
BARCX
BILLBAS ARCHITECTS

Timber Floor Carfully removed by specialist and re-laid as and with orginal members

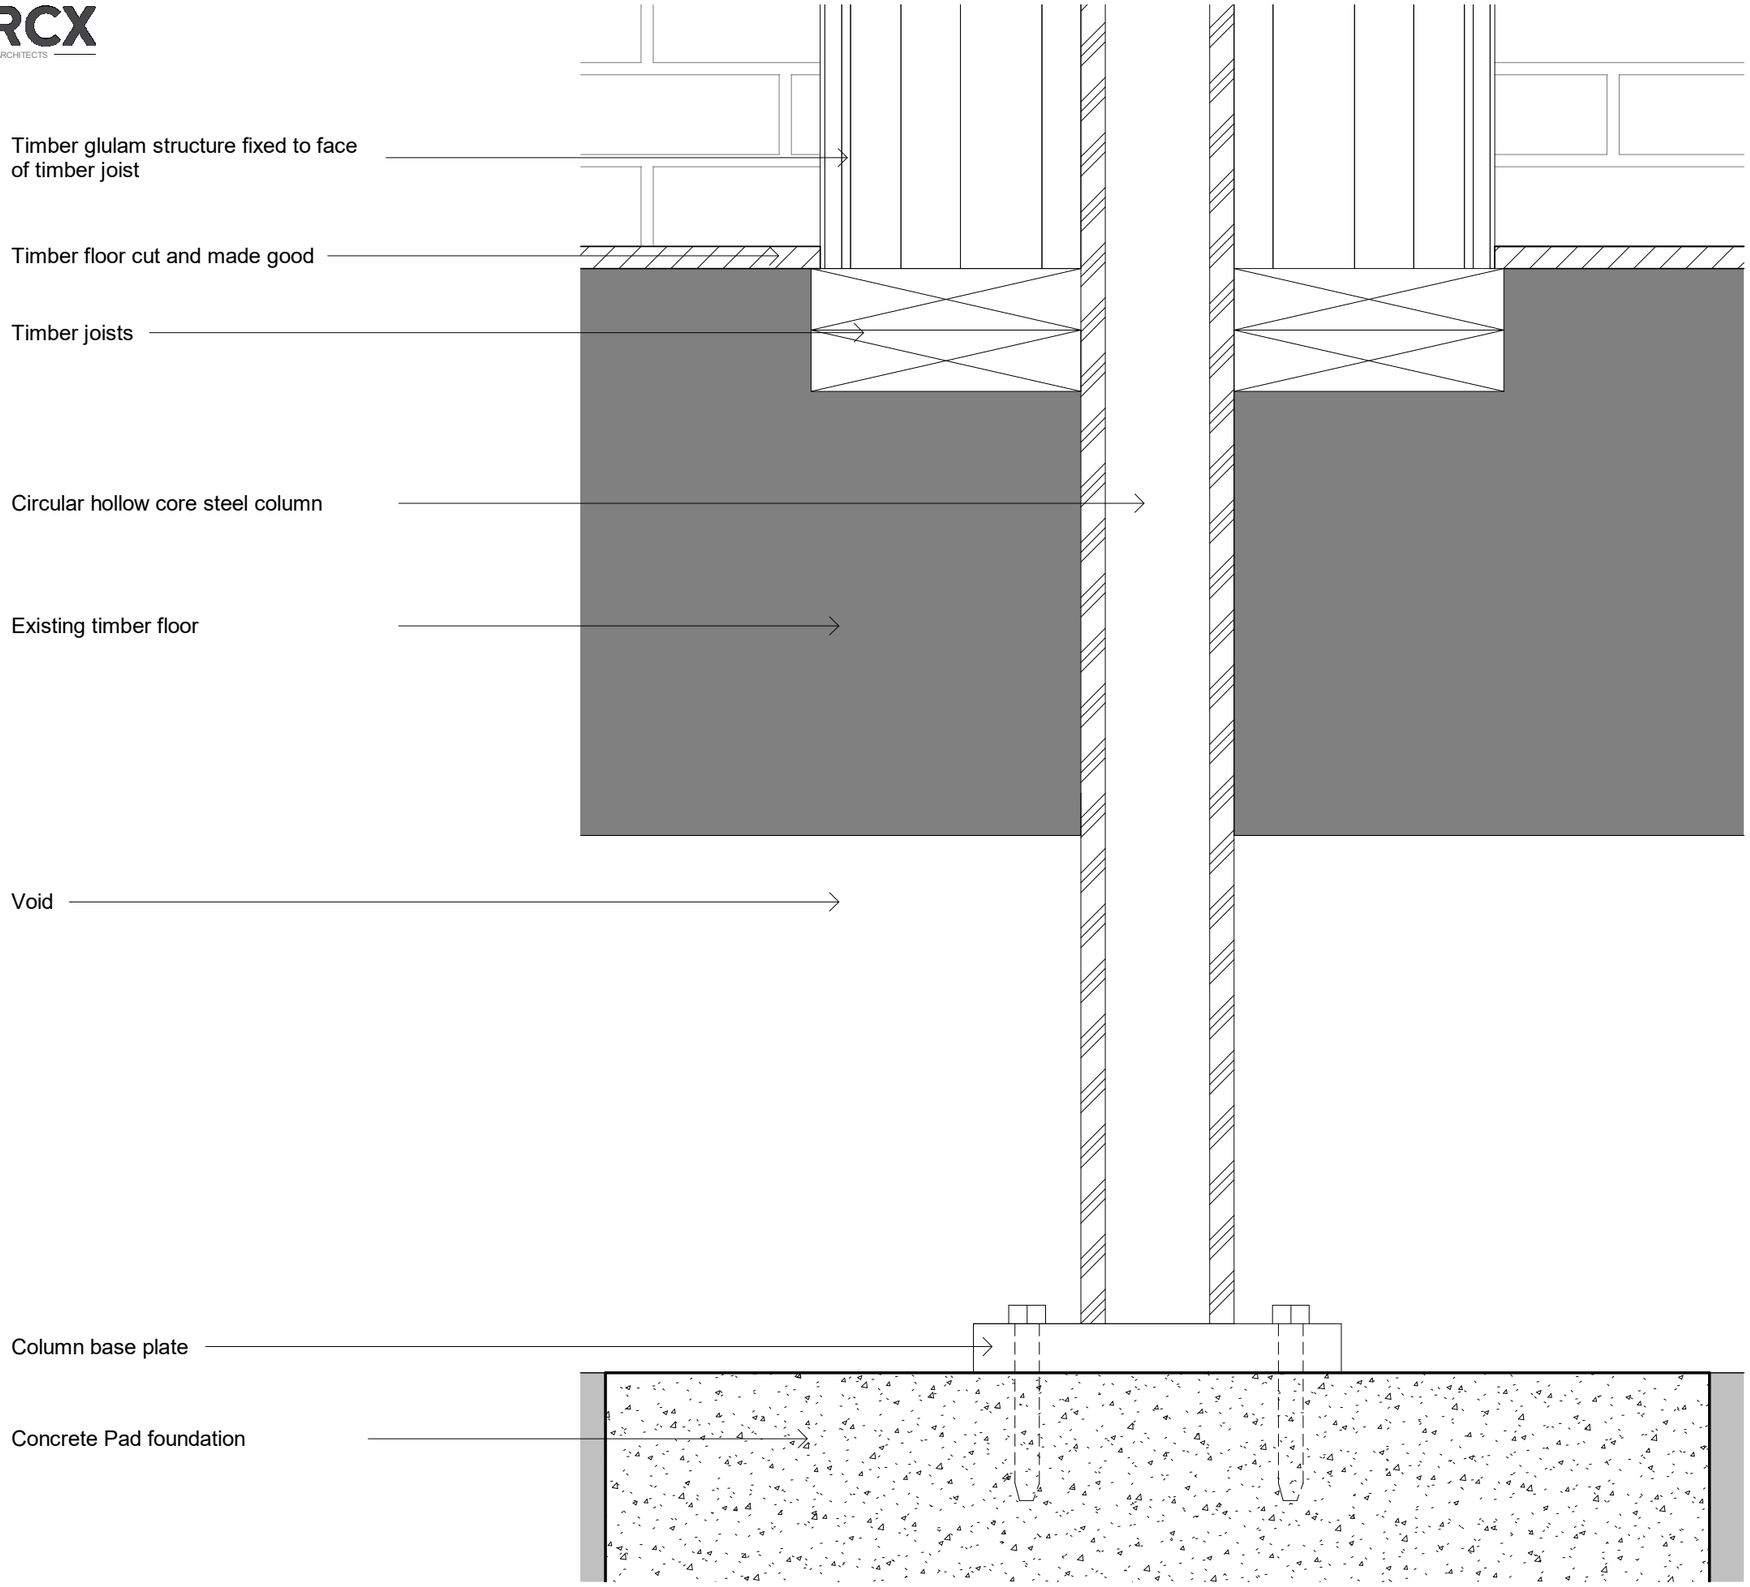

revision	date	drawn	description
-	17.06.21	SB	Updated as per LAs comments

Do not scale from drawings unless by agreement with architect. Use figured dimensions only. Check all dimensions on site prior to commencing the works. Drawing to be read in conjunction with other relevant consultant information.

This drawing is the copyright of TH3M Architects Ltd and must not be copied or reproduced in part, or in whole, without the express permission of the architect. Drawing to be read in conjunction with specification.

0mm 50mm 100mm 150mm 200mm

Internal Column Ground Floor Detail

B-0230-8004-Internal Column Ground - Floor Detail
revision

MKCC Parsonage St

1:5 @ A3
scale

0230
job reference

Author
drawn

Planning