1 **Section 3_PHASE 18_3**
1 : 100

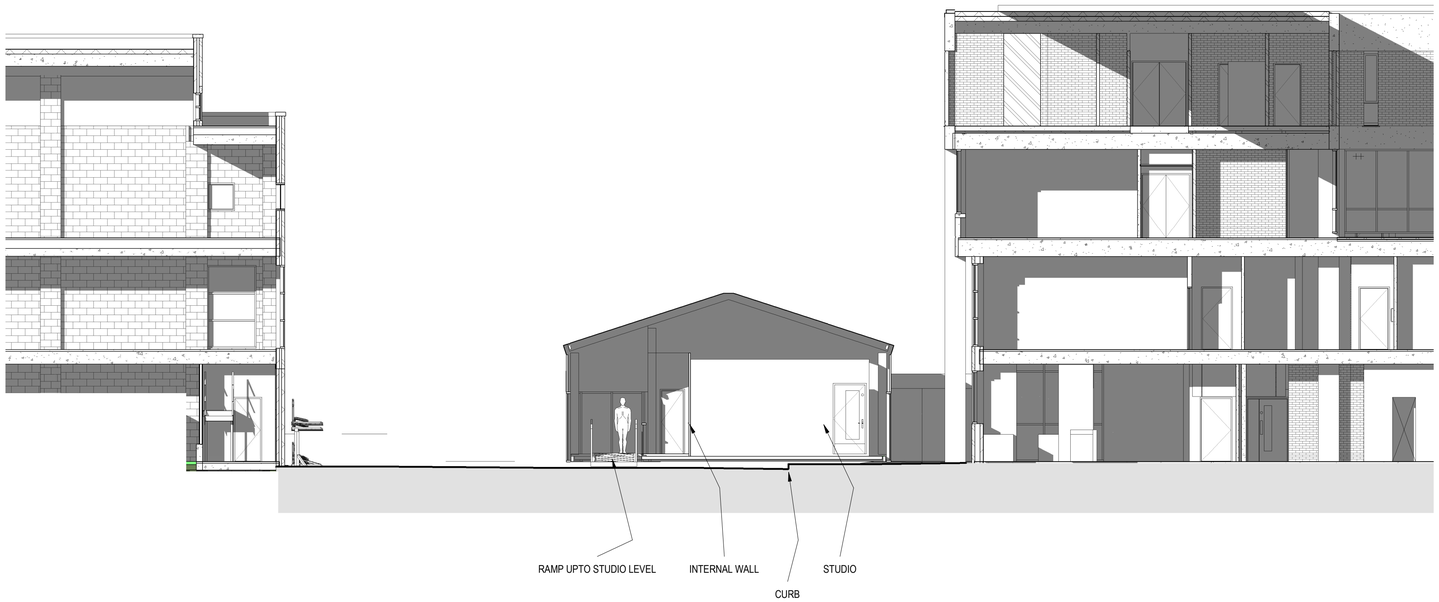

2 **Section 4_PHASE 18_3**
1 : 100

IAN PALMER ARCHITECTS SHALL HAVE NO RESPONSIBILITY FOR ANY USE MADE OF THIS DOCUMENT OTHER THAN FOR THAT WHICH IT WAS PREPARED AND ISSUED.

ALL DIMENSIONS SHOULD BE CHECKED ON SITE.

DO NOT SCALE FROM THIS DRAWING

ANY DRAWING ERRORS OR DIVERGENCIES SHOULD BE BROUGHT TO THE ATTENTION OF IAN PALMER ARCHITECTS AT THE ADDRESS SHOWN BELOW.

BEFORE WORK COMMENCES DRAWINGS SHALL BE READ IN CONJUNCTION WITH ALL RELEVANT INFORMATION INCLUDING:
- THE CDM DESIGN ISSUES REGISTER
- THE IAN PALMER ARCHITECTS RISK SERIES OF DRAWINGS
- THE PROJECT CDM RISK REGISTER

NOTE
S

REVISION / DESCRIPTION	DRAWN	CHECKED	DATE
P01 First Issue	ICP	ICP	24.05.21

KEYPLAN

CLIENT

IAN PALMER ARCHITECTS
Haweswater
Moss Lane
Silverdale
Carnforth
Lancashire
LA5 0SS

Info@ianpalmerarchitects.com
www.ianpalmerarchitects.com

PROJECT TITLE
Royal Northern College of Music

P000001

DRAWING TITLE
Temporary Structure
Sections

SCALE @ A1
1 : 100

DATE FIRST ISSUED
24.05.21

DRAWING No.
PR1- IPA- Z1-18_3-GA-A-004

REVISION
P01