



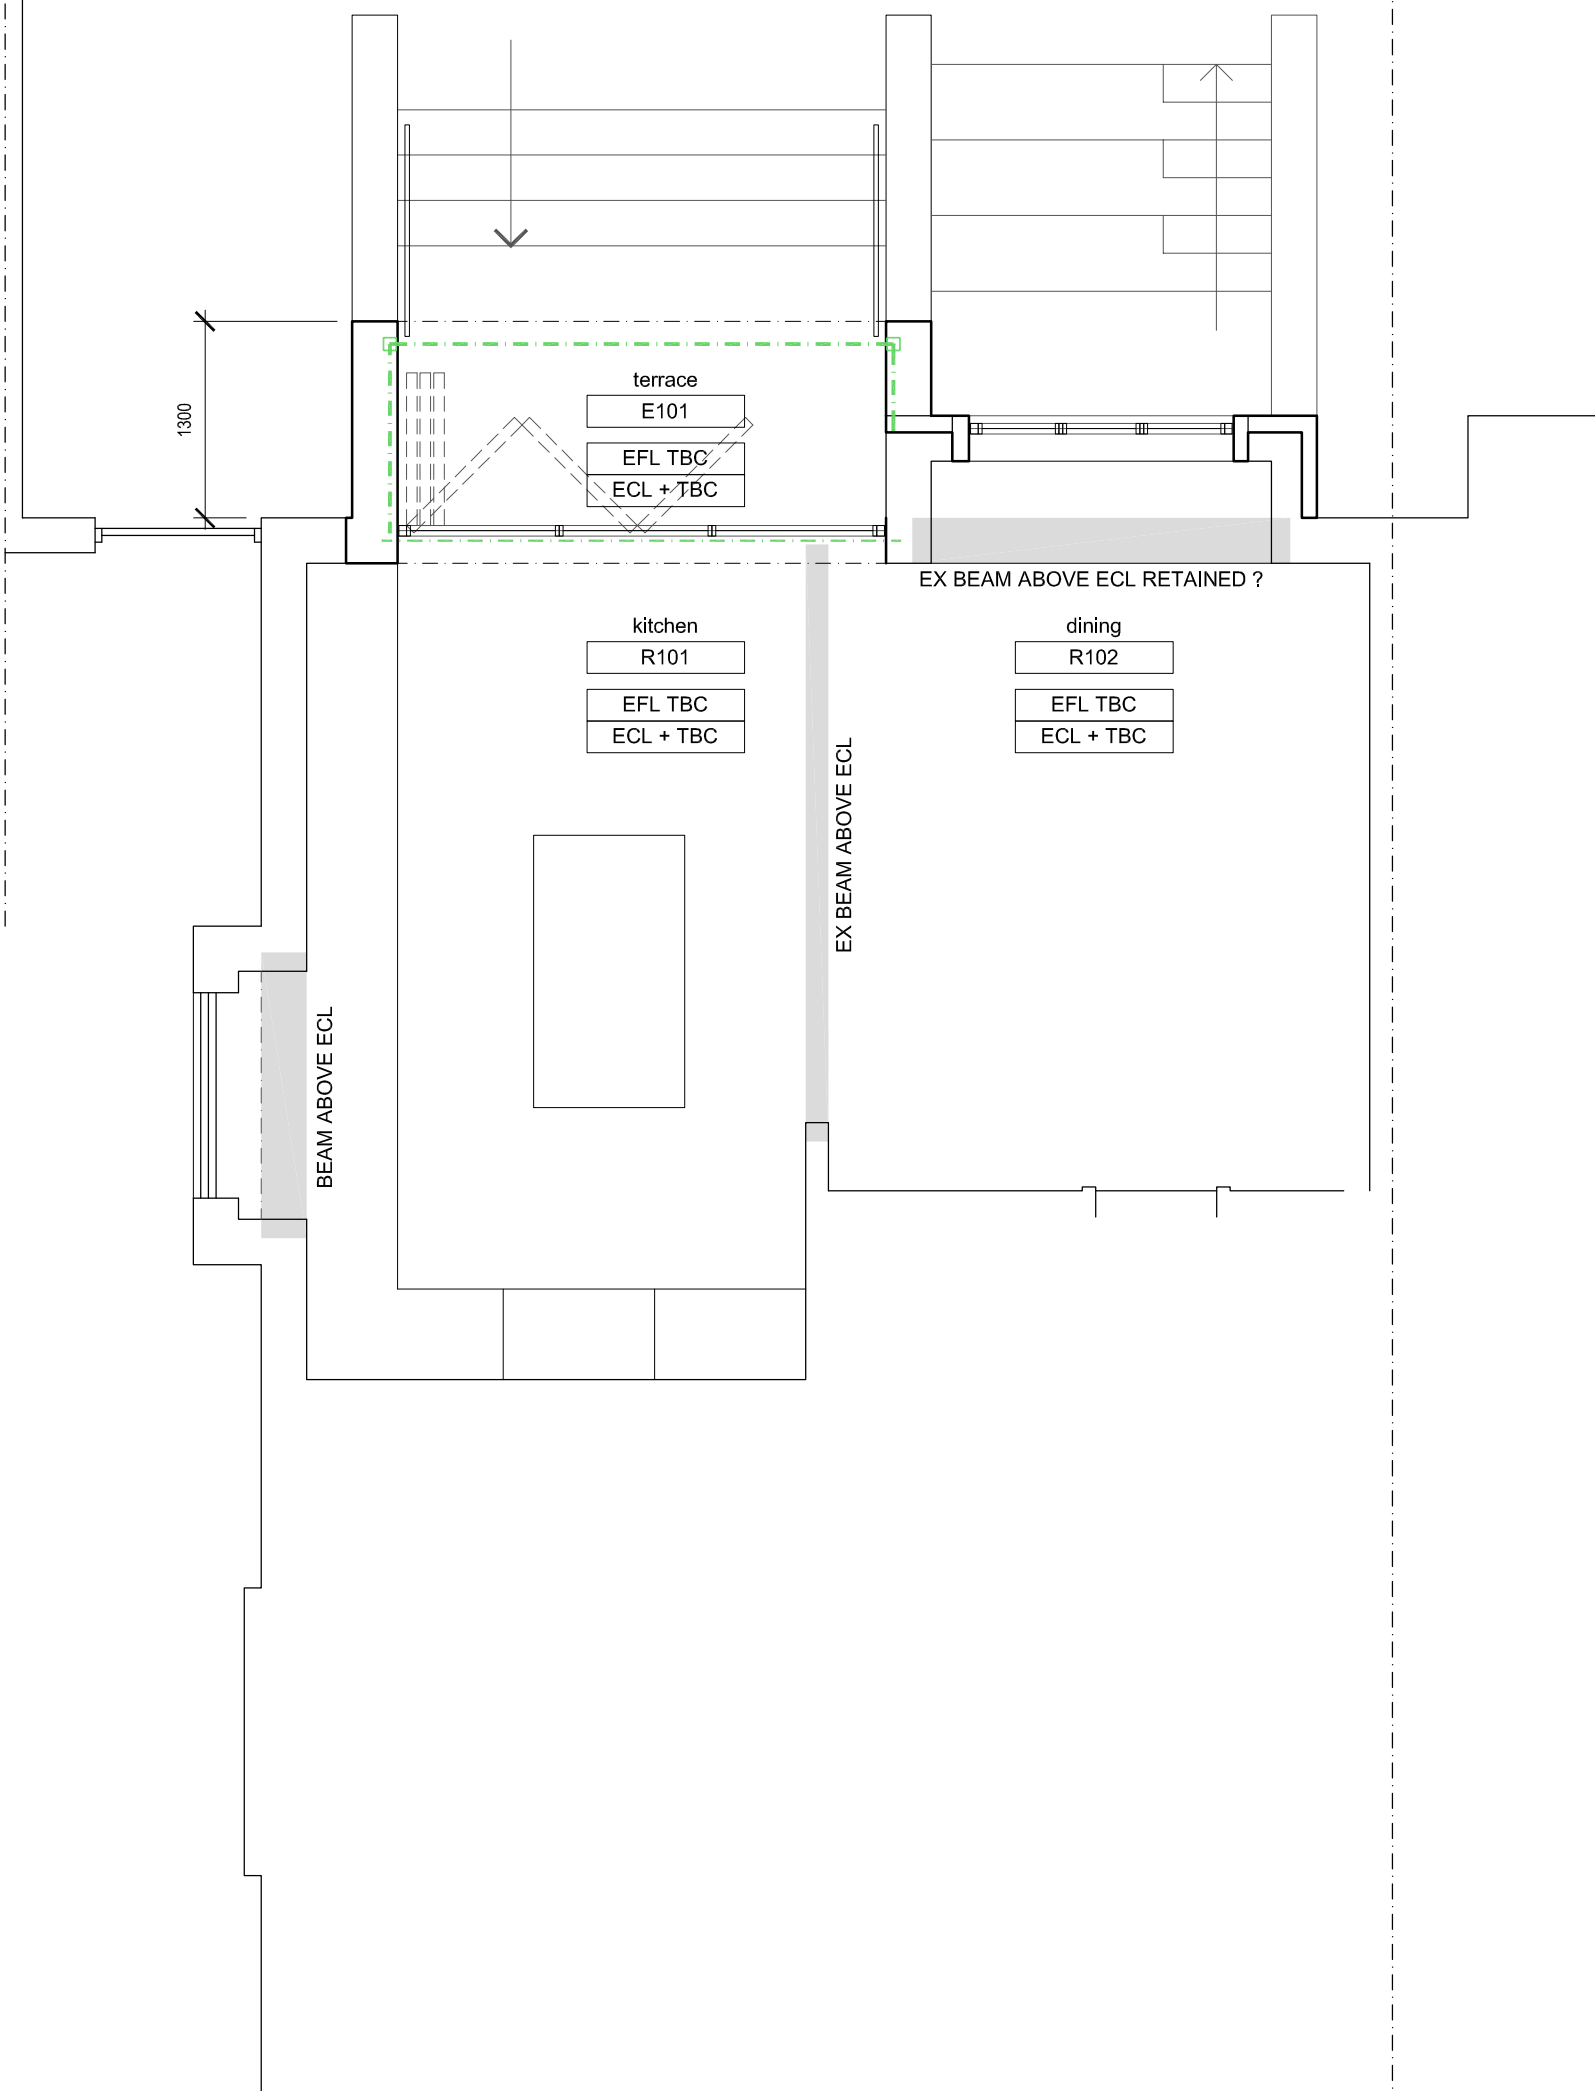

|                    |                |
|--------------------|----------------|
| DWG<br>2124-P1301  |                |
| SCALE<br>1:50 (A3) | DATE<br>JUN 21 |

13 HESKETH AVENUE | DIDSBURY | M20 2QN  
PROPOSED GROUND FLOOR

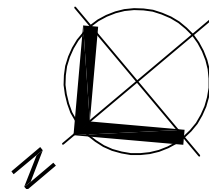