
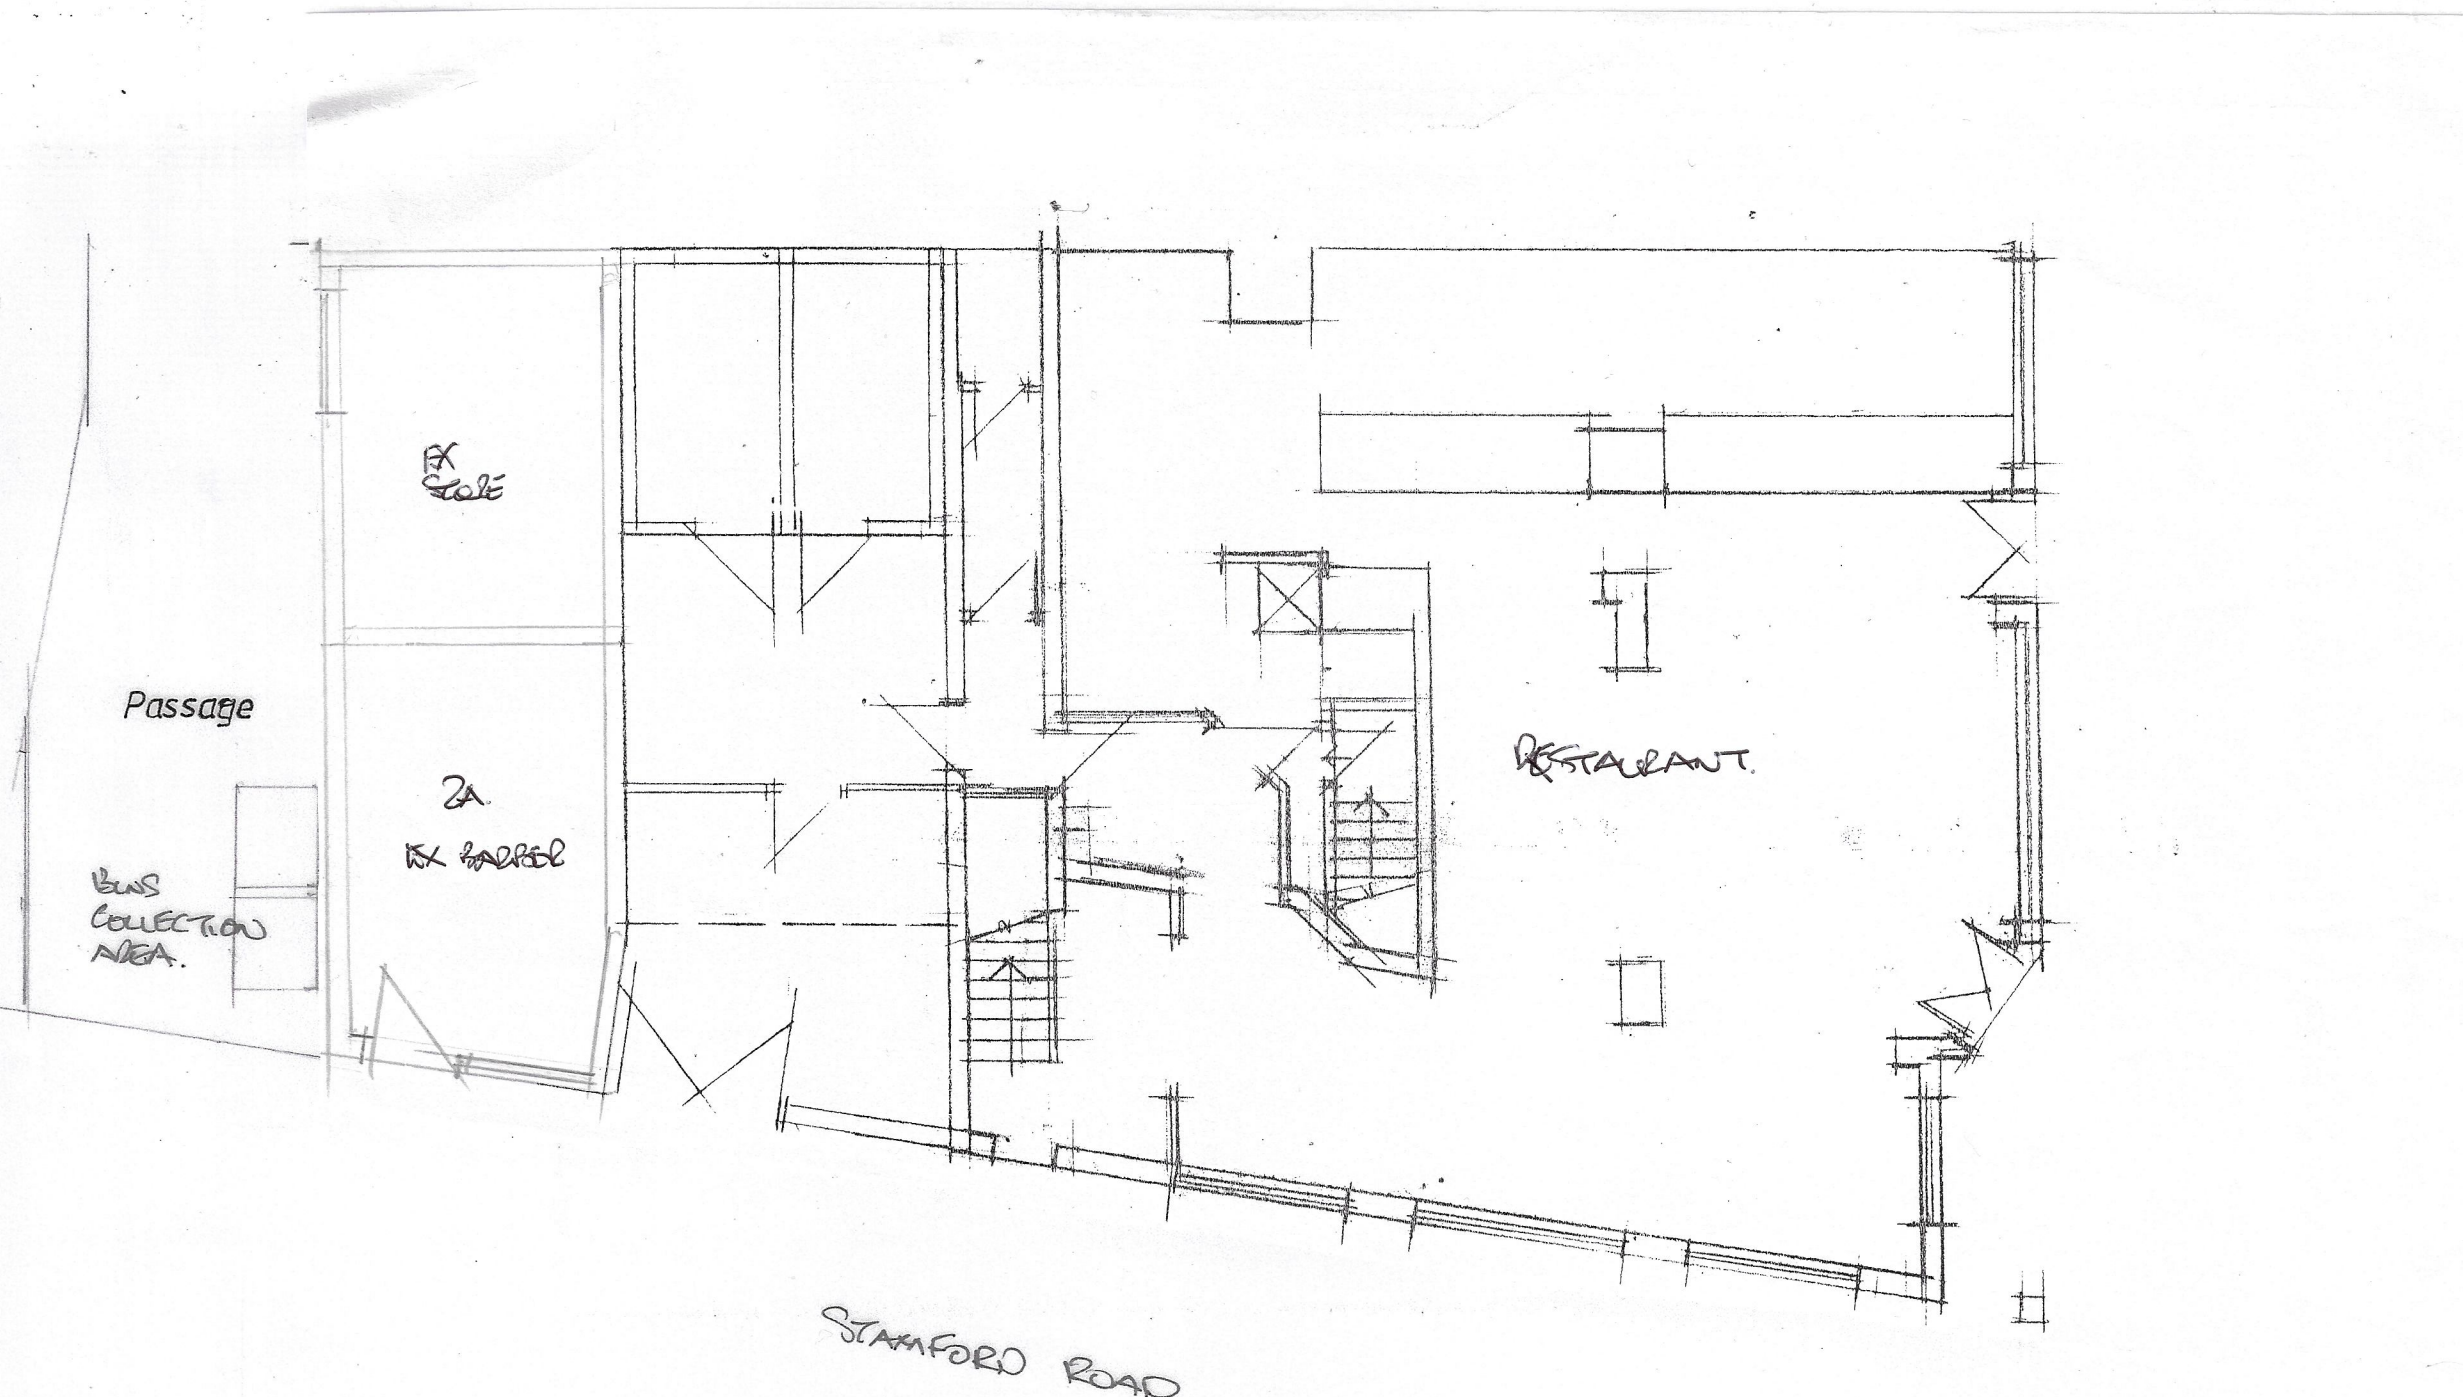


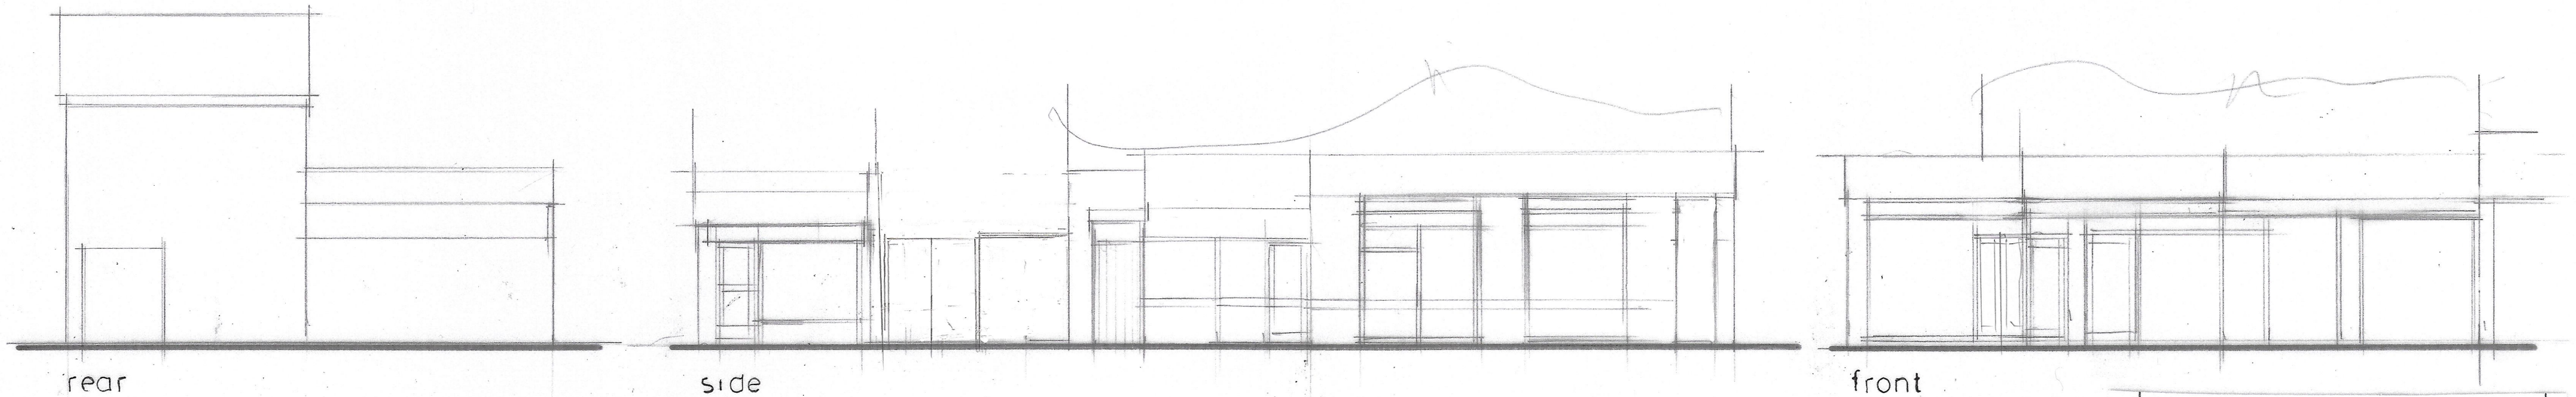

GROUND

|   |          |             |   |   |   |   |   |   |
|---|----------|-------------|---|---|---|---|---|---|
| CLIENT<br>UK ENERGY PLUS<br>2-4 CARRILL GROVE EAST<br>MANCHESTER M19 3BT   |          |             |   |   |   |   |   |   |
| JOB TITLE<br>618 STOCKPORT ROAD<br>MANCHESTER M13 0RQ   |          |             |   |   |   |   |   |   |
| DRG. TITLE<br>AS EXISTING   |          |             |   |   |   |   |   |   |
| <b>HOLBOROW +<br/>ORMESHER +<br/>Limited</b><br><br><b>architectural &amp;<br/>interior design</b><br><br>Station House<br>Adams Hill<br>Knutsford<br>Cheshire WA16 6DN<br>telephone : 01565 652275<br>fax : 01565 750501 |          |             |   |   |   |   |   |   |
| ISSUE   | ORIGINAL | 1           | 2 | 3 | 4 | 5 | 6 | 7 |
| REVISION   |          |             |   |   |   |   |   |   |
| DATE   |          |             |   |   |   |   |   |   |
| DRAWN   |          |             |   |   |   |   |   |   |
| CHECKED   |          |             |   |   |   |   |   |   |
| APPROVED   |          |             |   |   |   |   |   |   |
| SCALE   |          | 1:100 at A2 |   |   |   |   |   |   |
| DRAWING<br>NUMBER   |          | 2103/20/01  |   |   |   |   |   |   |