
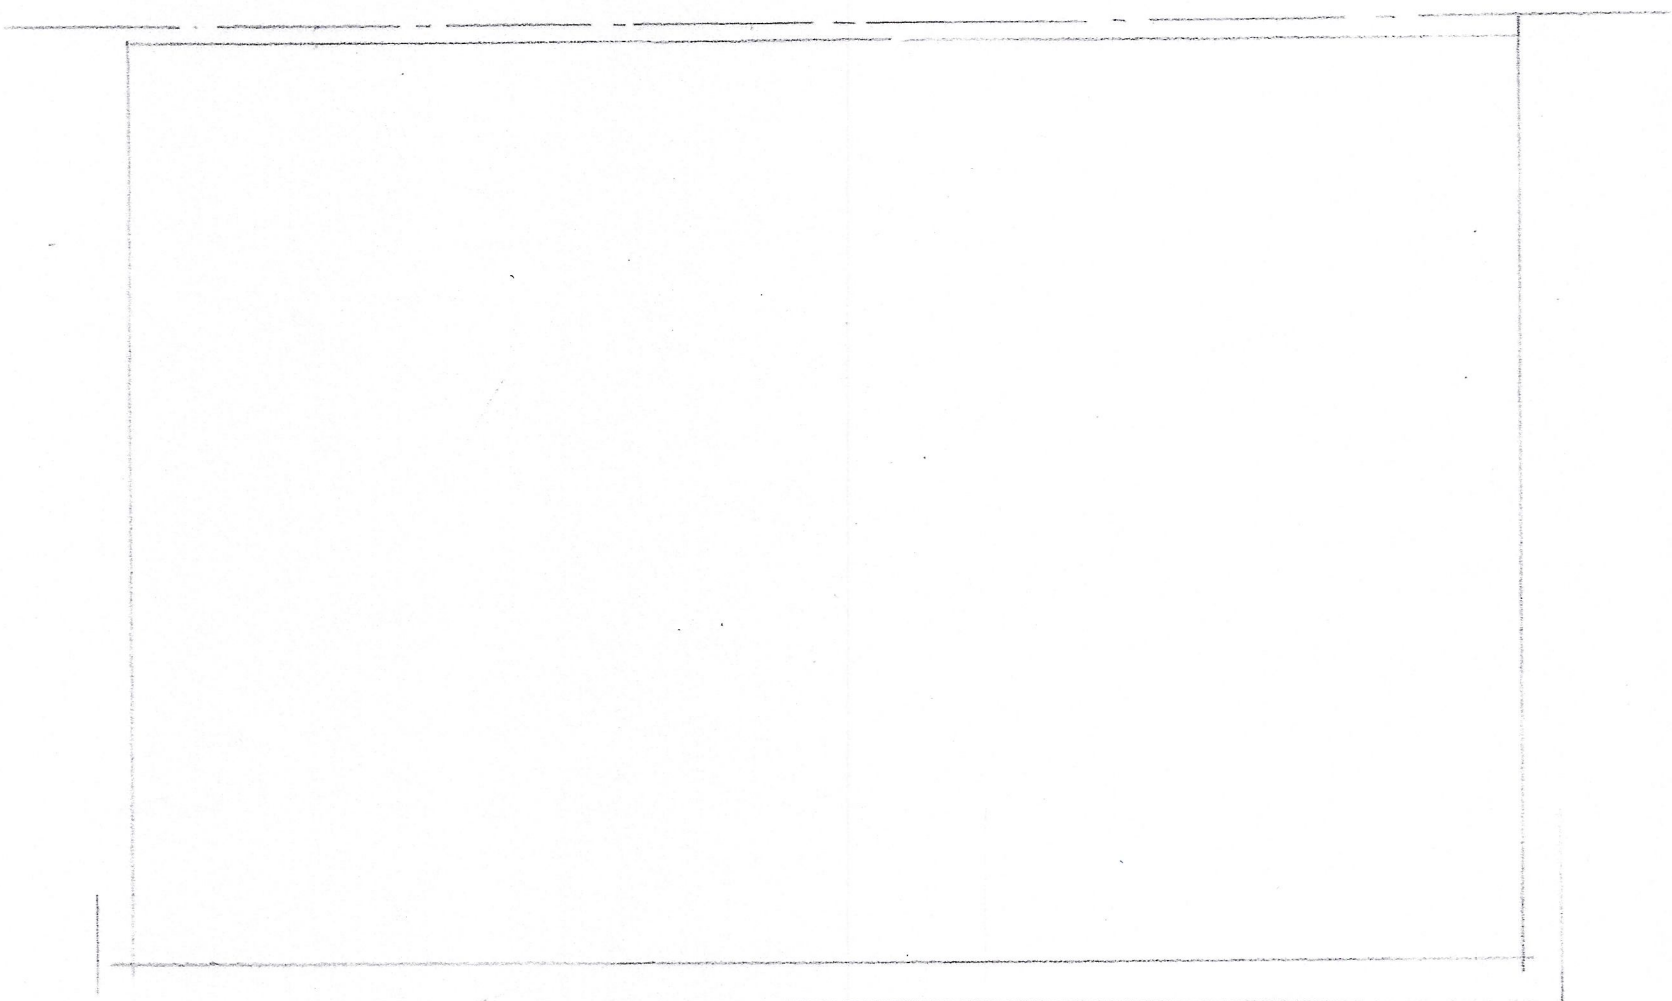
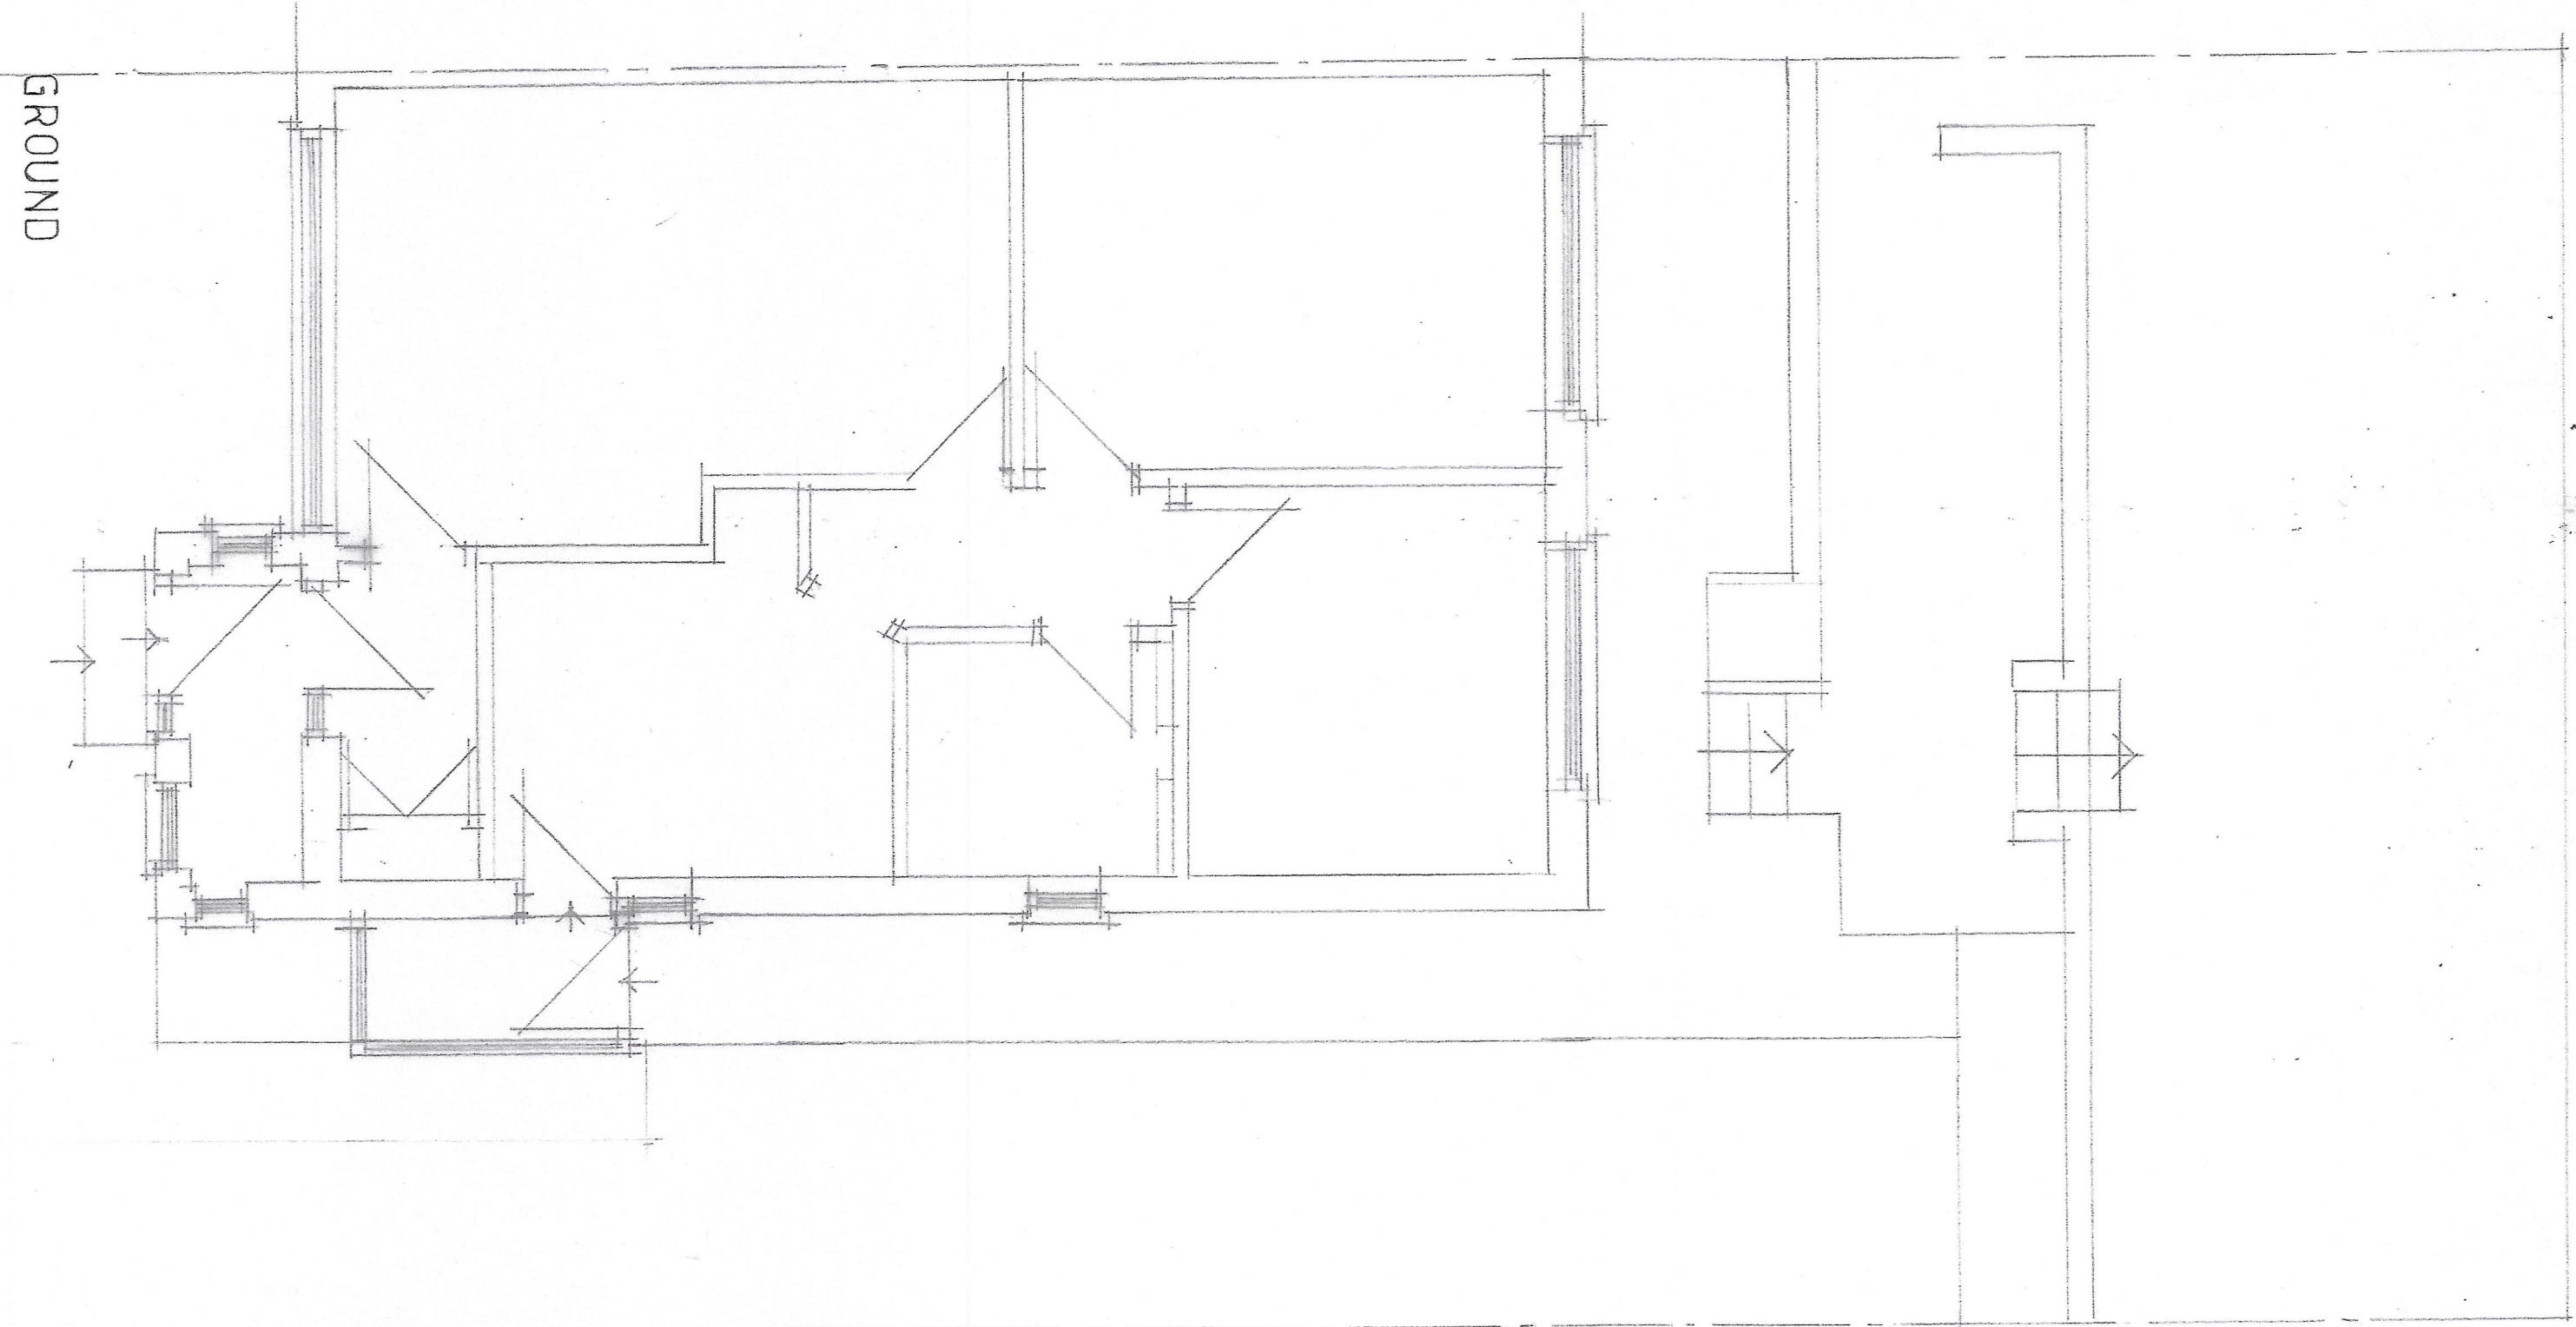


The drawing is sole copyright and should not be copied or reproduced without prior consent. Do not scale off this drawing. All dimensions are to be checked on site.

NOTES:

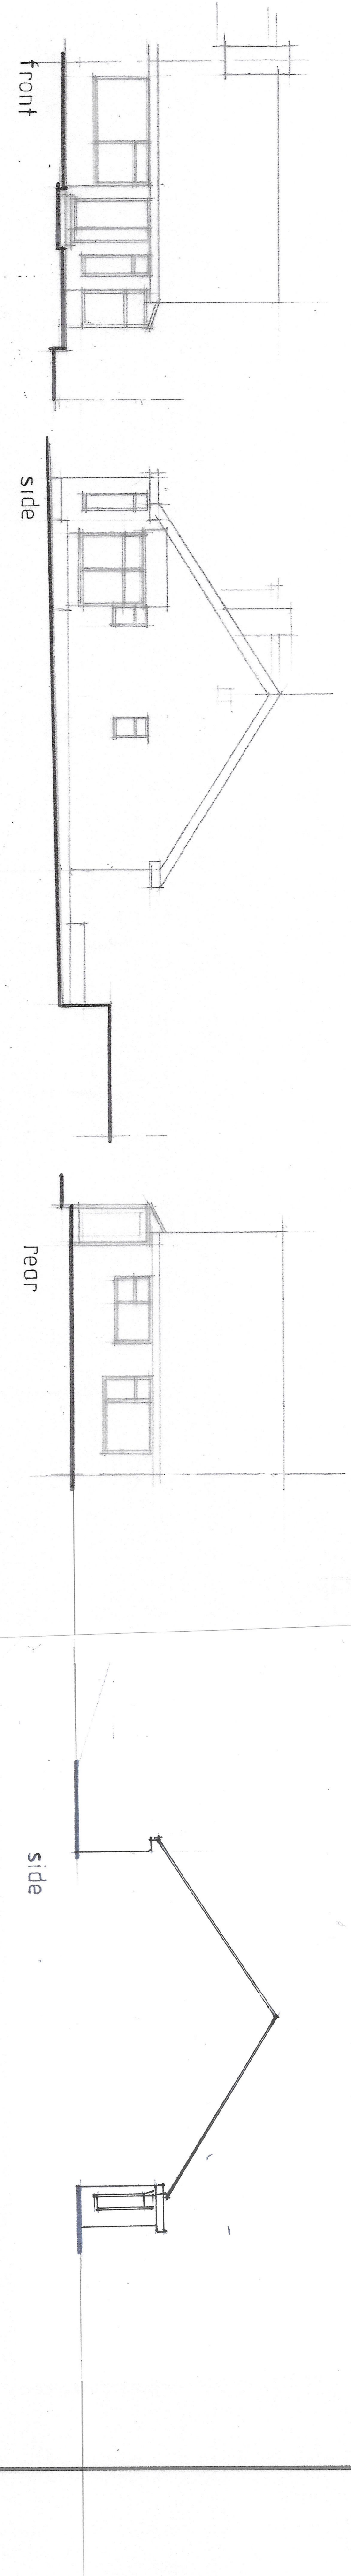

REVISION

A SIDE ELEVATION ADDED

CLIENT
MR. J RAHMAN
22 TOLWORTH DRIVE
MANCHESTER M8 0WV

JOB TITLE
PROPOSED REAR EXTENSION &
LOFT CONVERSION

DRG. TITLE
PLANS AND ELEVATIONS
AS EXISTING

**HOLBOROW +
ORMESHER +
Limited**
*architectural &
interior design*

15 OVERTON CLOSE
MIDDLEWICH
CHESHIRE CW10 0PZ
phone: 07770 834939

ISSUE	ORIGINAL	1	2	3	4	5	6	7
REVISION								
DATE	MAY 92							
DRAWN	GH							
CHECKED								
APPROVED								
SCALE	1:50 & 1:100 at A1							

DRAWING NUMBER 2244/22/01 A