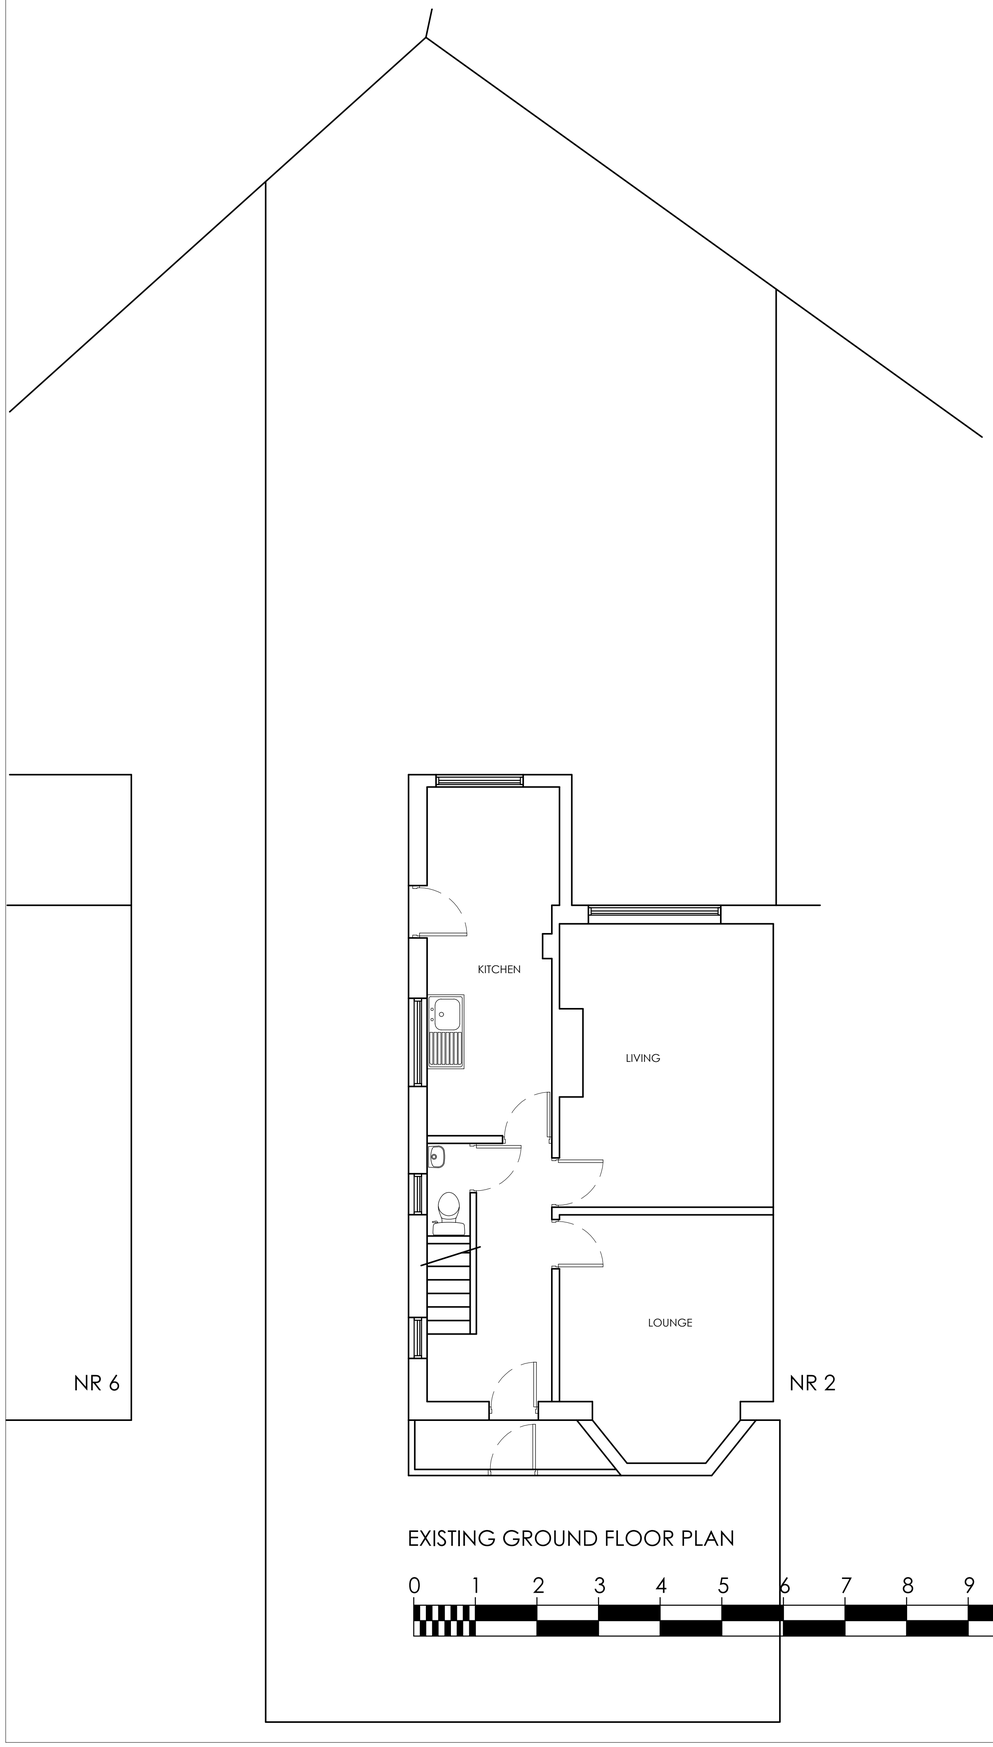

EXISTING GROUND FLOOR PLAN

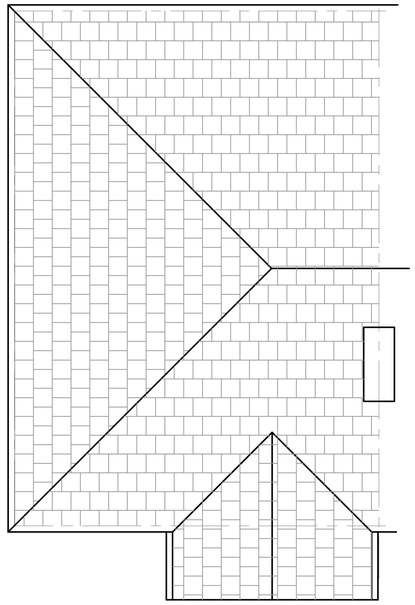

EXISTING ROOF PLAN

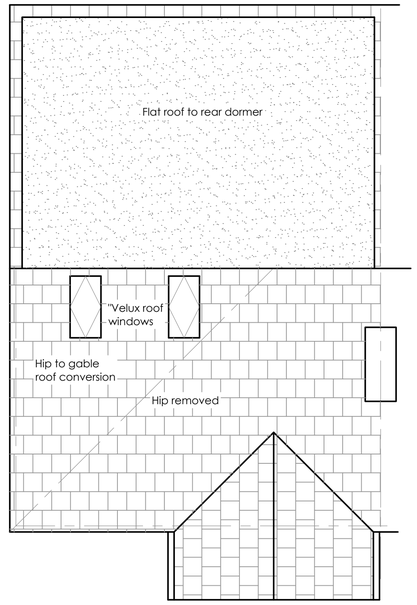

PROPOSED ROOF PLAN

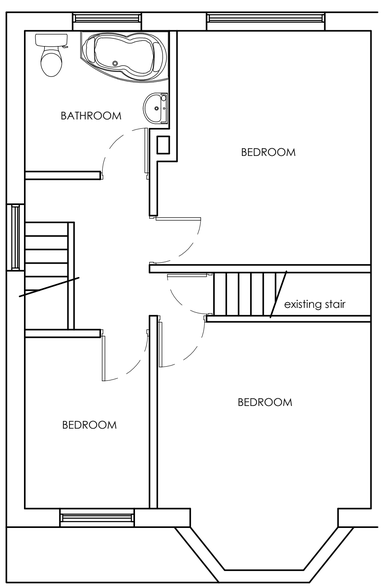

EXISTING FIRST FLOOR PLAN

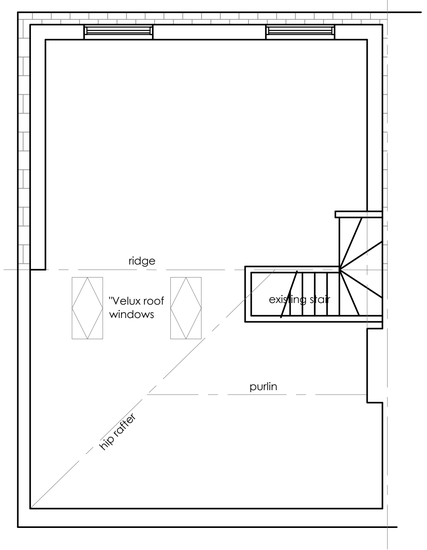

PROPOSED UPPER FLOOR PLAN

0 1 2 3 4 5 6 7 8 9 10m

NOTE:

The Contractor is to check and verify all building and site dimensions, levels and sewer invert levels at connection points before work starts.

This drawing must be read with and checked against any structural or other specialist drawings provided.

The Contractor is to comply in all respects with the current Building Regulations whether or not specifically stated on these drawings.

This drawing is not intended to show details of foundation or ground conditions. Each area of ground relied upon to support the structure depicted must be investigated by the Contractor and suitable methods of foundation be provided.

THIS SCHEME IS NOT BASED ON A SURVEY

DO NOT SCALE FROM THIS DRAWING

Drawing Status	
Construction Status	

Rev.		By	Date
A.	Rear dormer revised and redrawn	SN	09.06.21

RICHMOND CONSULTANTS

Mobile 07710131750

Email srnnicholls@ntlworld.com

Site
4 Crimsworth Avenue
Old Trafford
Manchester M16 0FB

Title
Floor and Roof Plans

Checked	Drawn By	Scale	Date
	SRN	1:50 @A1	March 20

Drawing Number	Rev.
05-21 CA100	A