

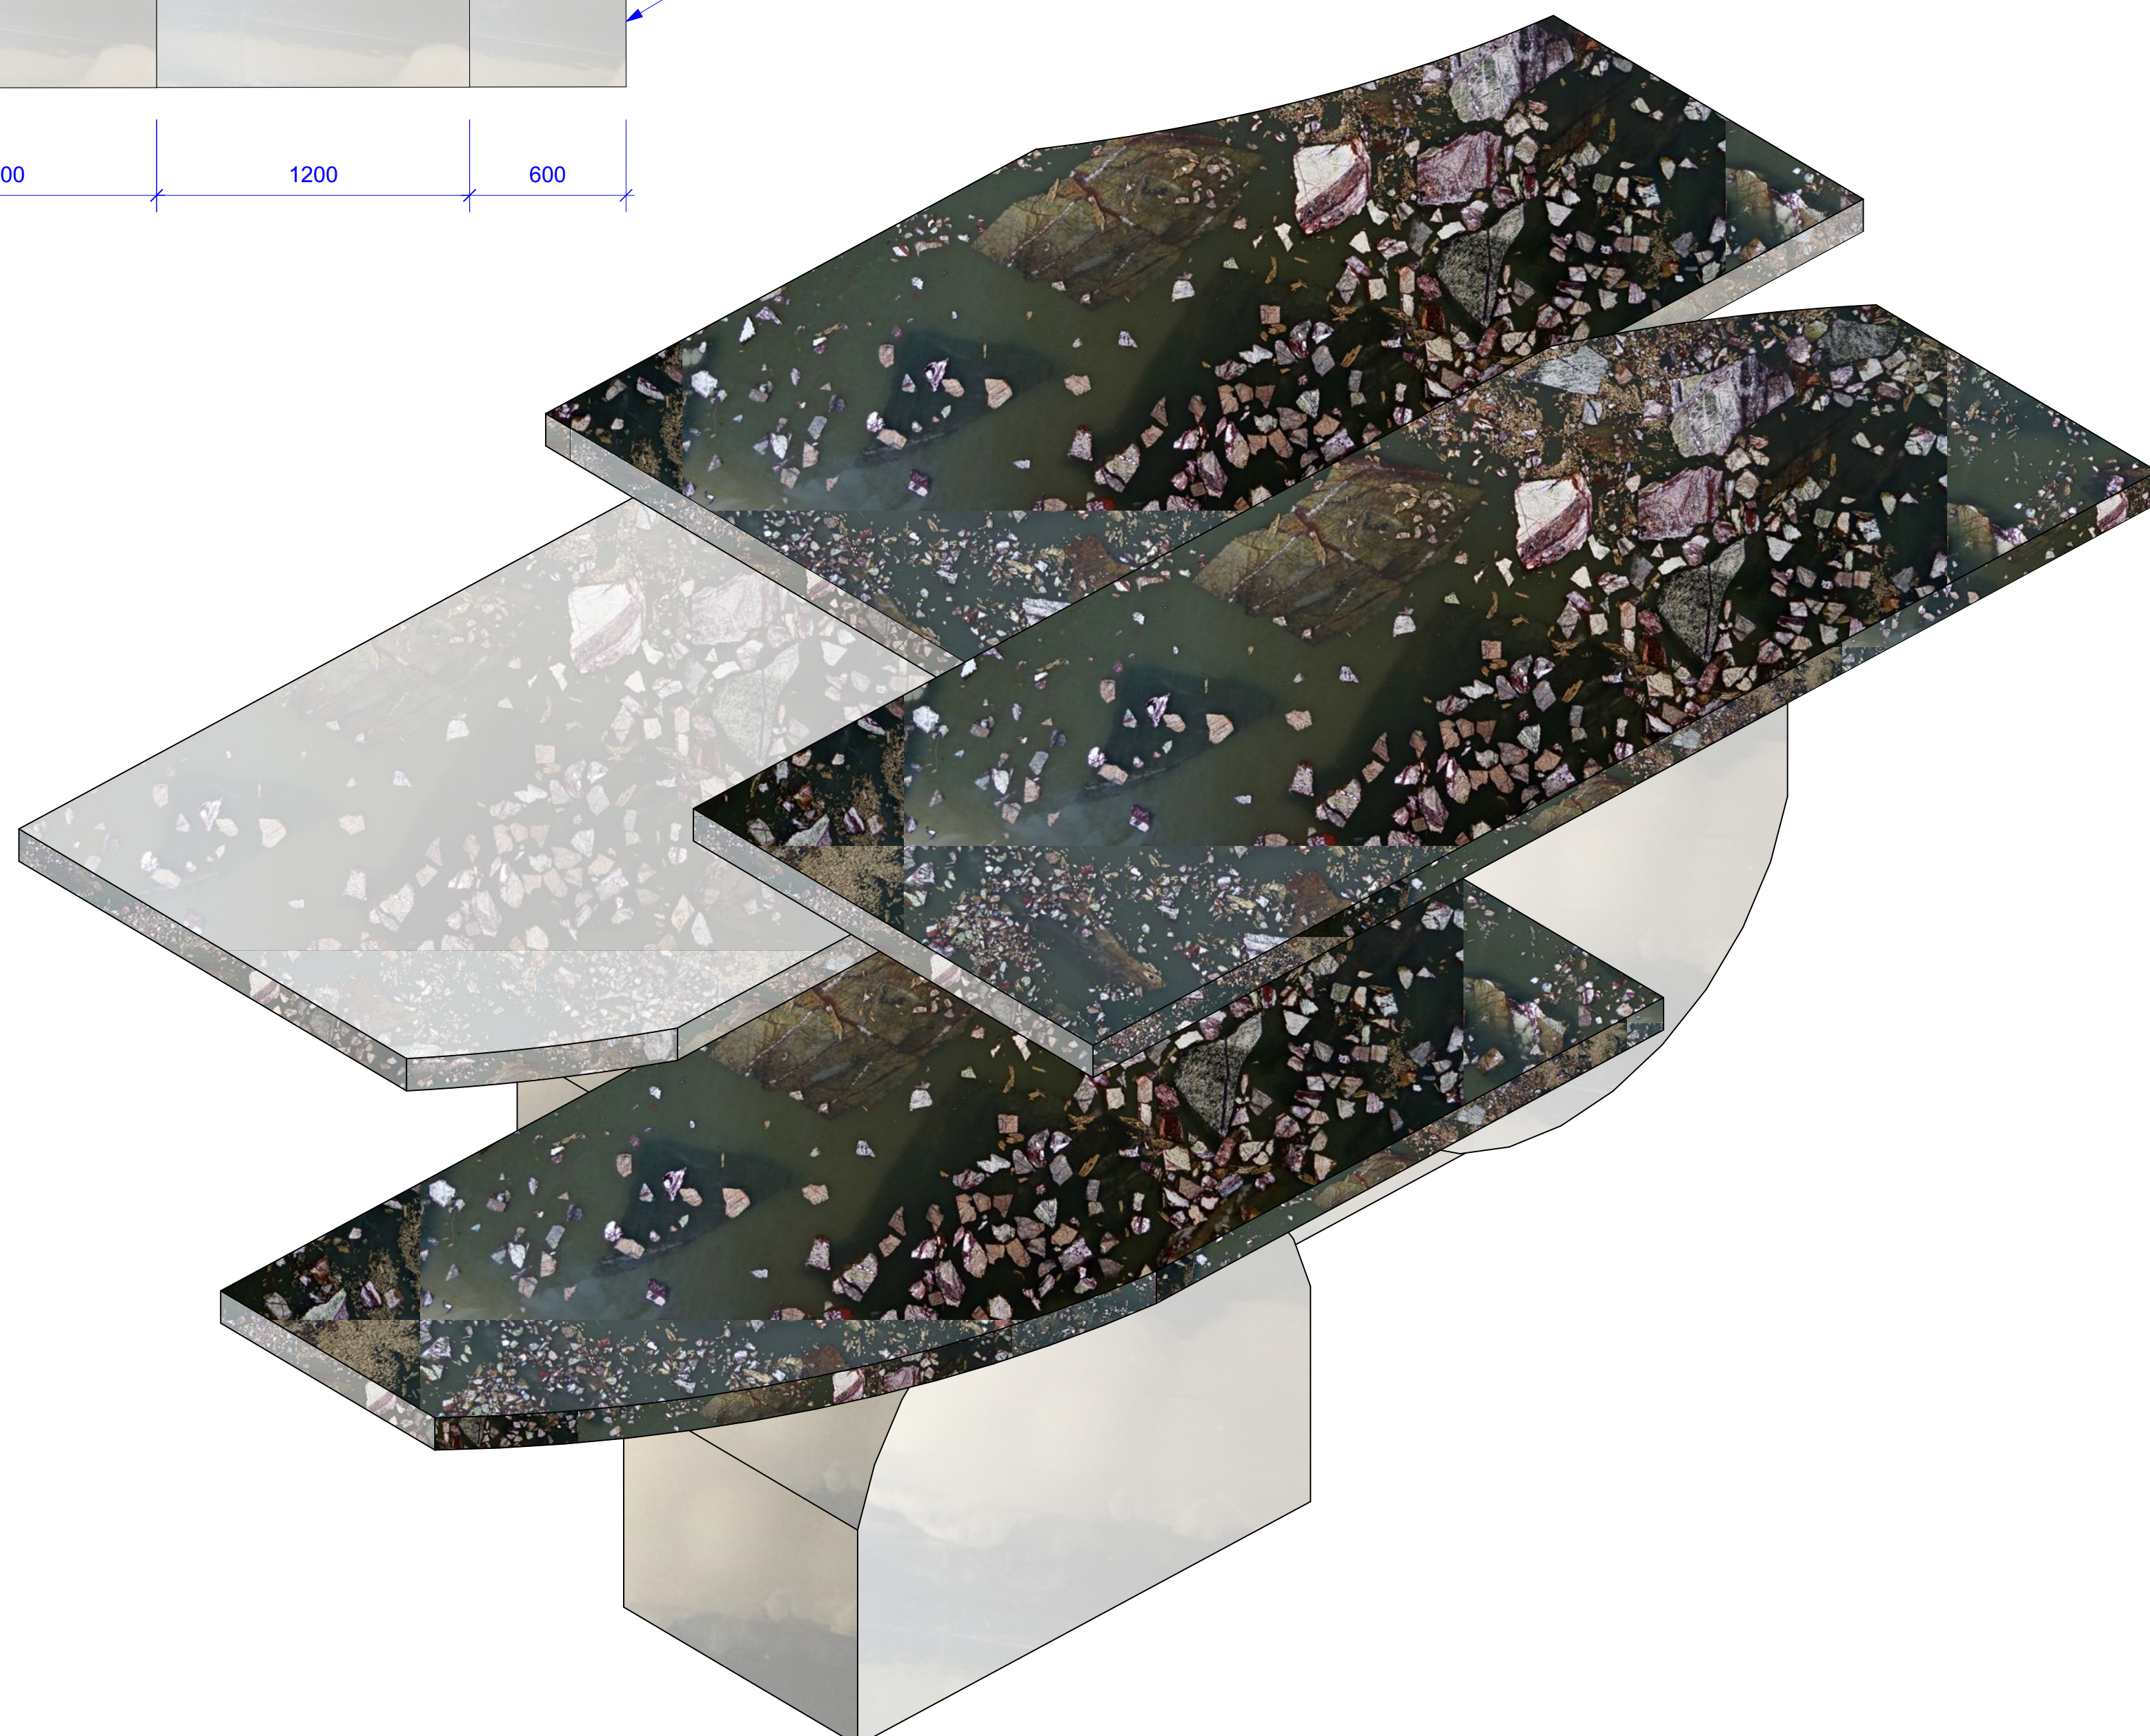
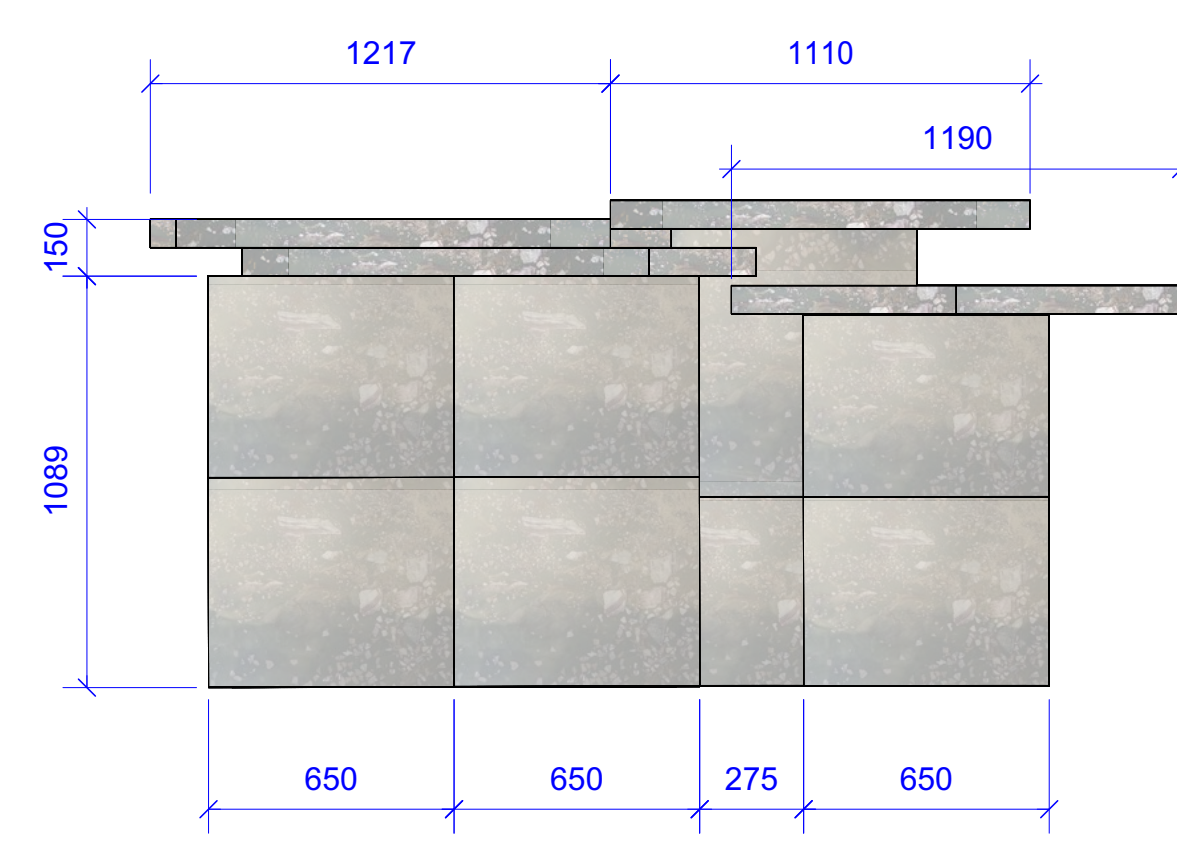


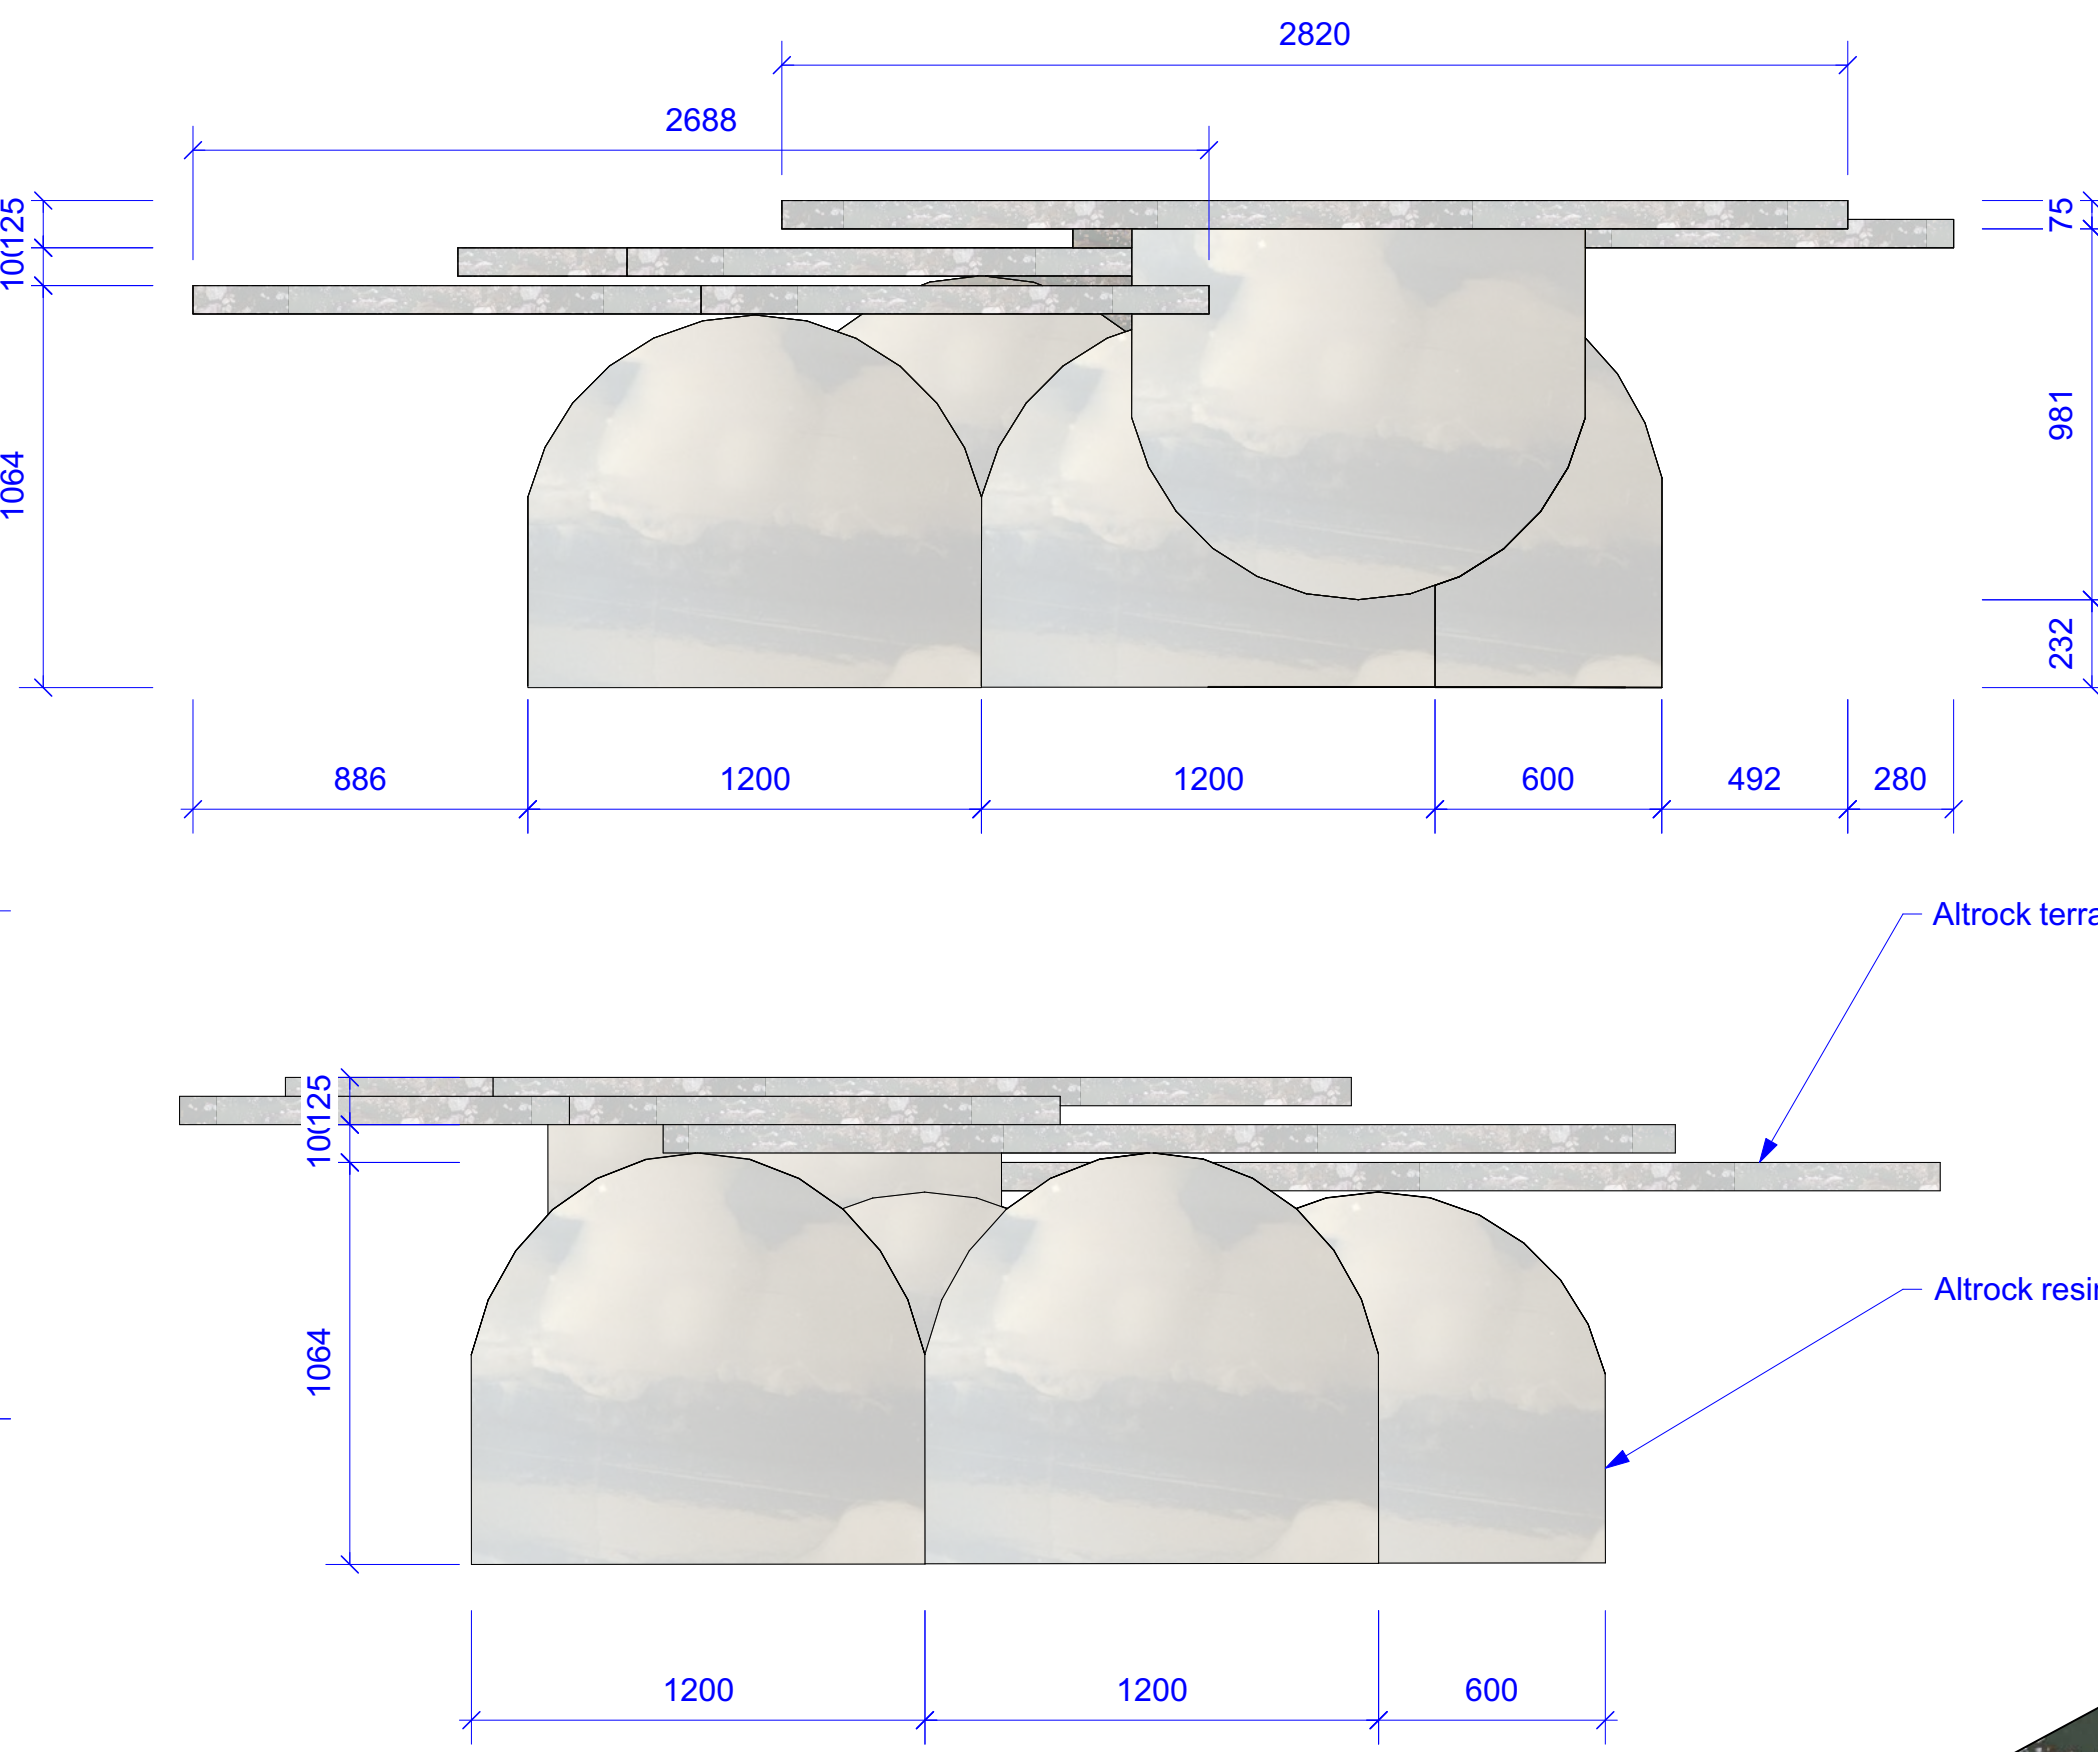

Recycled Plastics
Playful Forms

J07 - Proposed Landscape Tables
Scale: 1:20

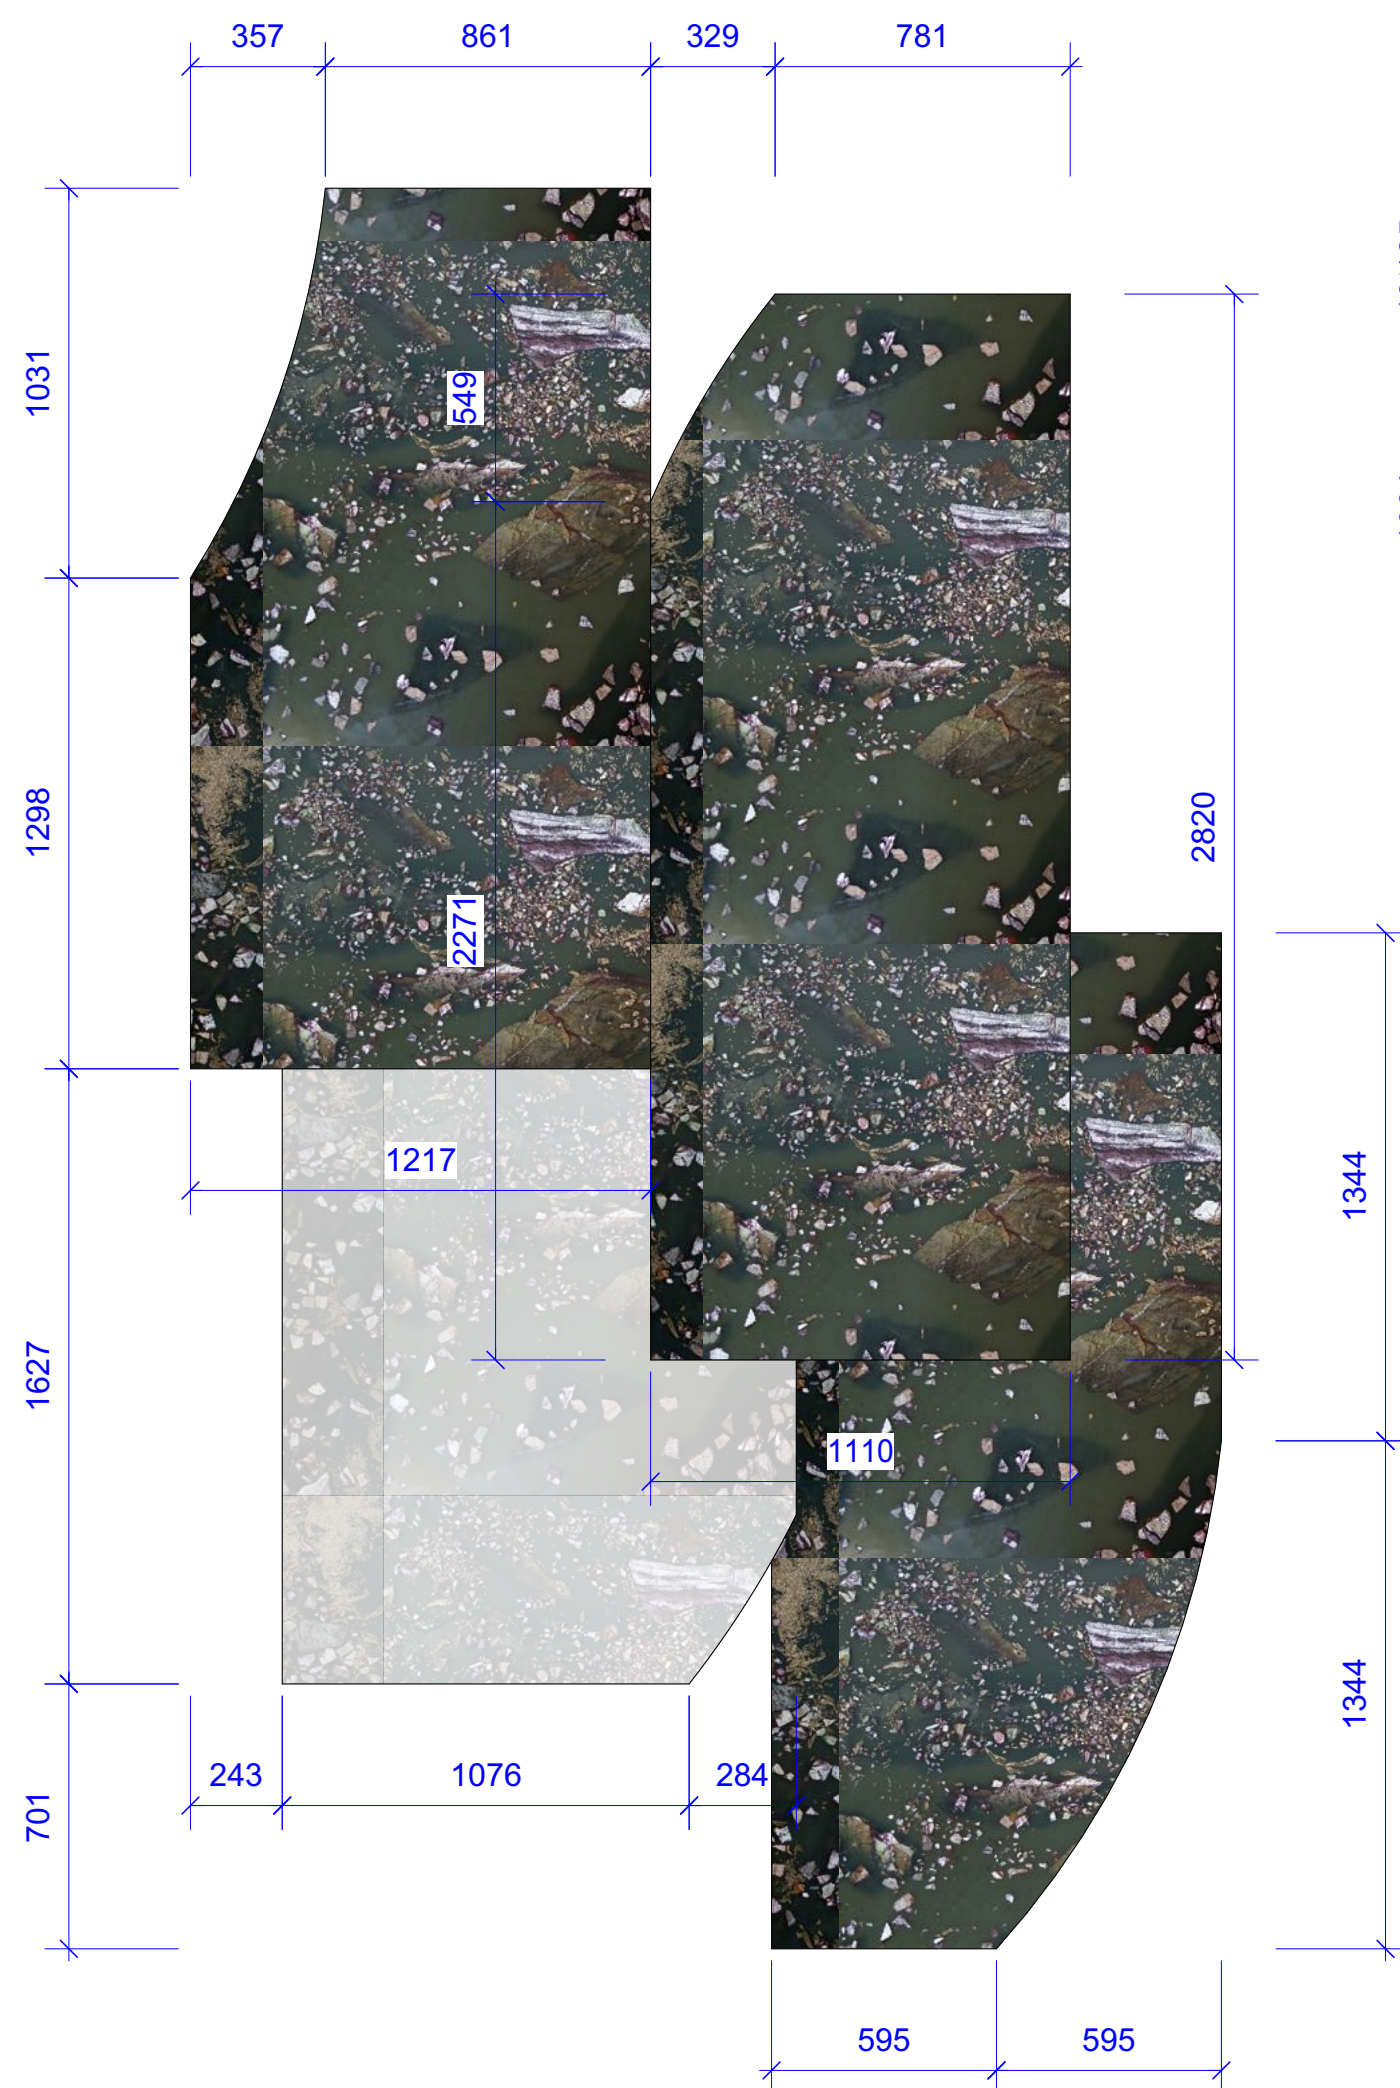

Drawings Notes

Revisions

A1	A	18/12/20	Draft Issue for Tender
T1	B	10/03/21	Issued to Design Team

Project
Storeys

Drawing Title
J07 - Proposed Landscape Tables

Scale
1:20 @ A1

Revision
T1

Client
Amar China

Drawn
co

Deer
co

4.07 The Tea Building
56 Shoreditch High Street
London E1 6JJ

hello@reddeer.co.uk
www.reddeer.co.uk
+44 (0) 203 6373 581

red deer

329-214

Do not scale from drawing.
All dimensions to be checked on site.
Report omissions and issues to the Architect.
© 2016 Red Deer Limited