


NOTES



1. On no account may this drawing be scaled.
2. Any discrepancy to be reported to the Contract Administrator immediately.
3. The Contractor must check all dimensions on site prior to placing work in hand and/or ordering any materials or work.
4. This drawing is copyright of property/sign ltd
/ta studio, neo
it may not be reproduced, or part reproduced
without the express consent of property/sign

Drawing Status


- ❑ PRELIMINARY FOR APPROVAL
- ❑ AGREED LAYOUT -SIGNED
- ❑ PLANNING DRAWING
- ❑ BUILDING CONTROL DRAWING
- ❑ TENDER DRAWING
- ❑ CONTRACT DRAWING
- ❑ CONSTRUCTION DRAWING
- ❑ AS-BUILT DRAWING

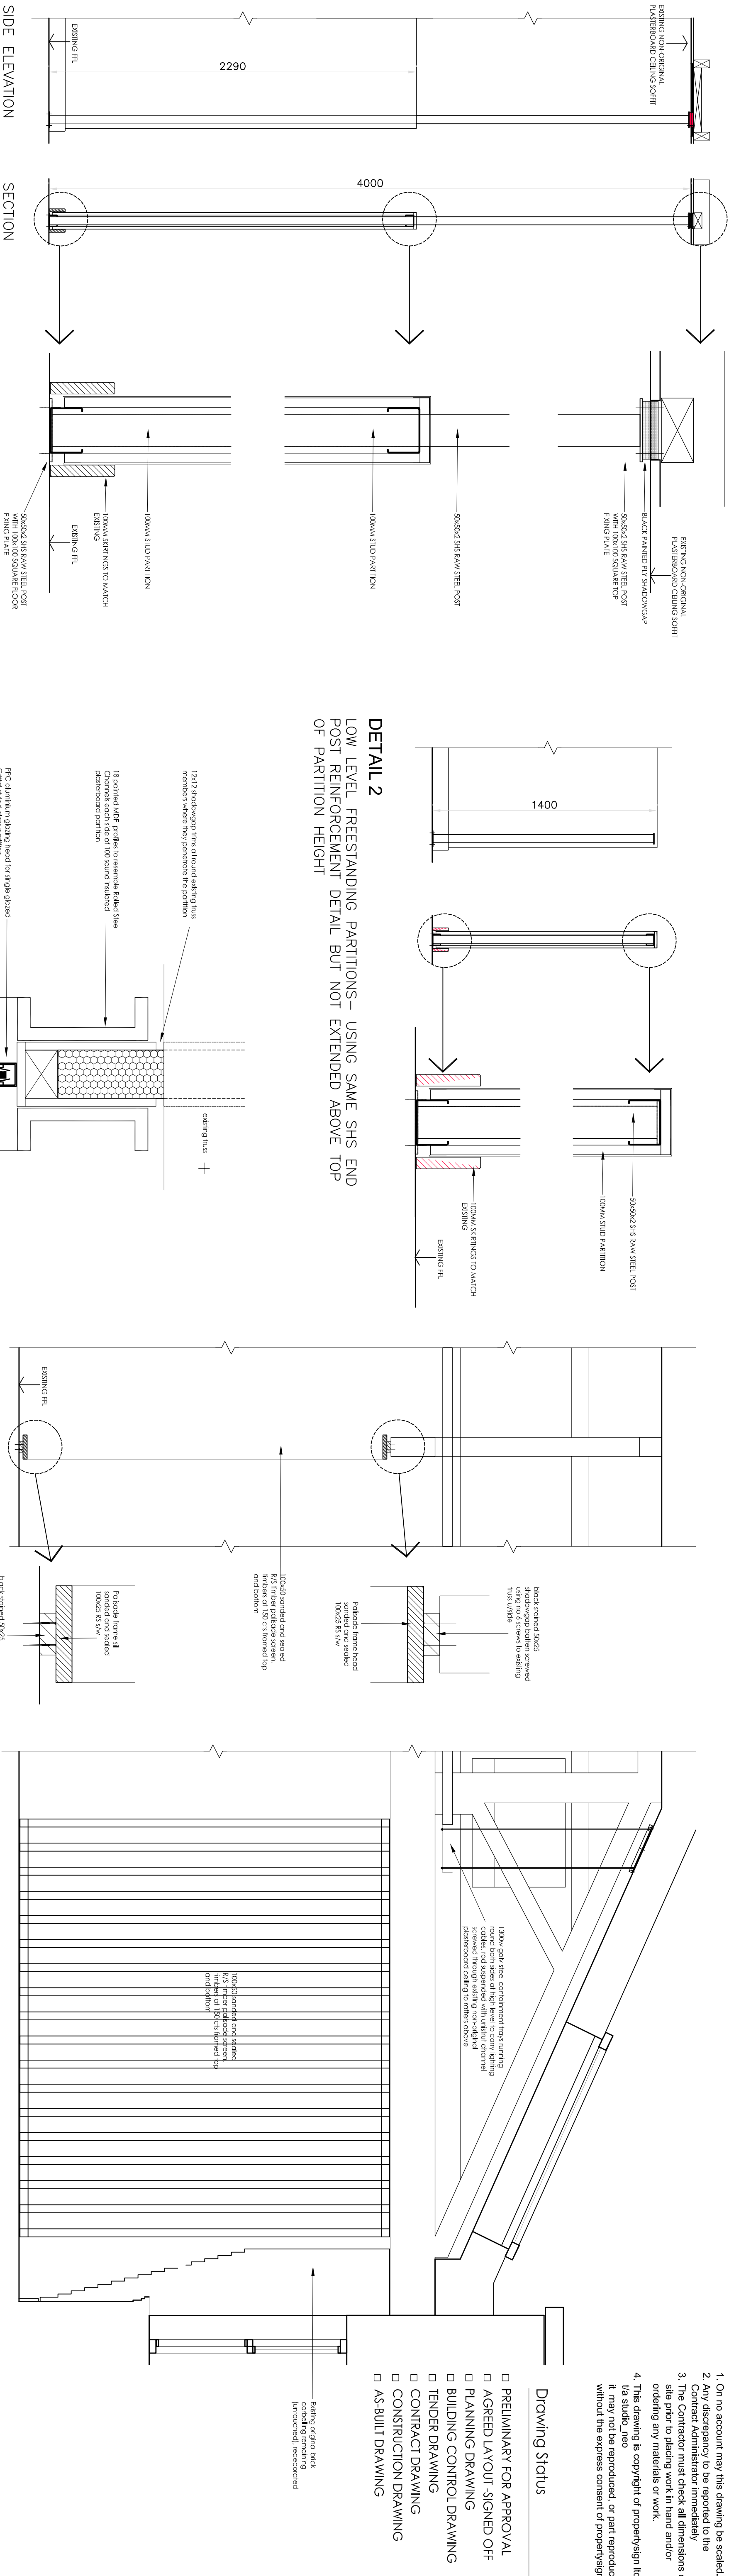

DETAIL 1
HIGH PARTITIONS-ENDS FIXED TO EXISTING PERIMETER
WING WALL BUT OPEN ENDS SUPPORTED USING SHS POSTS

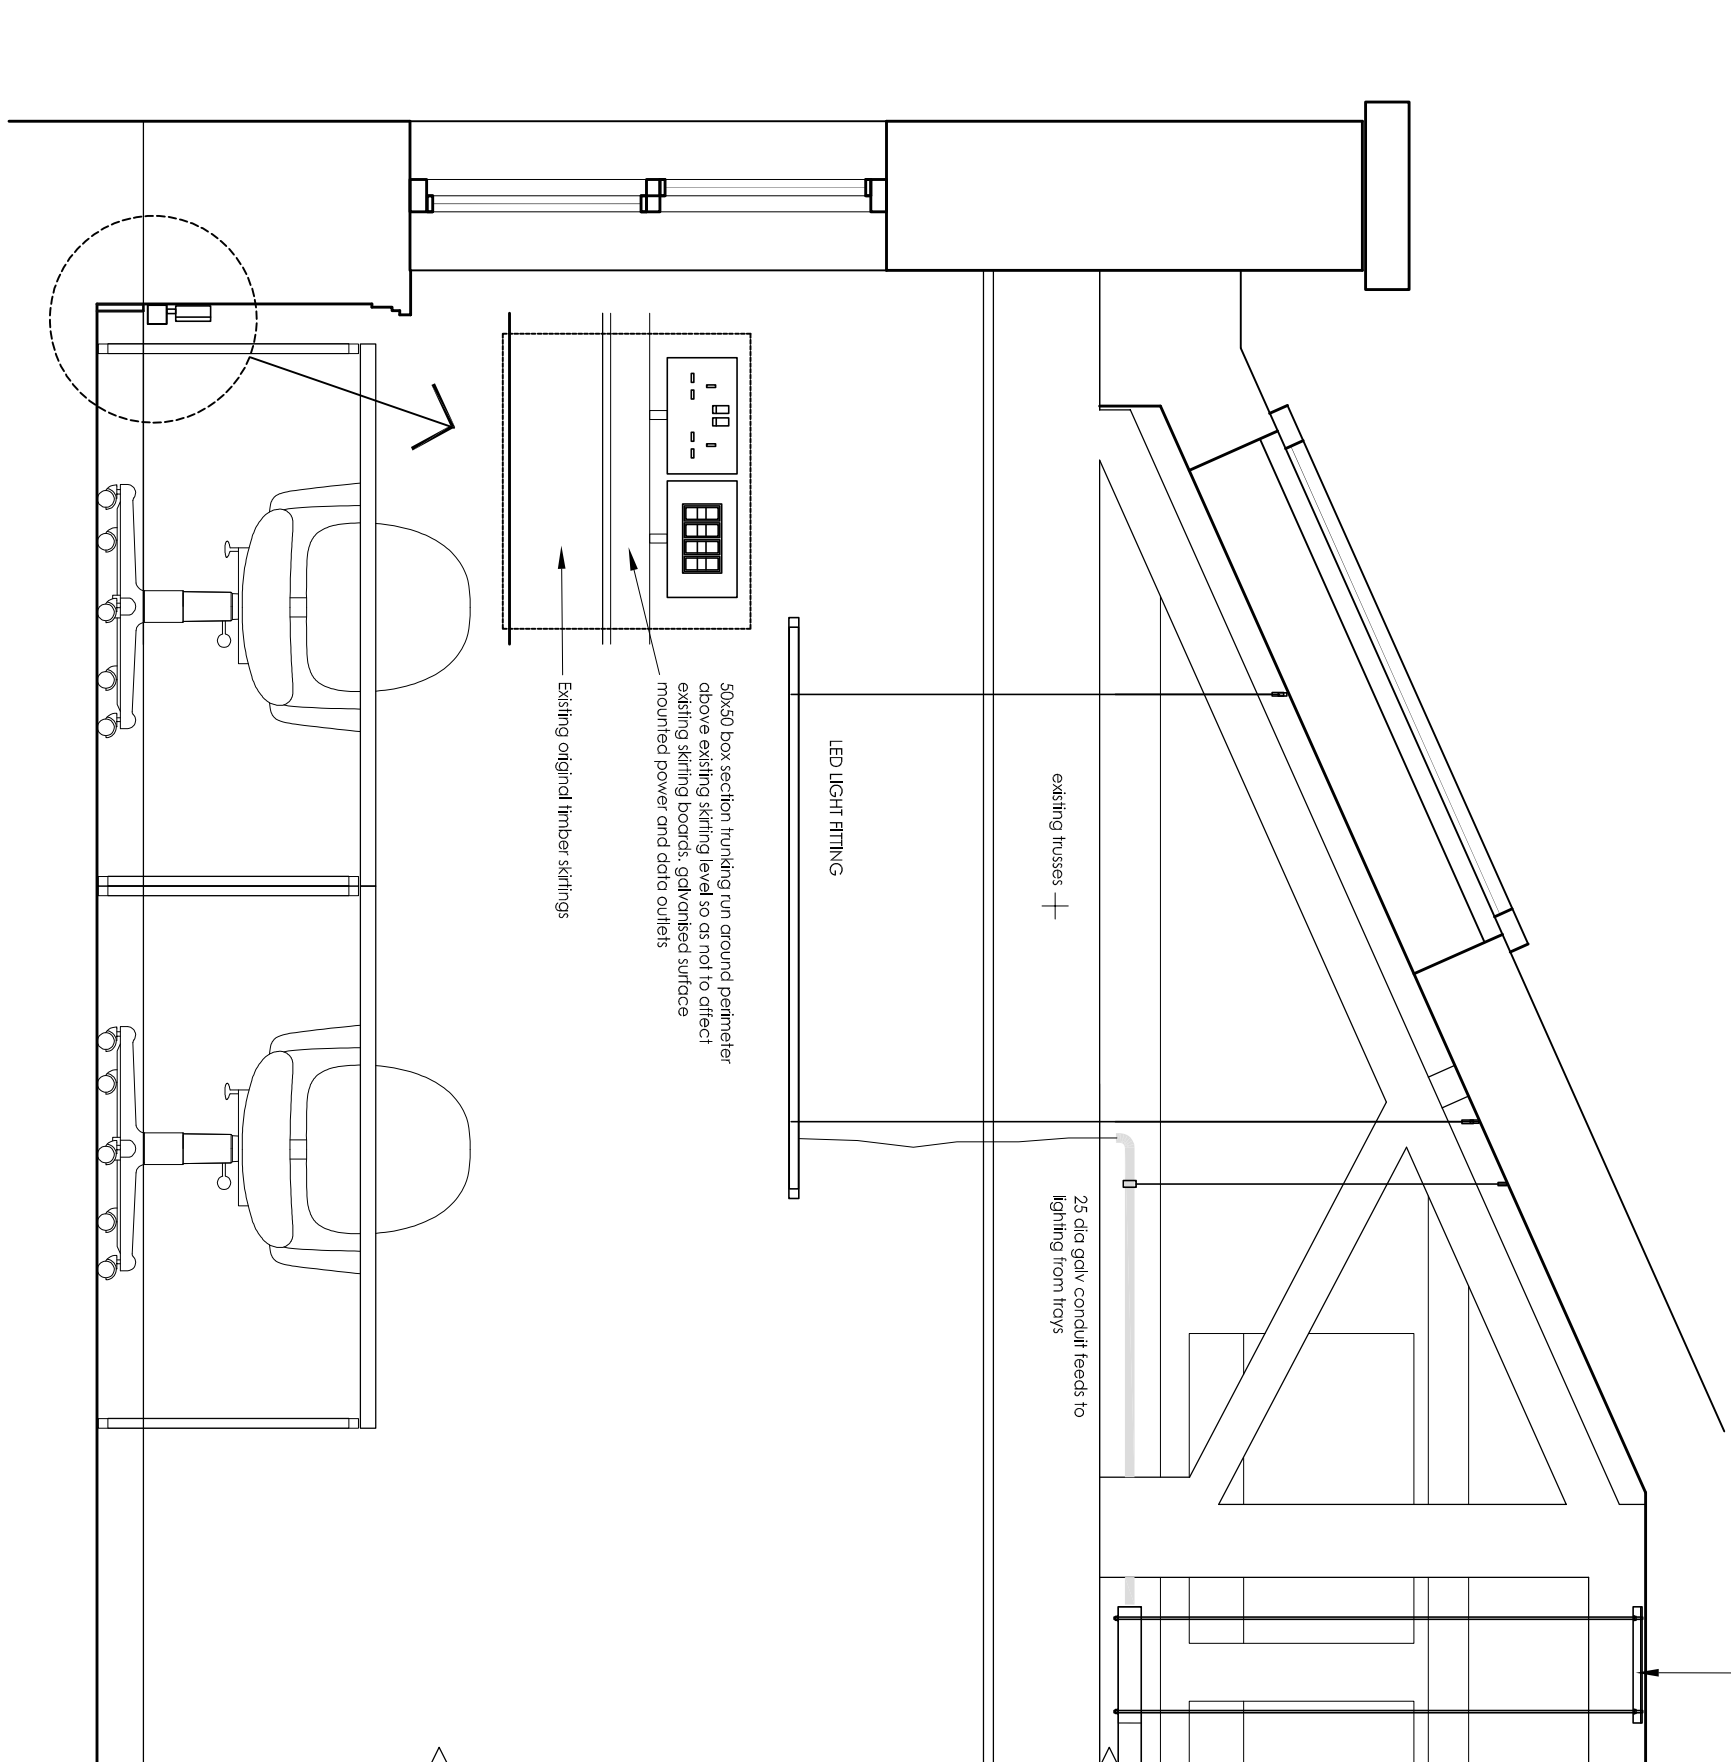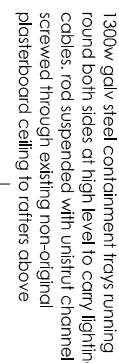


DETAIL 2
LOW LEVEL FREESTANDING PARTITIONS- USING SAME SHS END POST REINFORCEMENT DETAIL BUT NOT EXTENDED ABOVE TOP OF PARTITION HEIGHT

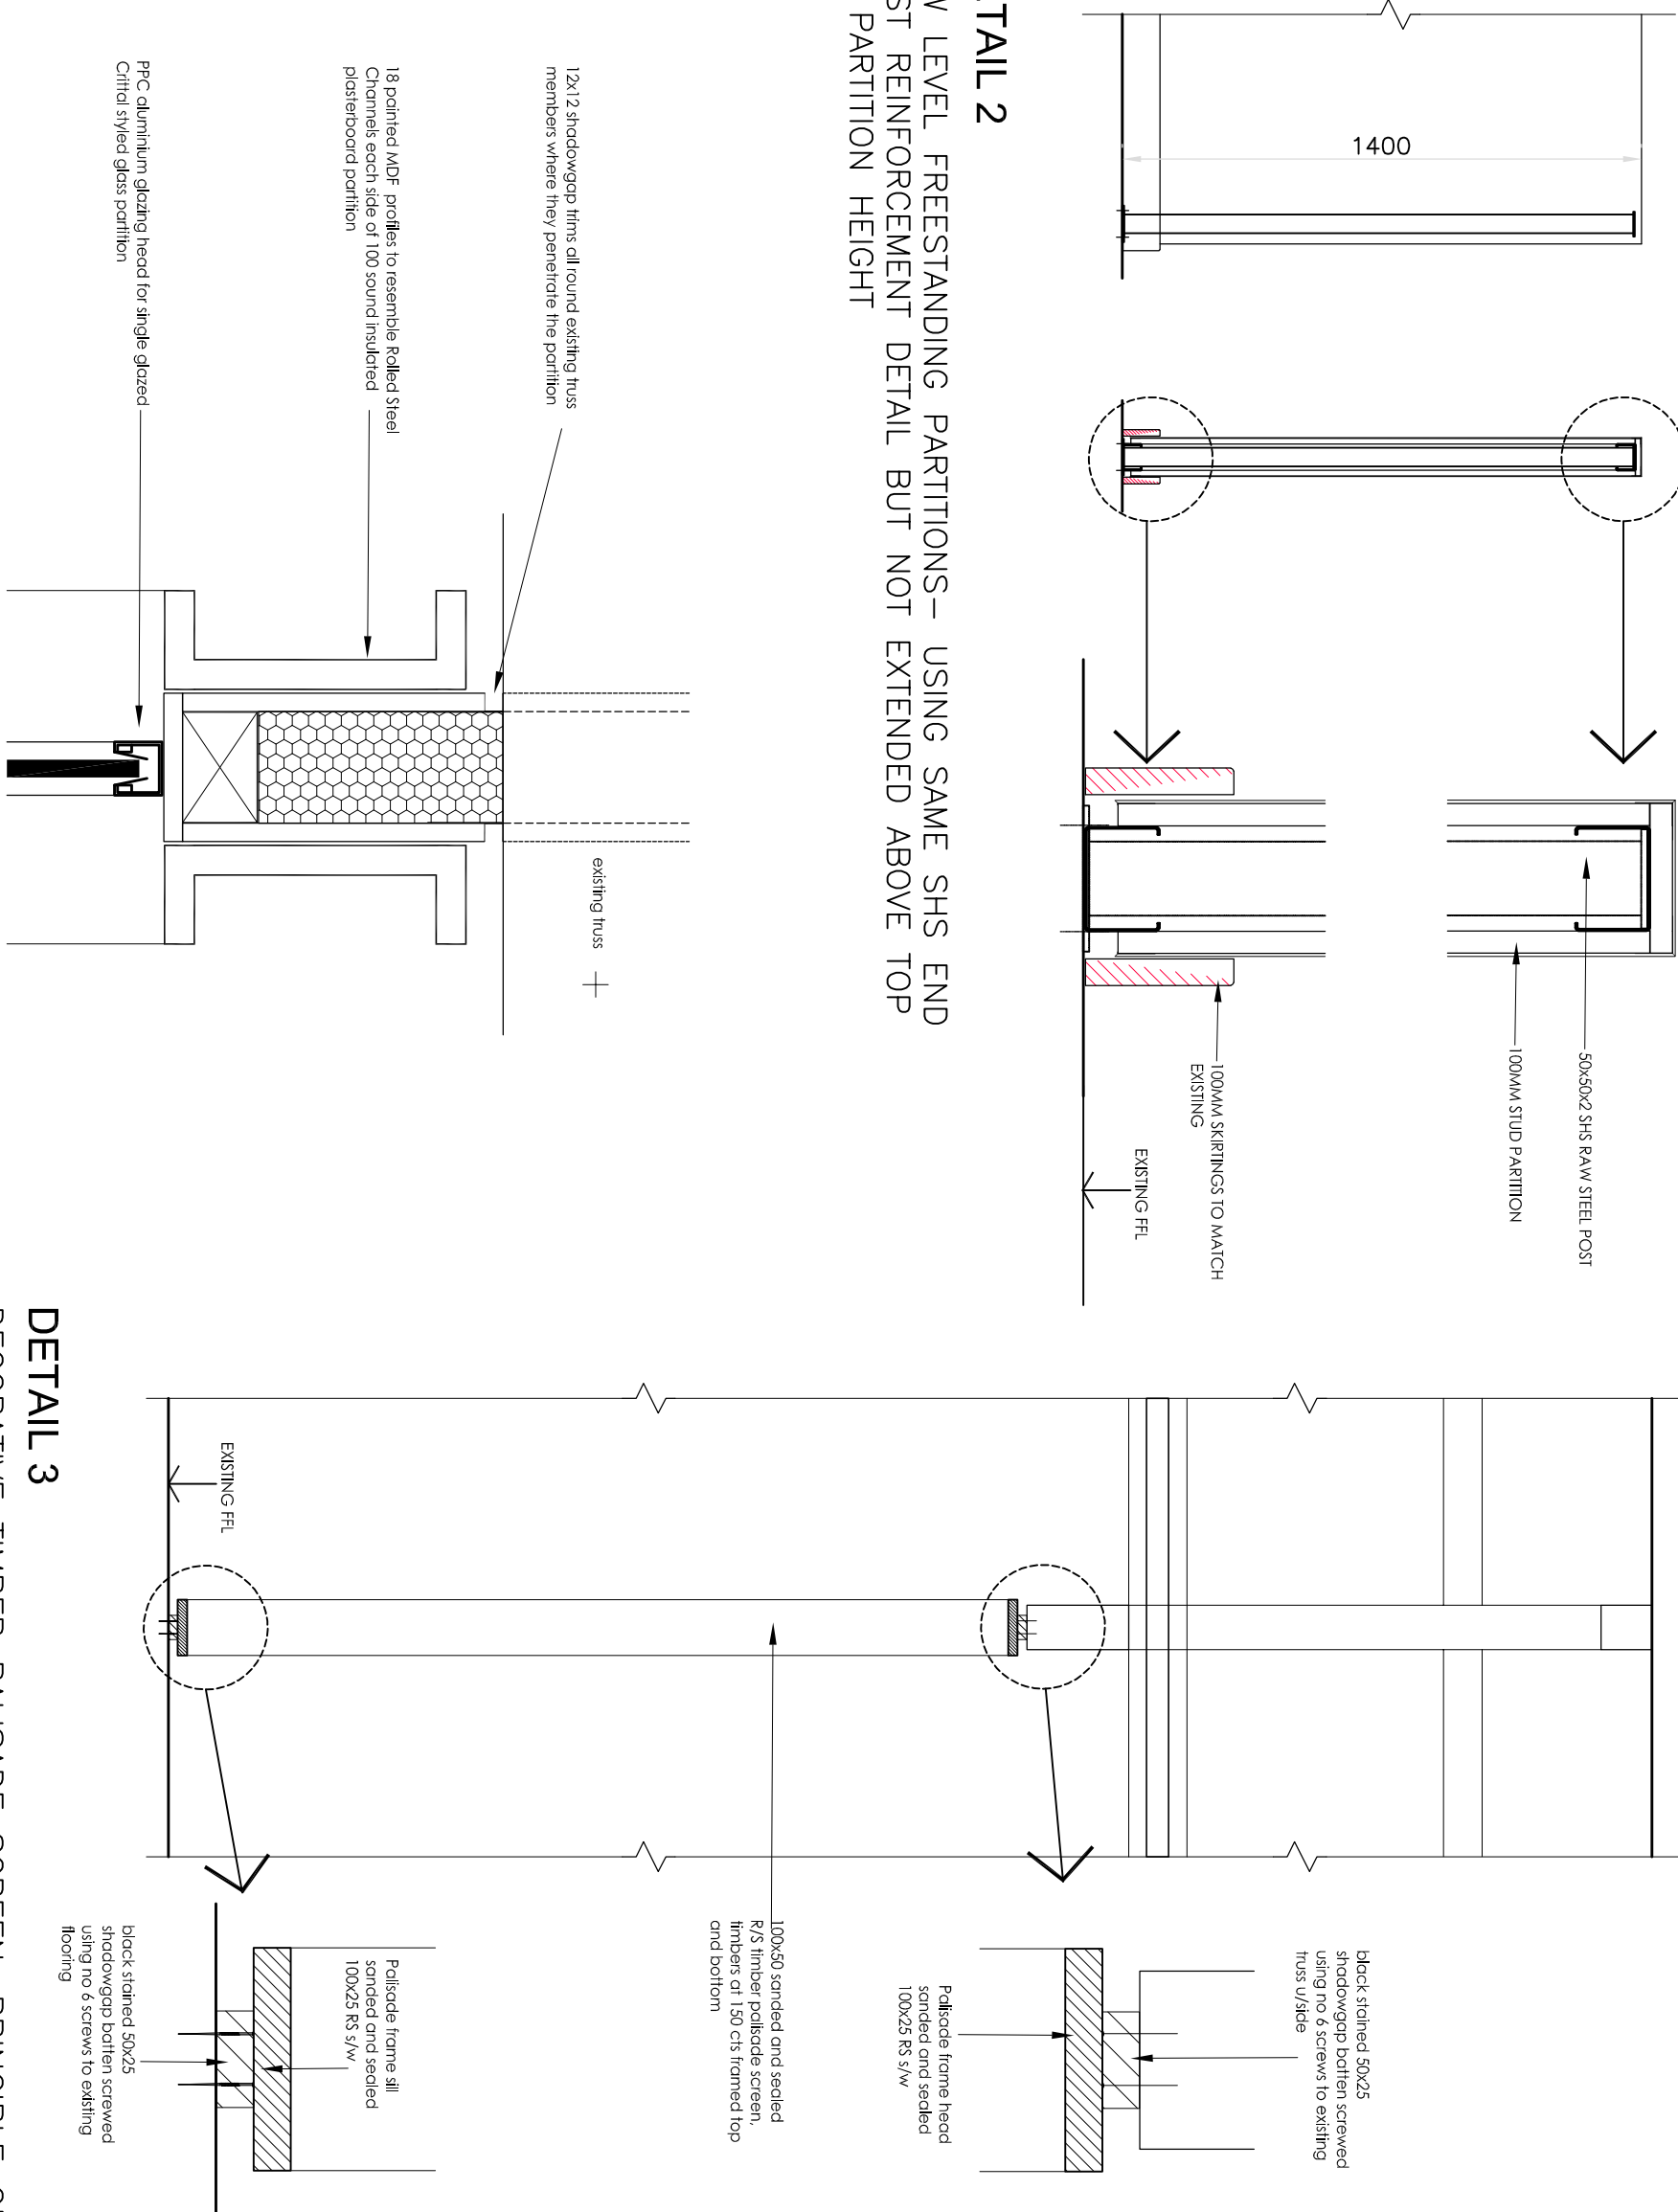

DETAIL 3

DECORATIVE TIMBER PALISADE SCREEN, PRINCIPLE OF SHADOWGAP FIXINGS TO EXISTING TRUSS MEMBERS AND PRINCIPLE OF HIGH LEVEL SERVICES DISTRIBUTION

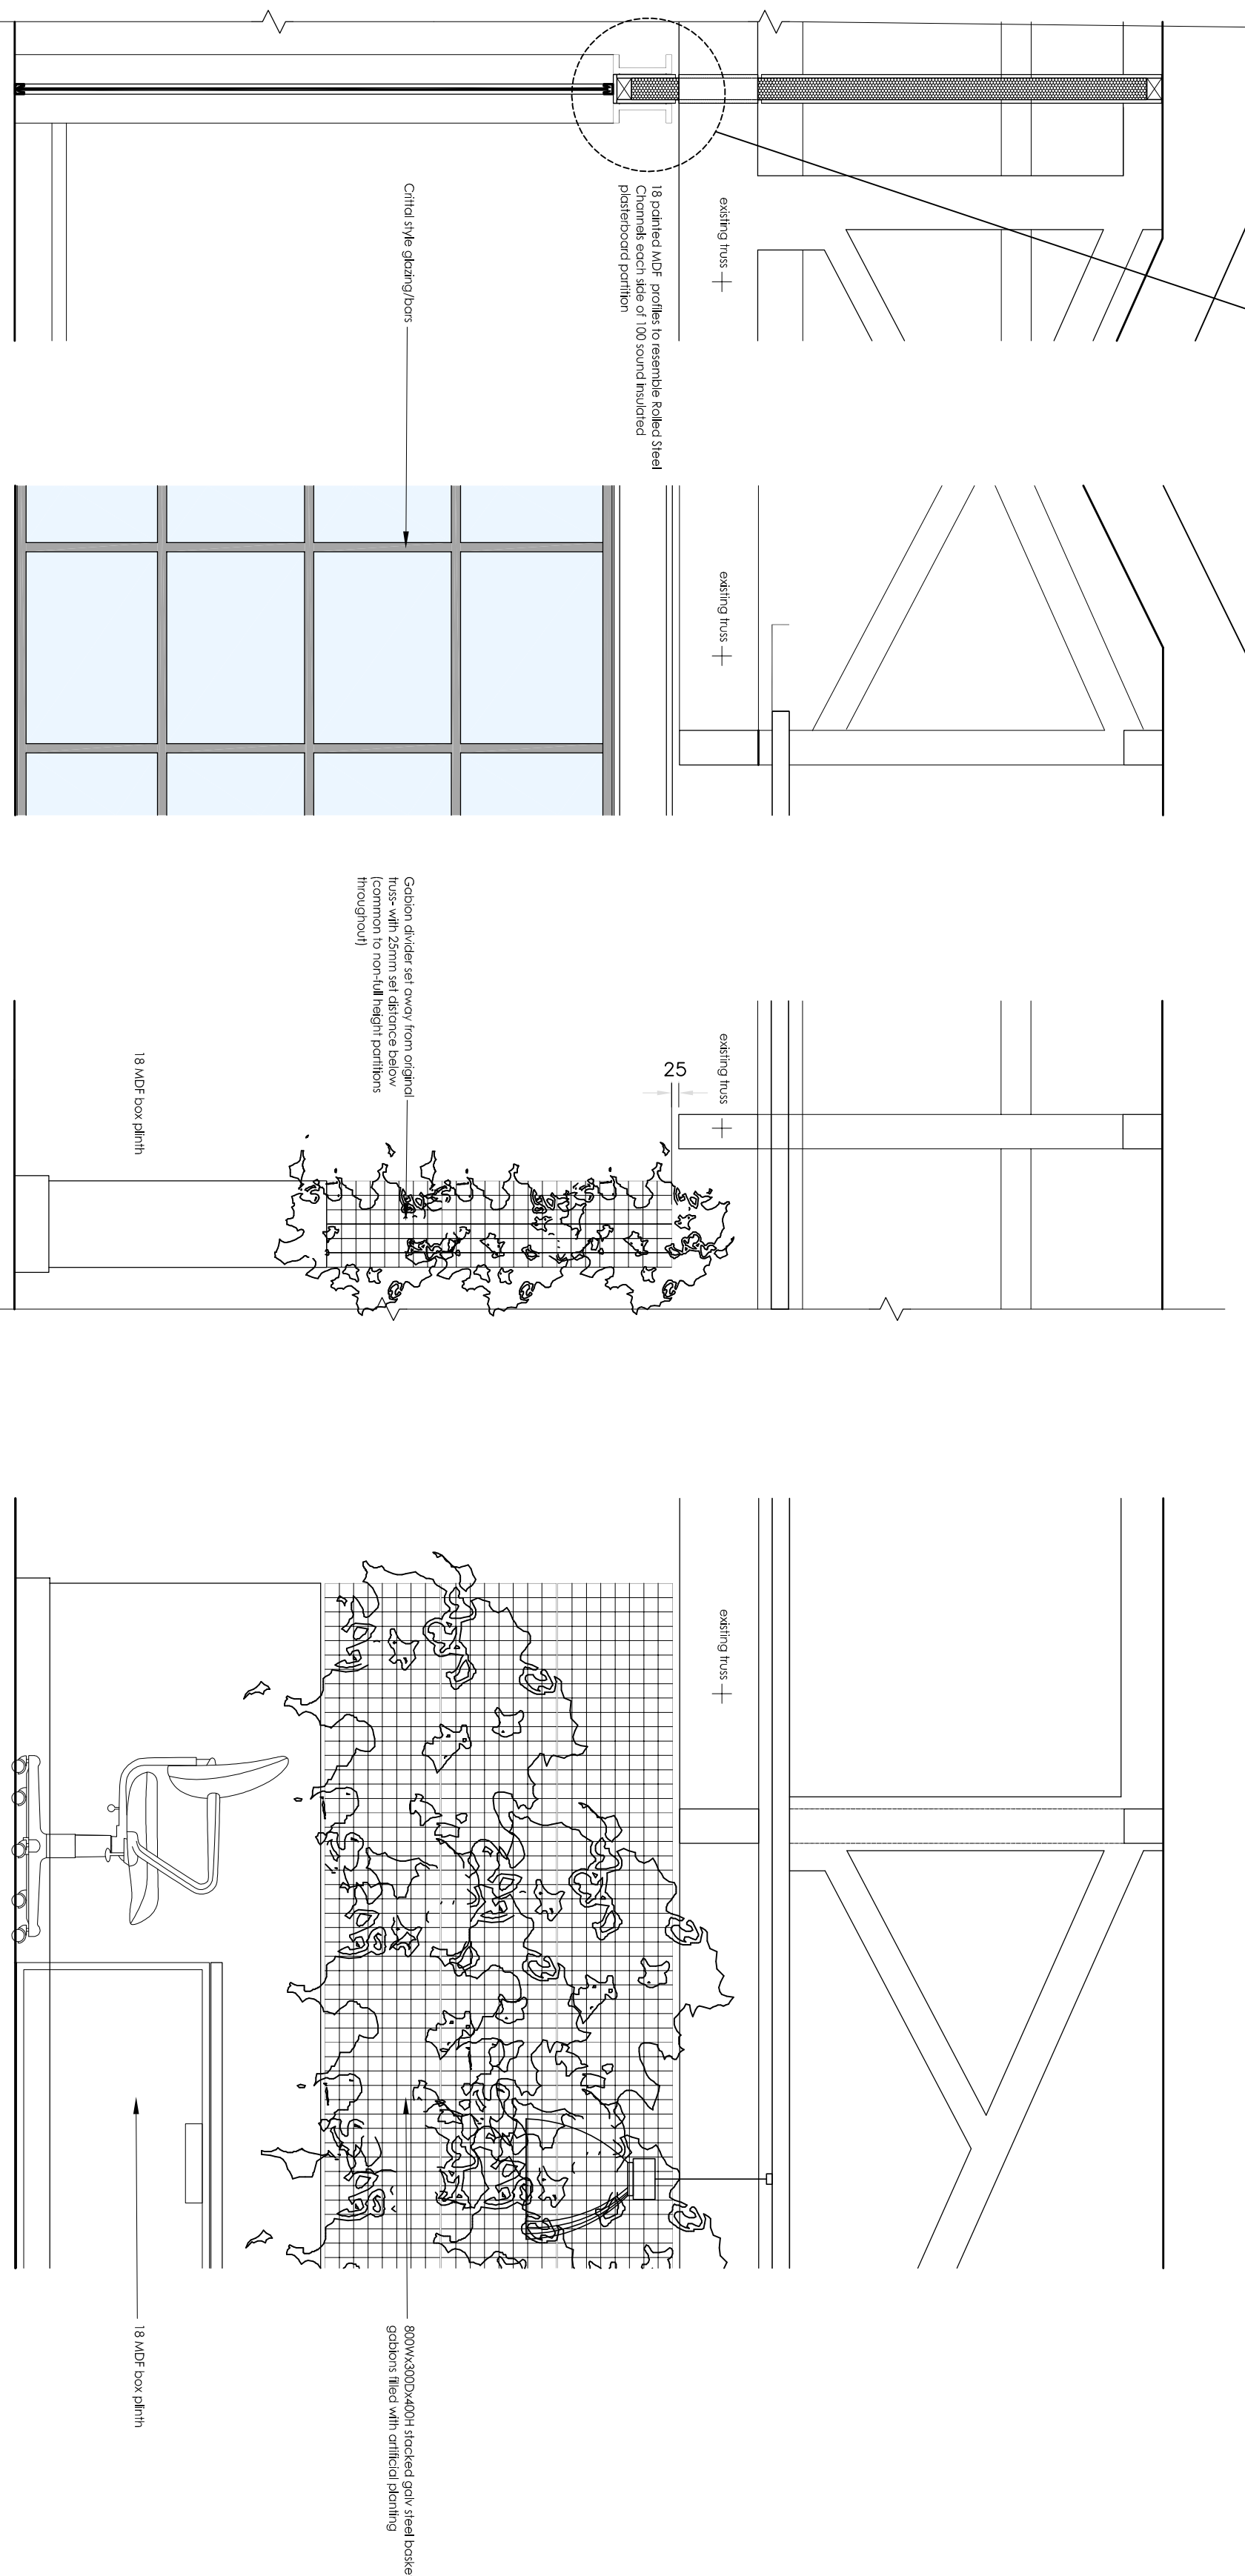

DETAIL 4
SERVICES DISTRIBUTION PRINCIPLES. HIGH LEVEL CONTAINMENT TRAYS, 25 DIA CONDUIT FEEDS TO LIGHTING AND 50x50 GALV BOX TRUNKING TO POWER/DATA AT SKIRTING LEVEL

DETAIL 5

MAIN MEETING ROOM GLAZED PARTITION WITH FAUX STEEL GOALPOST

DETAIL 6

STEEL GABION DIVIDING WALL TO BAR AREA

studio_n eo
Architects

3 Bridgewater Street
Lymm
Cheshire
WA13 0AB
t. +44(0)1925 752225
e. steve@studio-neo.co.uk
www.studio-neo.co.uk