



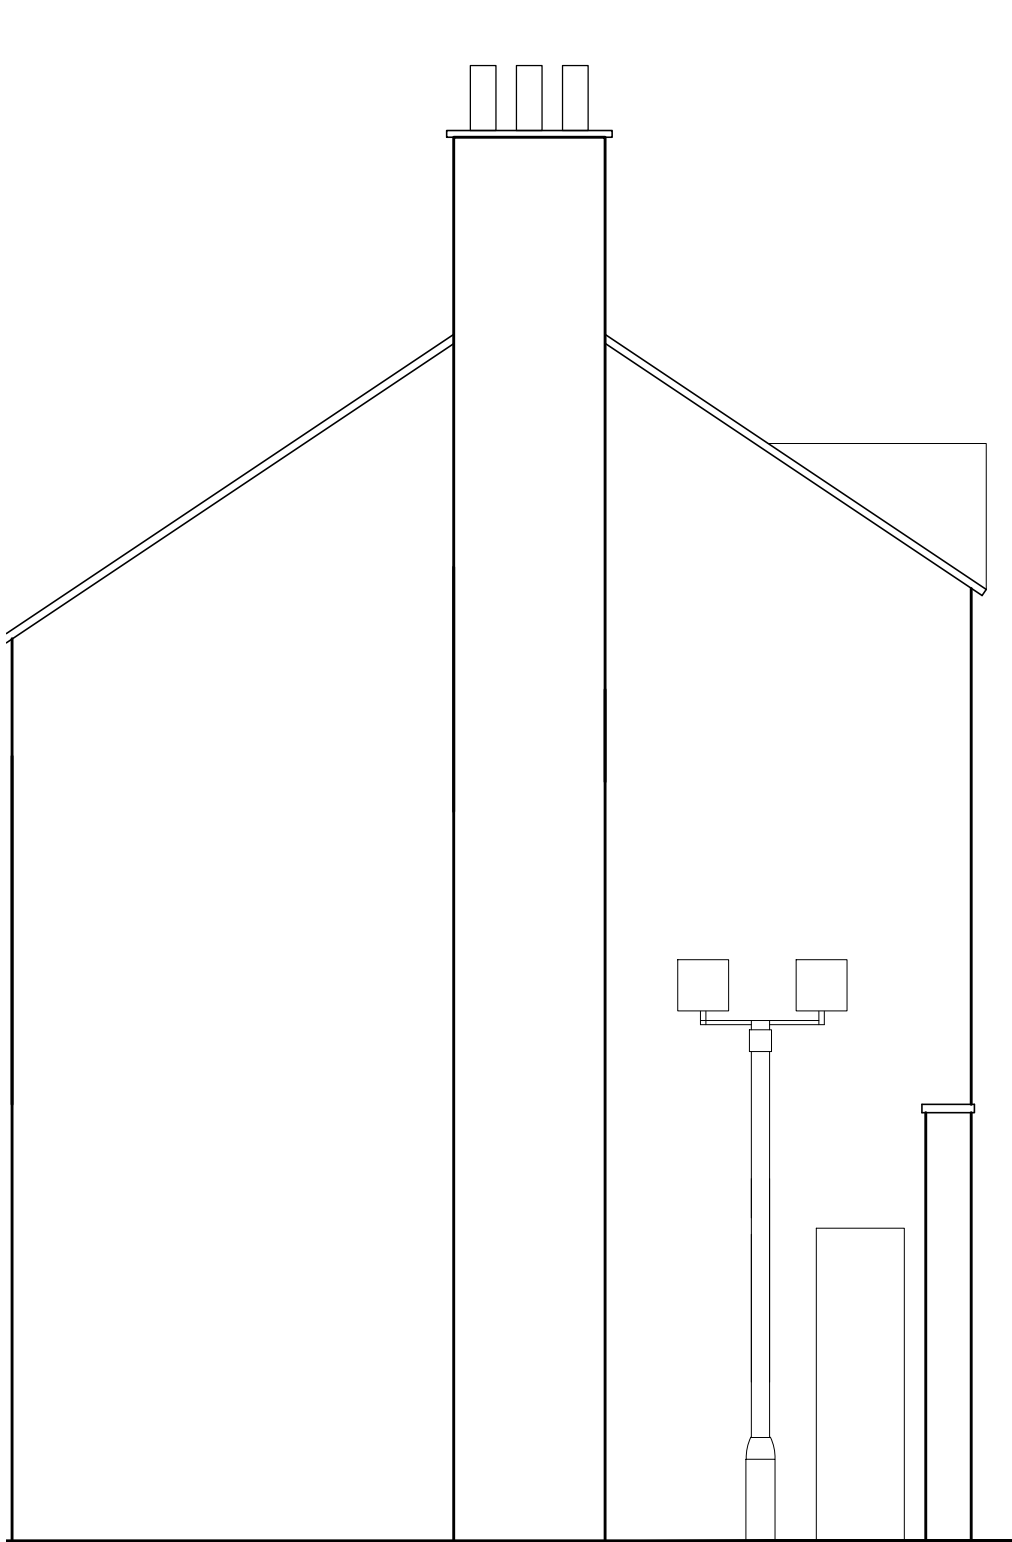

EXISTING ELEVATION A (SIDE)



EXISTING ELEVATION B (FRONT)

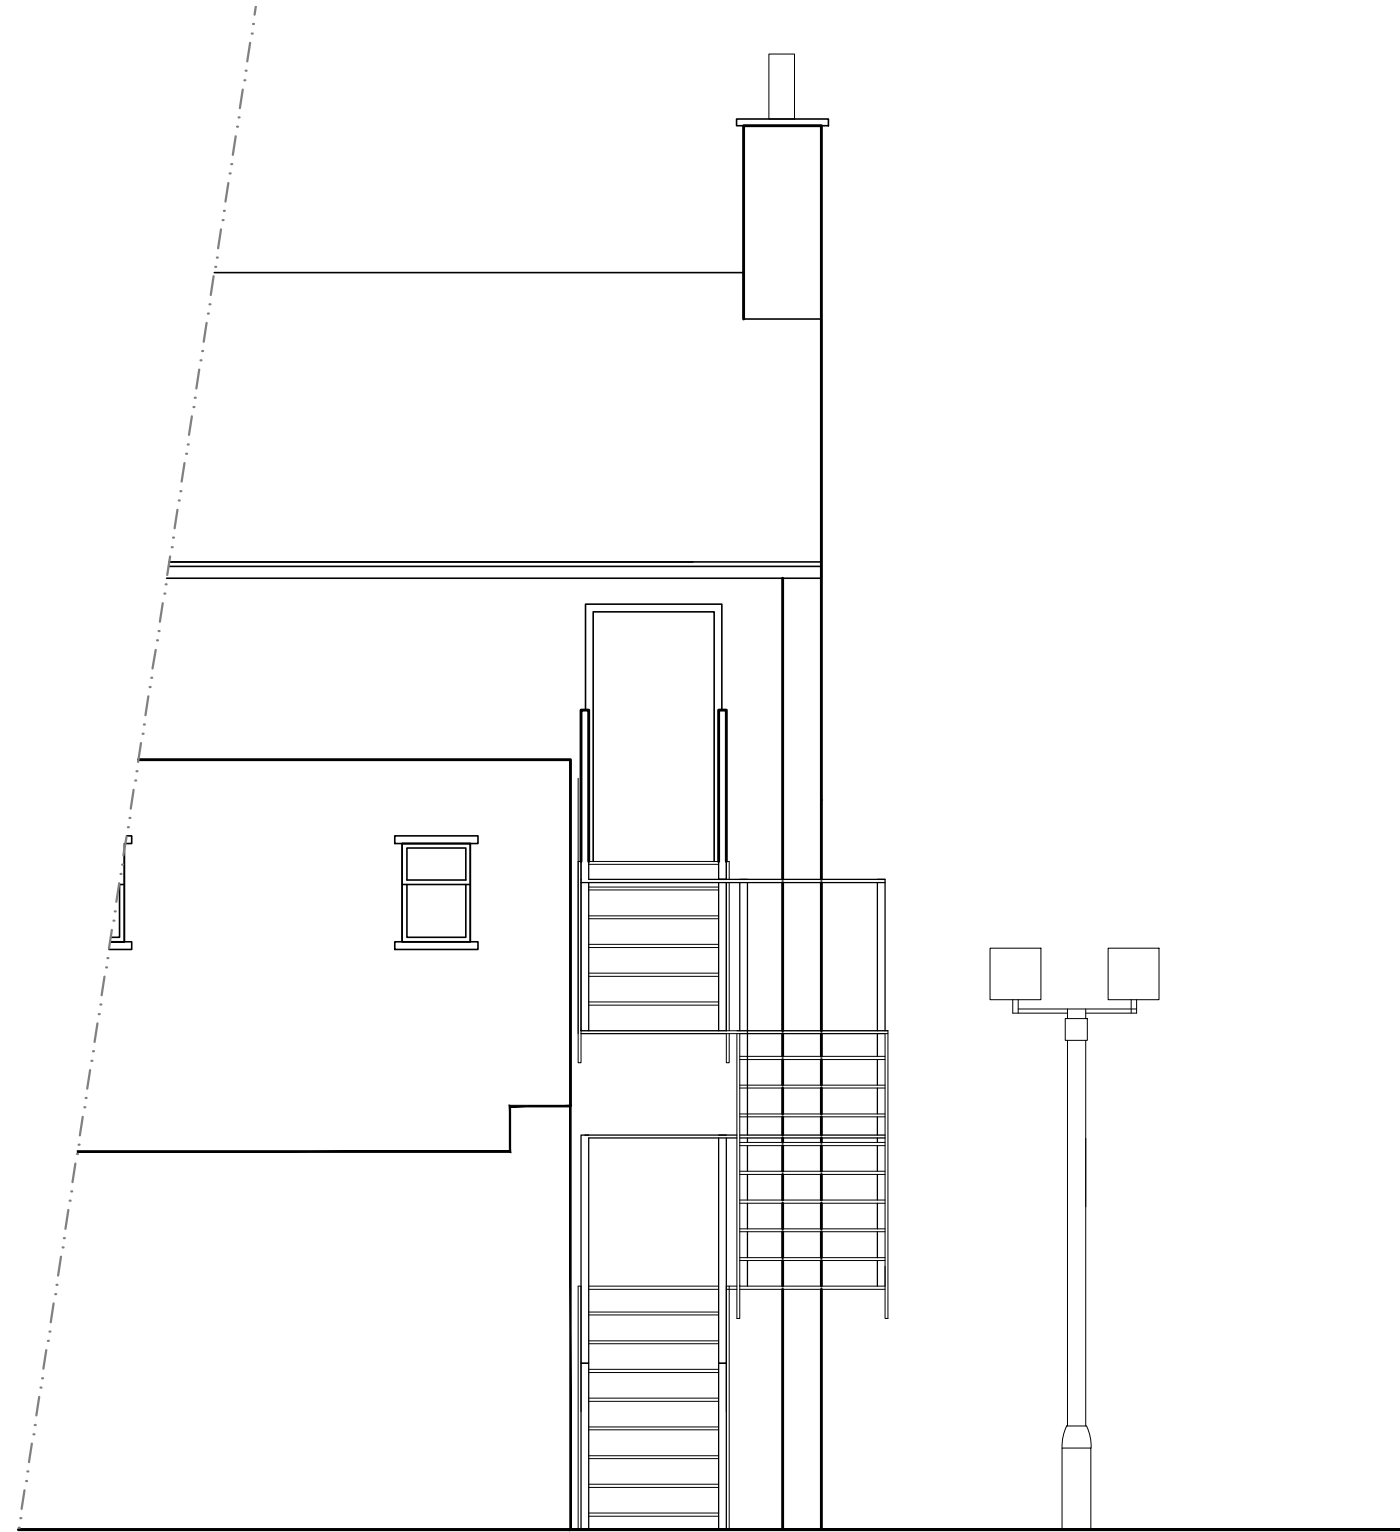

EXISTING ELEVATION C (REAR)

1:20 - 0 200mm 400mm 600mm 800mm 1000 1200 1400 1600 1800 2000

1:100 - 0 1m 2m 3m 4m 5m 6m 7m 8m 9m 10m

1:50 - 0 1m 200mm 300mm 400mm 5m


1:5 - 0 100mm 200mm 300mm 400mm 500mm

do not scale dimensions from this drawing. if in doubt refer to js design.


this drawing remains the copyright of the js design partnership alone

all materials specified must be used in accordance with the manufacturers recommendations and all relevant current codes of practice.

rev	date	note
A	22.09.20	updated elevations
B	19.10.20	new elevation C added.
C	29.06.21	Bar relocated as per planners comments

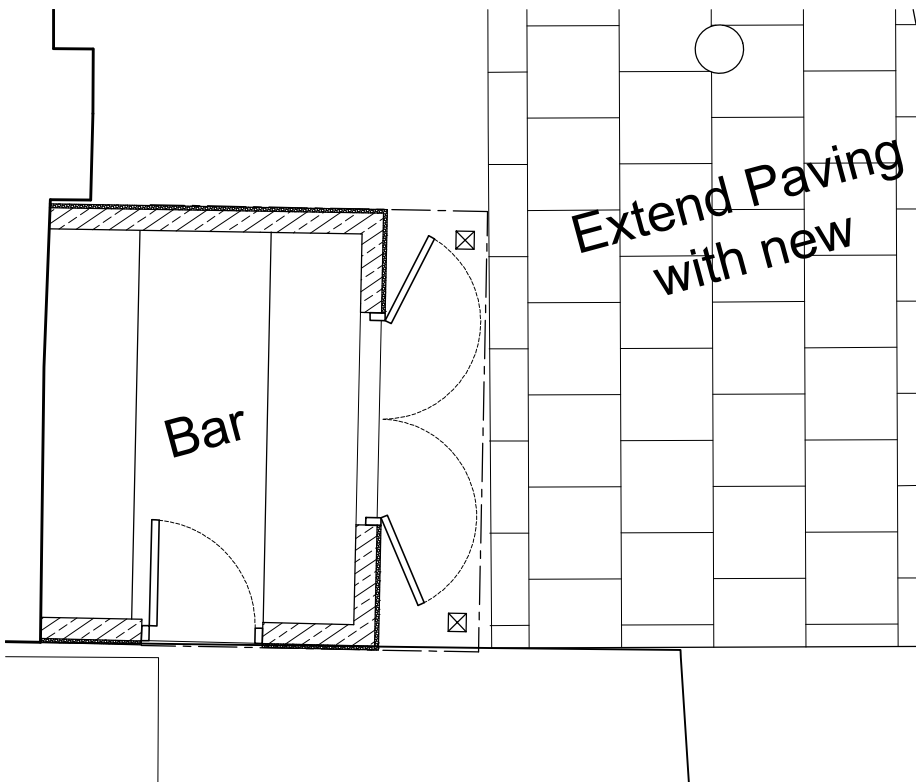


PLAN SCALE 1:50@A1

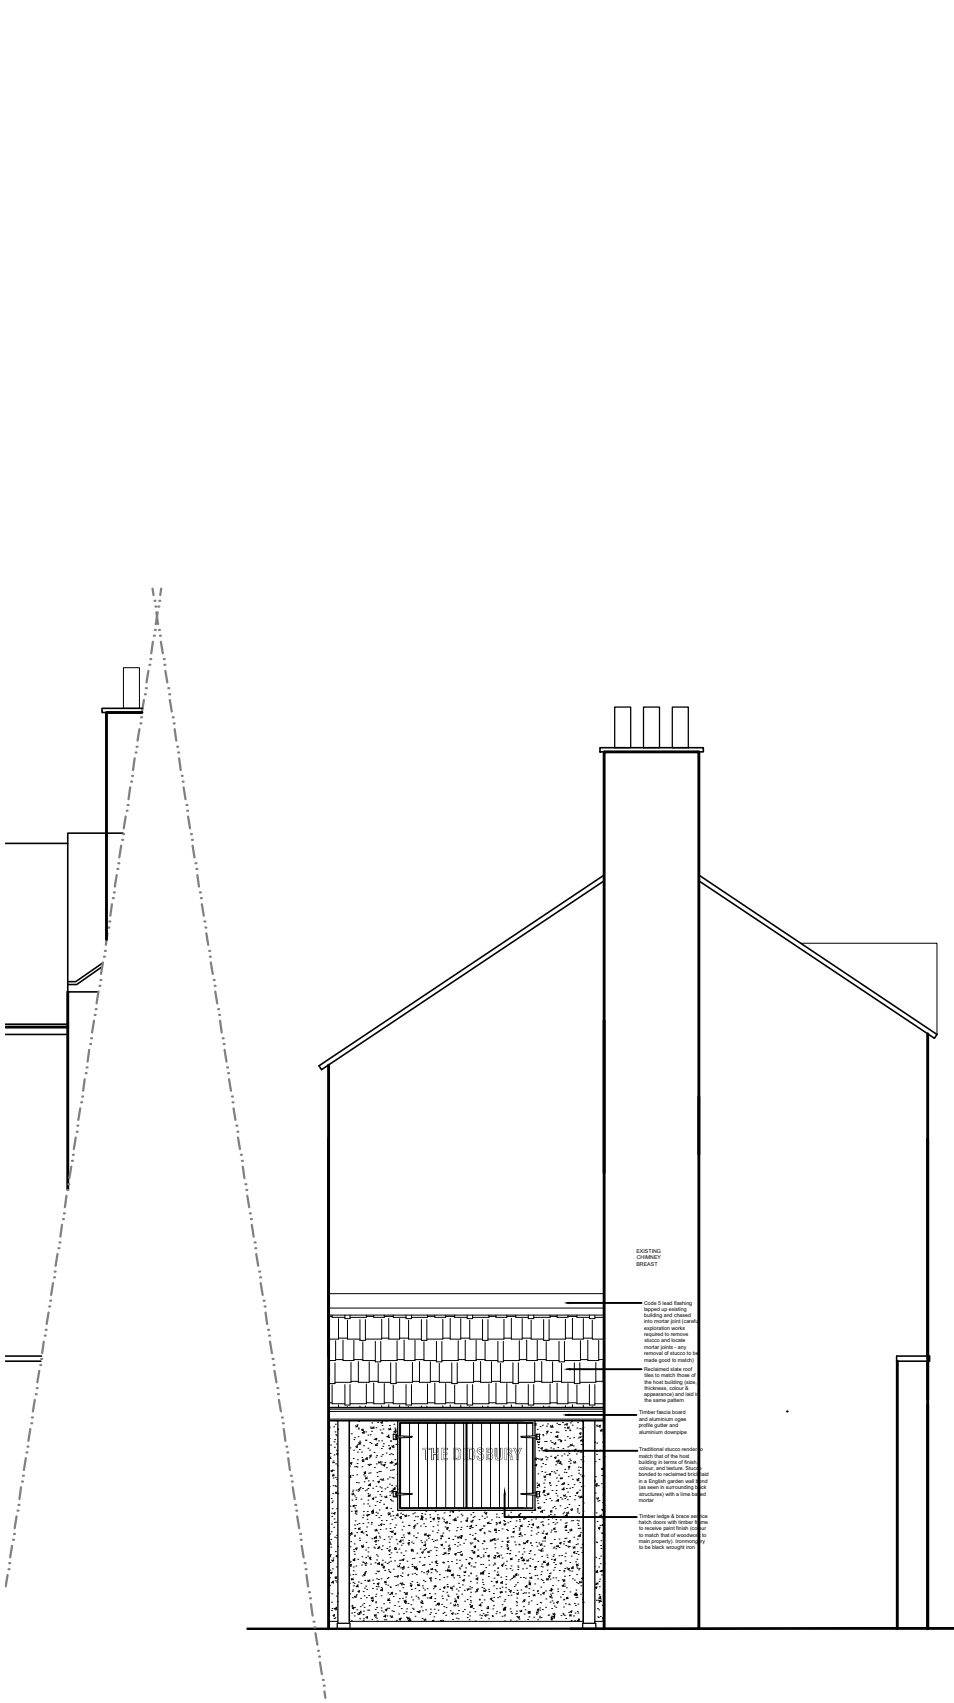

PROPOSED ELEVATION A (SIDE)




PROPOSED ELEVATION B (FRONT)

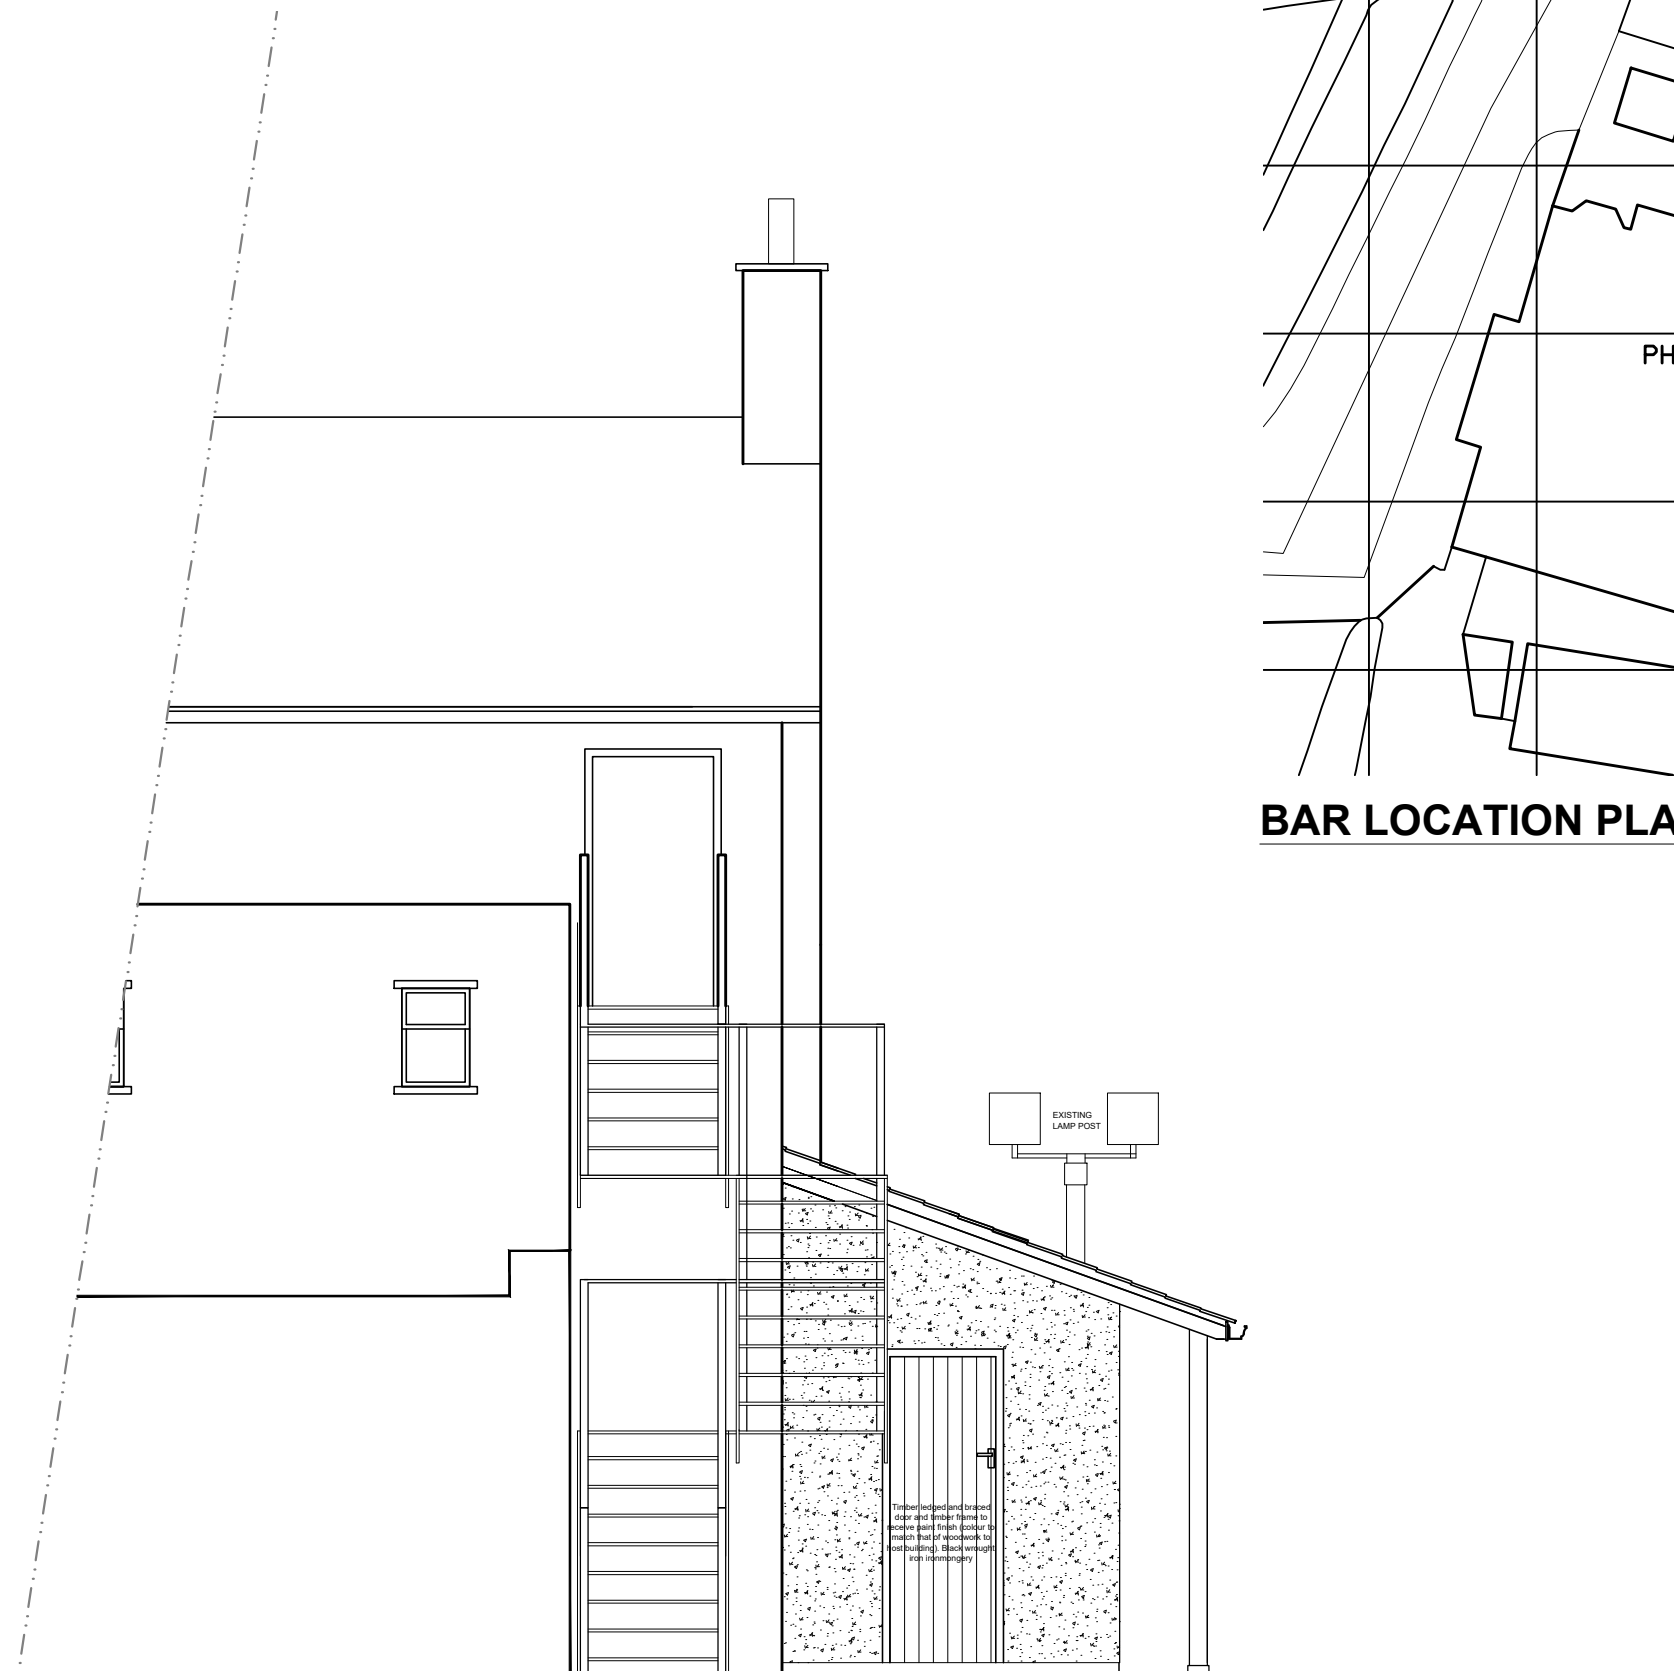

PROPOSED ELEVATION C (REAR)

PROPOSED BAR
EXTENSION -
RENDERED FINISH

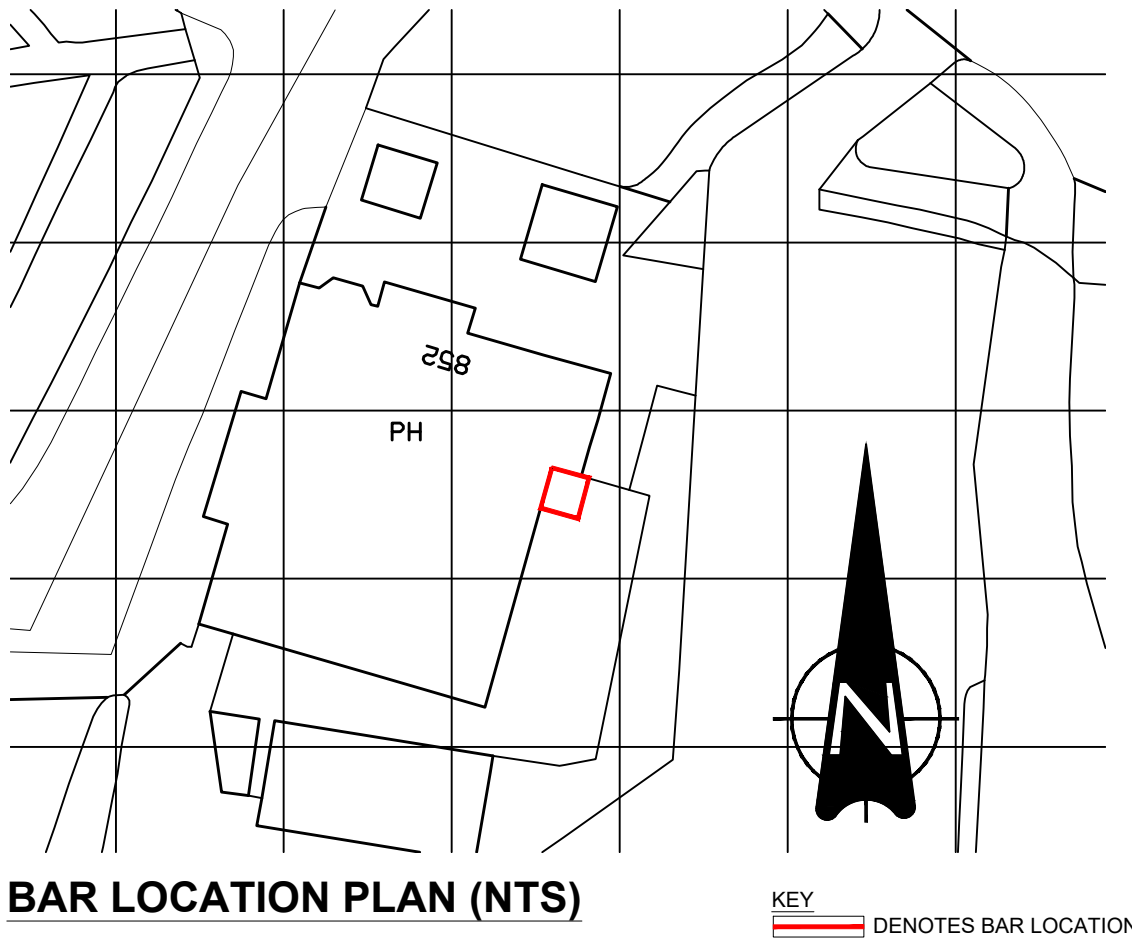

CDM 2015:

Under the CDM regulations there are no significant design risks.

jsd

the jsdesign partnership

architects and interior designers

Unit 5, Peel House, 2 Taunton Street, Shipley Bradford, BD18 3NA.
tel: 01274 533022 email: info@jsdesignpartnership.co.uk
the jsdesign partnership is a limited liability partnership registered no OC 302311

client

GREENE KING

address

THE DIDSBURY
852 WILMSLOW ROAD
DIDSBURY
MANCHESTER
M20 2SG

drawing title

EXISTING & PROPOSED ELEVATIONS

drawing no	rev	date	drawn by	checked	scale @ A1
7923-03	C	17.08.20	HJ	AB	1:20