


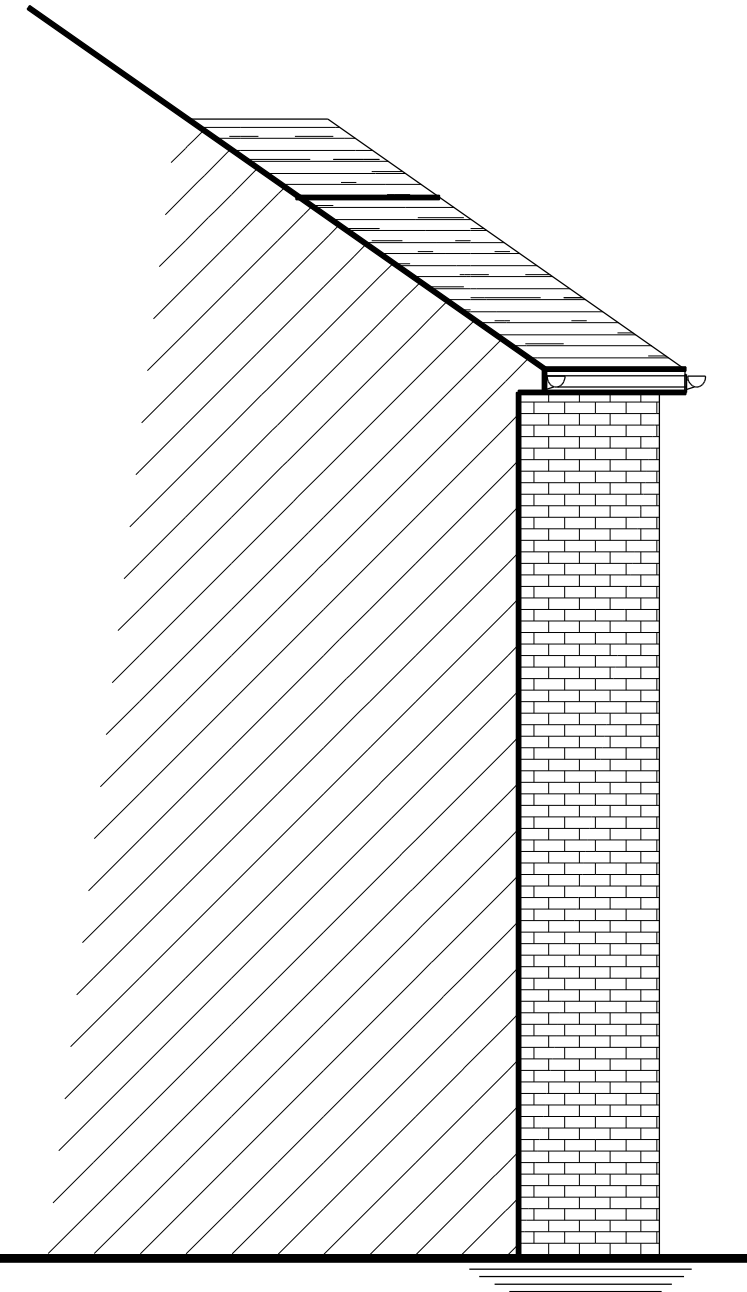

PROPOSED SOUTH FACING SIDE ELEVATION

SOUTH FACING SIDE ELVATION  
DOUBLE STOREY SIDE/REAR EXTENSIONS

for  
Mr. M. ROBERTS & Ms. G. CALLWOOD,

at  
52, DIDSBURY PARK,  
DIDSBURY,  
M20 5LJ.

Scale 1:50 @ A3

Date MARCH 2022

Drawing Number 2065/4