


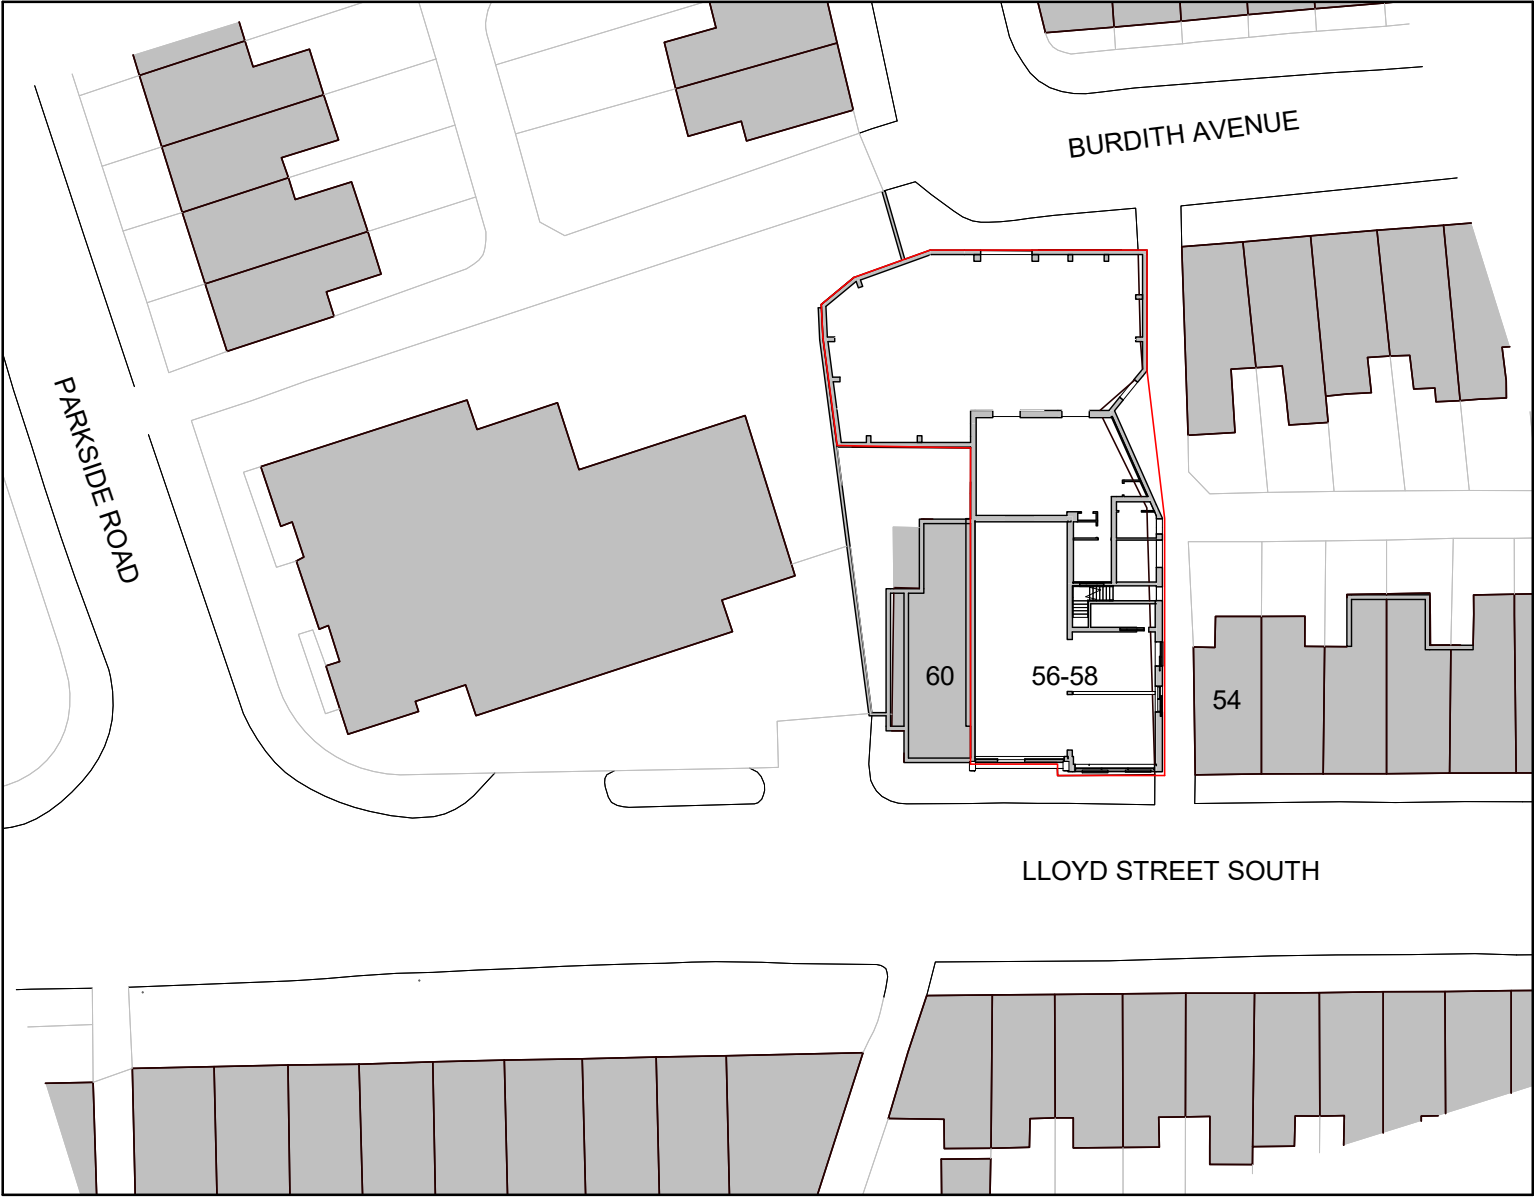
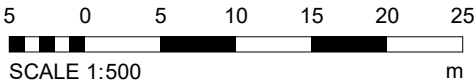


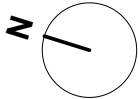

Site - Block Plan
1 : 500

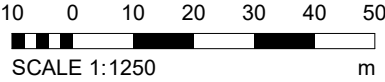

Site - Location Plan
1 : 1250

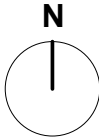

Legend - Boundaries

Site Boundary

PROJECT	3 Shop Front Planning Application		SA	02/07/21
	2 2 Dwelling Units Omitted		SA	18/12/20
	1 Planning Updates		SP	23/11/20
REV	DESCRIPTION	BY	DATE	
PROJECT		SCALE @ A3	DATE	DRAWN BY
56-58 Lloyd Street South		As indicated	11 Sep 2020	SP
CLIENT		STATUS		
Millerbrook Properties Ltd		PLANNING		
TITLE		PROJECT NO.	DRAWING NO.	REV.
Site - Location and Block Plan		DA17167.4.	001.	3
NOTES		© COPYRIGHT - ALL RIGHTS RESERVED. THIS DRAWING MUST NOT BE REPRODUCED WITHOUT PRIOR WRITTEN CONSENT. DRAWING TO BE USED FOR THE STATUS INDICATED ONLY. ALL DIMENSIONS AND SETTING OUT SHALL BE CHECKED AND CONFIRMED ON SITE. ANY DISCREPANCIES TO BE REPORTED TO THE DESIGNER PRIOR TO THE COMMENCEMENT OF ANY WORK. ALL WORK AND MATERIALS TO BE IN ACCORDANCE WITH CURRENT STATUTORY LEGISLATION, RELEVANT CODES OF PRACTICE AND BRITISH STANDARDS. ALL DIMENSIONS ON THIS DRAWING ARE IN MILLIMETRES (UNLESS OTHERWISE STATED).		
DA DEBTAL ARCHITECTURE		www.debtal.co.uk		