




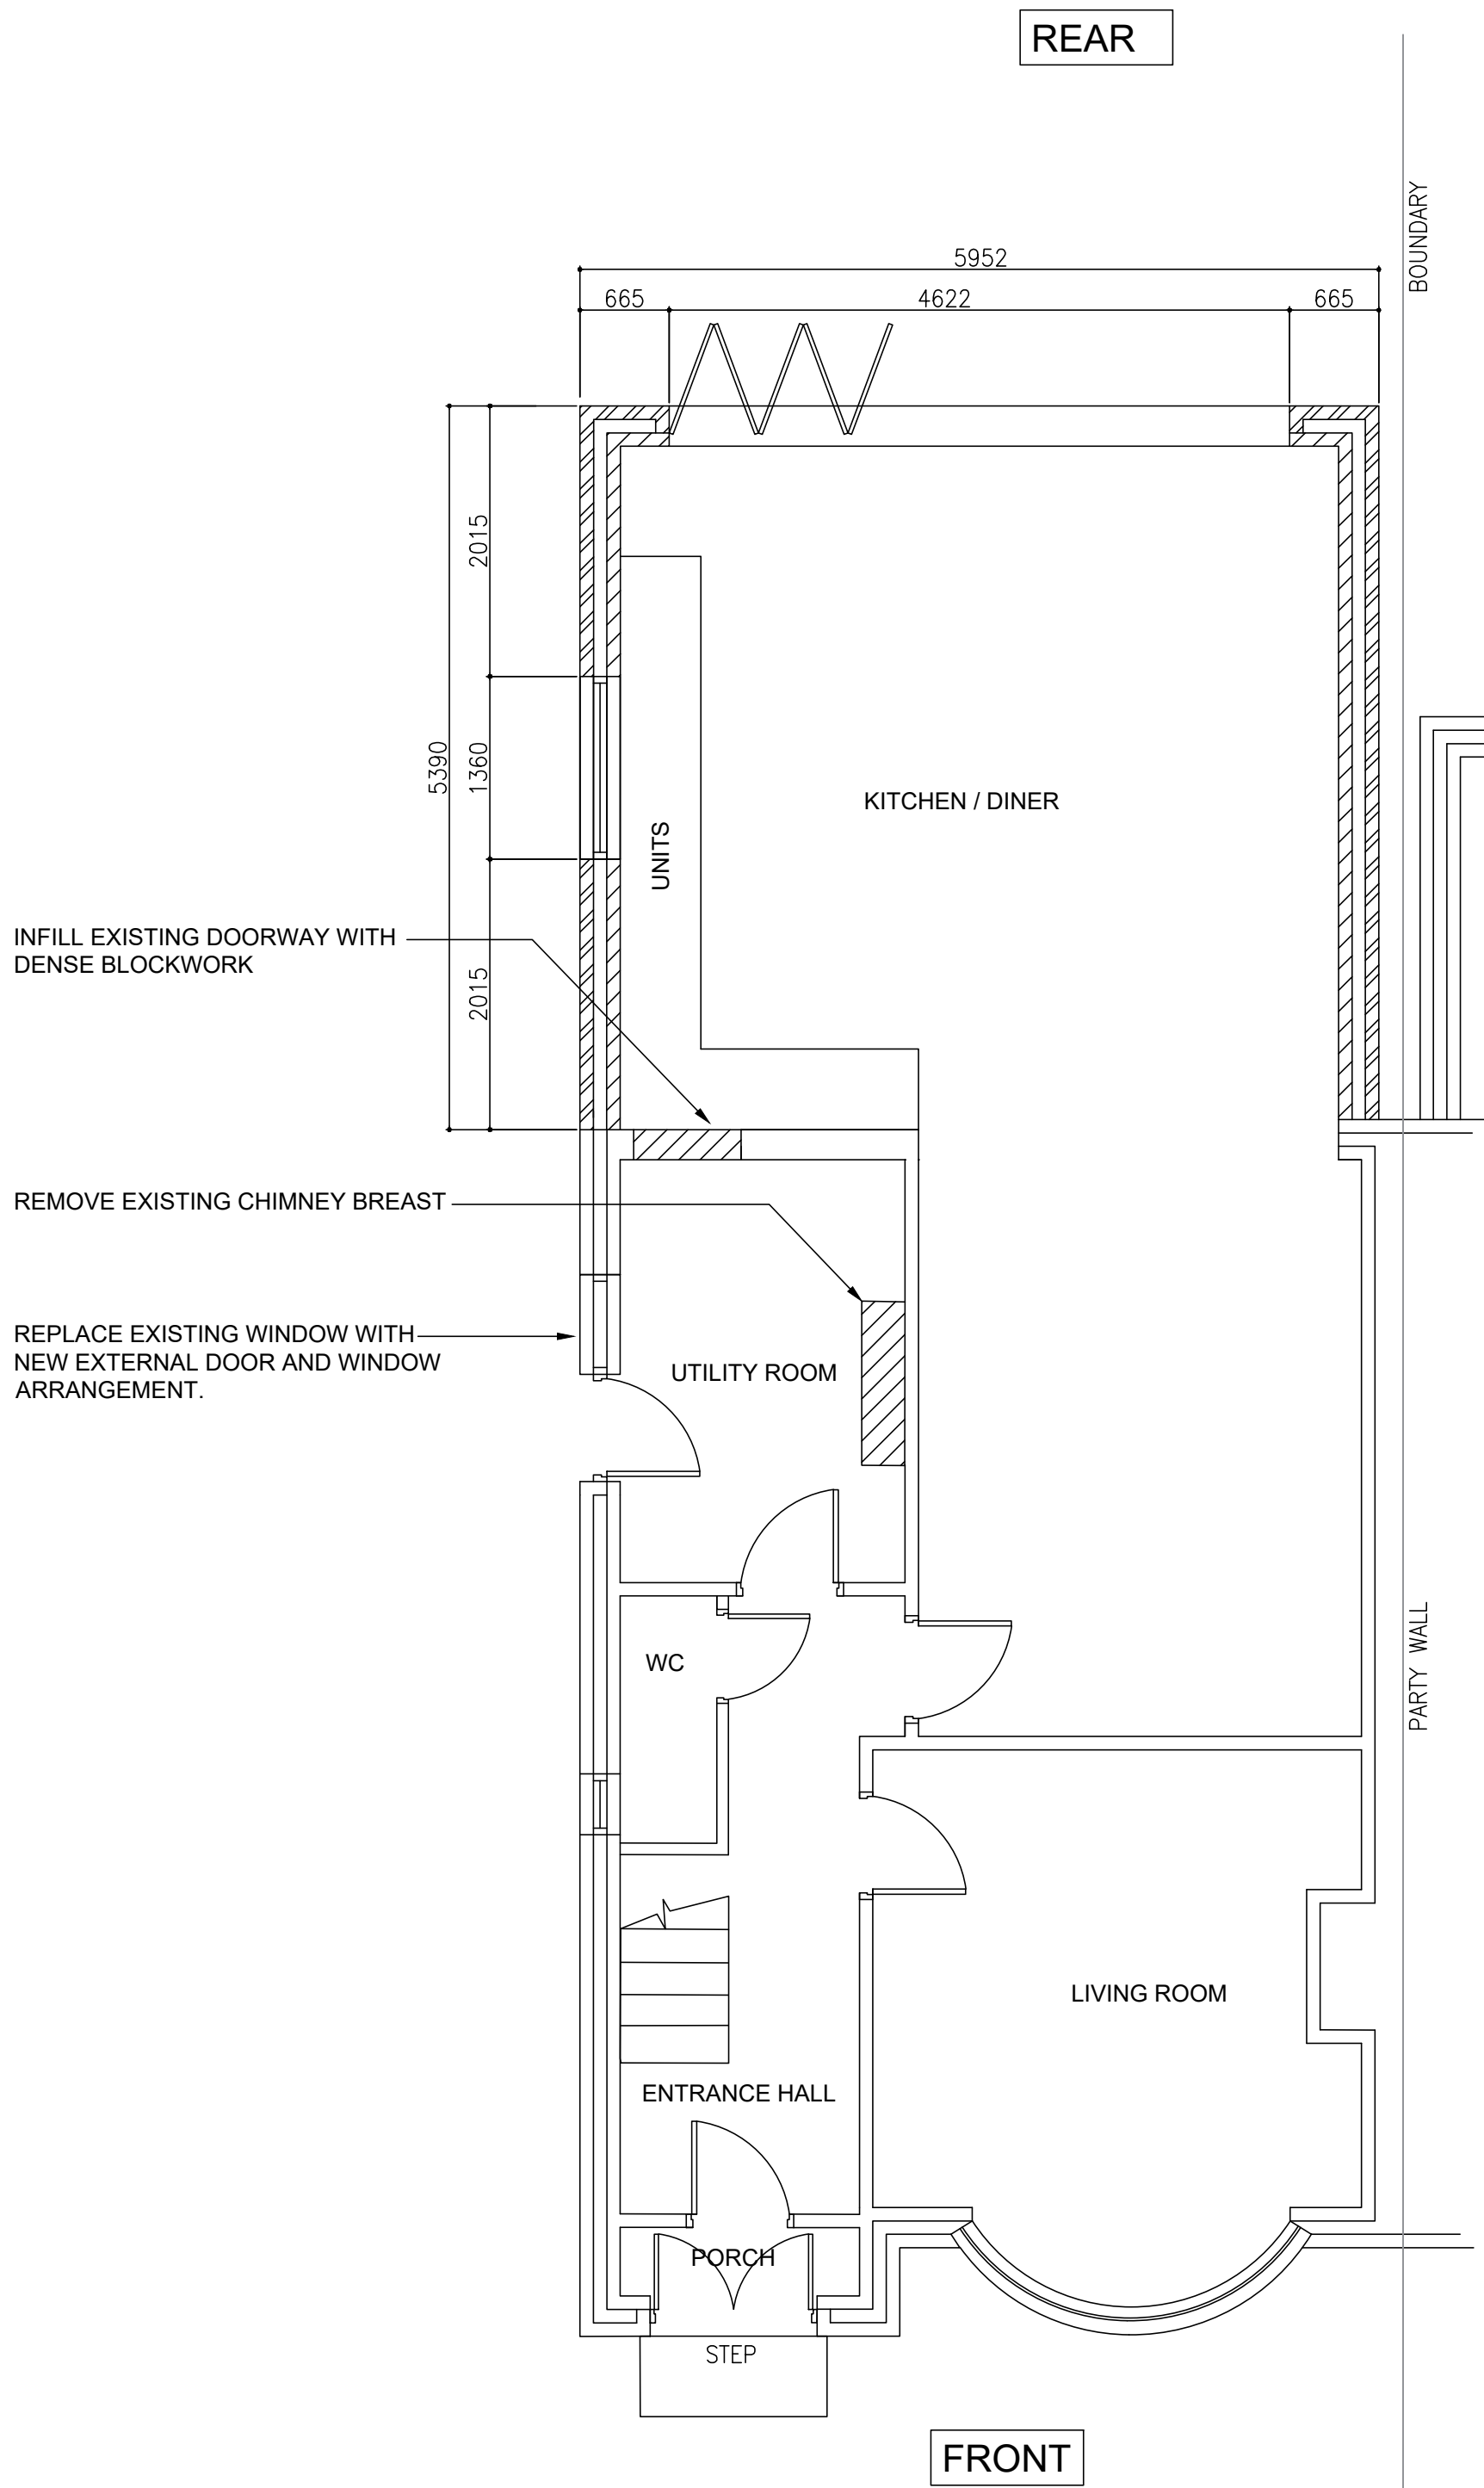


PLAN – PROPOSED GROUND FLOOR
Scale 1:50 @ A1

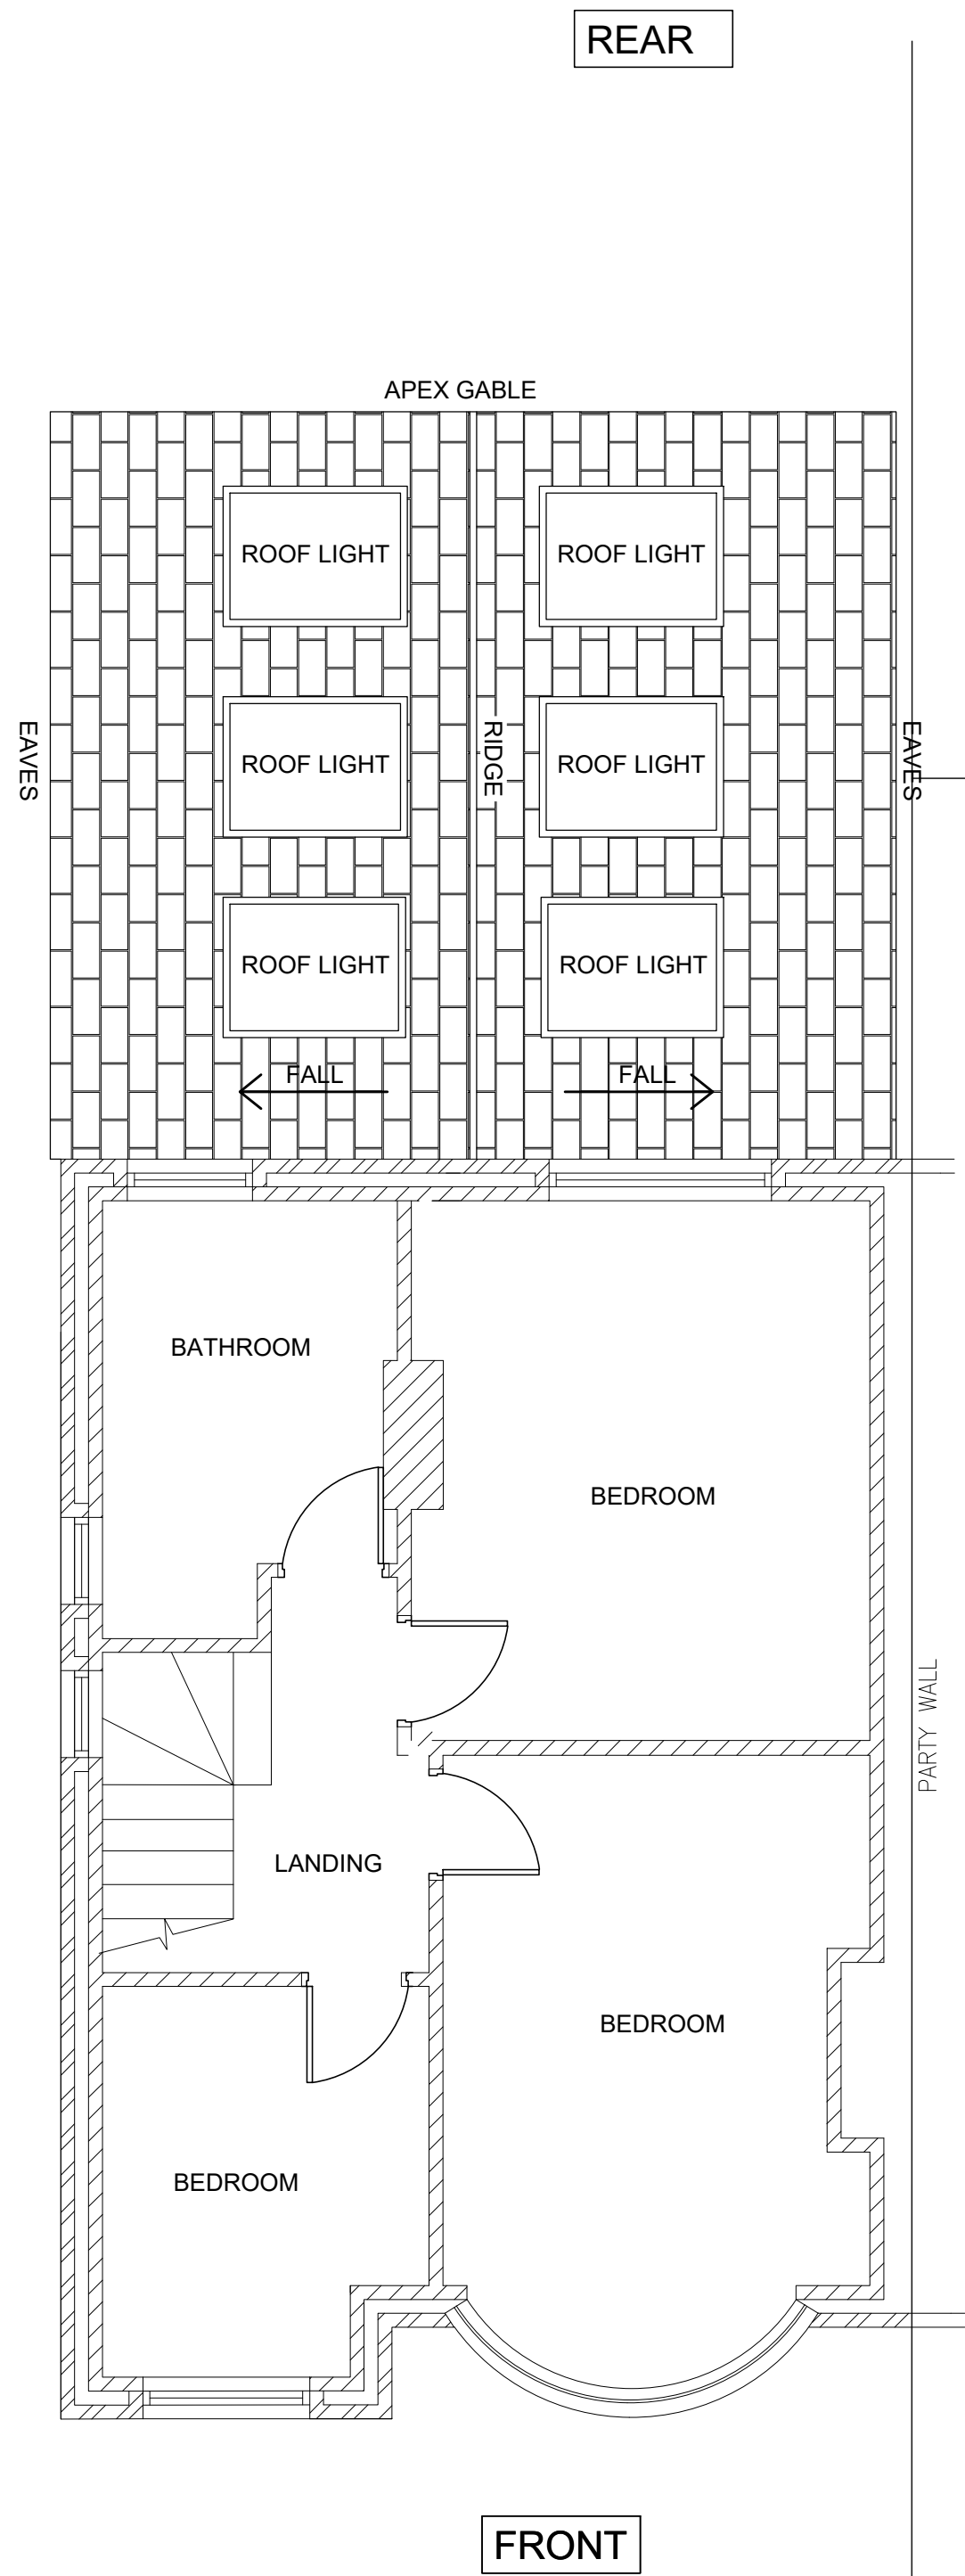

PLAN – PROPOSED FIRST FLOOR
Scale 1:50 @ A1

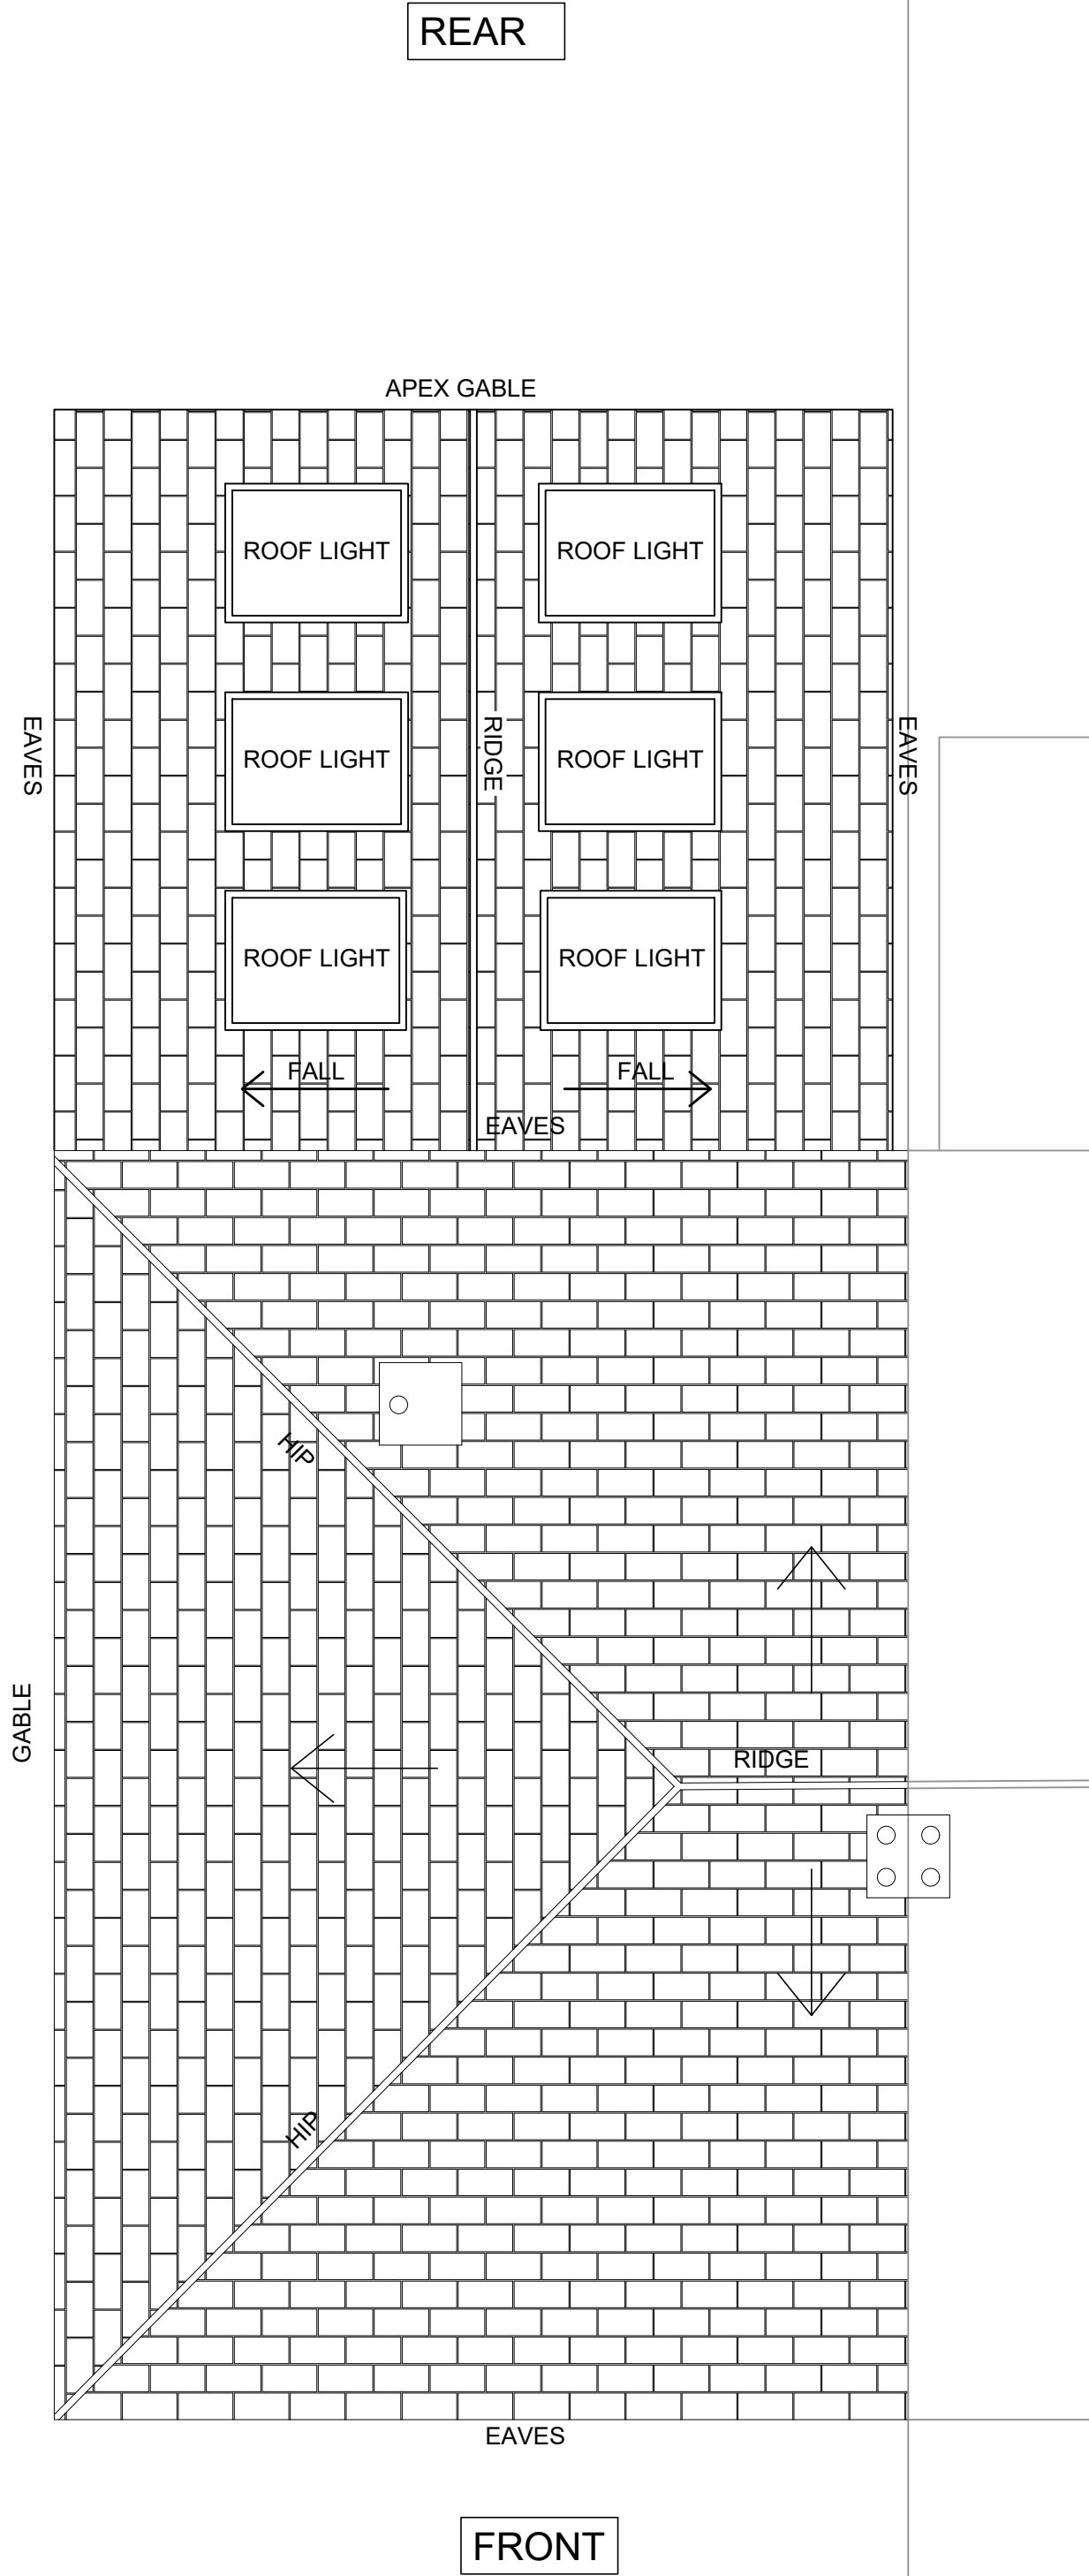

PLAN – PROPOSED ROOF
Scale 1:50 @ A1

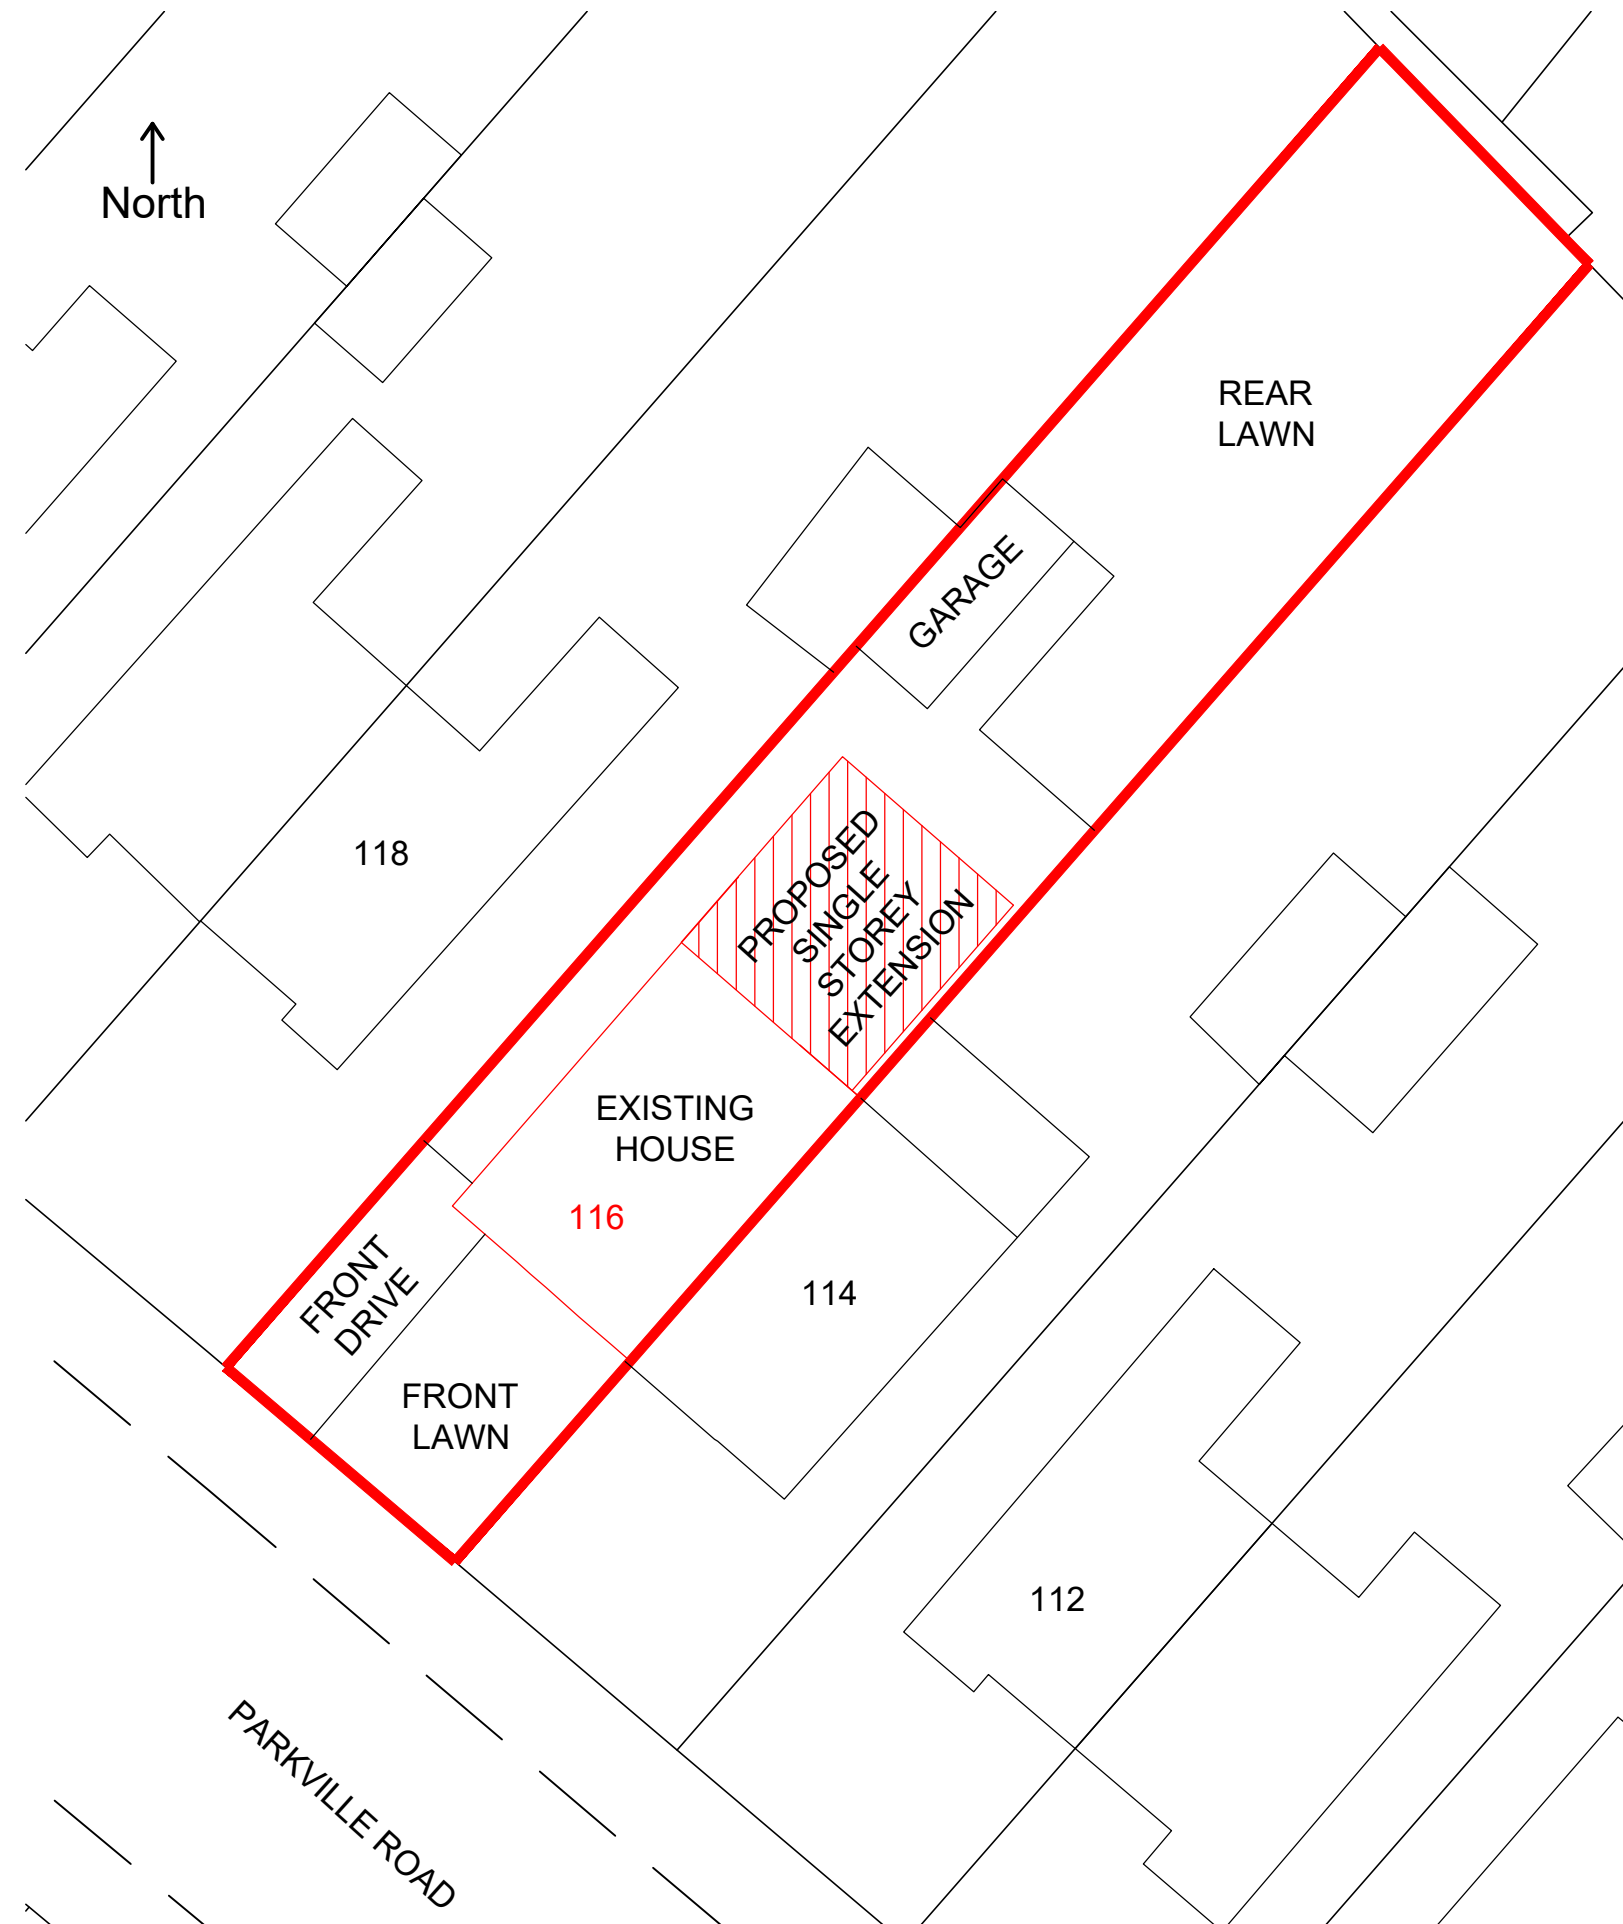

PLAN – PROPOSED BLOCK PLAN
Scale 1:200 @ A1

Rev.	Amendments	Date
------	------------	------

ISSUED FOR : PLANNING APPLICATION

CLIENT
MR R. EMMOTT & MISS G.POIZER

PROJECT–SCHEME
116 PARKVILLE ROAD
Manchester, M20 4TZ

TITLE
Single Storey Rear Extension
and Internal Alterations
Proposed Plans

PROJECT No. -	DRG. No. 03	SCALE Shown@A1
DRAWN C.R	DATE 17.05.21	REVISION -