



DO NOT SCALE FROM THIS DRAWING


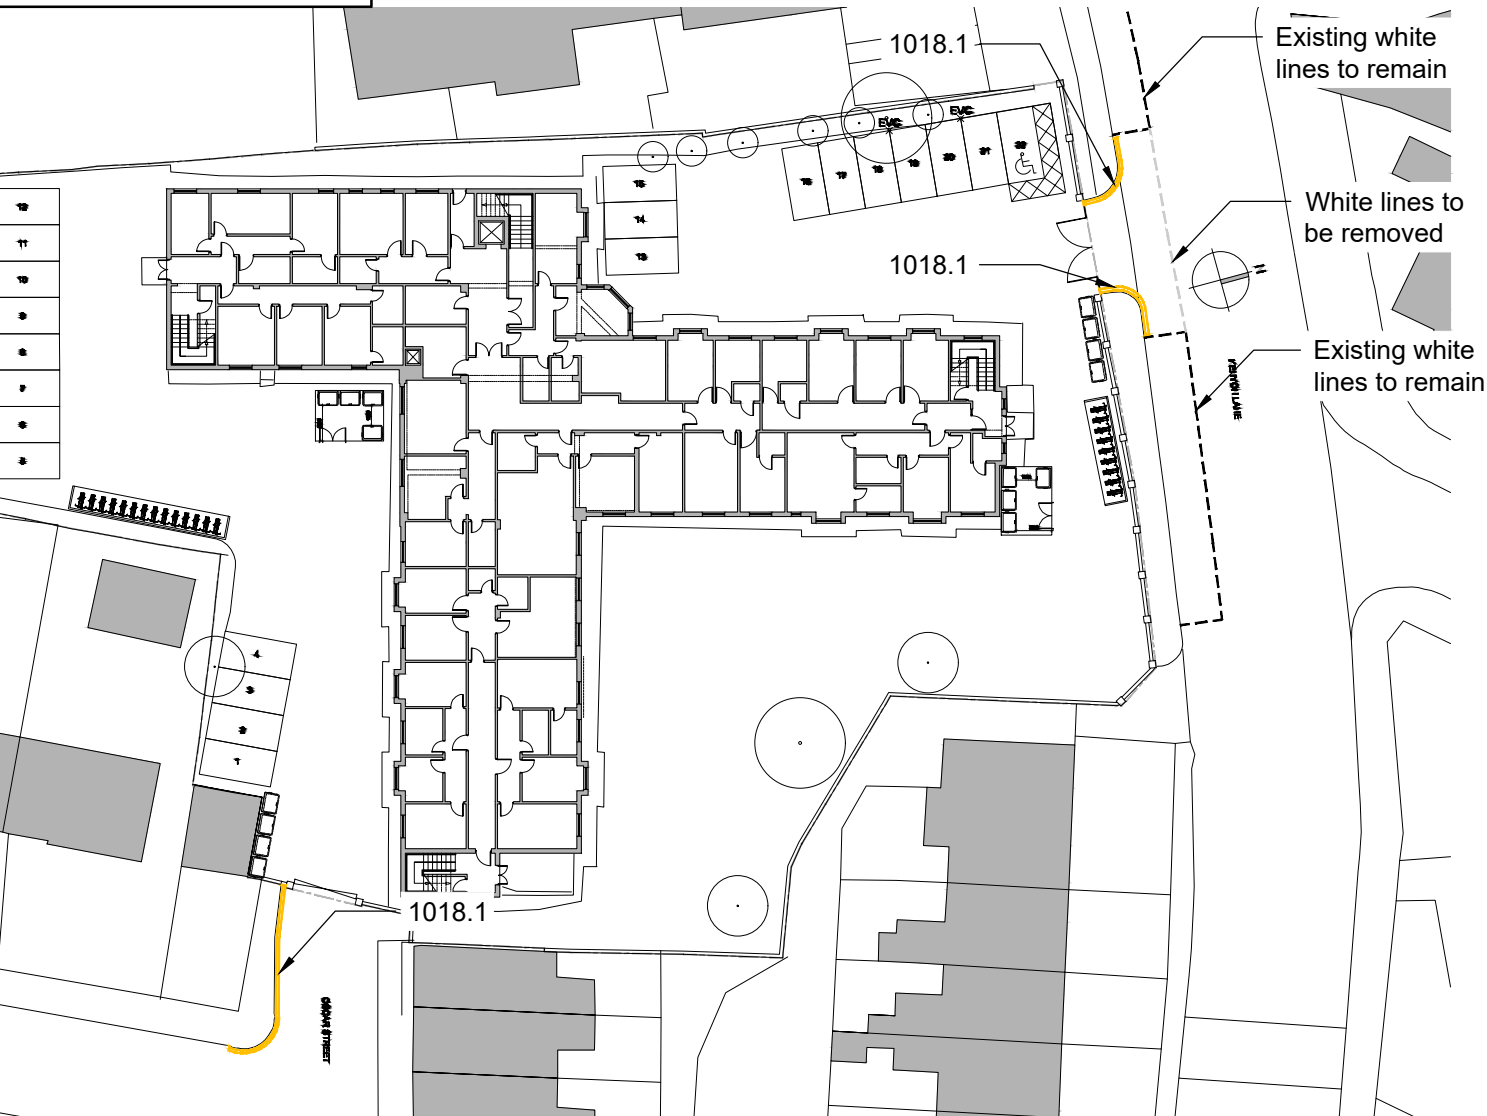


Proposed Carriageway Markings
[Scale 1:500]

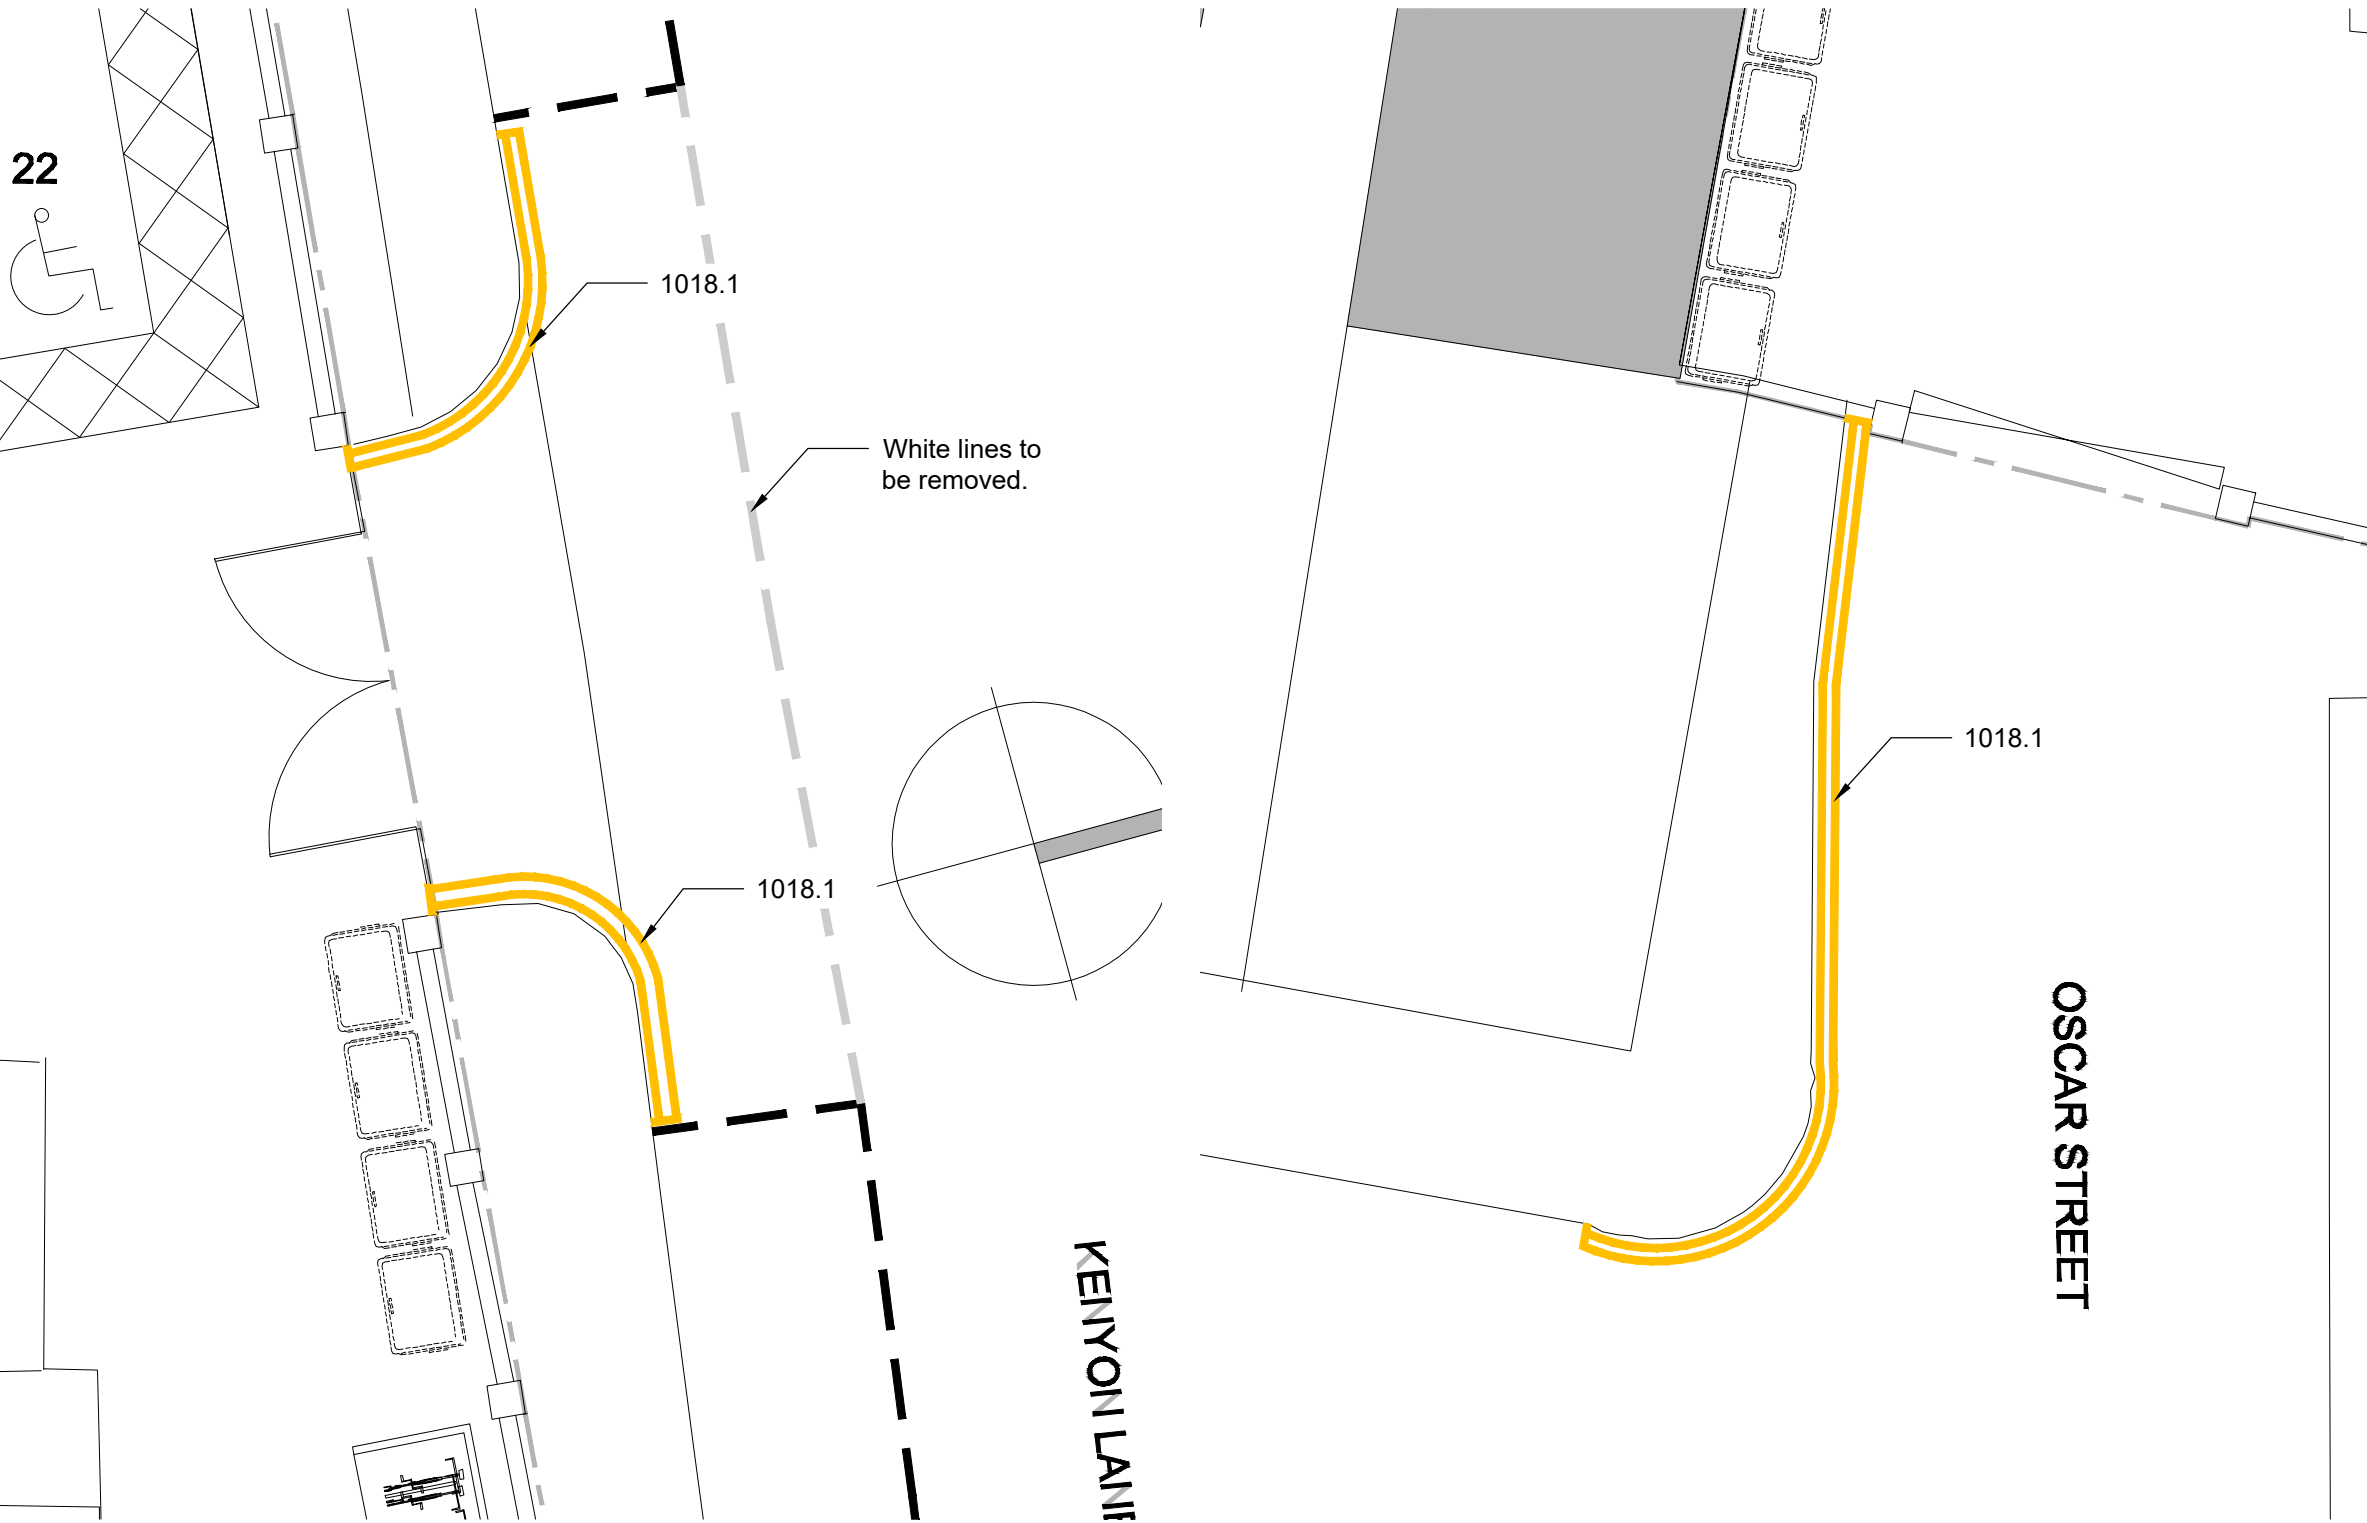

Proposed Carriageway Markings - Kenyon Lane
[Scale 1:100]

Proposed Carriageway Markings - Oscar Street
[Scale 1:100]

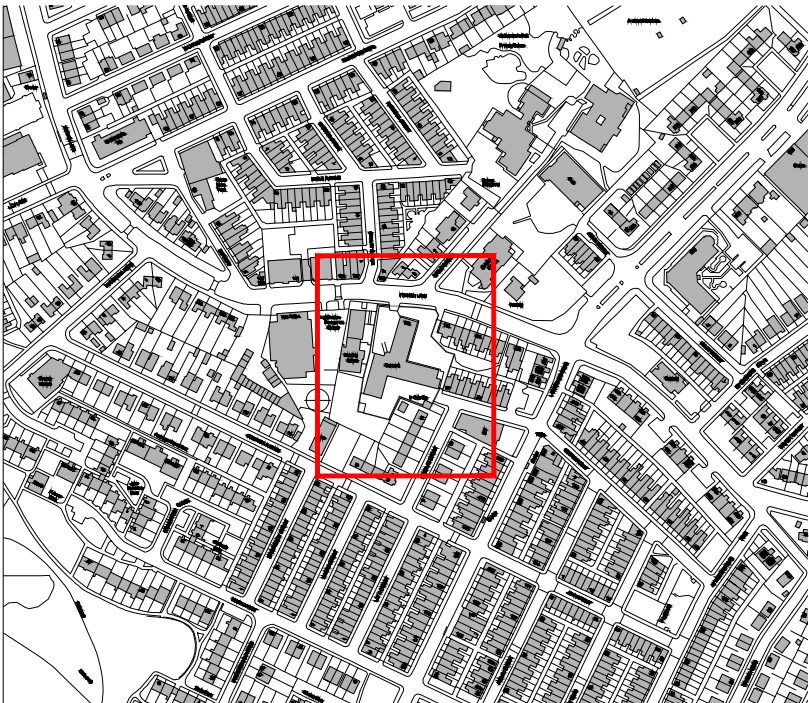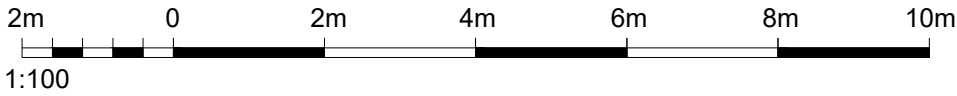

Location Plan
[Scale 1:5000]

Road Marking Schedule								
Diag:	Line	Gap	Width	Size	Colour	Description	Comment	Key
1018.1	-	-	100	-	Primrose yellow	Double Yellow Line	Waiting of vehicles on a side of length of road prohibited at anytime	
The colour of permanent road markings shall be as described in the schedule above. All permanent yellow and white road markings shall be applied thermoplastic screed materials to BS EN 1436. Applied screed markings shall be laid 3mm thick min 2mm. This thickness is exclusive of surface applied solid glass beads. the method of thickness measurements shall be in accordance with BS EN 1436.								

This drawing is the copyright of Rhodes & Partners and must not be copied or passed to a third party without consent of the company.

Construction Notes:

- General Notes:
 - This drawing to be read in conjunction with all relevant Architect's, Engineer's and Specialist's drawings and specifications.
 - Work to be carried out in accordance with current good practice, Building Regulations and subsequent amendments, the project specification, relevant British Standards and codes of practice. Materials and components to be suitable for their intended use.
 - For setting out refer to Architects drawings.

P1	First Preliminary Issue	AL	GL	07/04/2022
Rev	Description	By	Chkd	Date

Drawing Status:

PRELIMINARY

Rhodes
&partners

Consulting Civil and Structural Engineers
The Lodge, Compstall Mills Estate, Compstall, Stockport SK6 5HN
t: 0161 427 8388 e: office@rhodesandpartners.co.uk

Client:

Koplar Group Ltd

Project:

Oakland Care Home, Kenyon Lane,
Manchester

Drawing Title:

External Works - Highways Markings
General Arrangement

Drawn By: AL	Checked By: GL	Date: 07/04/2022	Scale: As Shown on A2
-----------------	-------------------	---------------------	--------------------------

Drawing No:
D25735-EXT-101

Revision:
P1