


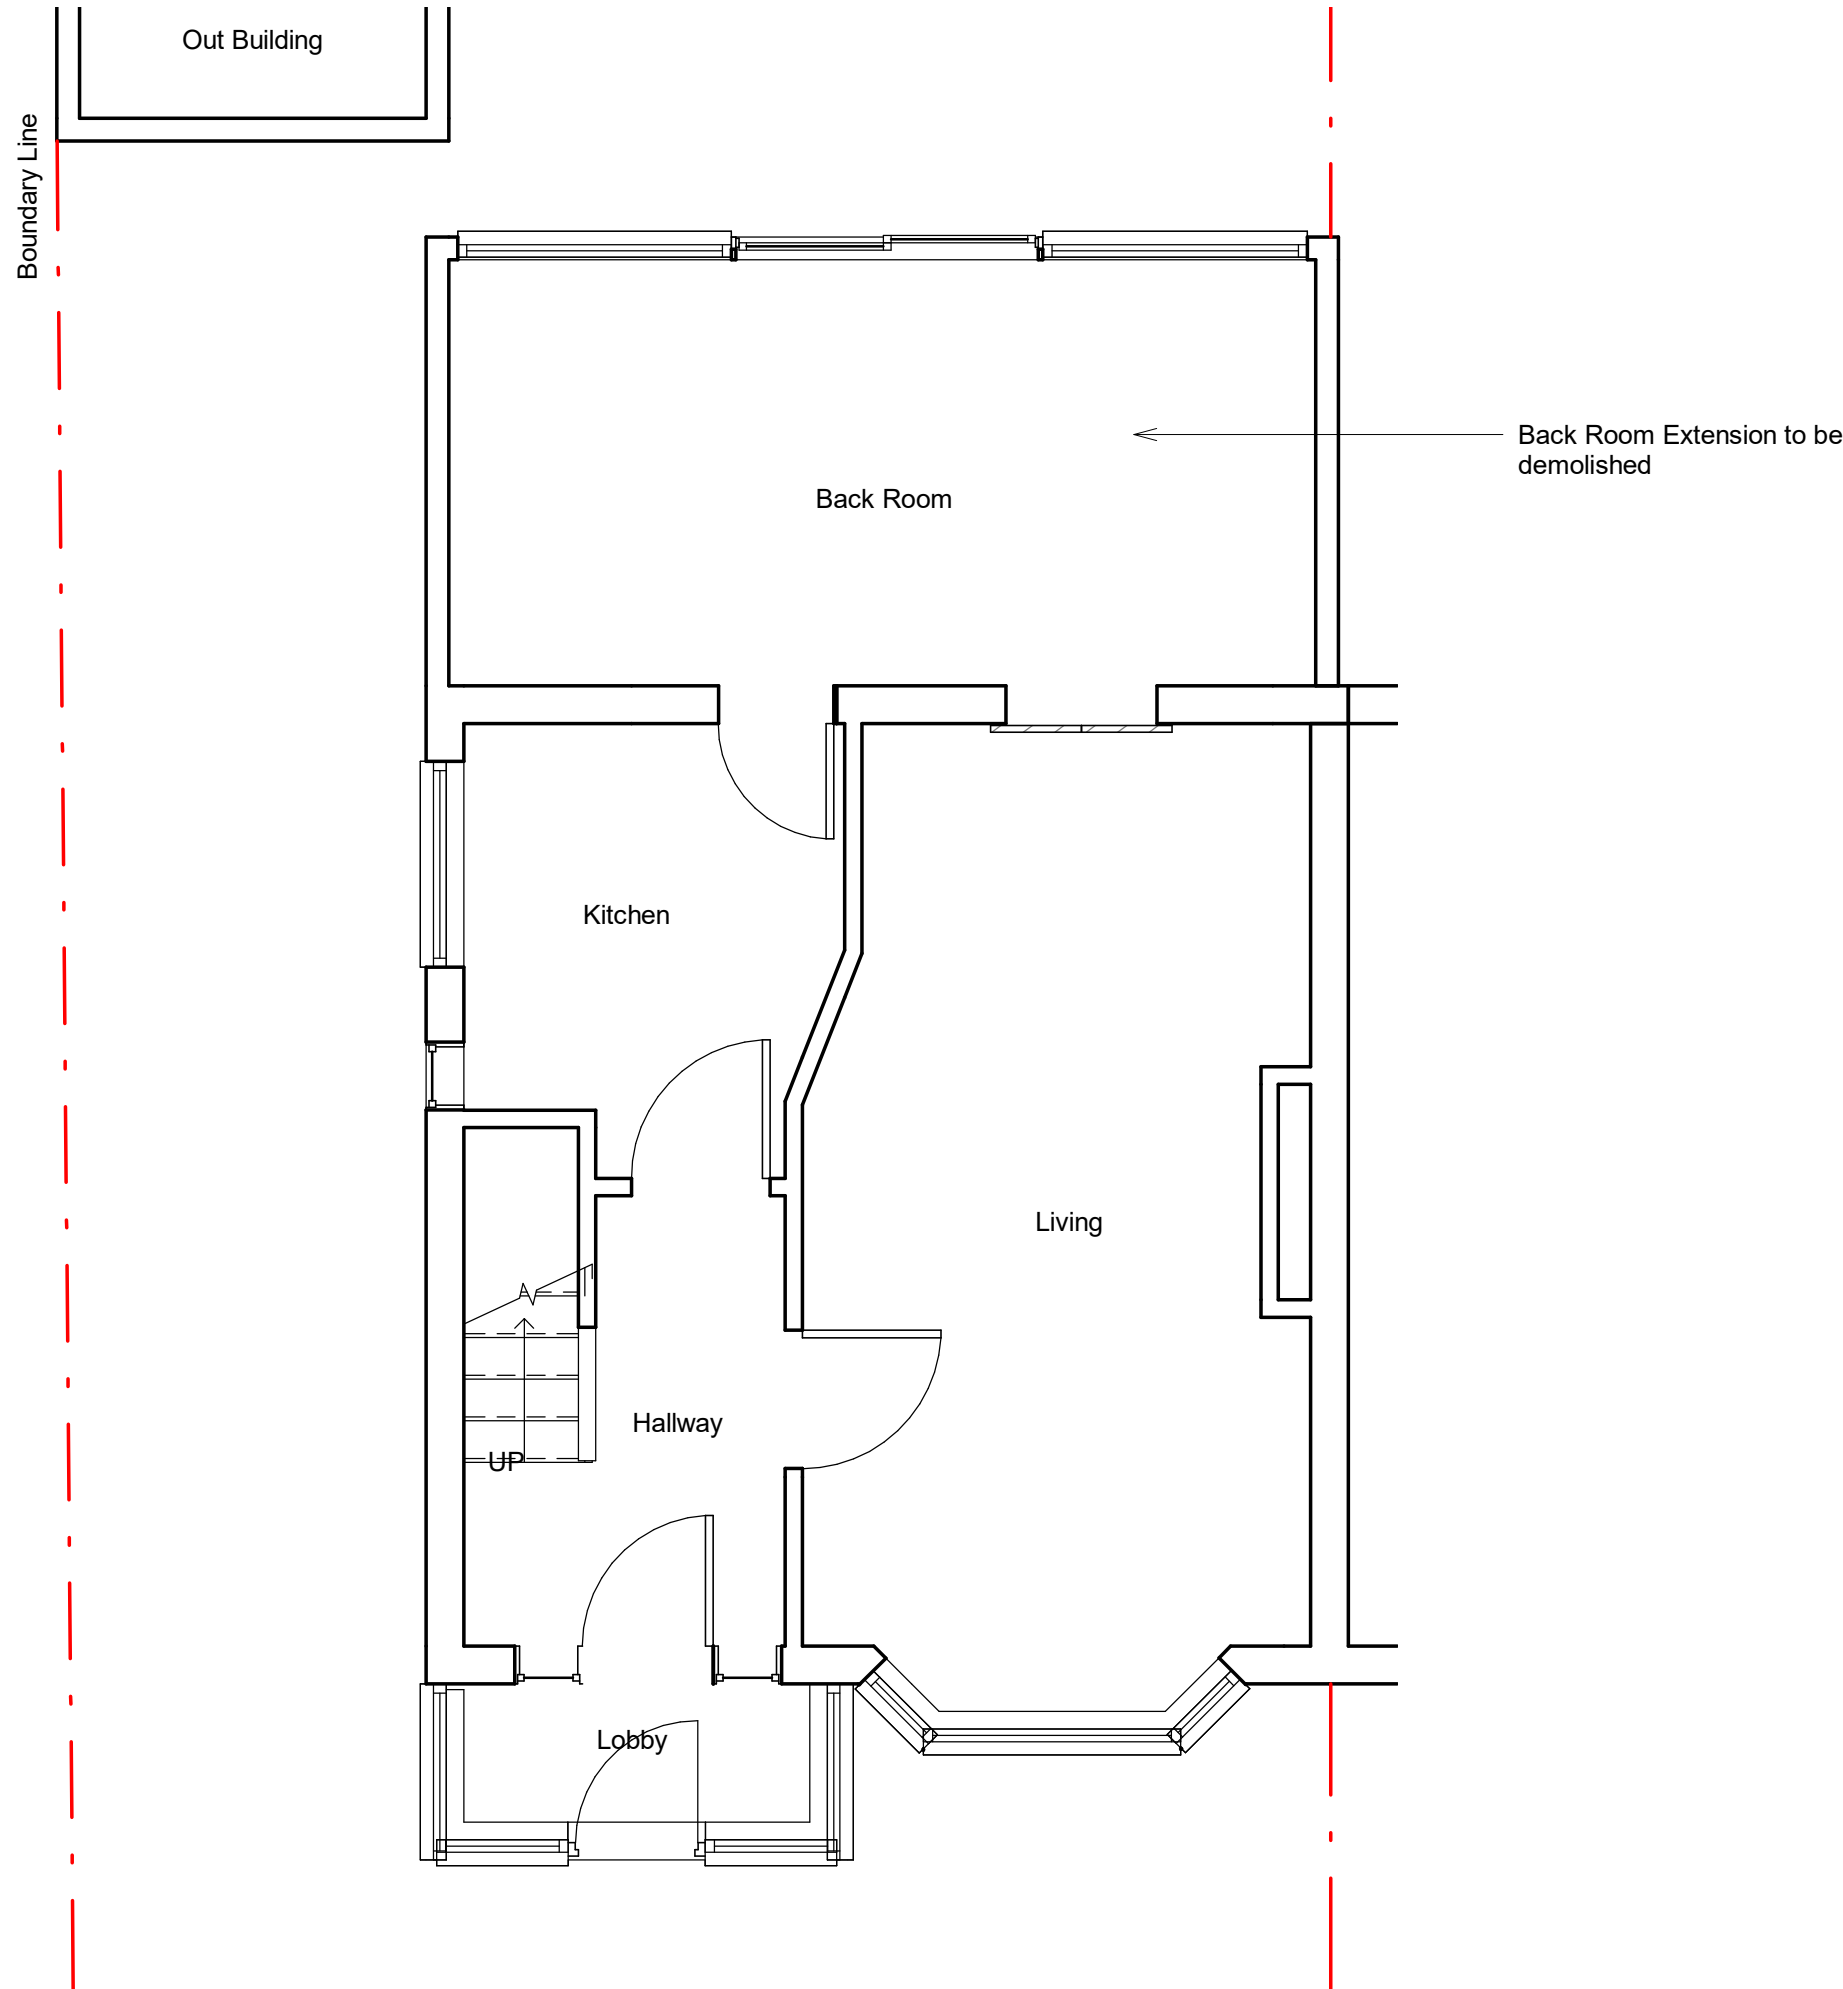


This drawing is to be read in conjunction with all relevant drawings.

The main contractor/builder is to interpret the requirements in relationship to the site conditions encountered and as agreed with the Building Control officer.

All dimensions and sizes to be verified on site, any discrepancies to be reported to the client/project manager. These annotations were prepared for planning and/or building control submission only.

This drawing and design is the©(2021) property of Aran, and should not be reproduced without written permission.

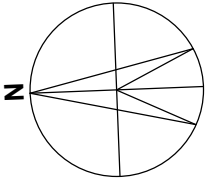

C	Issue for Planning	ARAN	JLP	25/05/2022
A	First Issue			12/02/2021
Rev	Description	Drawn	Issued	Date
Date:		Scale:		
25/05/2022		1 : 50 @A3		
PLANNING				

Mrs Sufia Uddin	
40 Ringwood Avenue	
Levenshulme	
Manchester	
M12 5TP	
40 Ringwood Avenue	
Ground Floor - Existing	
Drawn by: JOB	Checked by:
Date:	1 : 50 ScaleA3
Issue Date	



aran
architecture

Moss House | Moss Lane | Altrincham | Cheshire | WA15 8GZ
+44 (0) 161 660 4420

www.arangroup.com | office@arangroup.com

Job Ref.	Drawing No.	Revision
3773	0001	C

Ground Floor - Existing
1 : 50

