


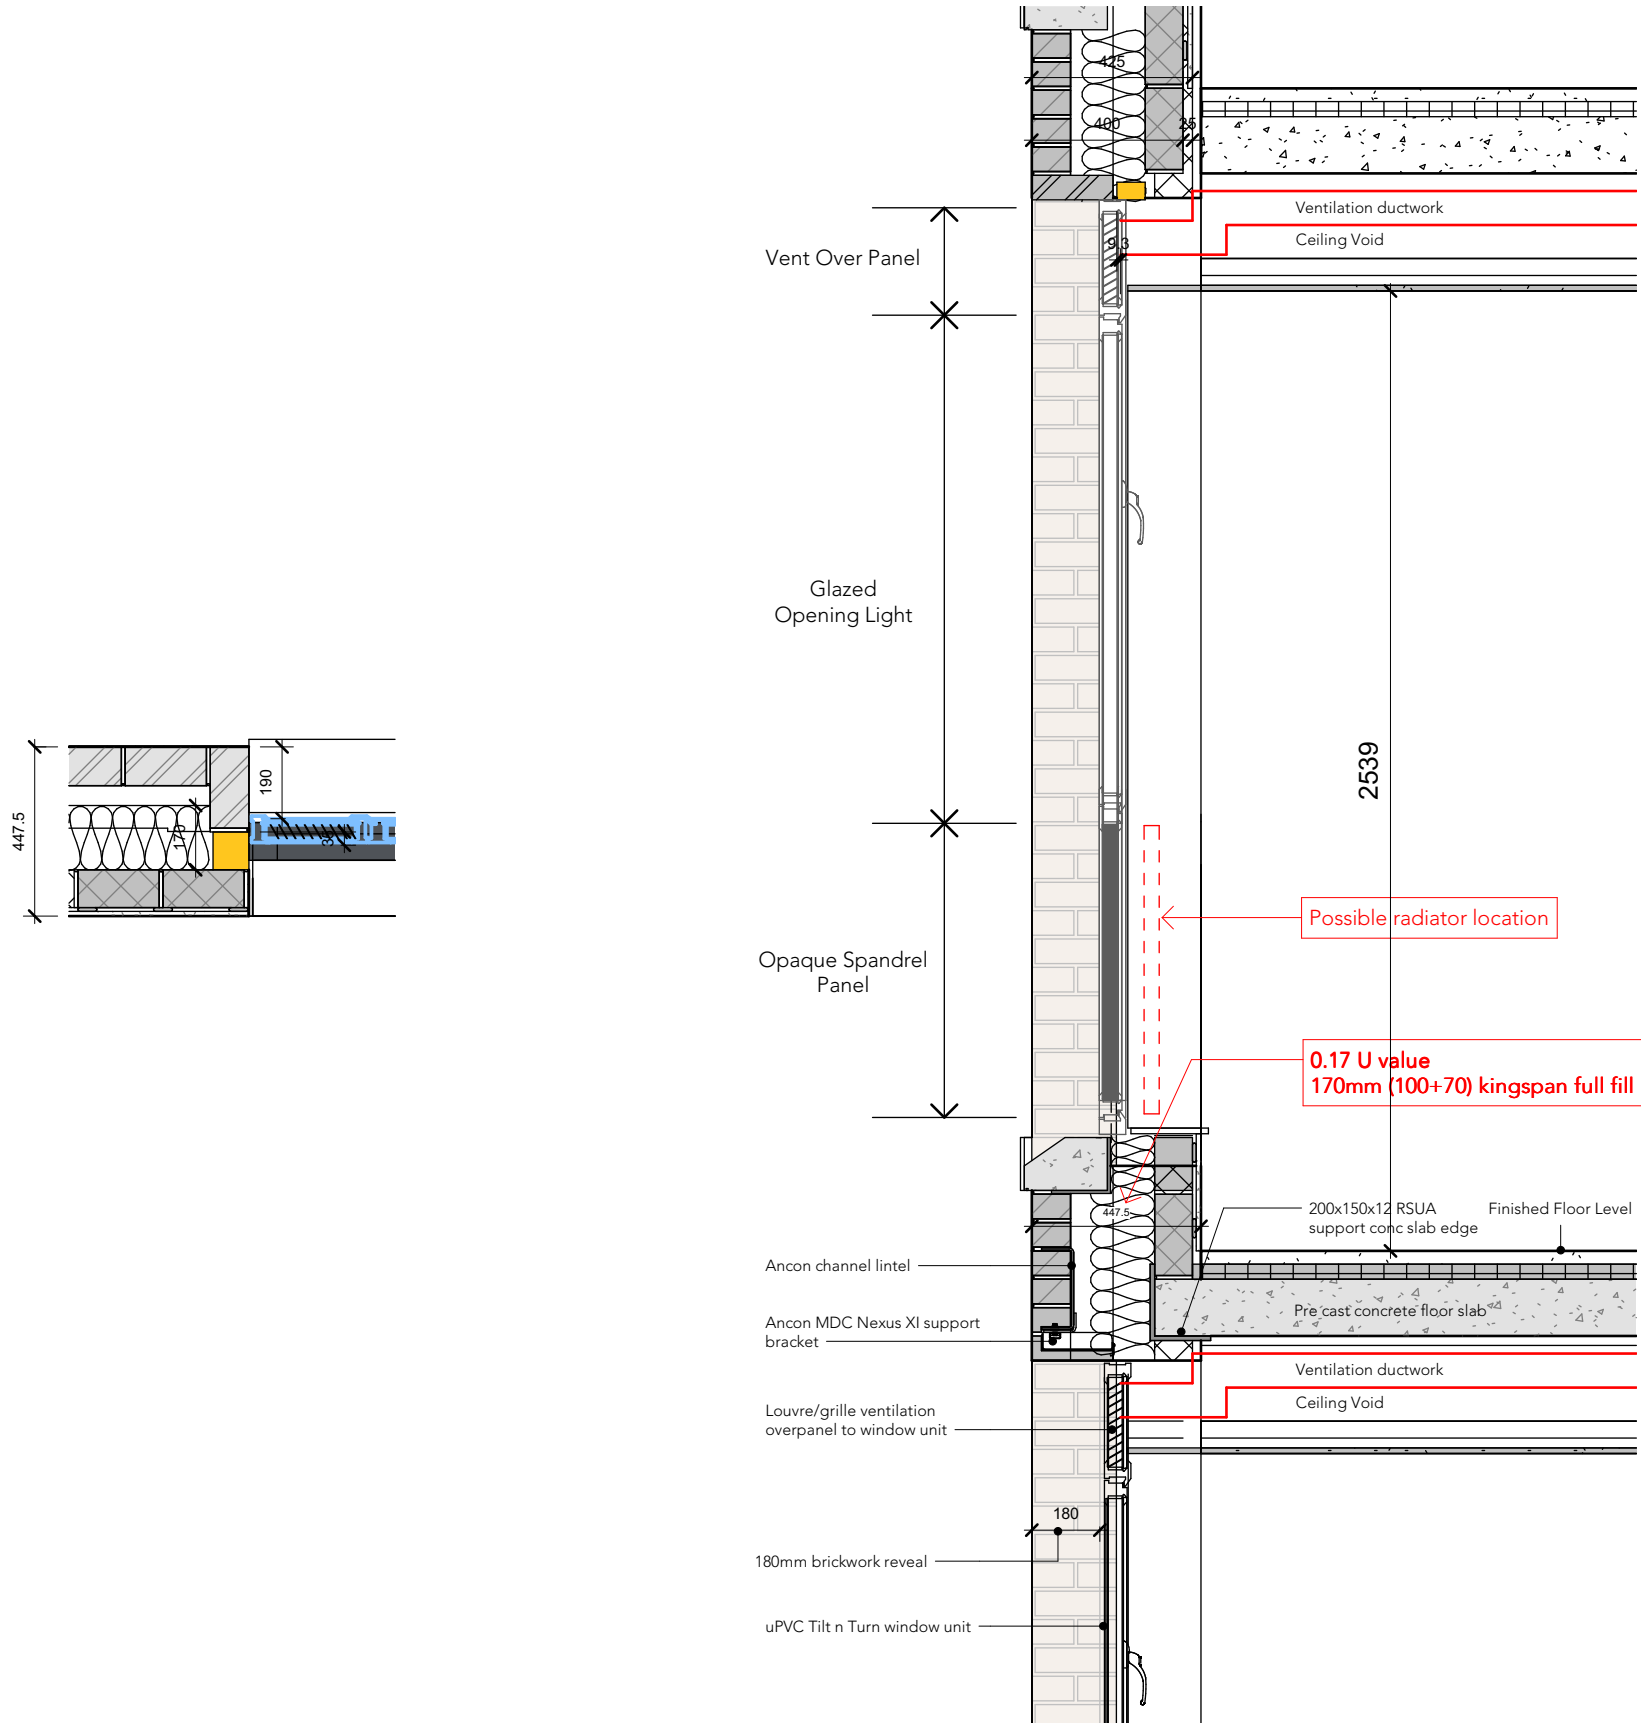

3 Section A-A Spandrel Panel
1 : 20



Note:
Do not scale from this drawing.
Dimensions are to be checked on site.
If in doubt please ask.

6	07/05/21	OM	Planning
5	12/04/21	OM	STAGE 3
4	31/03/21	OM	STAGE 3 DRAFT
3	30/03/21	MG	Alternative Spandrel Panel detail added
2	24/03/21	MG	Section detail updated
1	15/03/21	MG	DRAFT

Rev	Date	Intis	Details
-----	------	-------	---------

© The moral rights of the author are hereby asserted.
This drawing and design is the sole property of Buttress Ltd and must not be reproduced without permission.
Buttress Ltd is Registered in England and Wales: 5363573

greatplaces
HOUSING GROUP

Buttress

41 Bengal St
Manchester
M4 6AF

T 0161 236 3303
E contact@buttress.net
W www.buttress.net

Project Title	Downley Drive
Client	Great Places
Location	Ancoat - Manchester
Drawing Title	Apartments - Window Details

Date	07/05/2021 11:33:09	Scale	1 : 20
Checked	Checker	Orig Paper Size	A3

Job No: 8801 Status Planning

Project: Origin: Zone: Level: Type: Disc: Number: Rev:

8801-BA-00-00-DR-A-(31) 001-6