PROPOSED FRONT VIEW
1:100

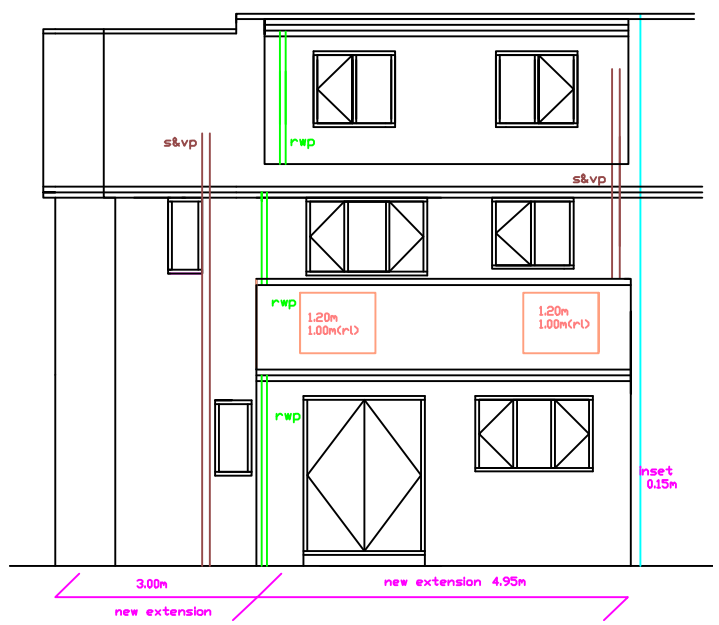

PROPOSED REAR VIEW
1:100

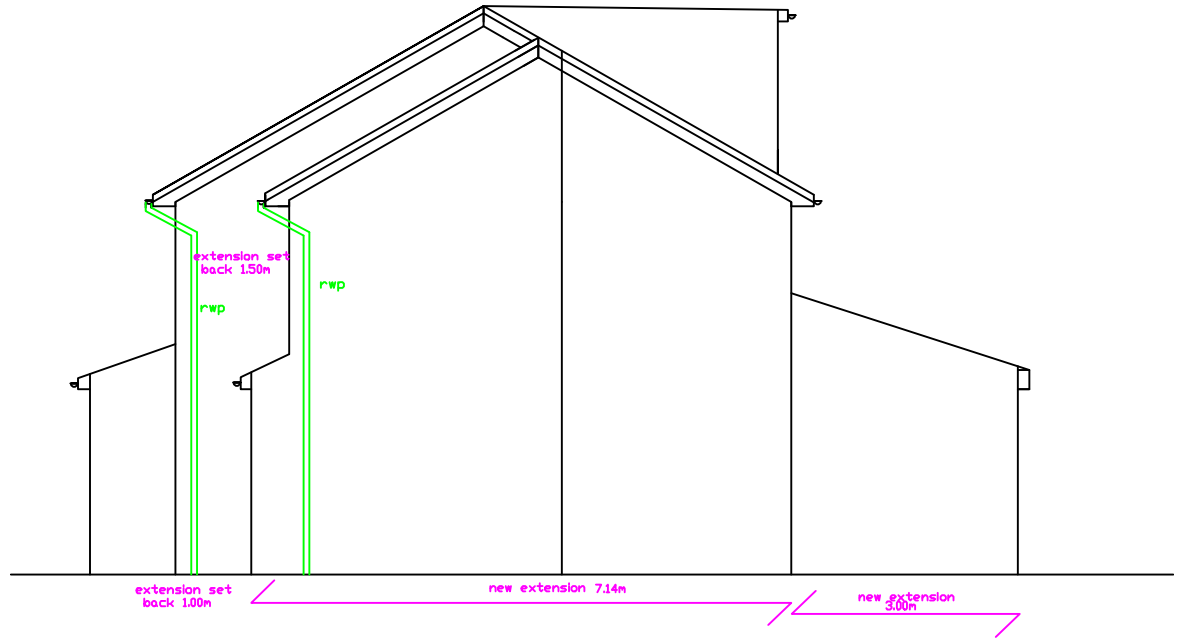

PROPOSED SIDE VIEW A
1:100

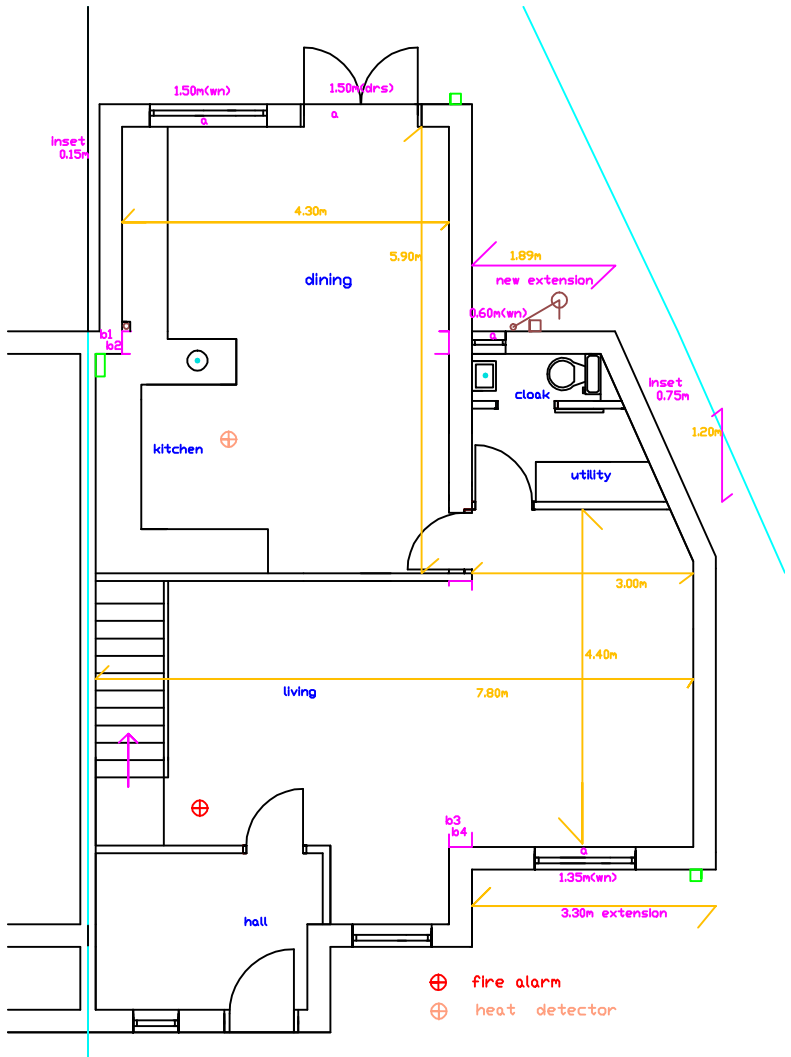

PROPOSED GROUND
FLOOR
1:100

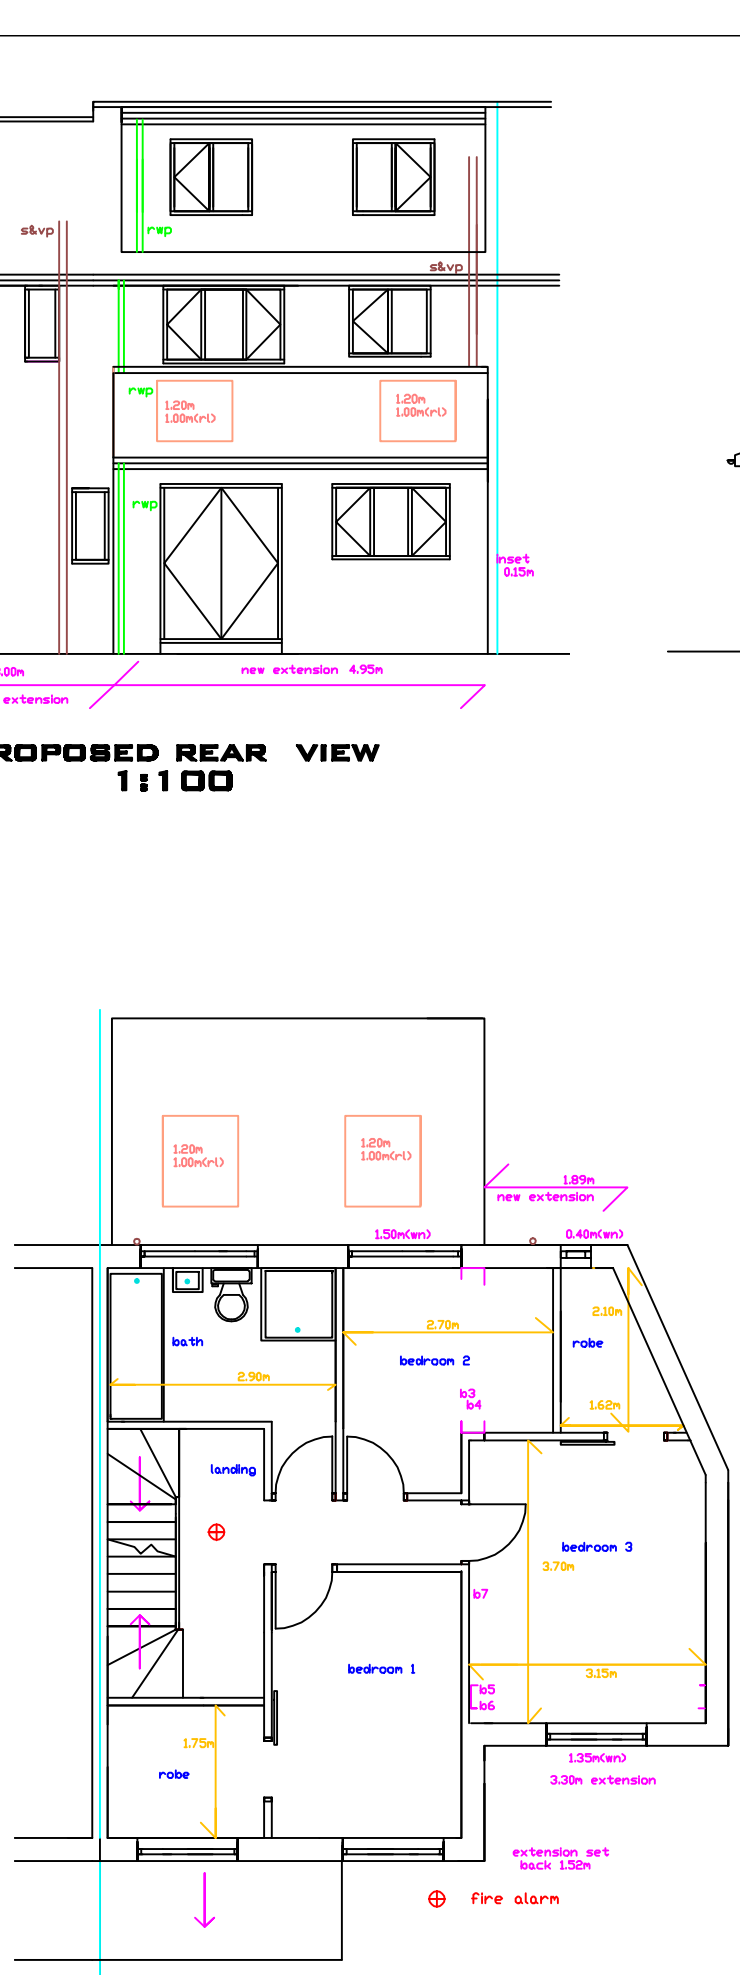

PROPOSED
FIRST FLOOR
1:100

Date Rev | drawn: DRW

PLEASE DO NOT SCALE OF THIS DRAWING TAKE ALL DIMENSIONS ON SITE (builders Note only)
Do not start any works untill all the approvals have been obtained.
Any discrepancy to be reported to Plans Drawn as soon as possible.

client:
JULIUS ILLES,
KVECSLAVA ILLESOVA,
12, FREEMANTLE AVENUE,
GORTON,
M18 7PZ,
TEL 07792160955

drawing title:
PROPOSED DOUBLE STOREY SIDE, SINGLE REAR EXTENSION,S LOFT DORMER CONVERSION

project:
MANCHESTER CITY COUNCIL
PLANNING AND BUILDING CONTROL APPLICATIONS

PLANS DRAWN
tel.no
07952934281
07856609593
email
Bawinterbottom
@aol.com
www.plansdrawn.org

date:
JUNE. 2021

project no.	drg. no.	A3 paper
FA 12	05	