

Existing brick
boundary wall
with timber fence
over to be
maintained

New wider
vehicular and
pedestrian
entrance with
timber sliding
gate

Existing porous
block paving to
be maintained

Existing
timber
boundary
fence to be
maintained

New flat
membrane roof
to extension

Existing first
floor extrusion
to be maintained

New aluminium
framed rooflight

Existing zinc
roof to be
maintained

Existing stone
tiled patio to be
maintained

Existing
lawned area
to be
maintained

Existing timber
boundary
fences to
be
maintained

FOG LANE

New porous
block paving to
match existing

Bin store area
to be
maintained

Existing timber
boundary fence
to be maintained


New structural
galvanised steel
grate over
sunken courtyard
to make car
parking space
larger

Existing
rooflights to be
maintained


Existing brick and
render boundary
wall to be
maintained

Rev/Date




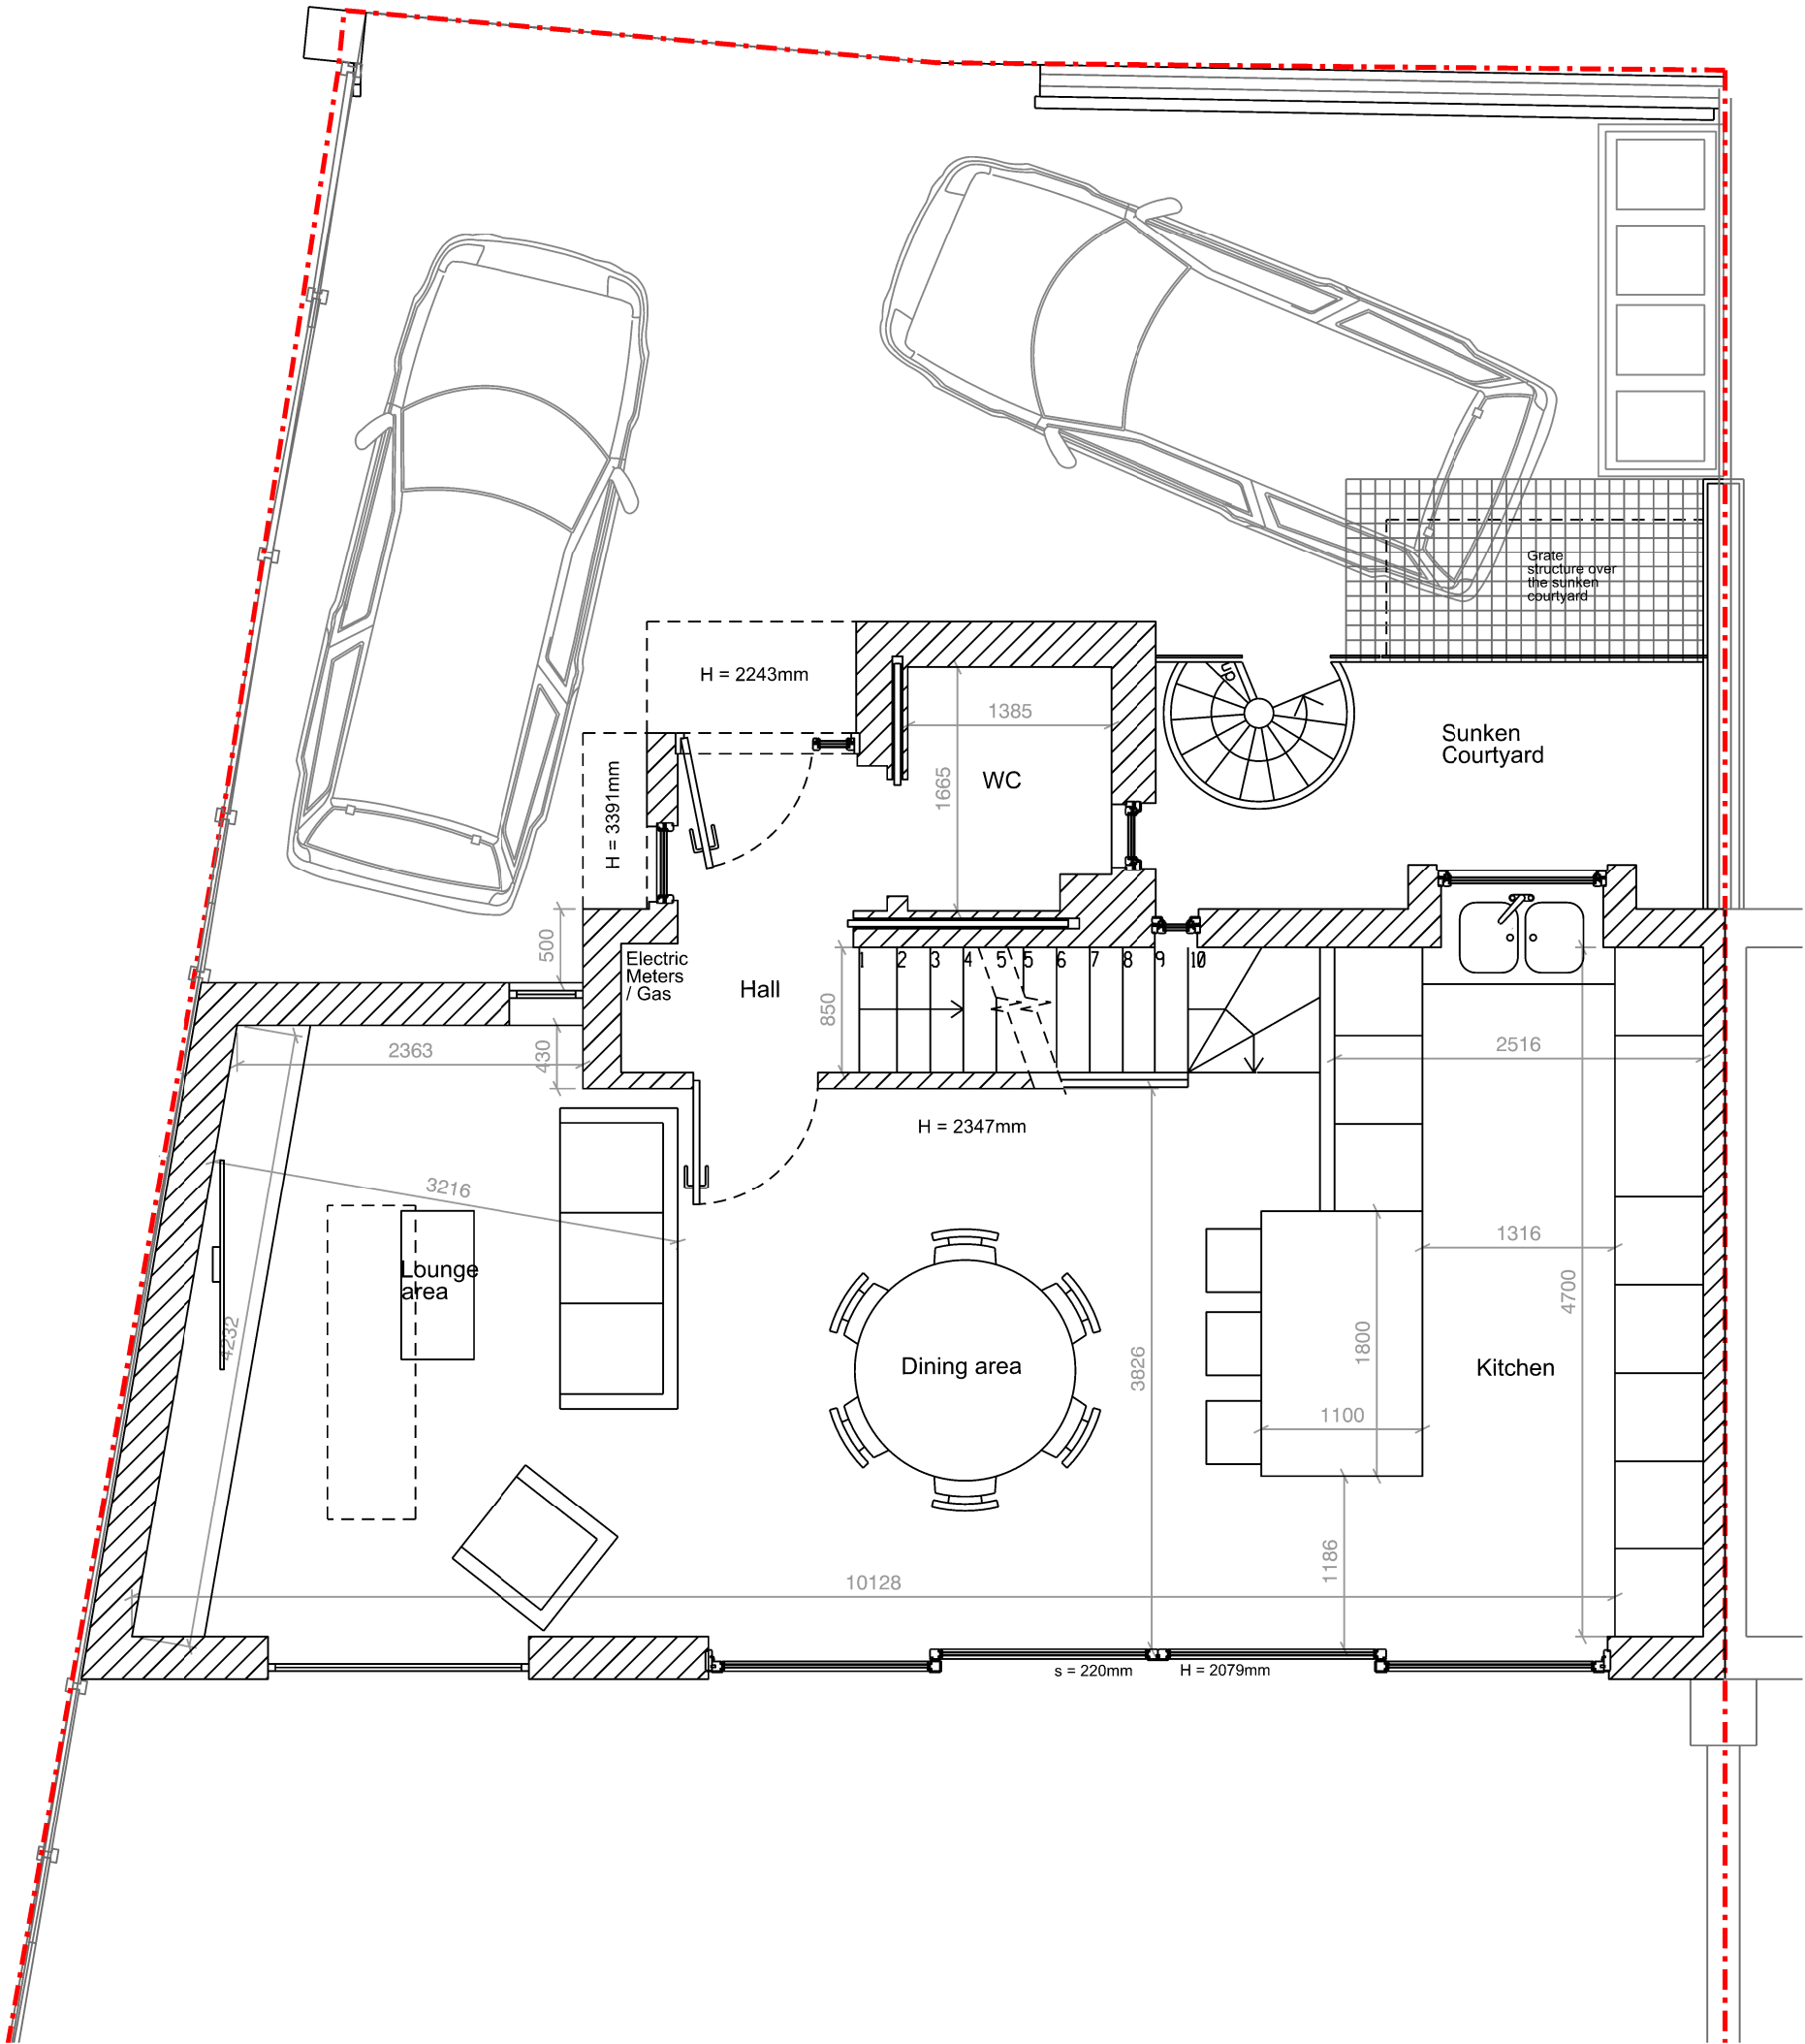


Proposed Ground Floor Plan

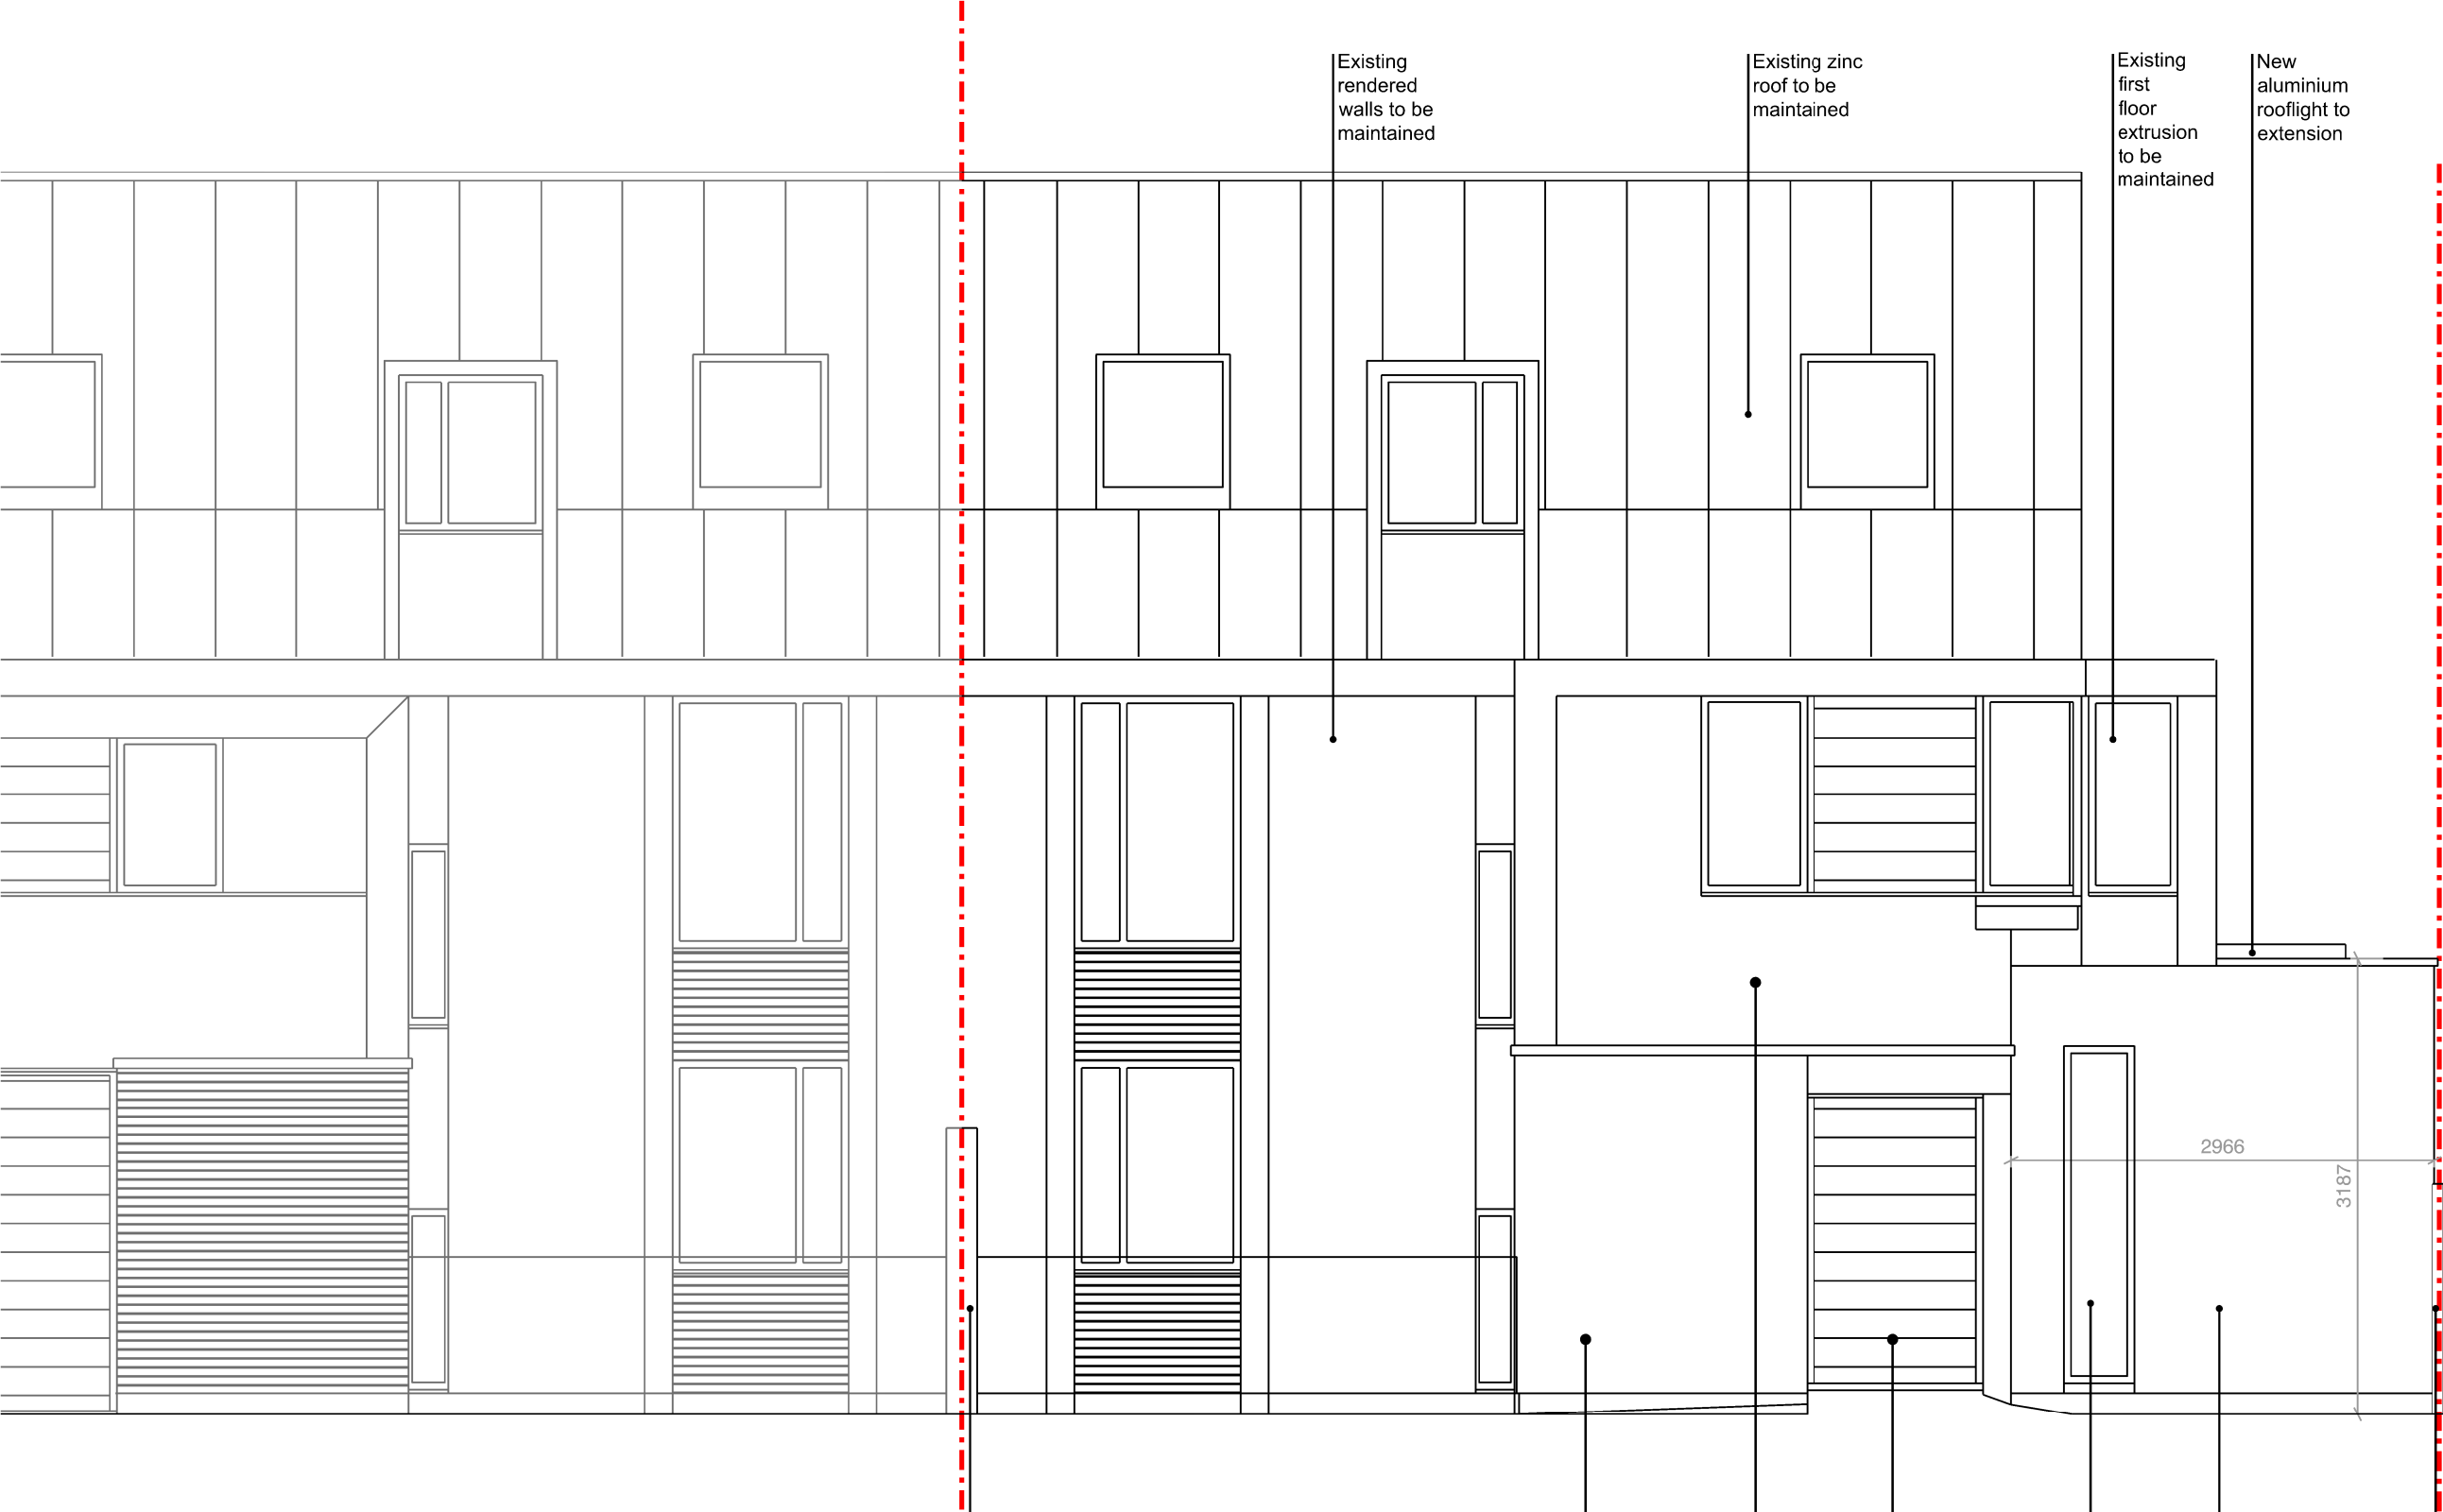

Proposed North Elevation

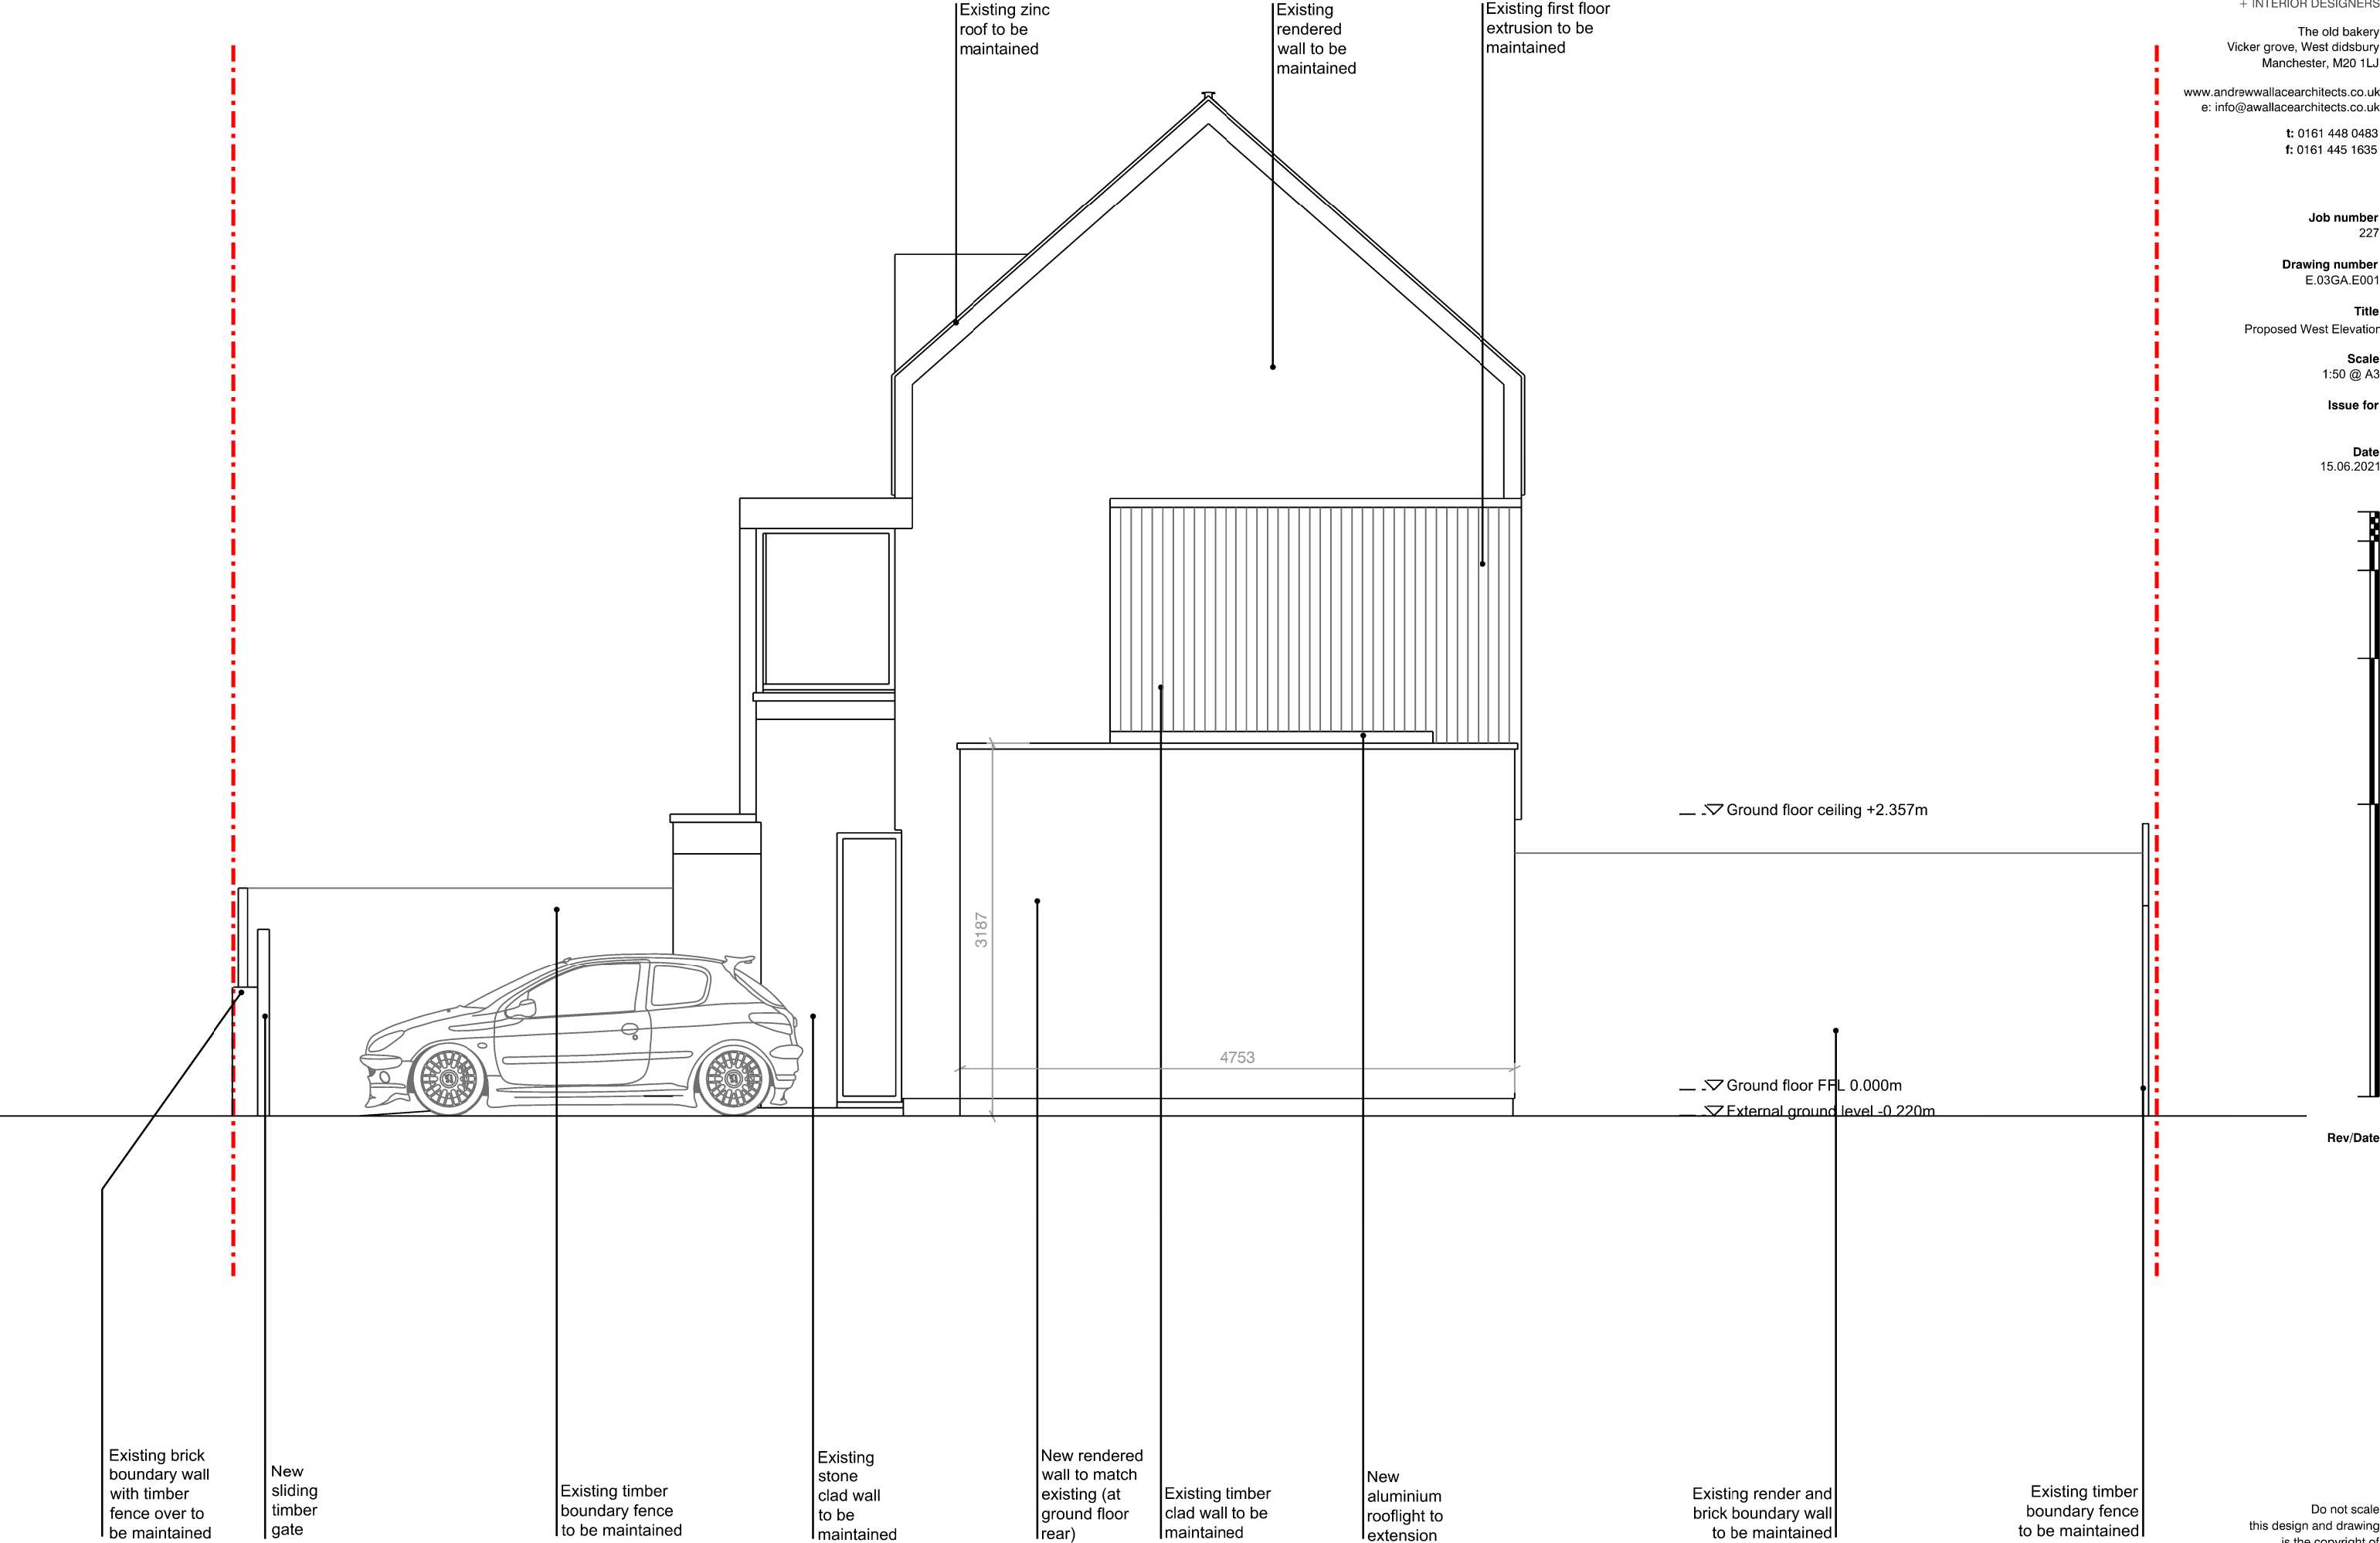

Proposed West Elevation

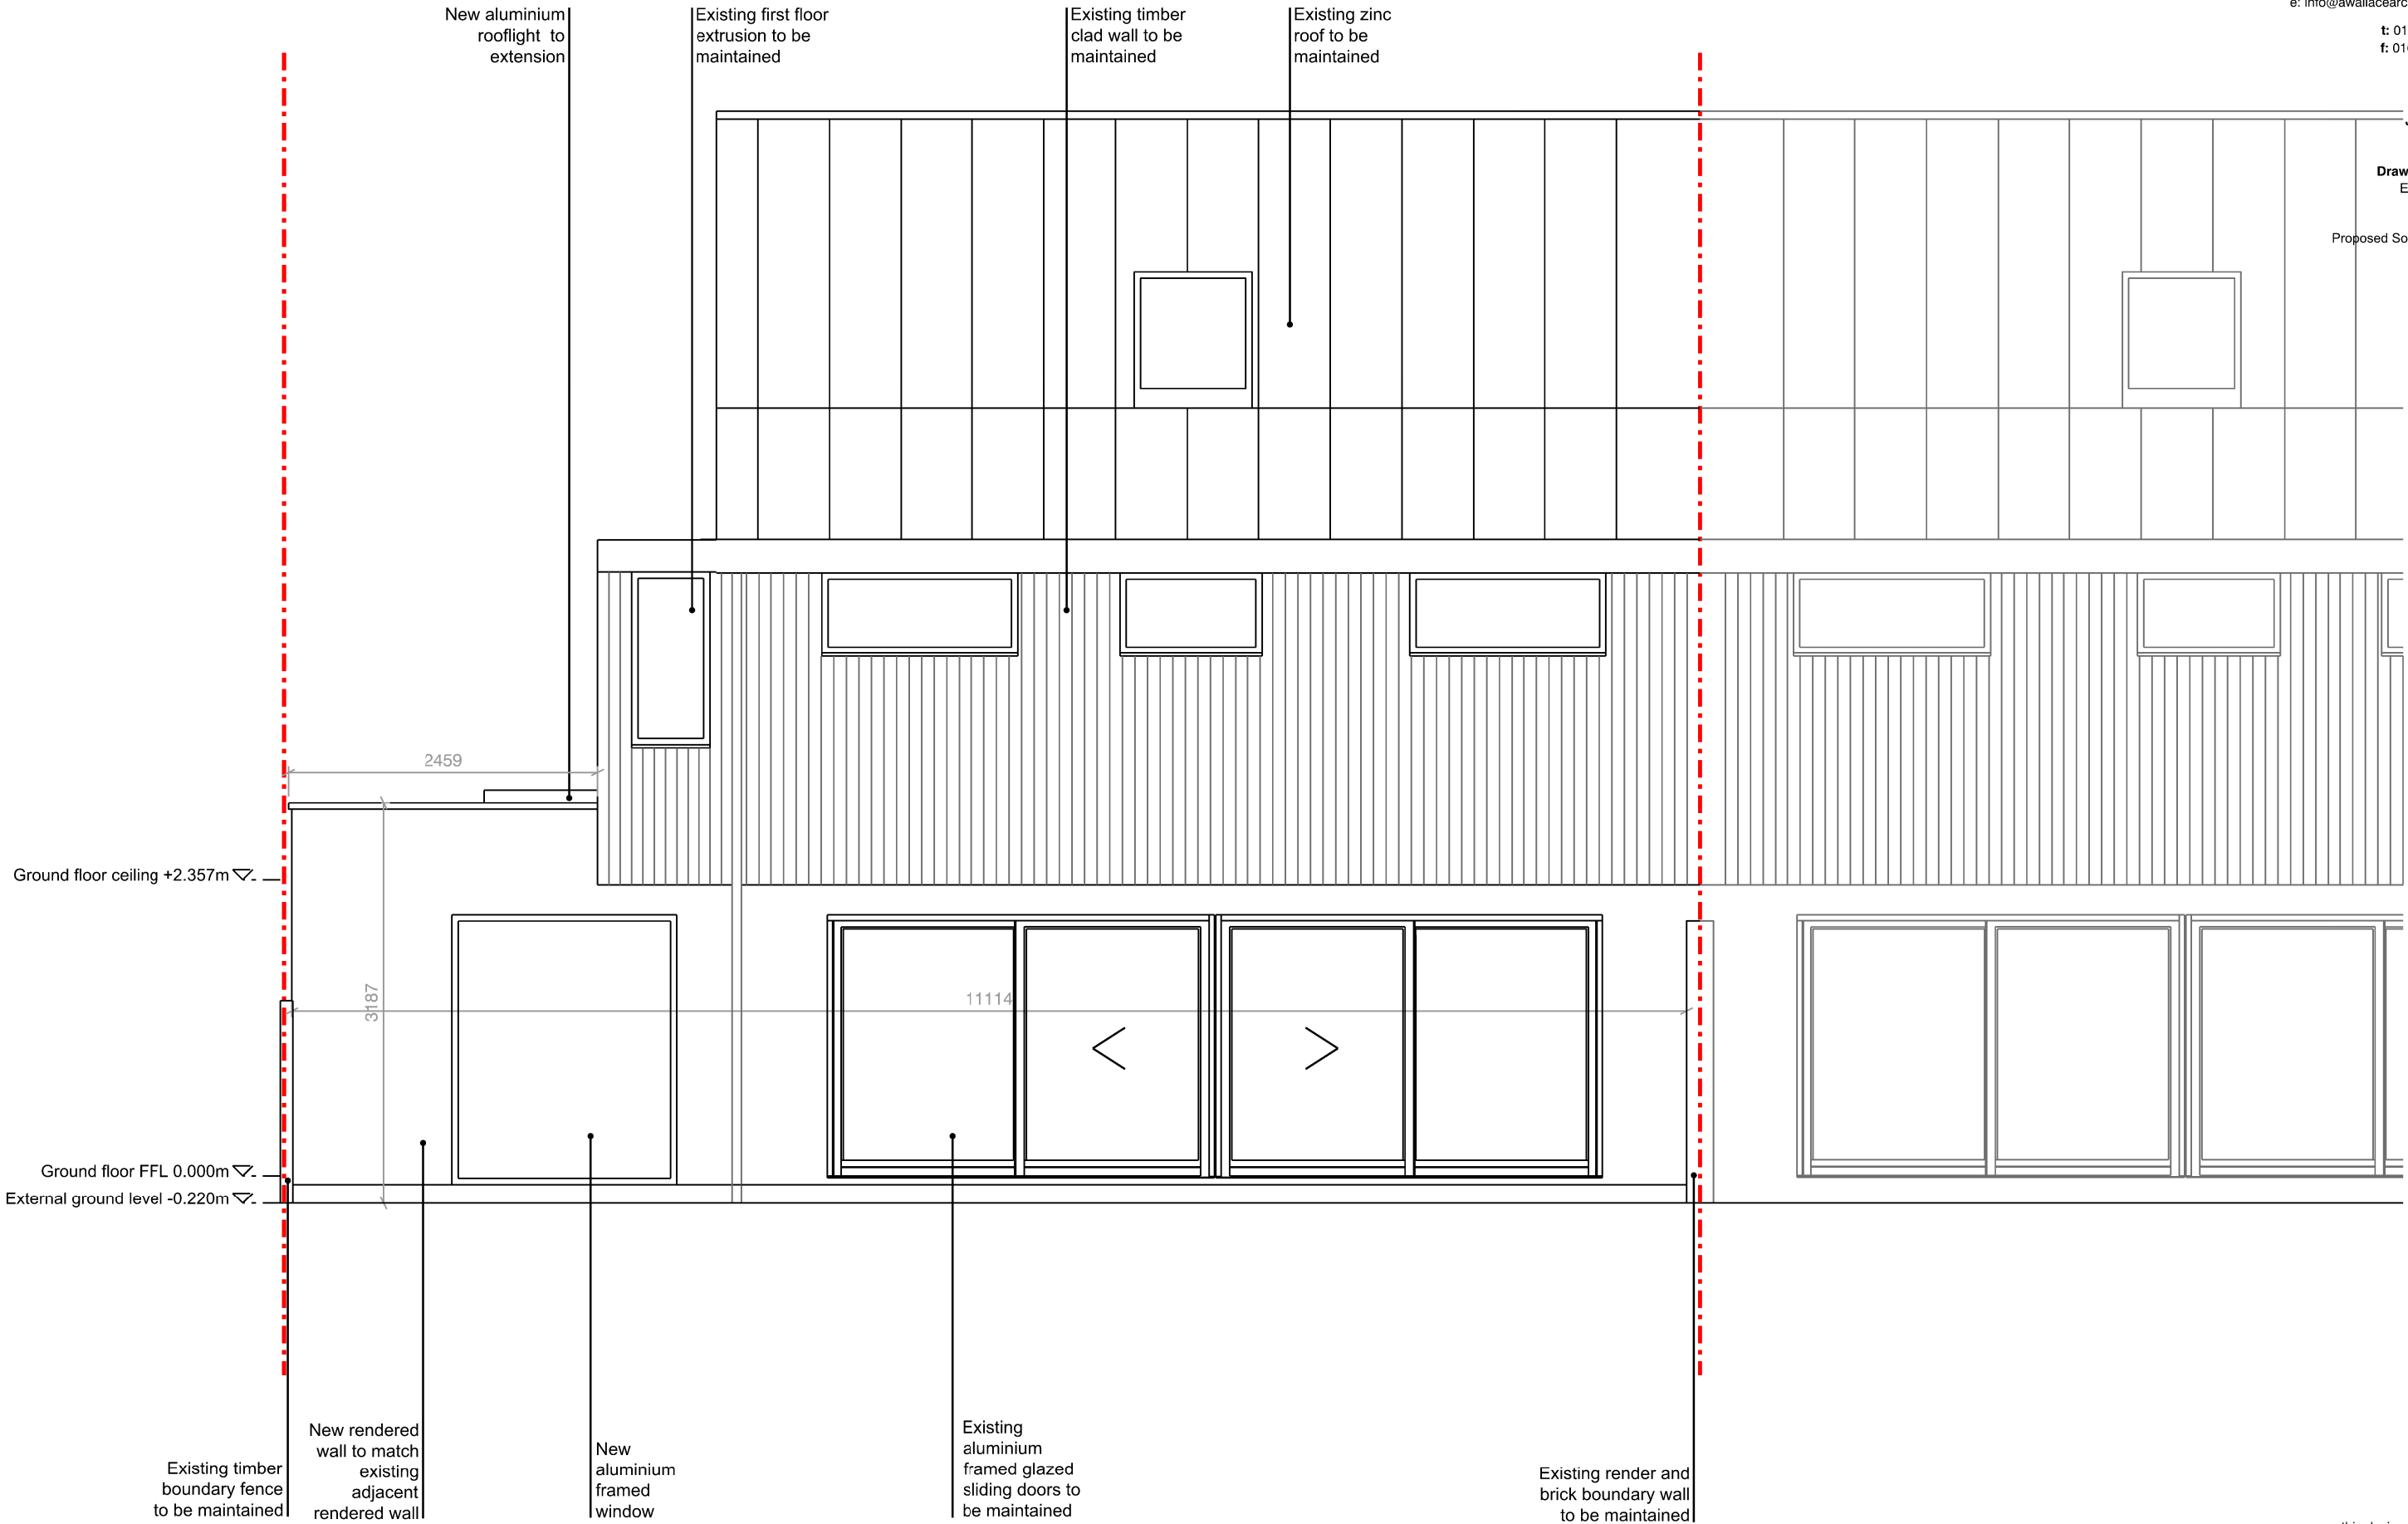

Proposed South Elevation