



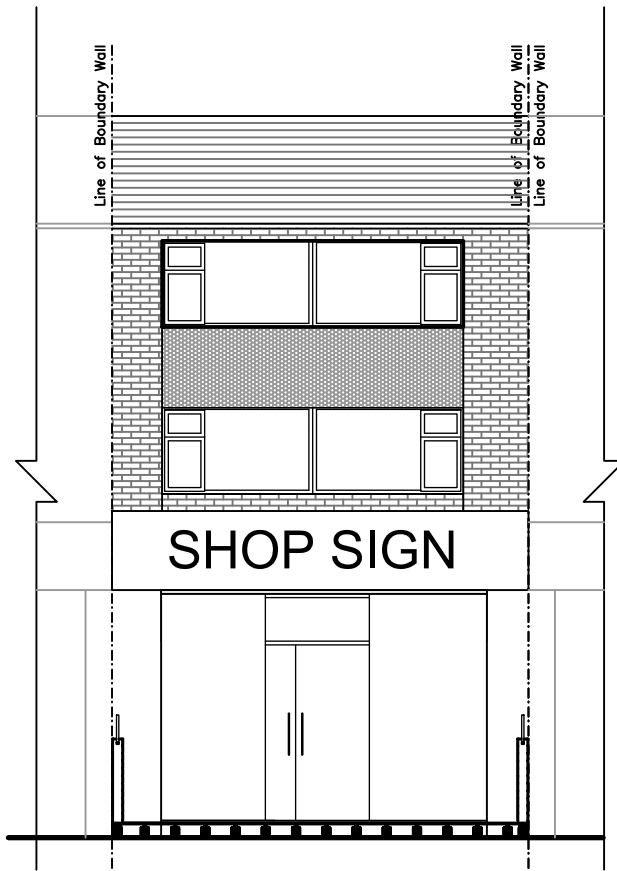

Proposed Section AA

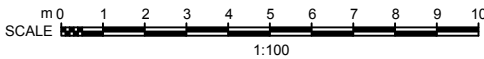

INSPIRE | DESIGN | BUILD



D E S I G N

+44 (0) 161 818 2786
www.mldesign.uk | info@mldesign.uk

Job Ref.	Drawing No.	Revision
1161	0400	A

A	Issue for Client	ML	25/05/22
Rev	Description	By	Date
Initial Issue: 29/01/20			

CLIENT	
Shorsh & Robbi 66 Wilmslow Road Rusholme Manchester M14 5AL	
PROJECT TITLE	
PA for Outdoor seating, raised decking, timber balustrade & retractable awning	
DRAWING TITLE	
Proposed Section AA	
Drawn by: ML	Checked by: ML
Date: 29/01/20	Scale: 1:100 @A3

This drawing is to be read in conjunction with all relevant drawings.

The main contractor/builder is to interpret the requirements in relationship to the site conditions encountered and as agreed with the Building Control officer.

All dimensions and sizes to be verified on site, any discrepancies to be reported to the client/project manager. These annotations were prepared for planning and/or building control submission only.

This drawing and design is the (©2020) property of **ML Design**, and should not be reproduced without written permission.