


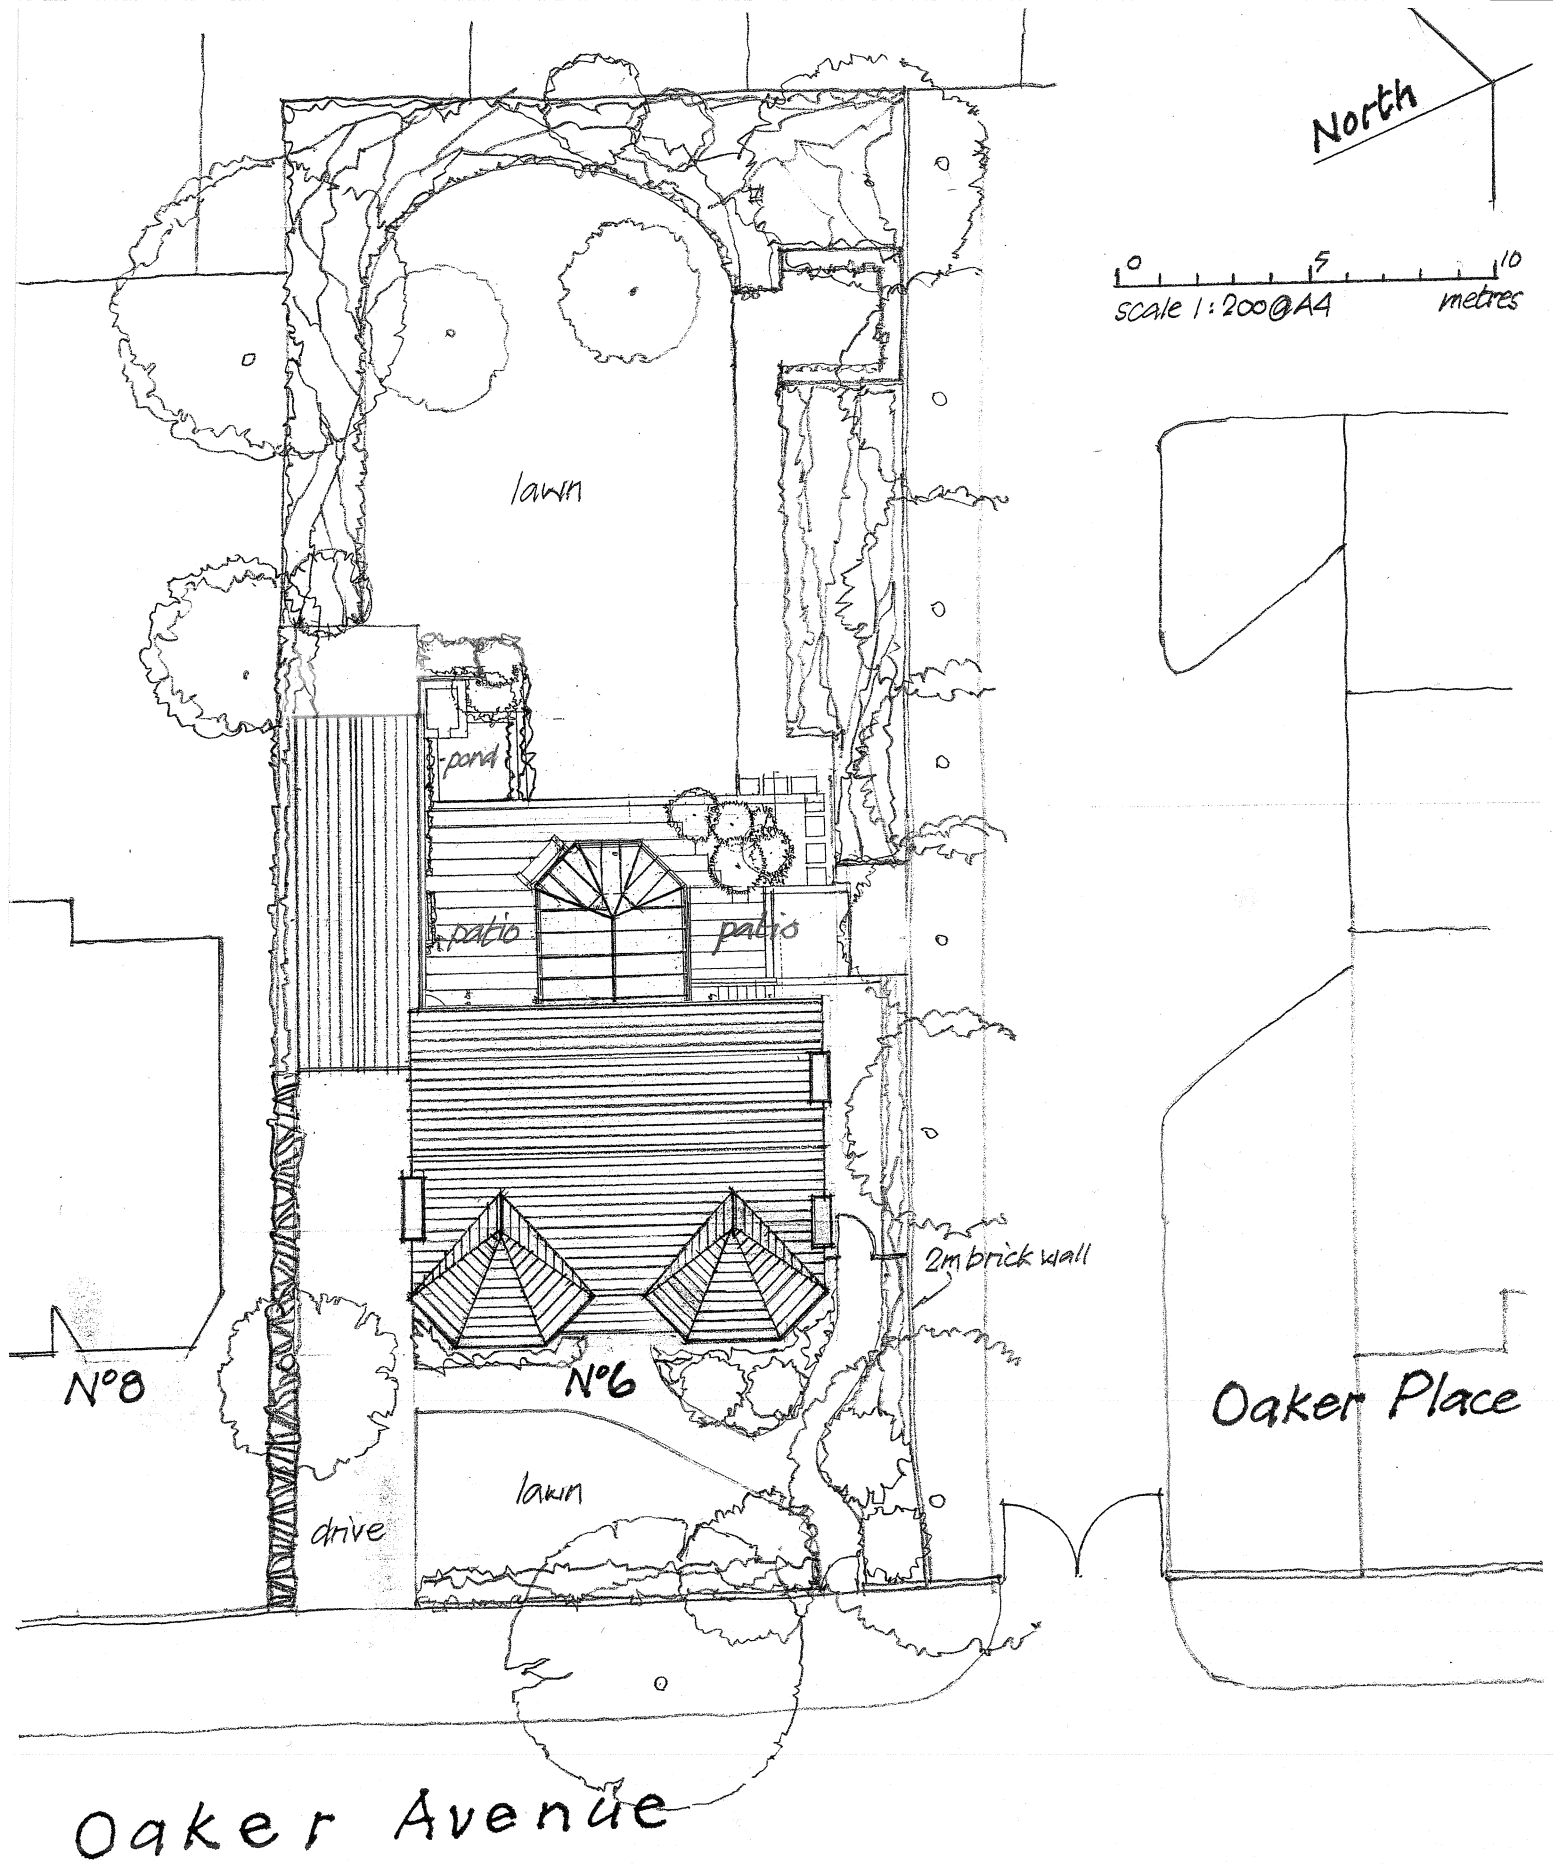

6 Oaker Avenue, Didsbury: site plan - as existing

1:200 @ A4 July 2020

J. HART ARB