

EXISTING SHOPFRONT SIGNAGE & CONDENSERS




Oodles Head Office, 121 Waterside Road
Leicester, LE5 1TL
Contact Tel: 0300 303 4145
Email: designs@oodleschinese.com


Important Notes:

Main Contractors to verify all dimensions on site prior to manufacturing or fabricating or constructing anything


All internal surfaces to be class 1

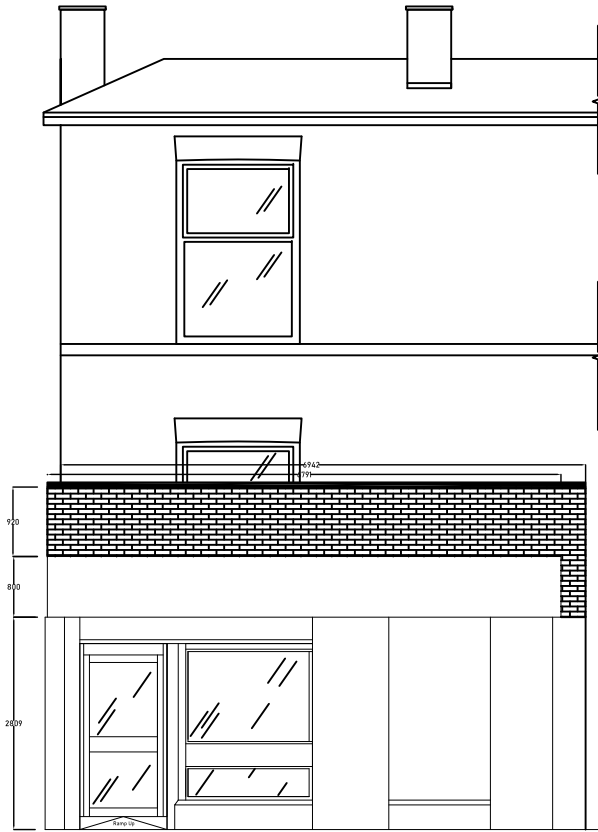


Existing South West facing
Elevation AA Scale 1:100

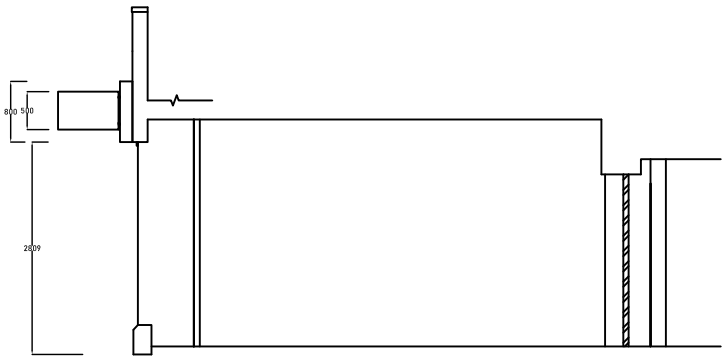


Existing Shopfront
Side Section/Elevation CC Scale 1:100

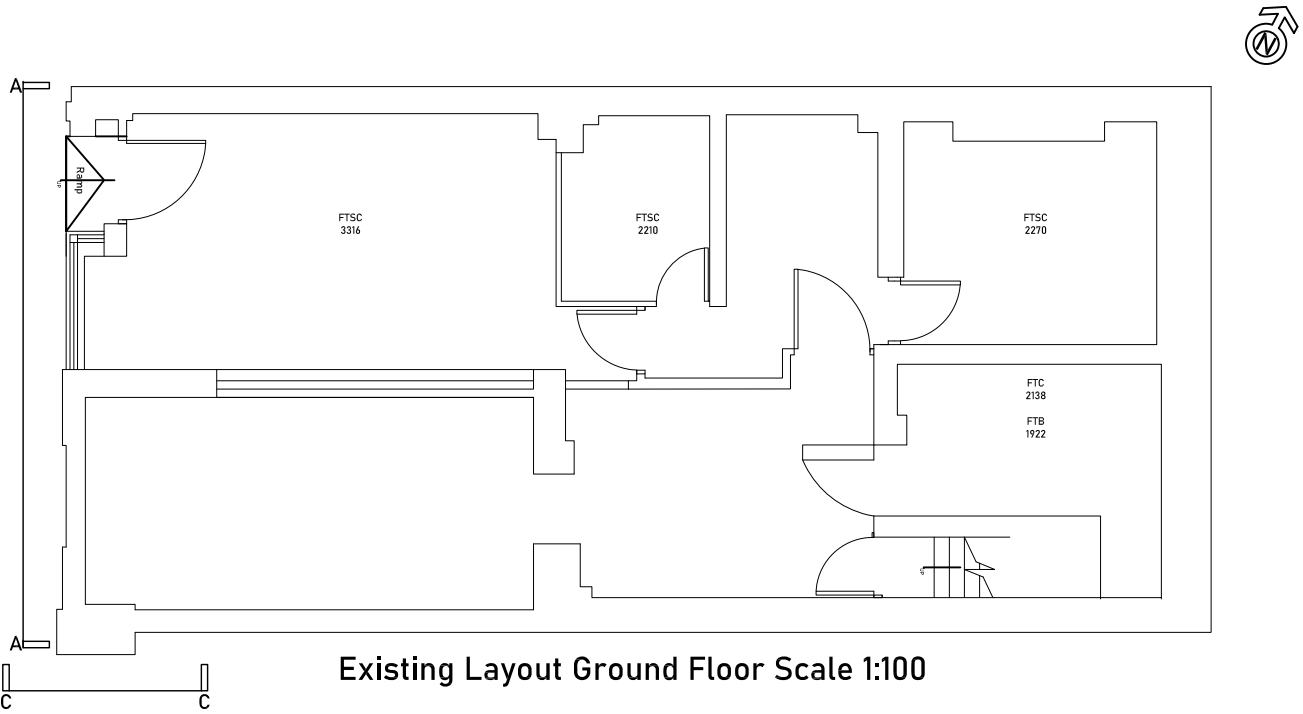


Existing Layout Ground Floor Scale 1:100

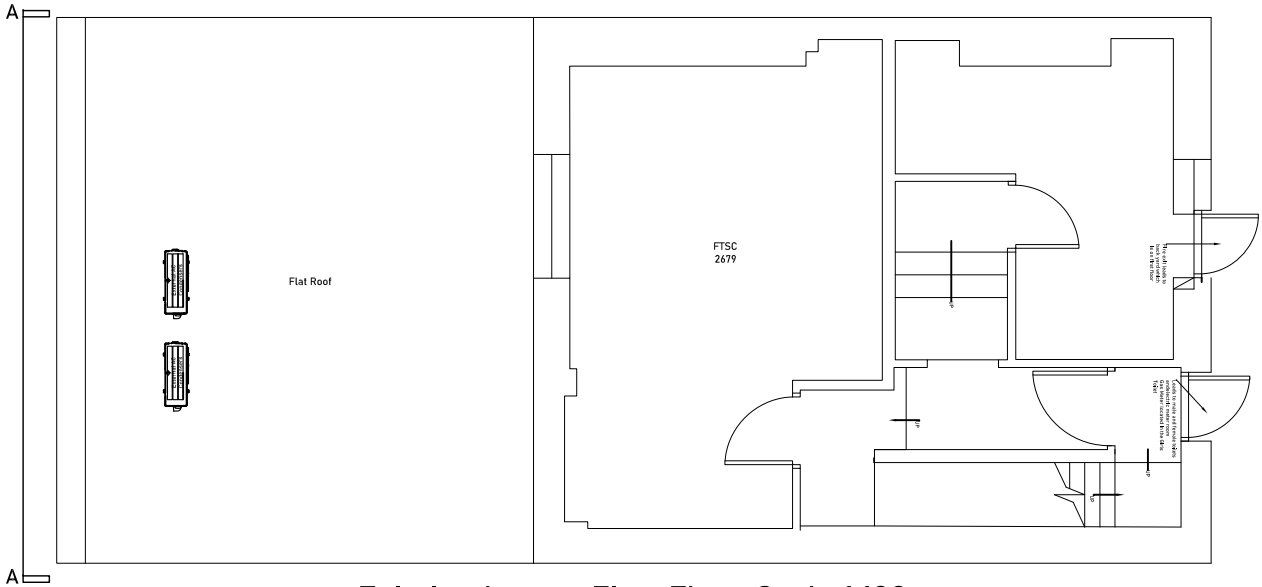

Existing Layout First Floor Scale 1:100

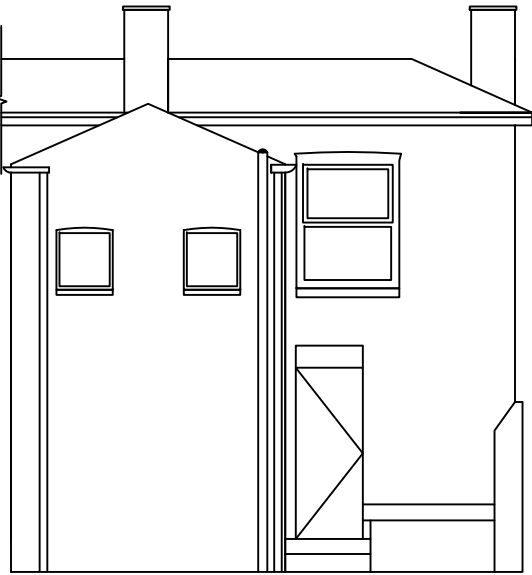

Existing South West facing
Shopfront image

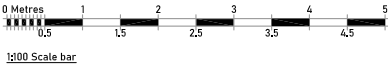

Client: Shuaib Ishaq		
Site: Address: 70 Bury Old Road Manchester M8 5BN		
Date: 06-07-2021	Designer: OK	
Drawing number 008	Checked MU	File Name Existing shopfront, signage & condenser elevations and plans.
Scale 1:100	Rev E	Paper Size A3

Disclaimer:

All design details provided in the form of measurements, plans, drawings, dimensions or otherwise have been included for illustrative purposes only to describe the goods and/or services stipulated in the agreement; they must not be used as precise references when planning, scaling or commencing any works on site.

Oodles Chinese will not be held liable for any errors or omissions resulting from the improper usage of the plans, drawings or specifications provided therein. Figured dimensions should be prioritised over scaled dimensions, and any resulting discrepancies must be referred to Oodles Chinese for further clarification prior to continuing - this also applies to any other queries that arise in the process.