


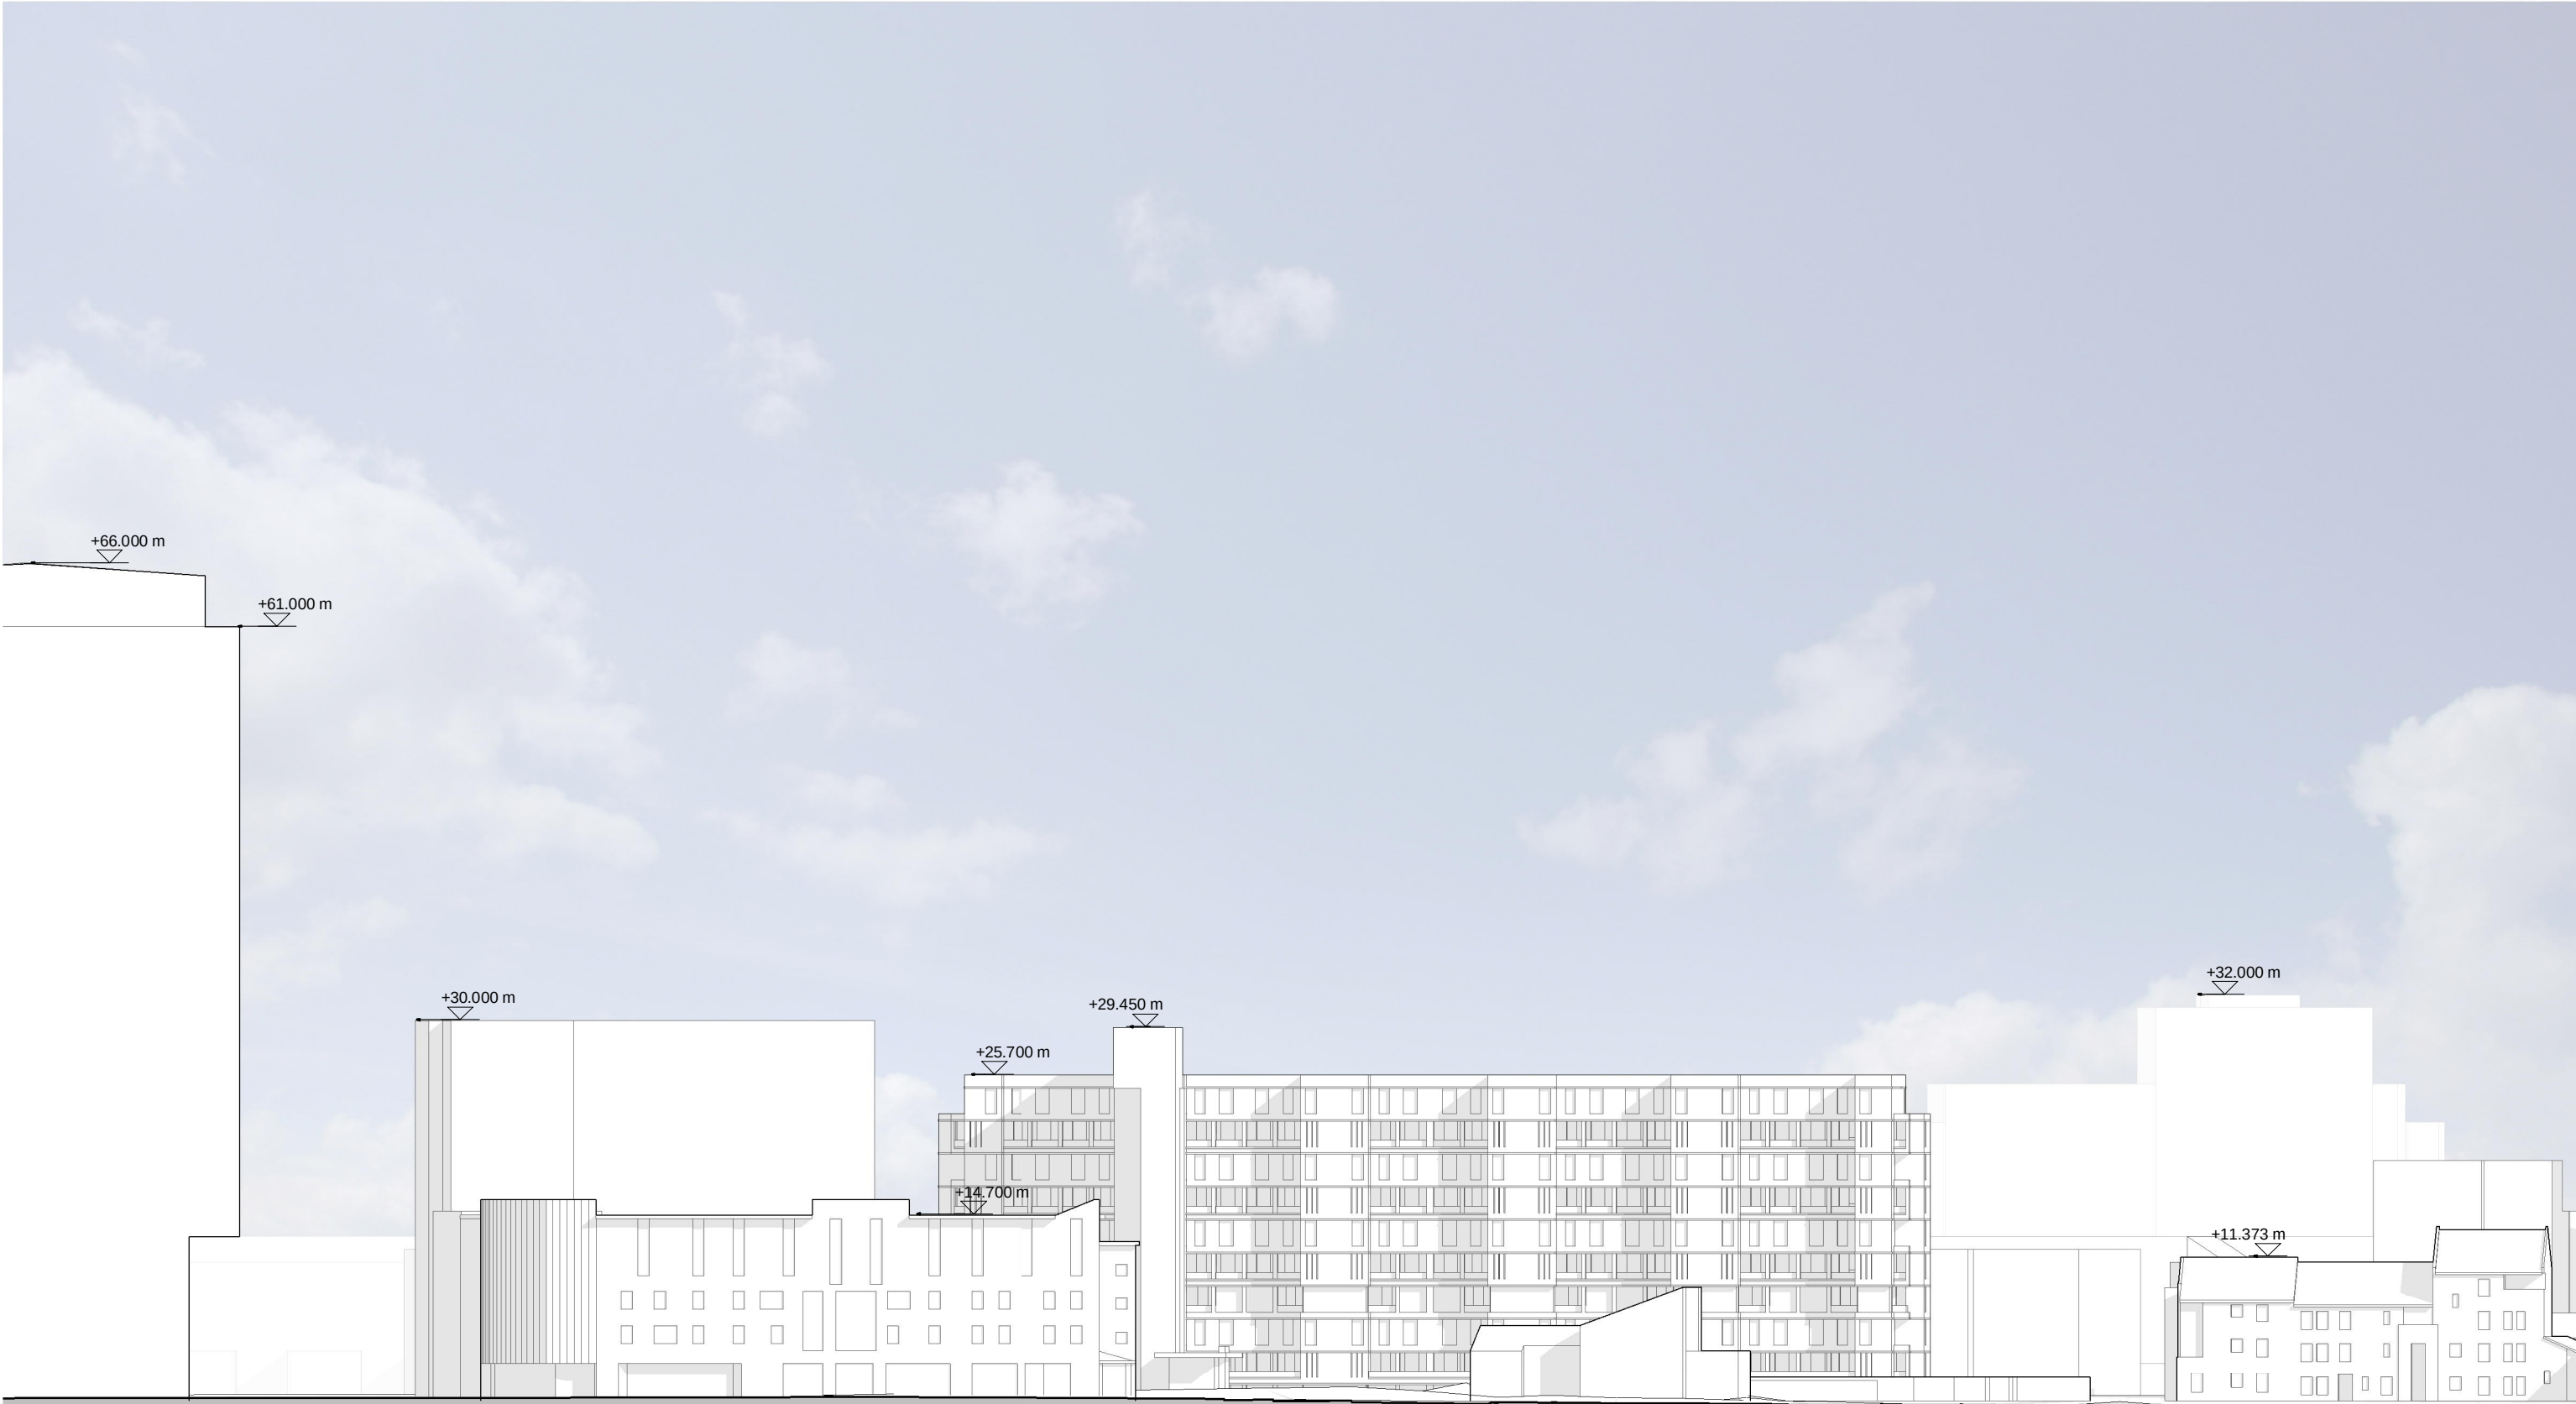

This drawing is copyright
Do not scale off dimensions.

All dimensions to be checked
on site by contractor.

Contractor to report any
dimensional
discrepancies, errors or
omissions prior to
commencing on site.

Keyplan

Rev	Date	Description
00	2021-05-07	Planning Application

Project Title

Gamecock,
Booth Street West,
Manchester

Status

For Planning Approval

Drawing Title

Context Elevation - Existing - North - Booth
St West

Job No	Scale
10224	1 : 500 @ A3

SHP Drawing Code	Project	Zone	Rate	Uniclass 1.4	Type	Location	Series	Revision
10224-Z0-A-B5D8-G000-XE-EN-001								00

simpsonhaugh

Manchester
+44 (0)161 835 2345

London
+44 (0)20 7549 4000