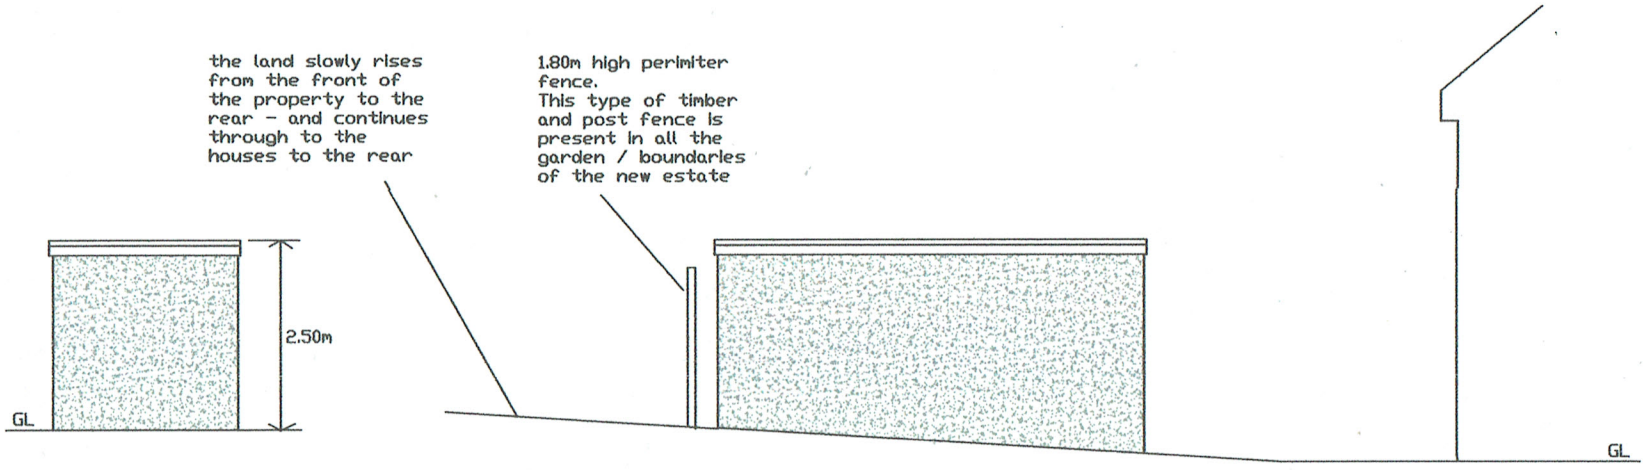

SIDE ELEVATION OF OUTBUILDING

FRONT ELEVATION OF OUTBUILDING

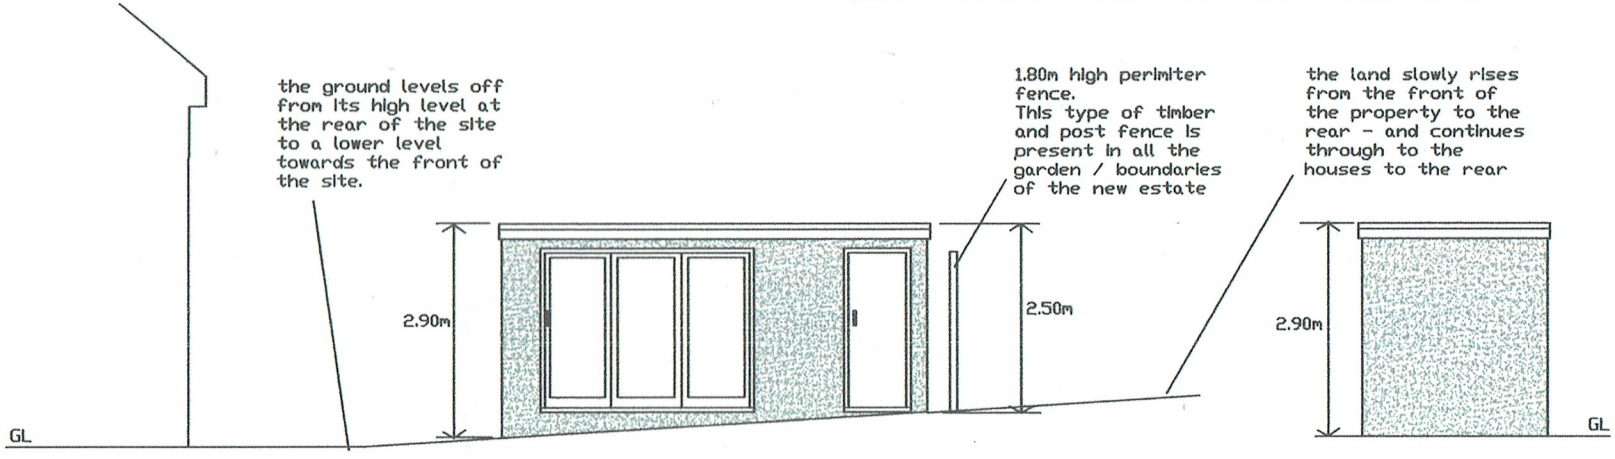

FRONT ELEVATION OF OUTBUILDING

SIDE ELEVATION OF OUTBUILDING

SCALE: 1:100

0 1 2 3 4 5 metres

SCALE: 1:100

4 ELEVATION DRAWINGS OF THE OUTBUILDING

7 CHEDLIN DRIVE (PLOT34)
MANCHESTER
M23 2AD