


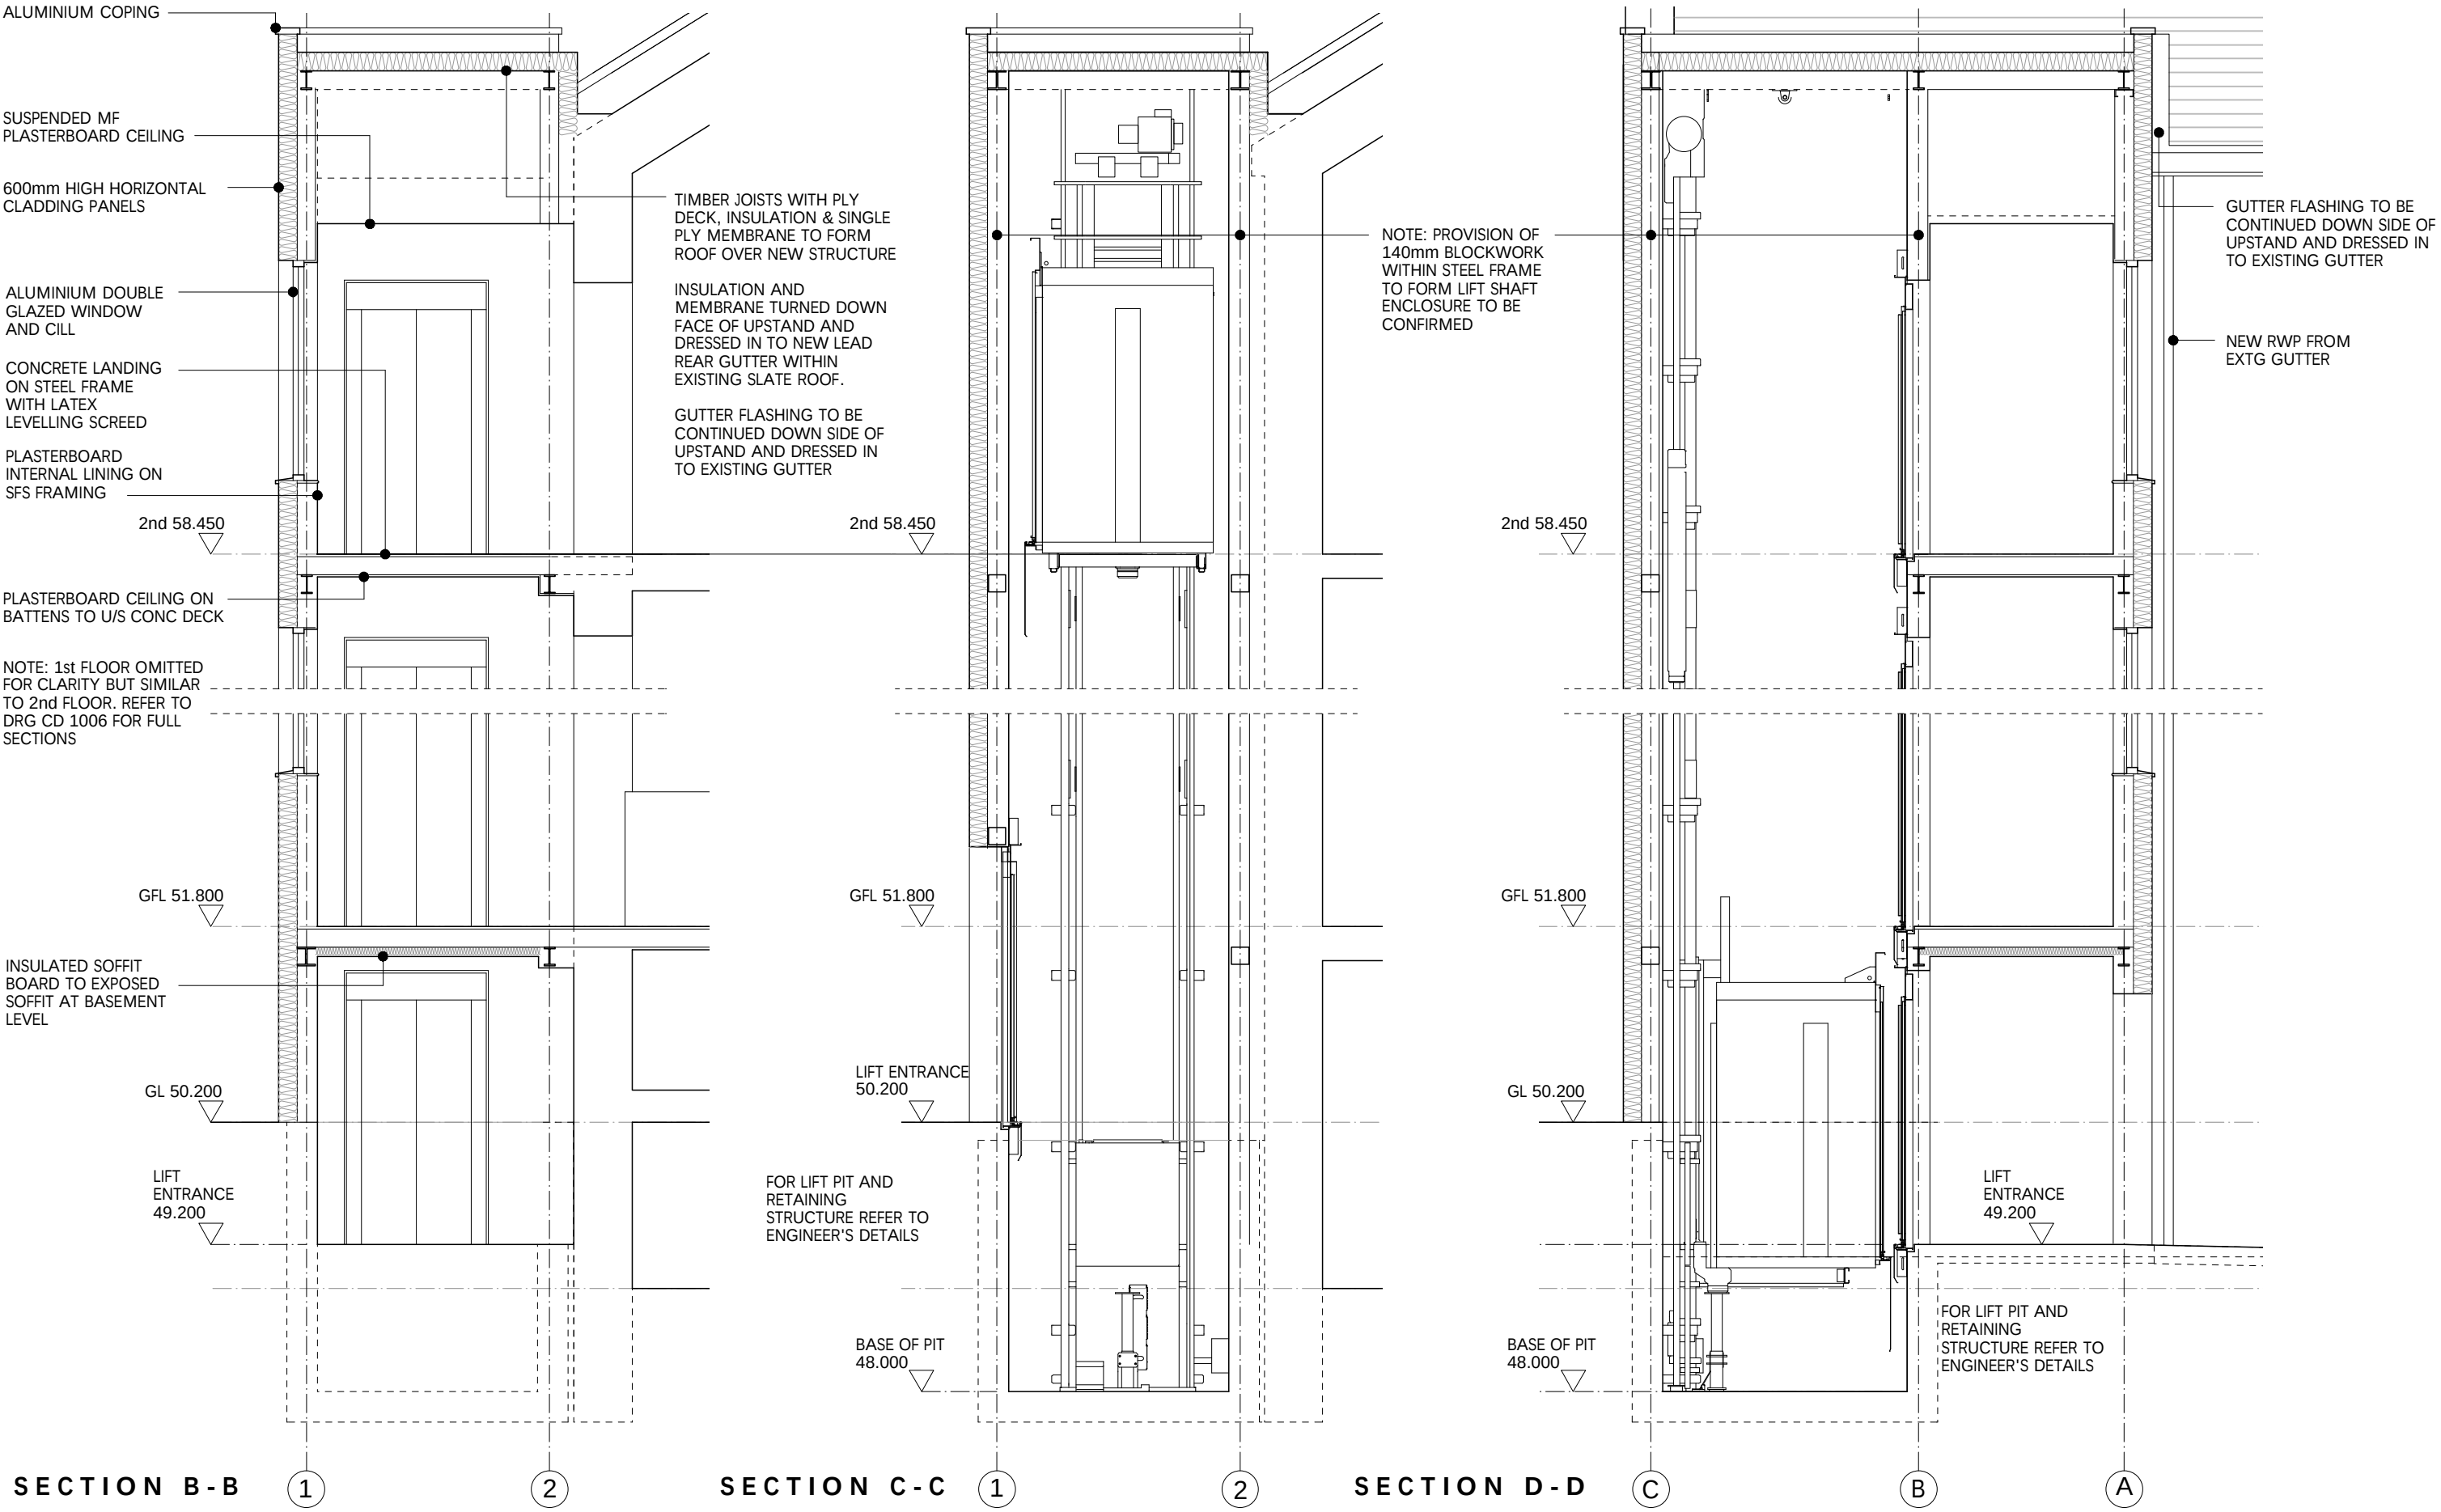

NOTE: DRAWINGS SHOW SCOPE OF WORK AND DESIGN INTENT ONLY. DETAIL TO BE DEVELOPED IN CONJUNCTION WITH CONTRACTOR

FOR NEW STRUCTURAL WORKS REFER TO ENGINEER'S INFORMATION REFER TO DRG 352 CD 3003 FOR SETTING OUT DETAILS

Jonathan Davidson Architects
Architecture, Planning & Industrial Design
47 Hilton Street
MANCHESTER
M15 4PS
t: 0161 711 0835
e: info@jdaidsonarchitects.com
w: www.jdaidsonarchitects.com

Client Manchester Vineyard
Project **New Lift & Car Park
Longsight Youth Centre**
Scale & Date 1:50 @ A3 Aug 2021

Document **Proposed Works
Proposed Lift Sections**
Status For information

Doc Ref	352	CD	3005	C1
---------	-----	----	------	----