


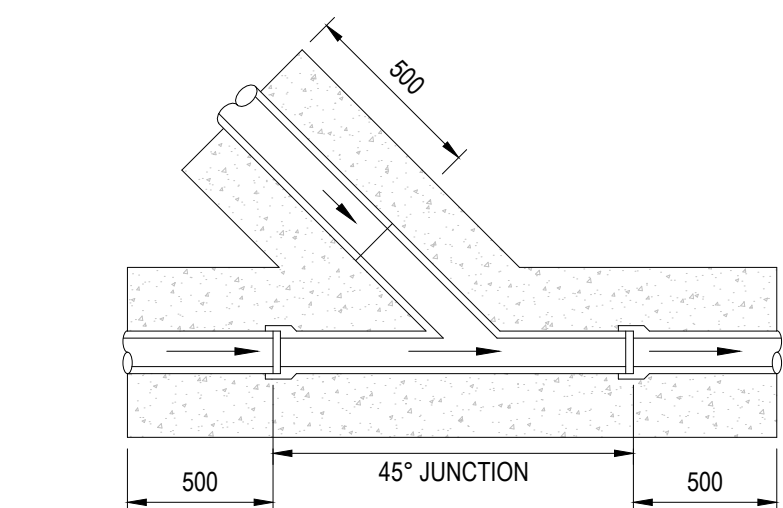


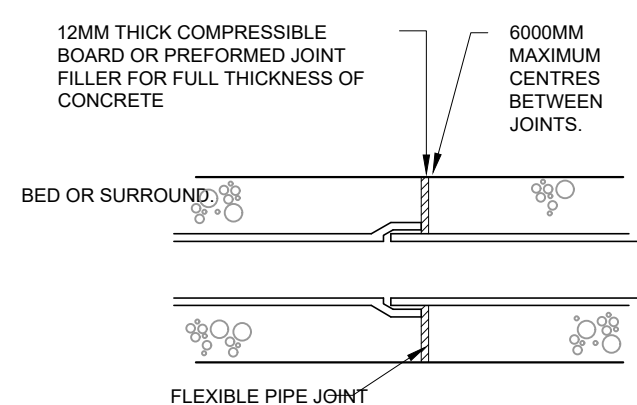


TYPICAL SADDLE CONNECTION

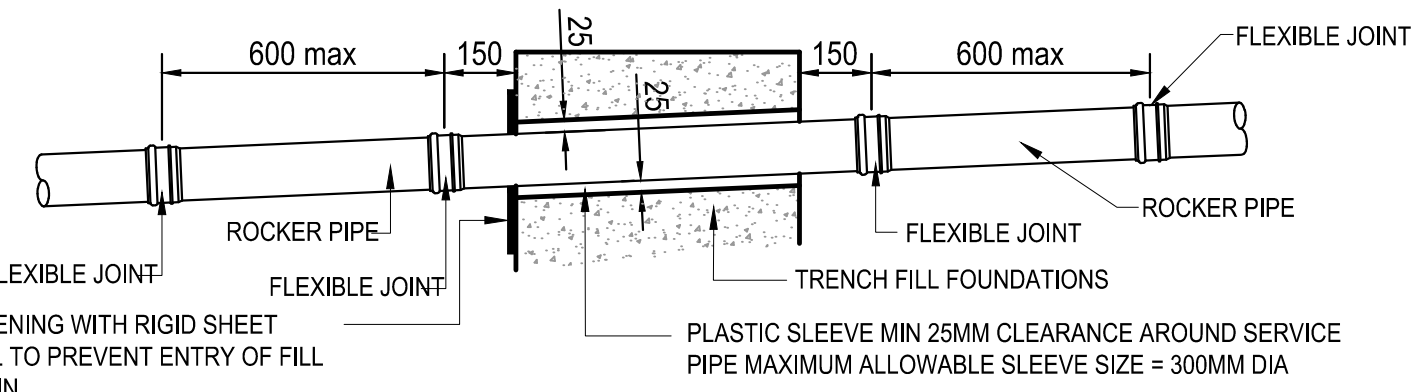


EXPANSION JOINT
FOR CONCRETE BED AND
SURROUND
(SCALE 1:20)

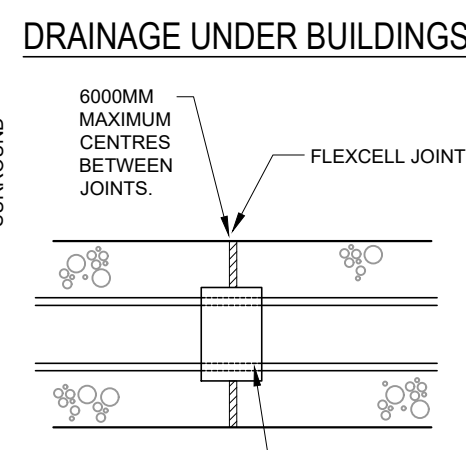

PIPES PASSING THROUGH GROUND BEAM

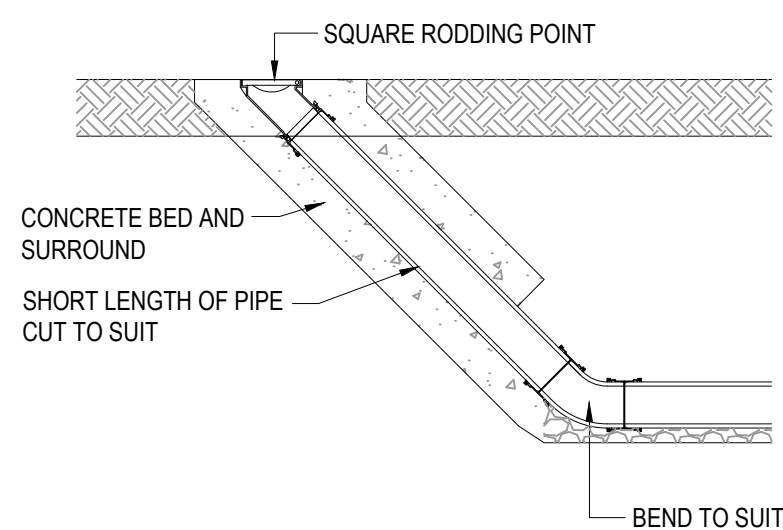


RODDING POINT DETAIL (RE)

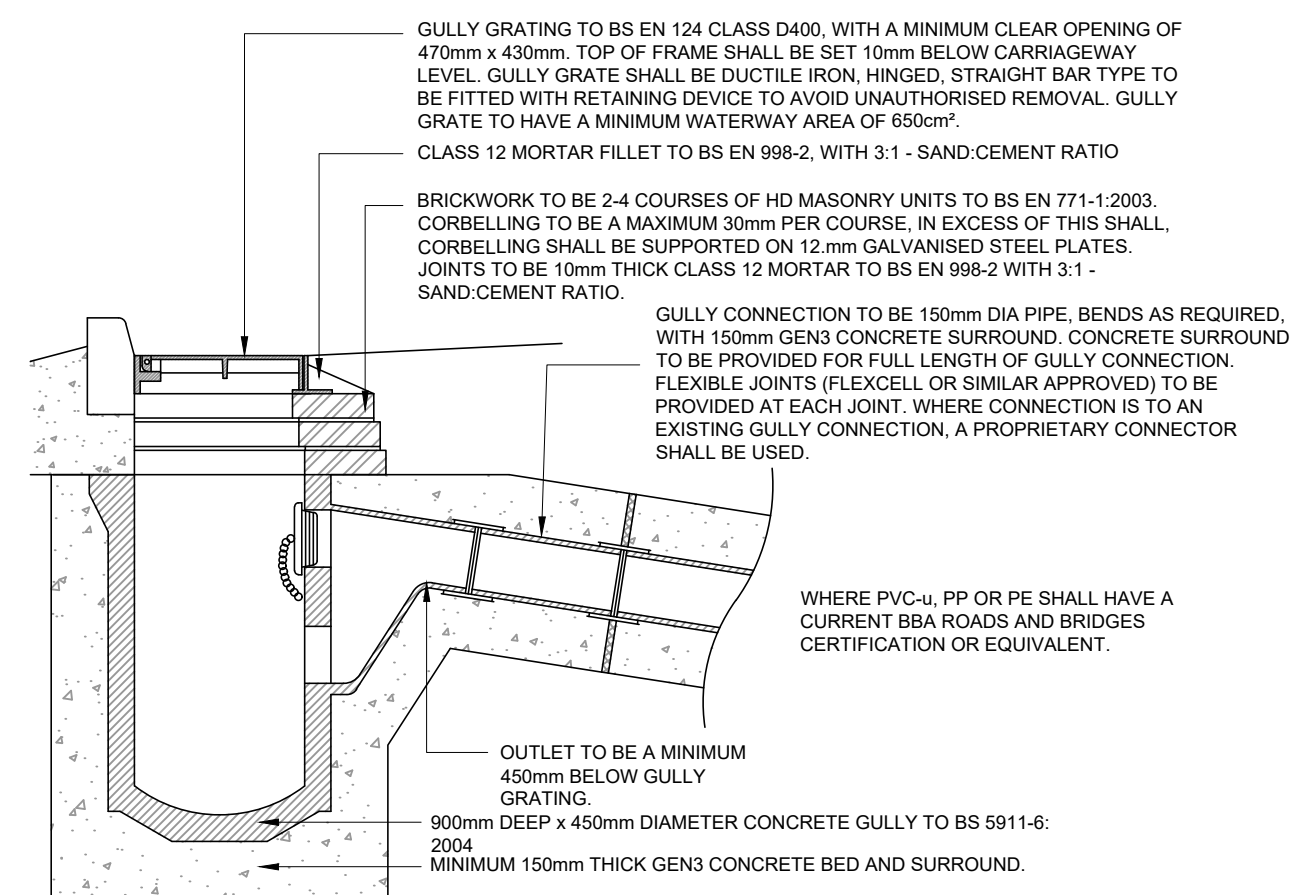


ROAD GULLY(G)
DETAIL - TYPE 1


- GENERAL NOTES:**
1. THIS DRAWING IS TO BE READ IN CONJUNCTION WITH ALL RELEVANT ARCHITECTS AND ENGINEERS DRAWINGS AND SPECIFICATIONS.
 2. DO NOT SCALE THIS DRAWING. ANY AMBIGUITIES, OMISSIONS AND ERRORS ON DRAWINGS SHALL BE BROUGHT TO THE ENGINEERS ATTENTION IMMEDIATELY. ALL DIMENSIONS MUST BE CHECKED / VERIFIED ON SITE.
 3. ALL DIMENSIONS ARE IN METRES UNLESS NOTED OTHERWISE.
 9. FOR FULL DRAINAGE NOTES REFER TO NMGNPH-CUR-XX-ZZ-DR-C-9260

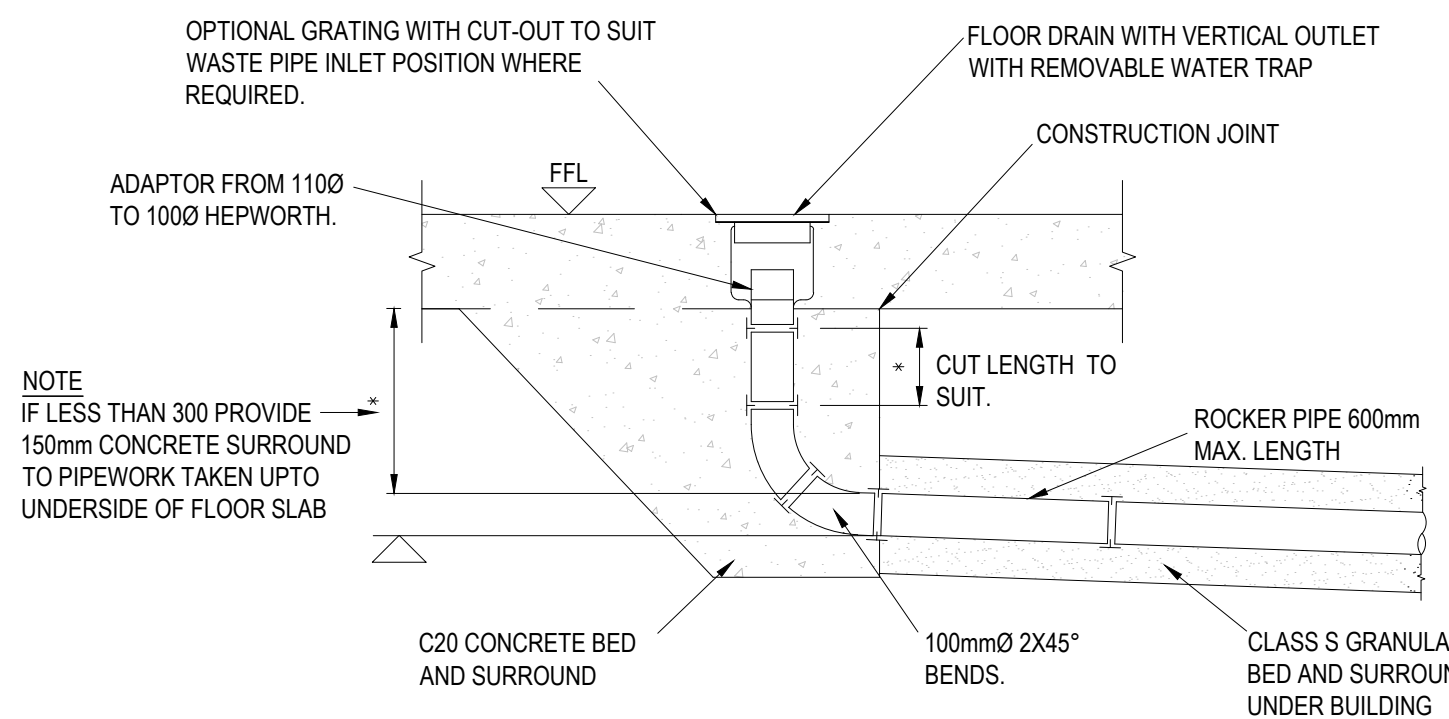


INTERNAL FLOOR DRAIN

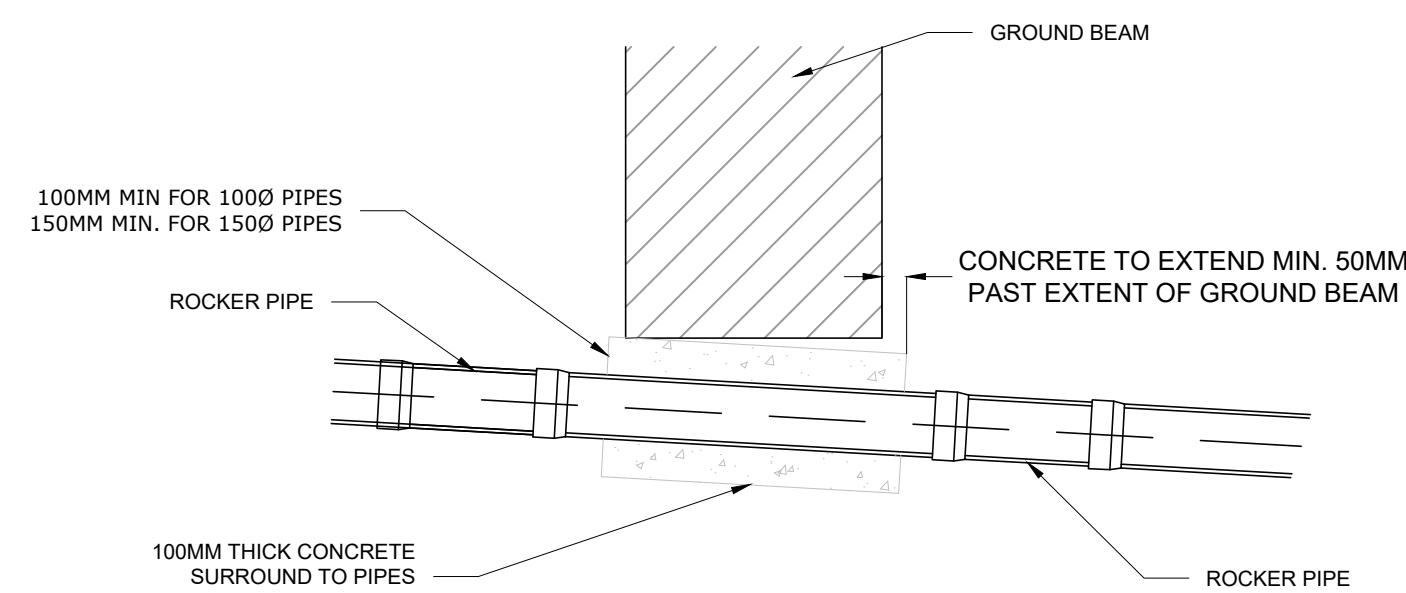


TYPICAL PIPE DETAIL UNDER
GROUND BEAMS
(SCALE 1:20)

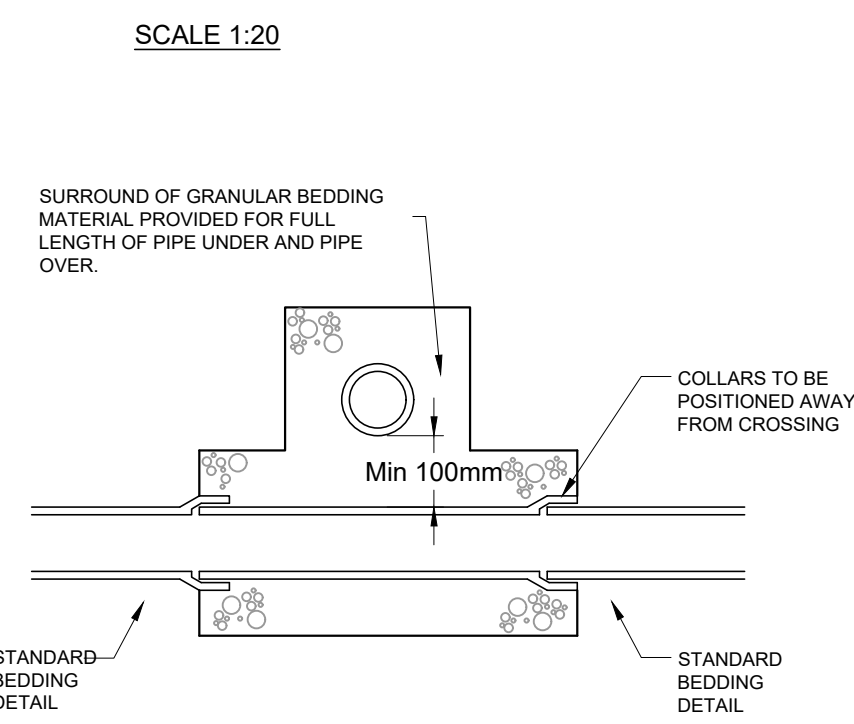

PIPE CROSSINGS DETAIL

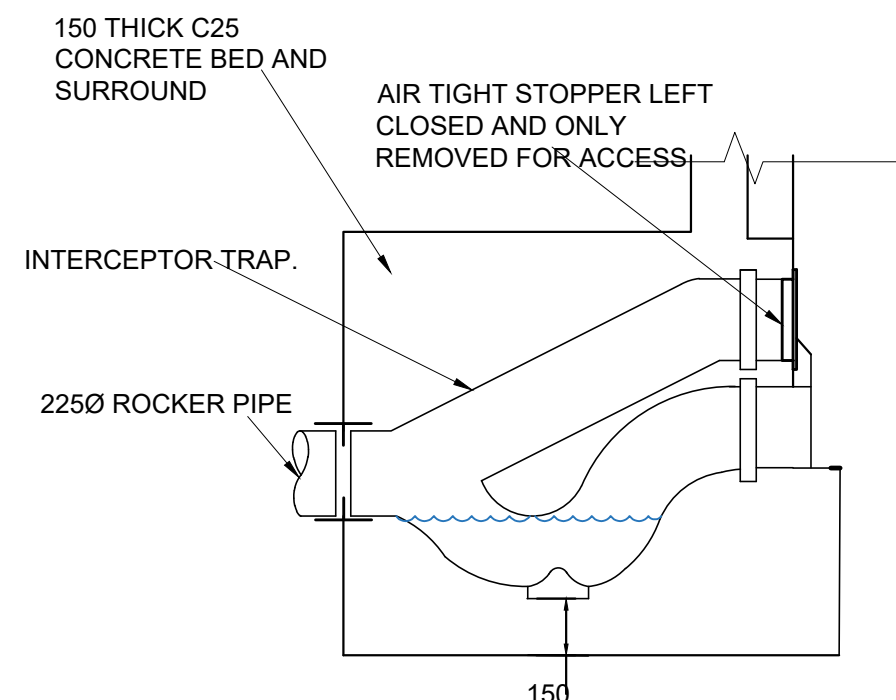

INTERCEPTOR TRAP

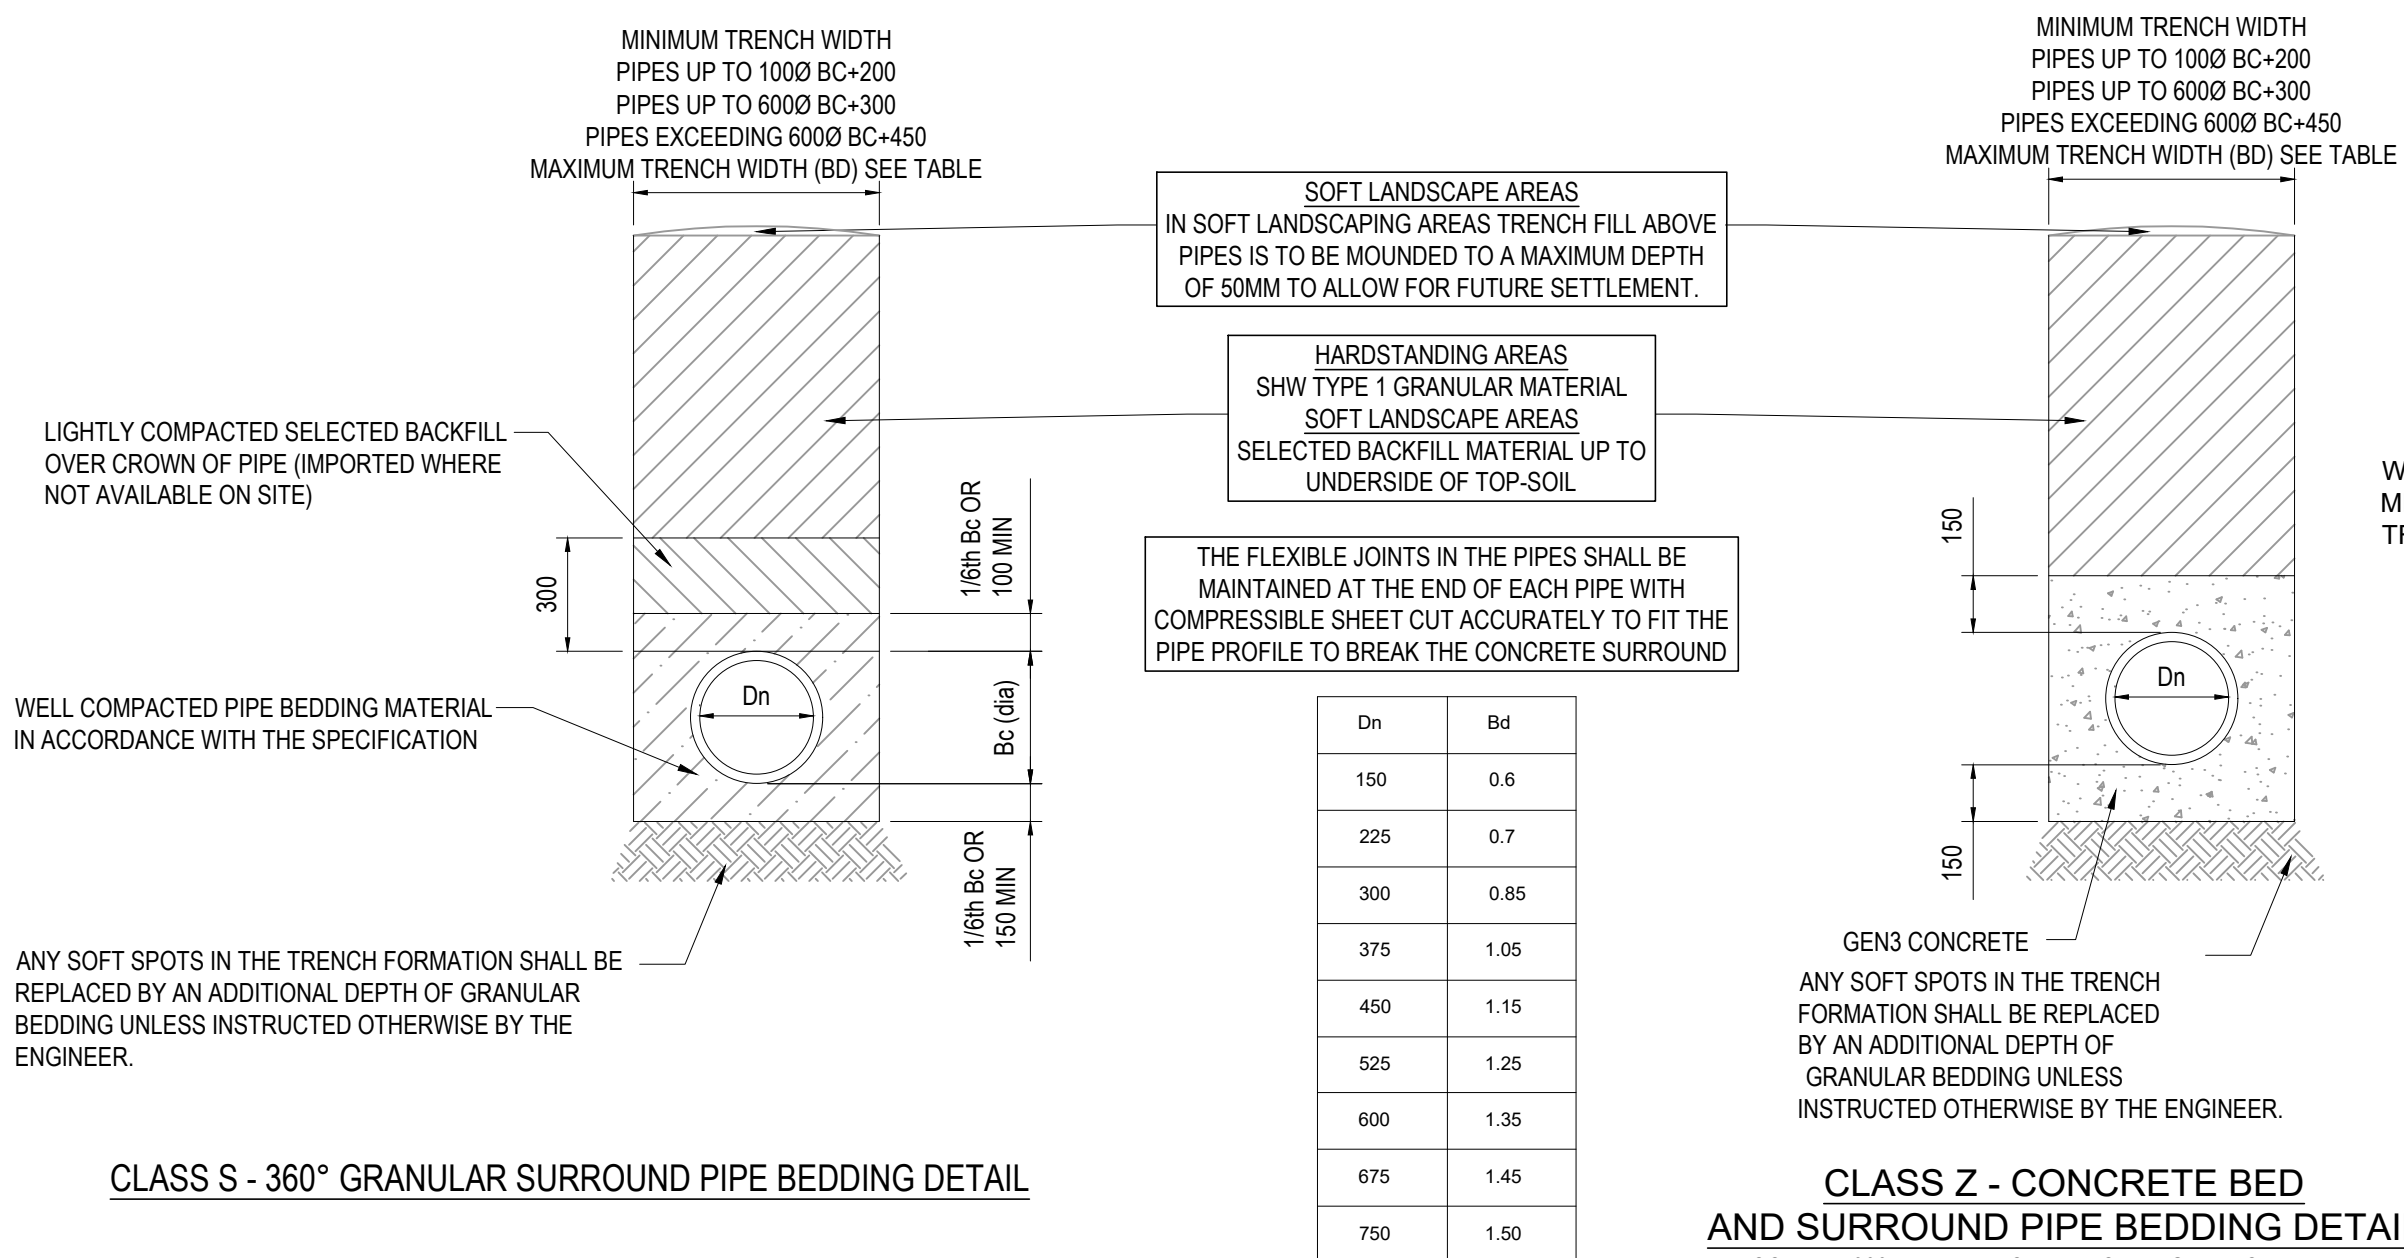


CLASS S - 360° GRANULAR SURROUND PIPE BEDDING DETAIL


MAXIMUM TRENCH WIDTH

CLASS Z - CONCRETE BED
AND SURROUND PIPE BEDDING DETAIL


COVER < 900mm IN VEHICULAR LOADING AND OPEN FIELD
COVER < 600mm ELSEWHERE EXCEPT UNDER BUILDINGS.

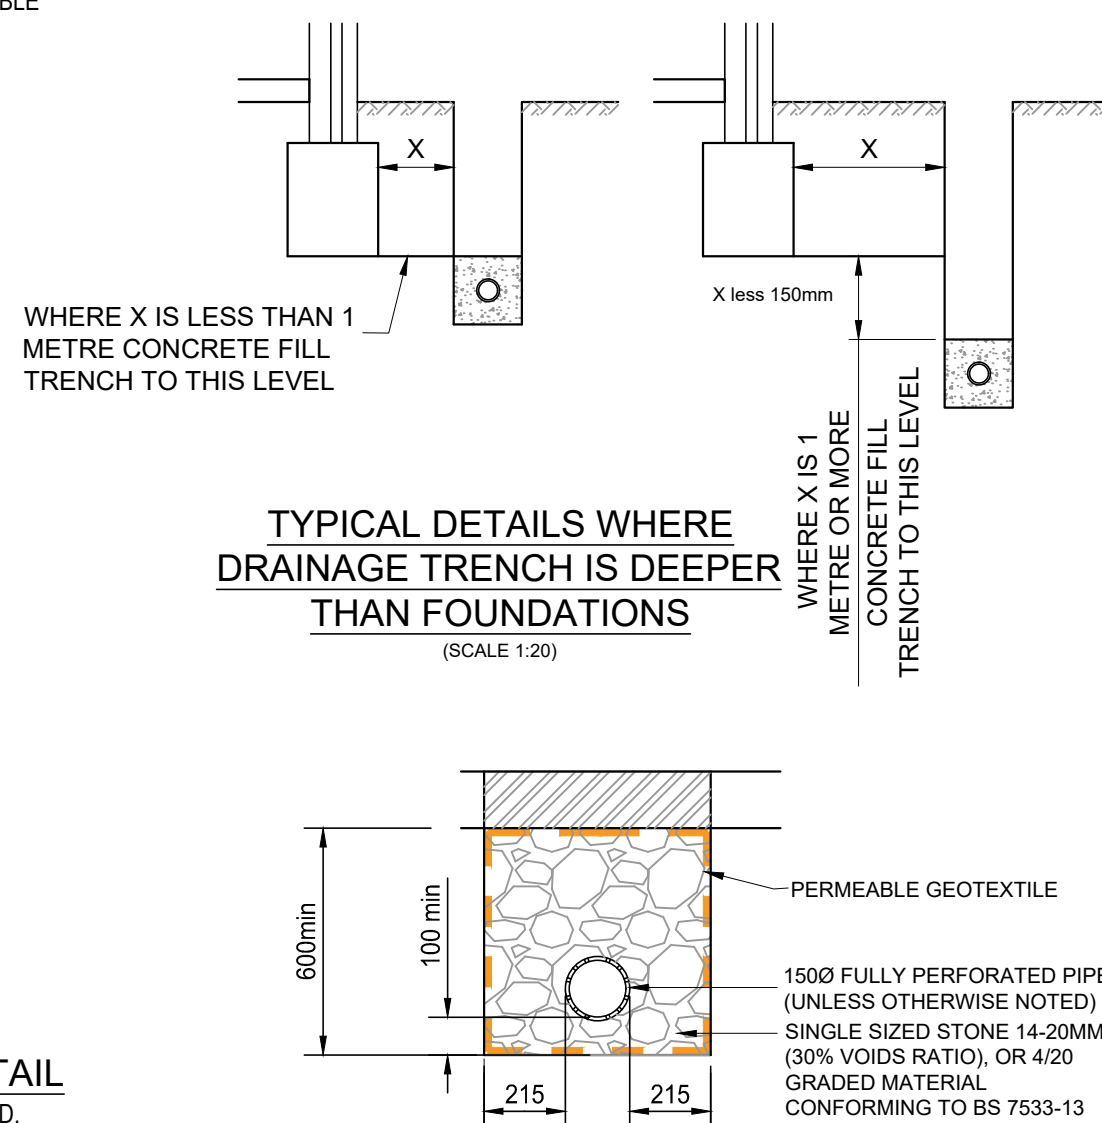

**TYPICAL DETAILS WHERE
DRAINAGE TRENCH IS DEEP
THAN FOUNDATIONS**
(SCALE 1:20)

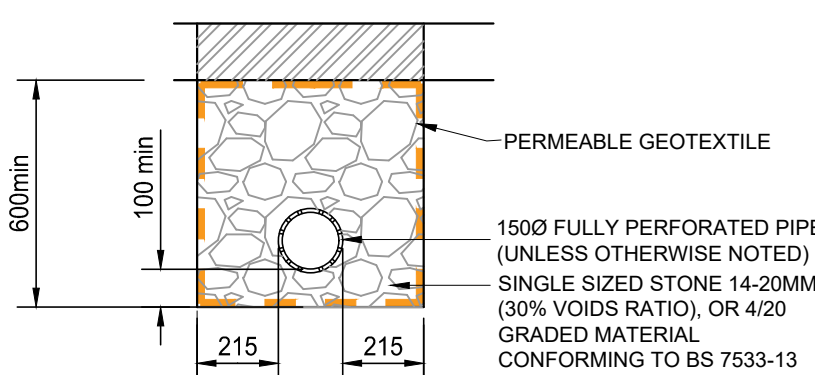

FIN DRAIN DETAIL

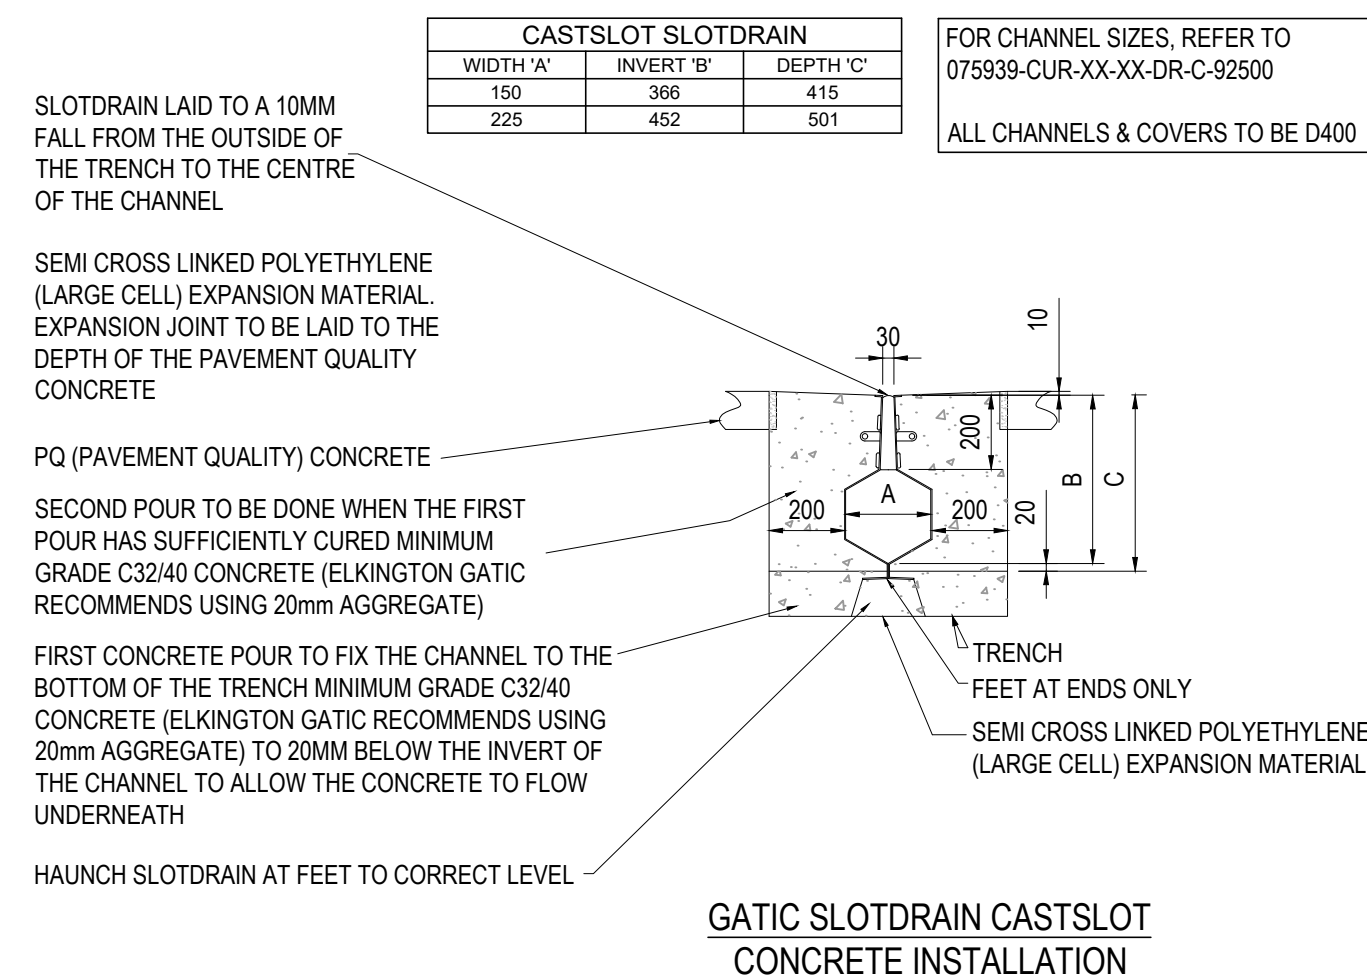

GATIC SLOTDRAIN CASTSLOT CONCRETE INSTALLATION

P03	ISSUED FOR DISCHARGE CONDITIONS	27.05.22	TK	MW
P02	ISSUED FOR STAGE 4	29.10.21	ATL	MW
P01	ISSUED FOR STAGE 3	18.01.21	MW	MW
Rev:	Description:	Date:	By:	Checked:



Merchant Exchange, 17-19 Whitworth Street West, Manchester, M1 5WG
0161 236 2394
manchester@curtins.com
www.curtins.com

Status: STAGE 4

Project: **NEW PARK HOUSE**

Drp Title: DRAINAGE DETAILS
SHEET 2

Project No:	Size:	Date:	Drawn By:	Designed By:	Checked By:
075050	A1	18.01.21	AMM	AMM	AMM

075856	Scale: 1:NTS	MW	MW	MW
--------	--------------	----	----	----

NMGNPH- CUR - VV - ZZ - DR - C - 9262 -P03