

NOTE:
ANTENNA APERTURES MAY
CONTAIN UP TO 2No. ANTENNAS

NOTE:
TEMPORARY CABLE CONTAINMENT WILL BE
REQUIRED AS CABLE TROUGH WILL NEED TO BE
REMOVED TO ACCOMMODATE NEW TOWER BASE


NOTE:
NEW TOWER BASE TO BE FLUSH WITH TARMAC SO
ACCESS IS NOT HINDERED FOR MAINTAIN FLOODLIGHTS

NOTE:
STATS TO BE ORDERED TO CONFIRM AVOIDANCE OF
UNDERGROUND SERVICES FOR NEW FOUNDATION


NOTE:
PROPOSED TOWER <1.5 x THE HEIGHT OF THE TOWER
AWAY FROM RAILWAY BAPA REVIEW REQUIRED

NOTE:
EXISTING DISH TO BE RELOCATED TO THE PROPOSED
TOWER. LOS SURVEY REQUIRED TO DETERMINE
SUITABILITY OF THE PROPOSED LOCATION

Antenna Aperture ID	Proposed 4G/5G Bearing
A1	354°
B1	35°
C1	101°
D1	155°
E1	230°
F1	282°

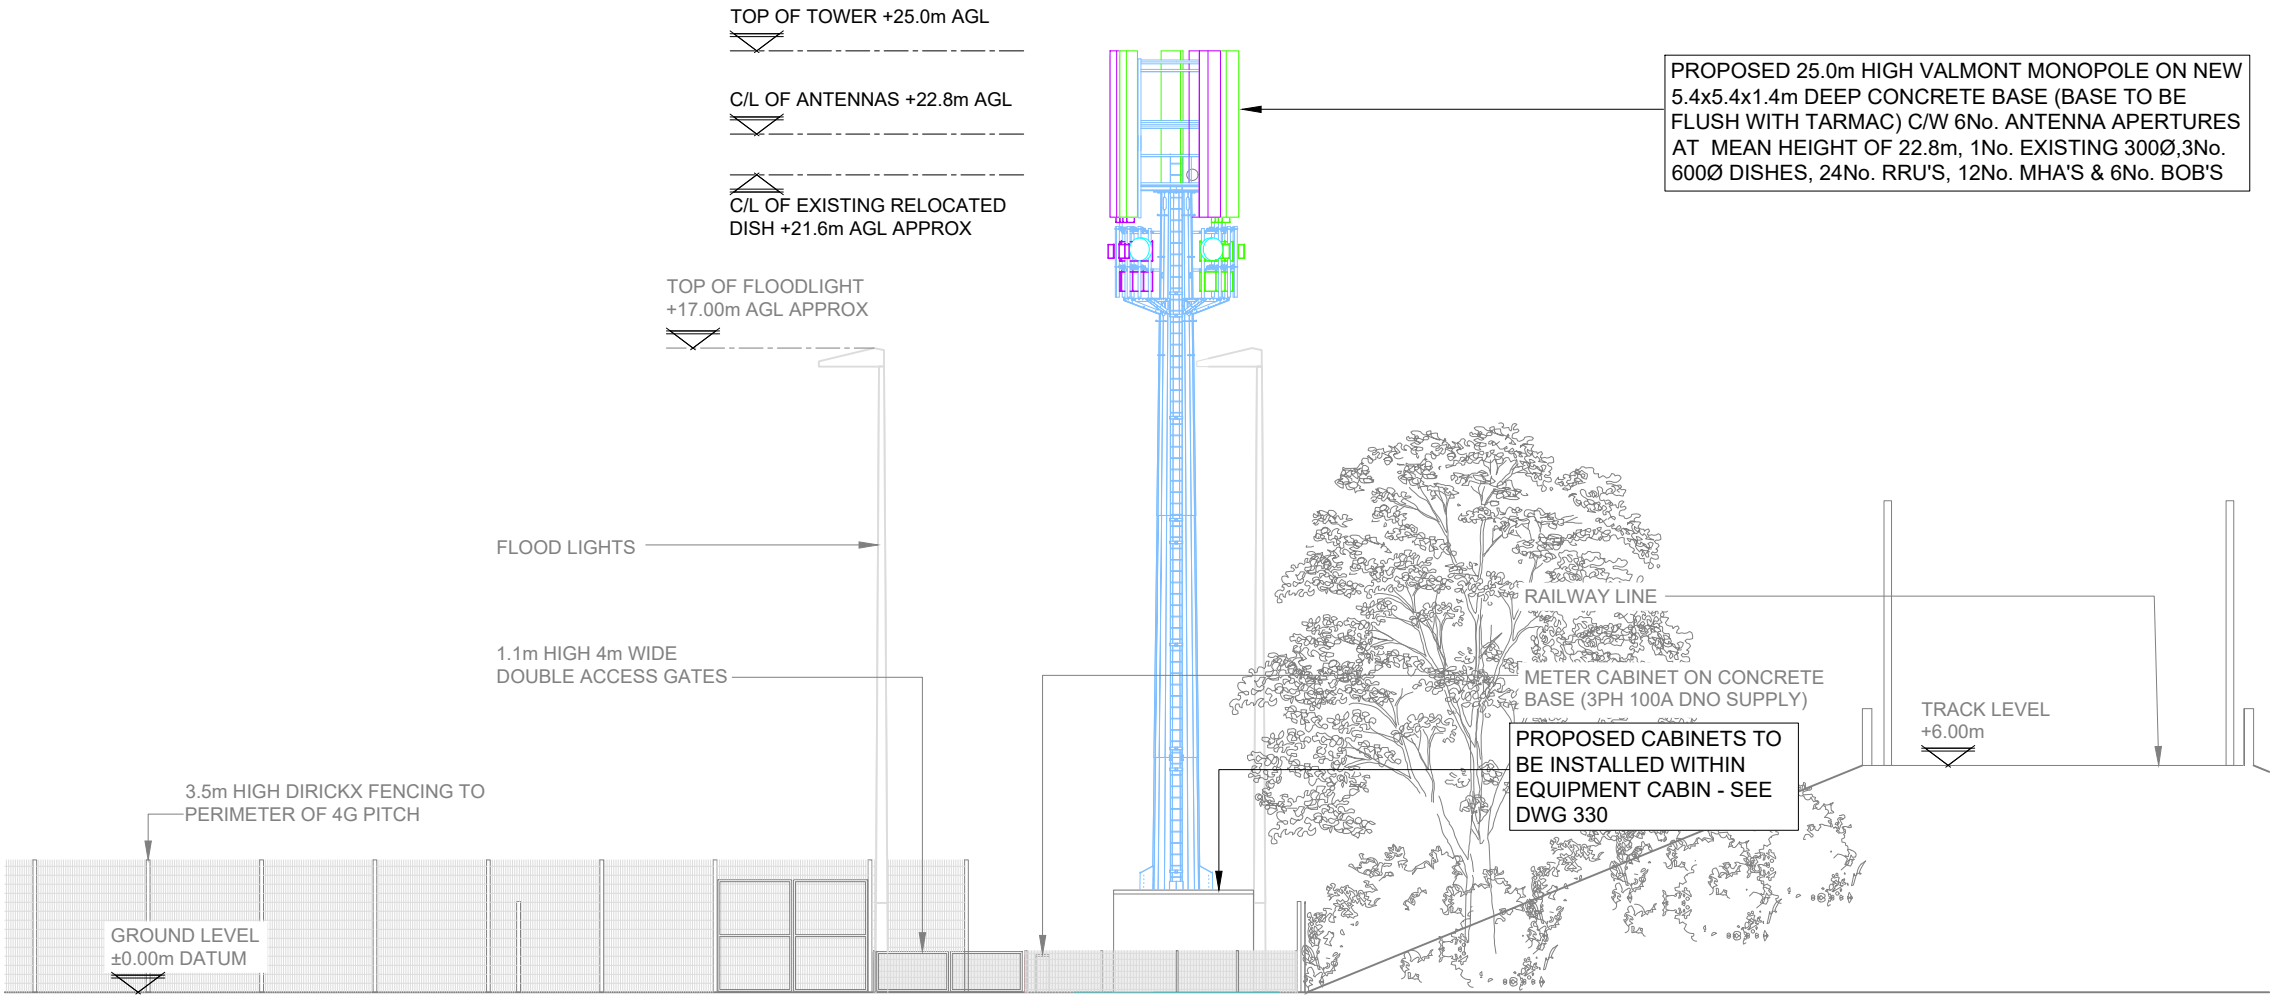

PROPOSED MAX CONFIGURATION ELEVATION A
Scale 1:200

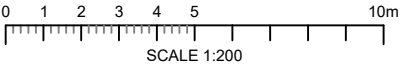

Master:	MBNL / EE / H3G:	Project:	T&A	Purpose of Issue:	Planning	Issue:	D
M004	MBNL						
Date:	20/05/2019	Revision / Upgrade Description:					
Drawn:	ST	Old monopole shown to be removed					
Checked:	ST						
Approved:	JC						
Master:	MBNL / EE / H3G:	Project:	T&A	Purpose of Issue:	Planning	Issue:	C
M003	MBNL						
Date:	23/04/2019	Revision / Upgrade Description:					
Drawn:	ST	Revised tower type & Config to H1A					
Checked:	PC						
Approved:	JC						
Master:	MBNL / EE / H3G:	Project:	Acquisition Trial	Purpose of Issue:	Planning	Issue:	B
M002	MBNL						
Date:	15/02/2019	Revision / Upgrade Description:					
Drawn:	AP	Sector 5 bearing corrected from 203° to 230°					
Checked:	AP						
Approved:	JC						
Master:	MBNL / EE / H3G:	Project:	Acquisition Trial	Purpose of Issue:	Planning	Issue:	A
M001	MBNL						
Date:	14/02/2019	Revision / Upgrade Description:					
Drawn:	AP	First Issue					
Checked:	AP						
Approved:	JC						



Hutchison 3G UK Limited
Star House, 20 Grenfell Road
Maidenhead, SL6 1EH
Tel: 01628 765 000
Fax: 01628 765 001

H3G Base Station Information line:
0845 6043000
Available 8am-8pm Monday to Friday



Hatfield Business Park
Hatfield
Hertfordshire
AL10 9BW

Tel: 01707 315000
Fax: 01707 319001



Mobile Broadband Network Limited
Sixth Floor, Thames Tower, Station Road, Reading, RG1 1LX



Site Name: UMIST UMTECH PLAYING FIELDS		
Site ID: 708104		
Address: MEA CENTRAL 60A LYTHAM ROAD MANCHESTER M14 6PL		
Title: 265 MAX CONFIGURATION ELEVATION		
Project: T&A		
Purpose of Issue: GENERAL ARRANGEMENT		
EE Cell ID: 93688	MBNL Cell ID: MAN111	3UK Cell ID: M0400
Master Drawing No: 708104_MAN111_93688_M0400_M004		Issue: D