
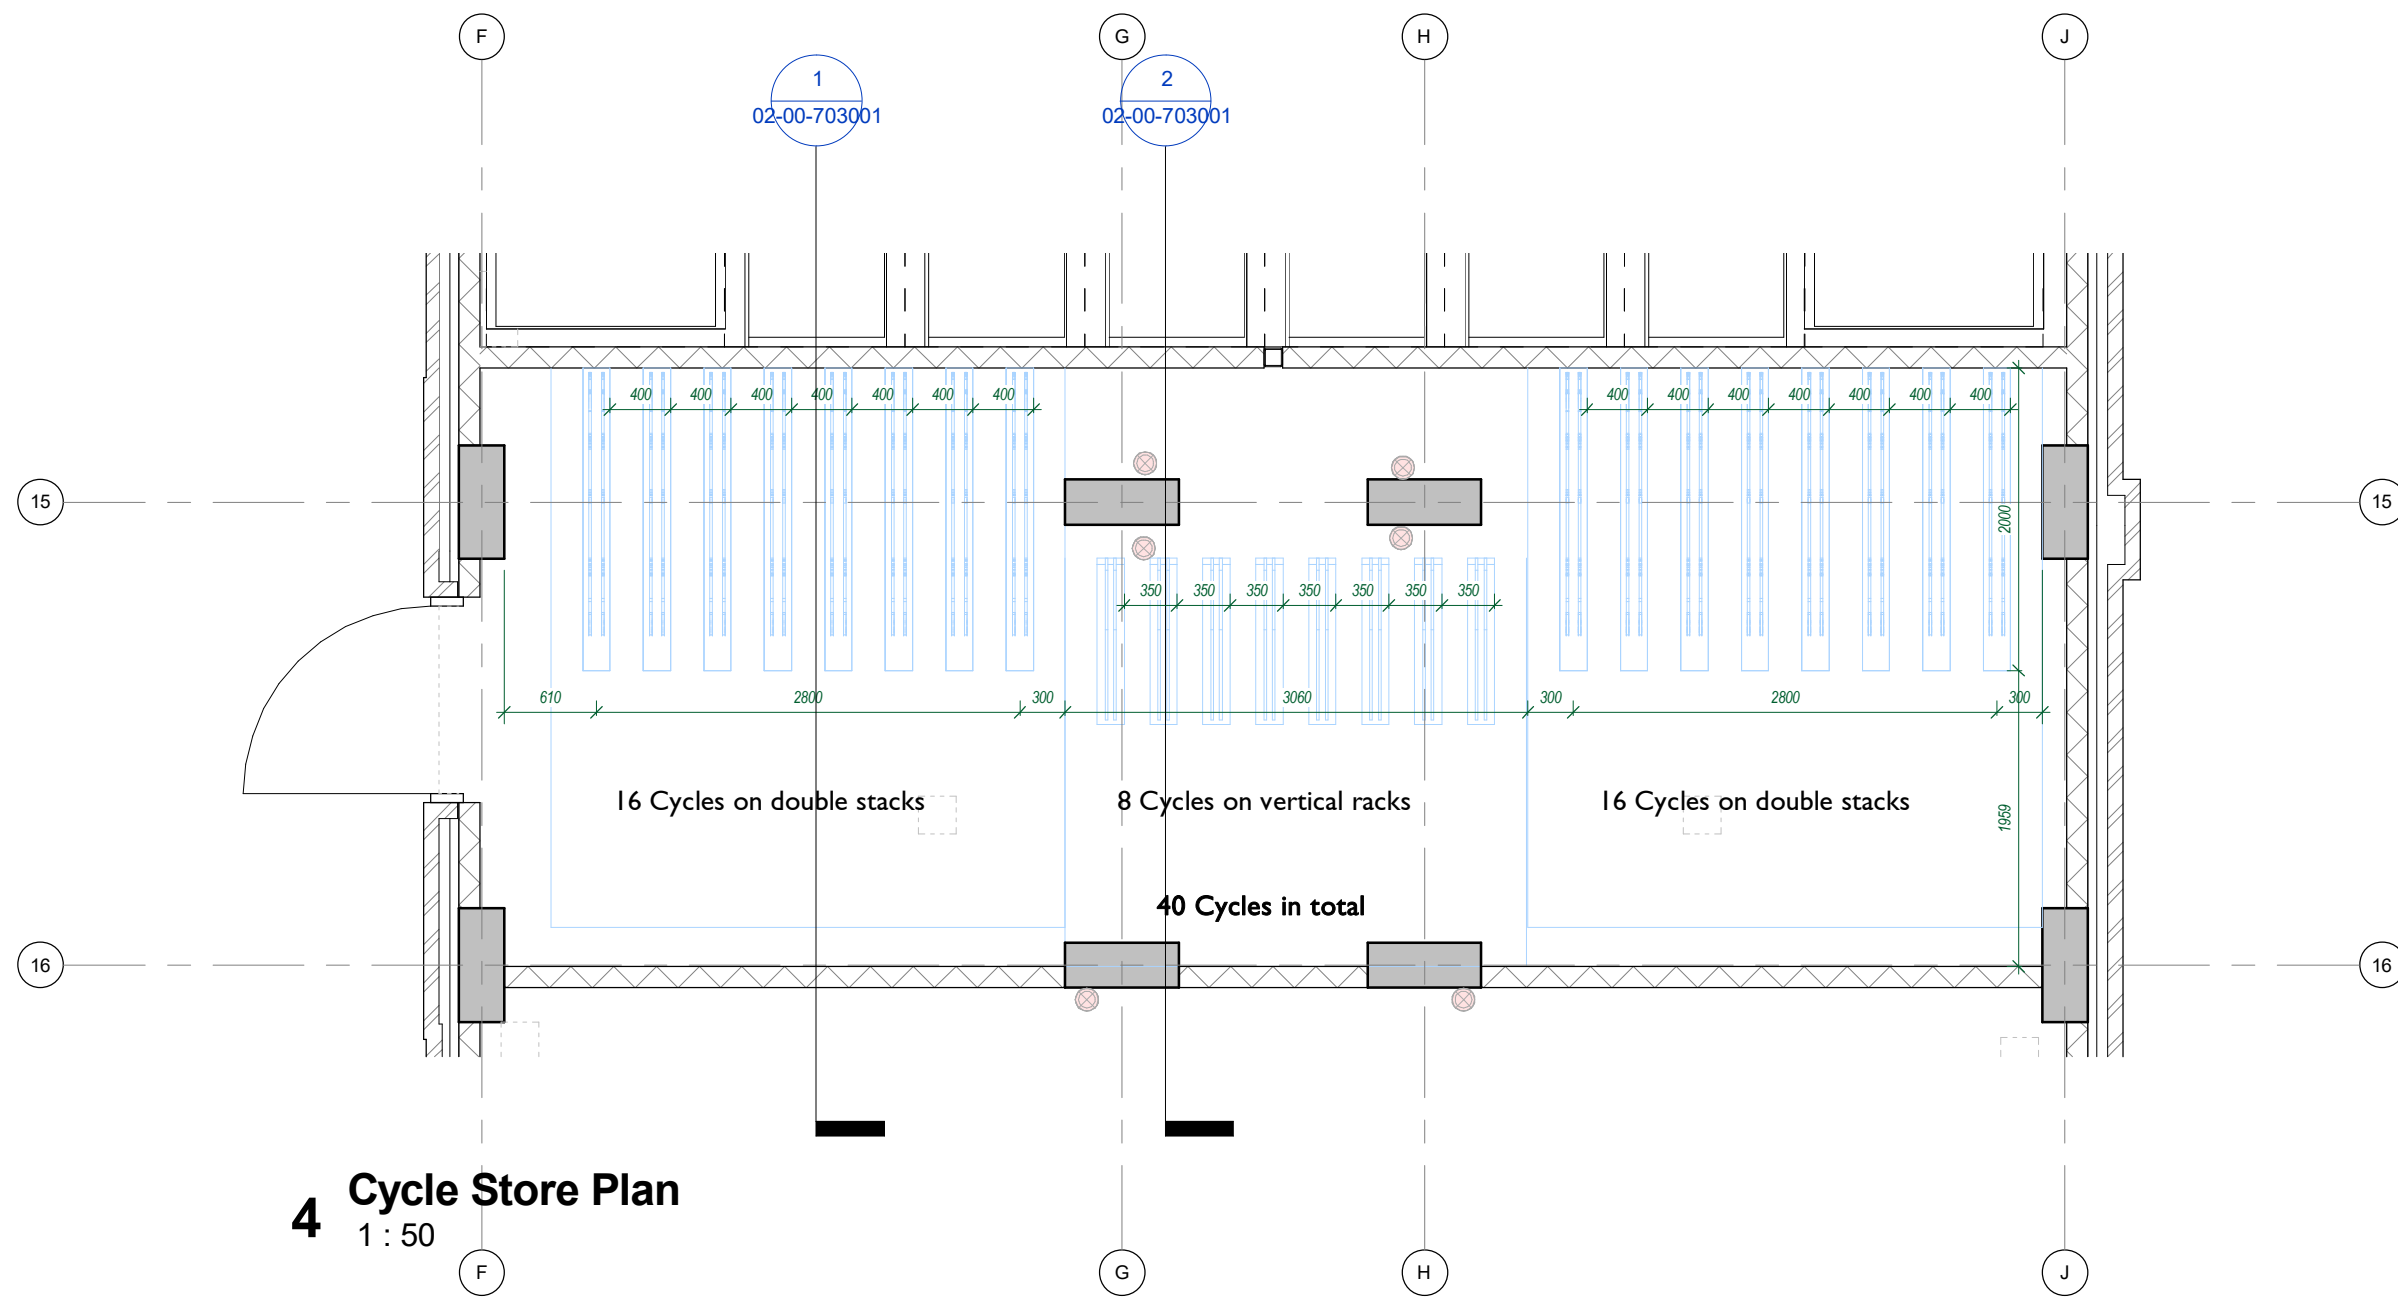


Notes :
1. This drawing should not be scaled, figured dimensions only to be taken
2. should any discrepancies be found with this drawing, please inform this office.
3. Copyright of this drawing is owned by JM Architects.
Structural information indicative only. To be confirmed by Structural Engineer.

Notes:
Double stack bike racks based on 'Cycleworks Josta 2 Tier' system
Semi vertical cycle racks based on 'Cycleworks Channel Rack' system

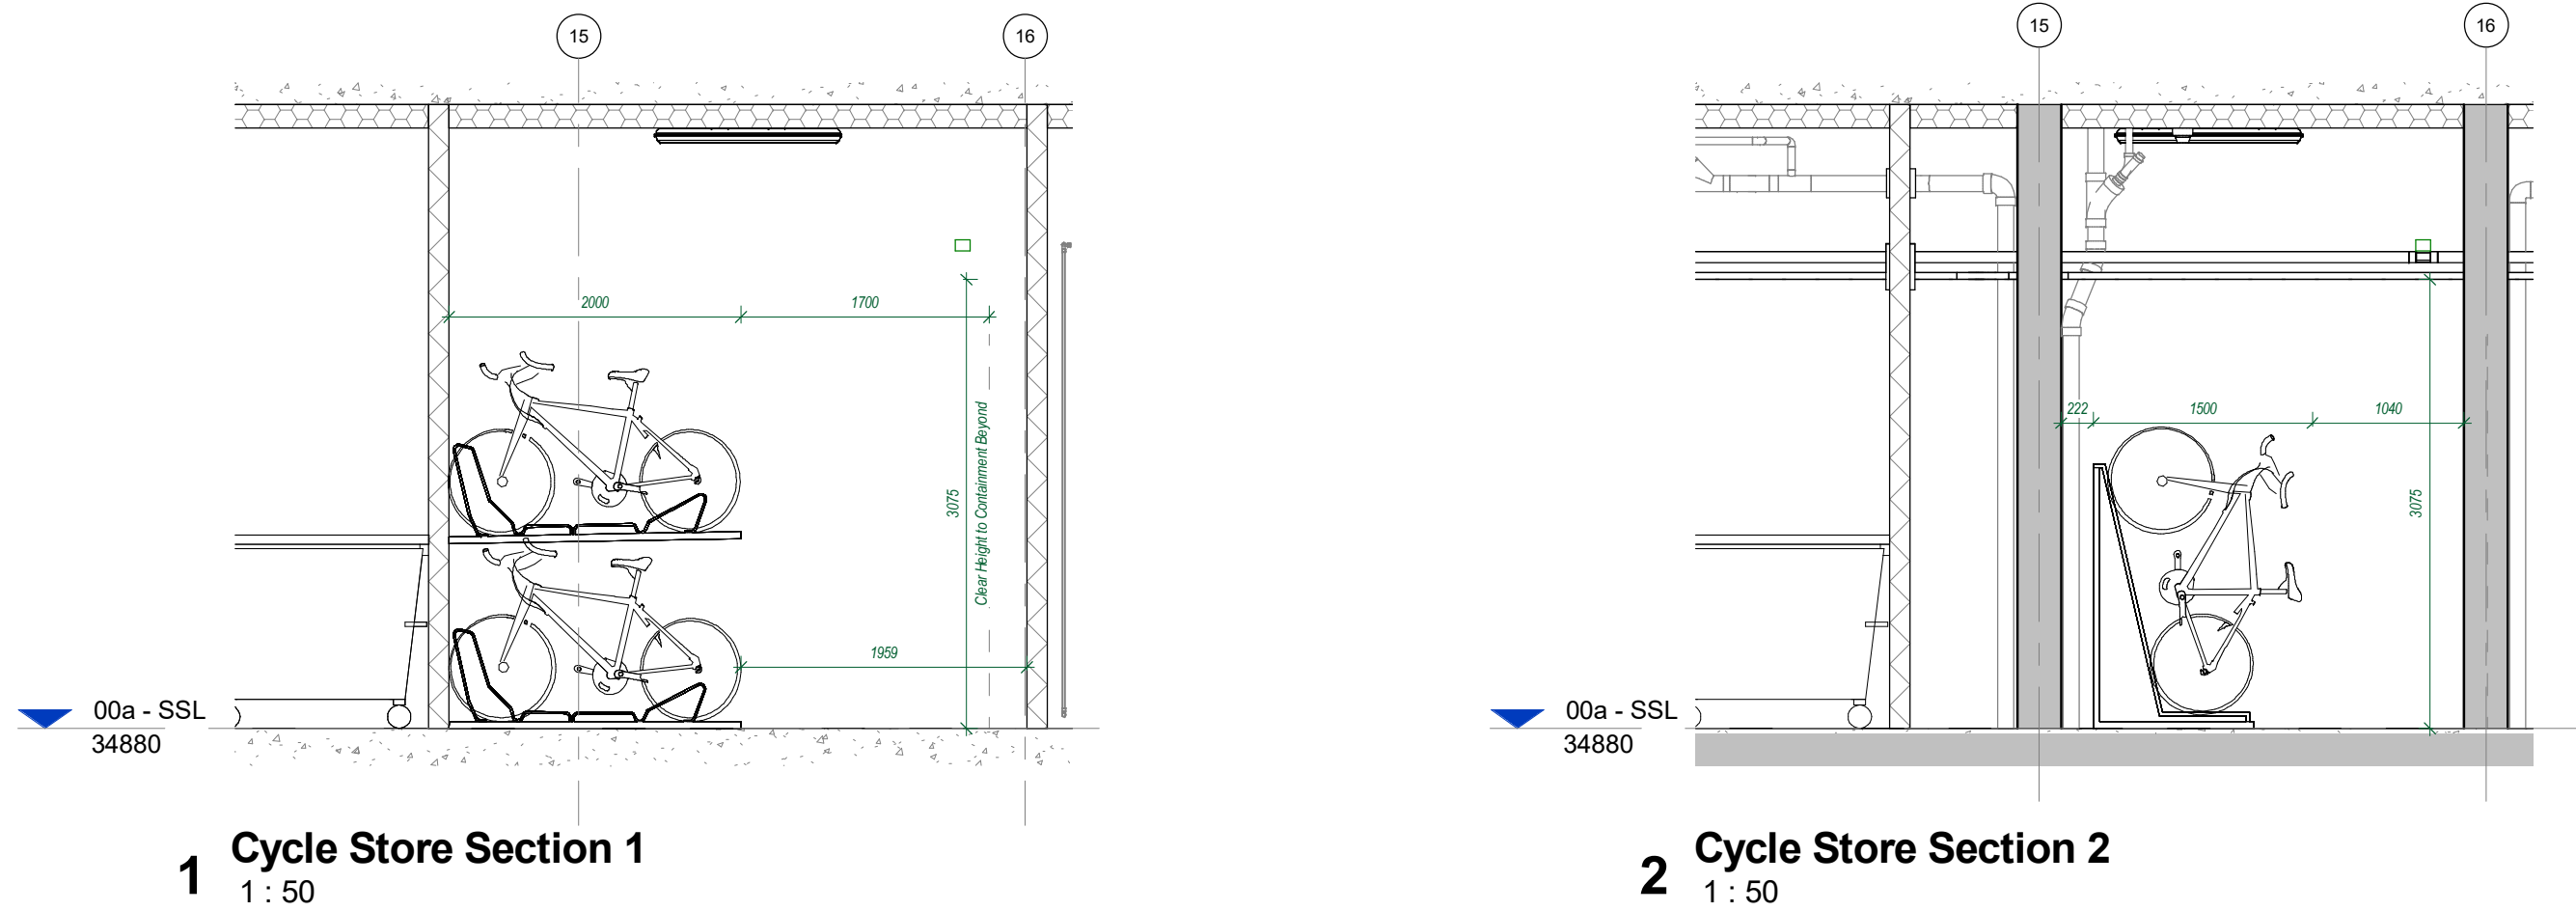

P01	First Issue	2021-02-26	DJ	DJ
Rev	Description	Date	Drn By	Chk By

Project
Birley Fields

Title
Cycle Store Setting Out

Client
Kier Construction

Purpose :
For Review & Comment

Drawing Number
1180B-JMA-02-00-DR-A-703001

3a, 54 Princess Street
Manchester
M1 6HS

T : 0161 200 6300

man@jmarchitects.net
www.jmarchitects.net

Status
S3 P01

Revision