



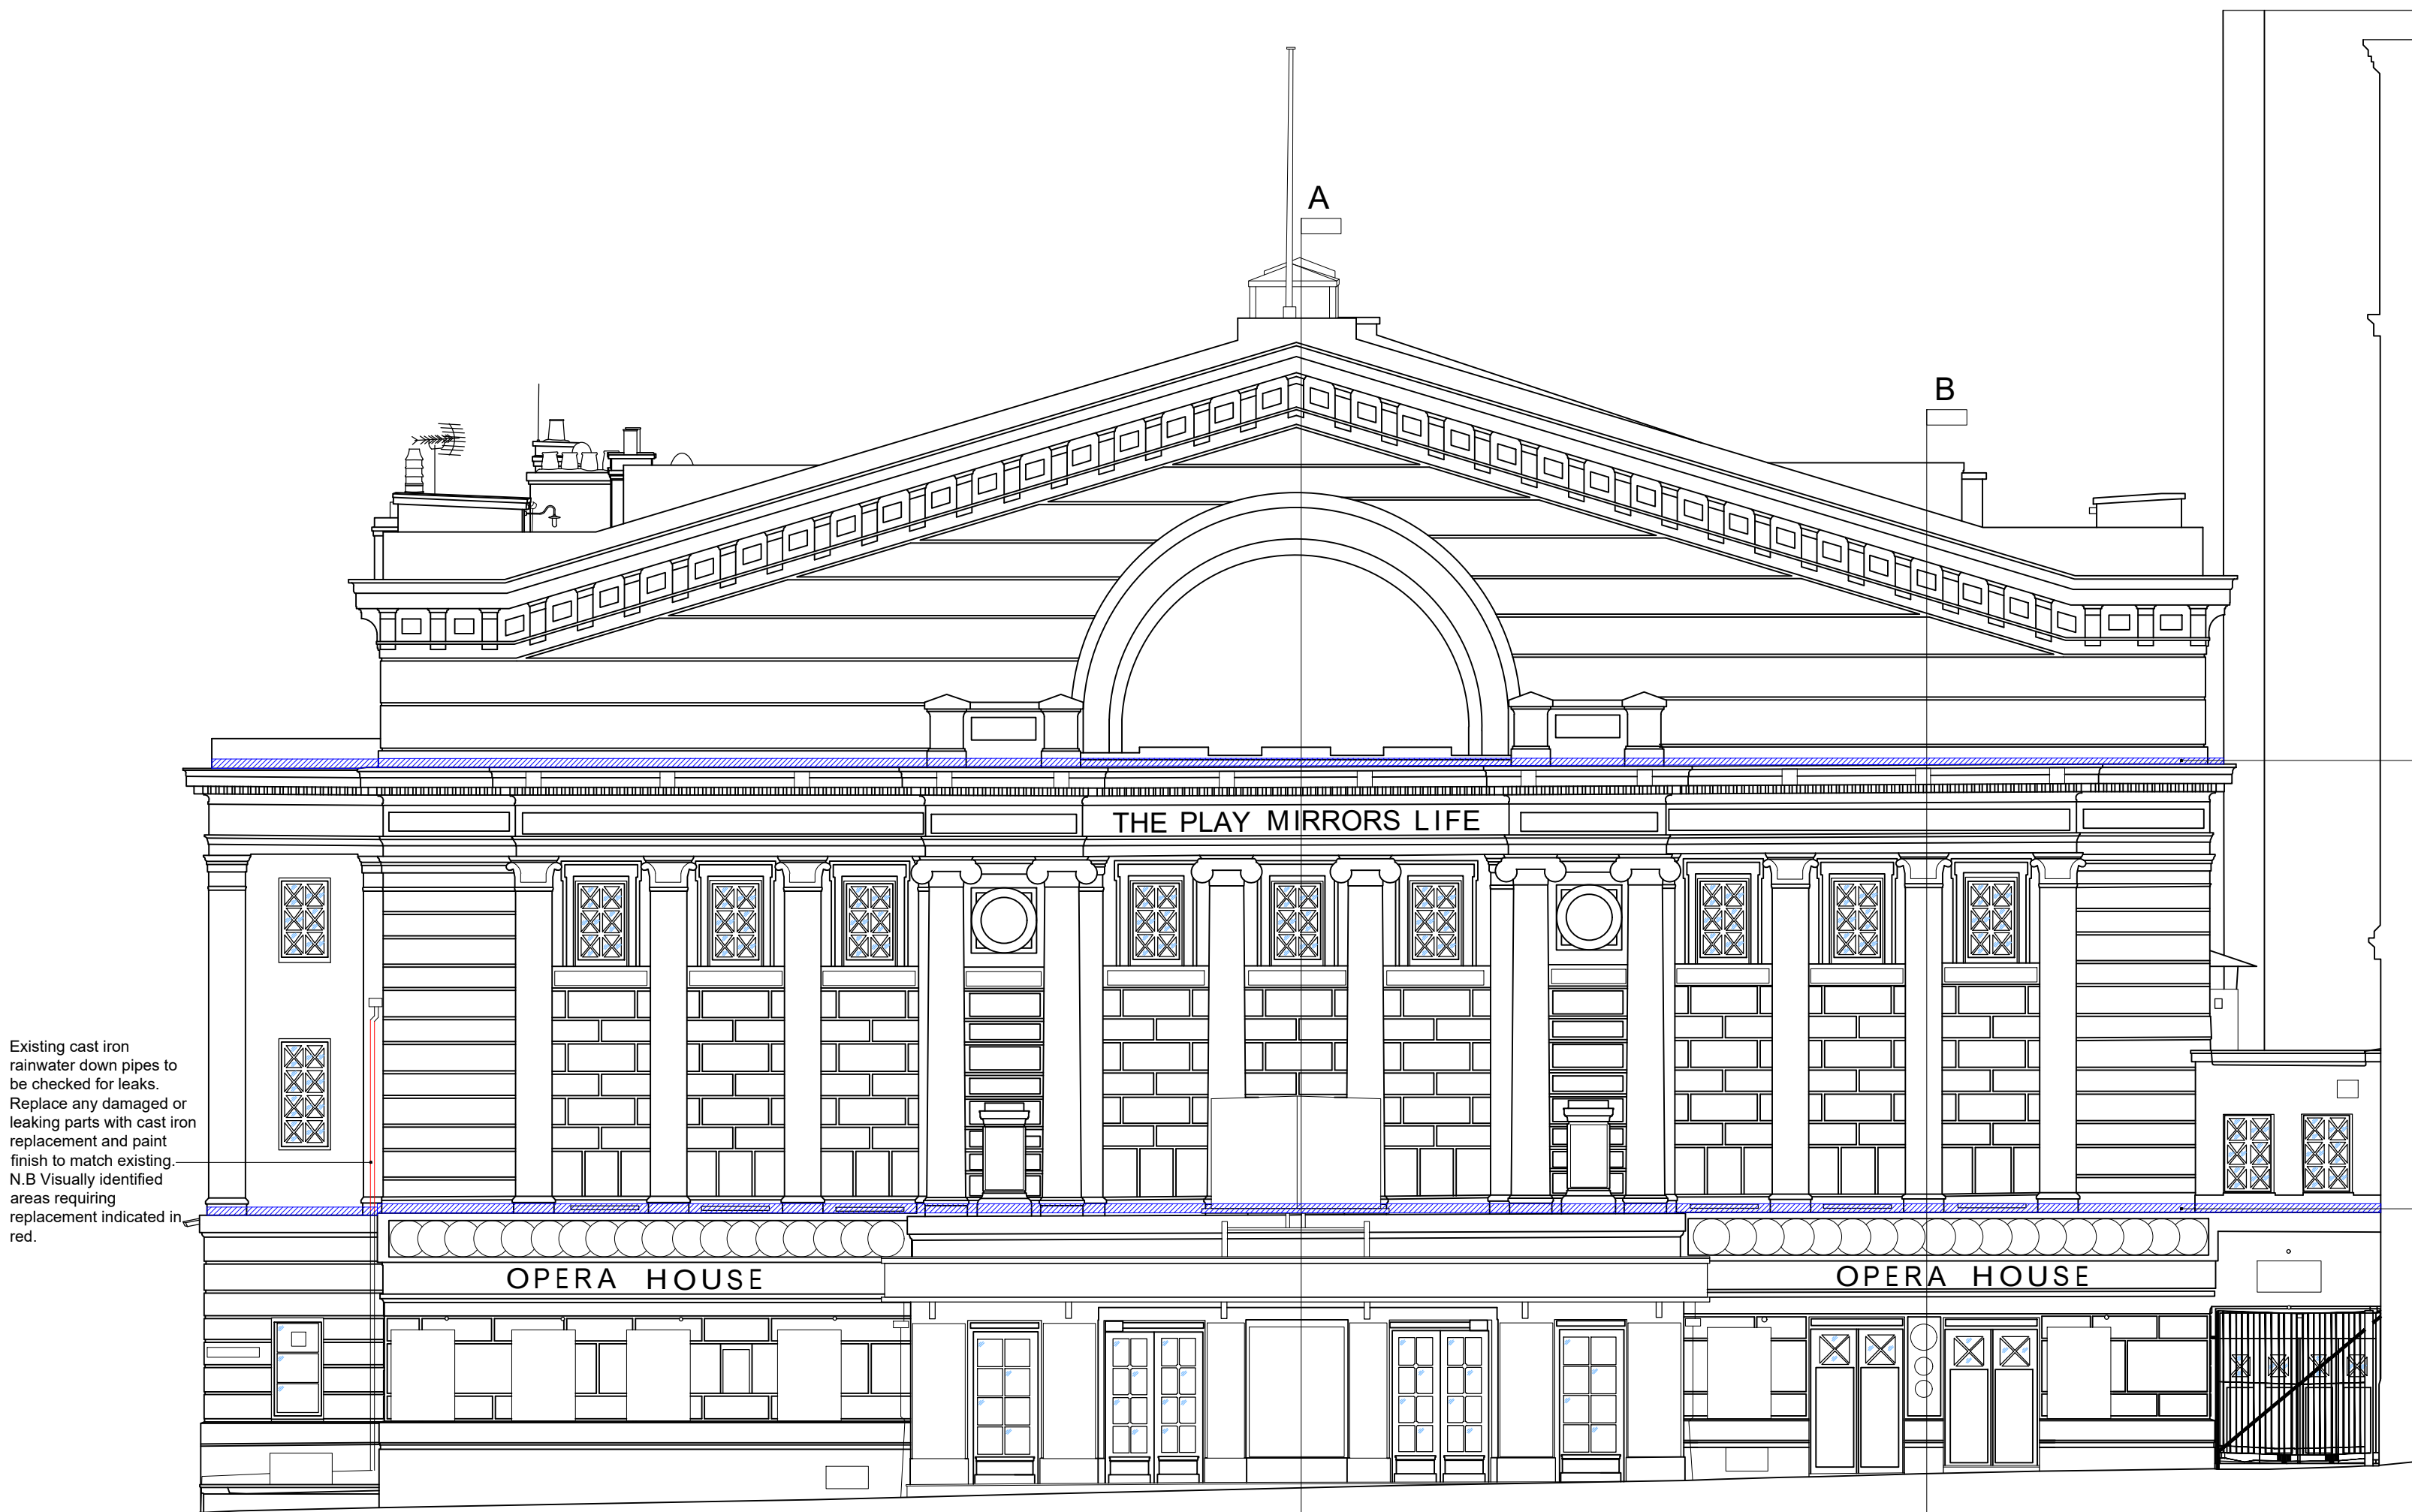

EXISTING QUAY STREET ELEVATION
1:100

Existing string course to have lead flashing detail.

Existing string course to have lead flashing detail.

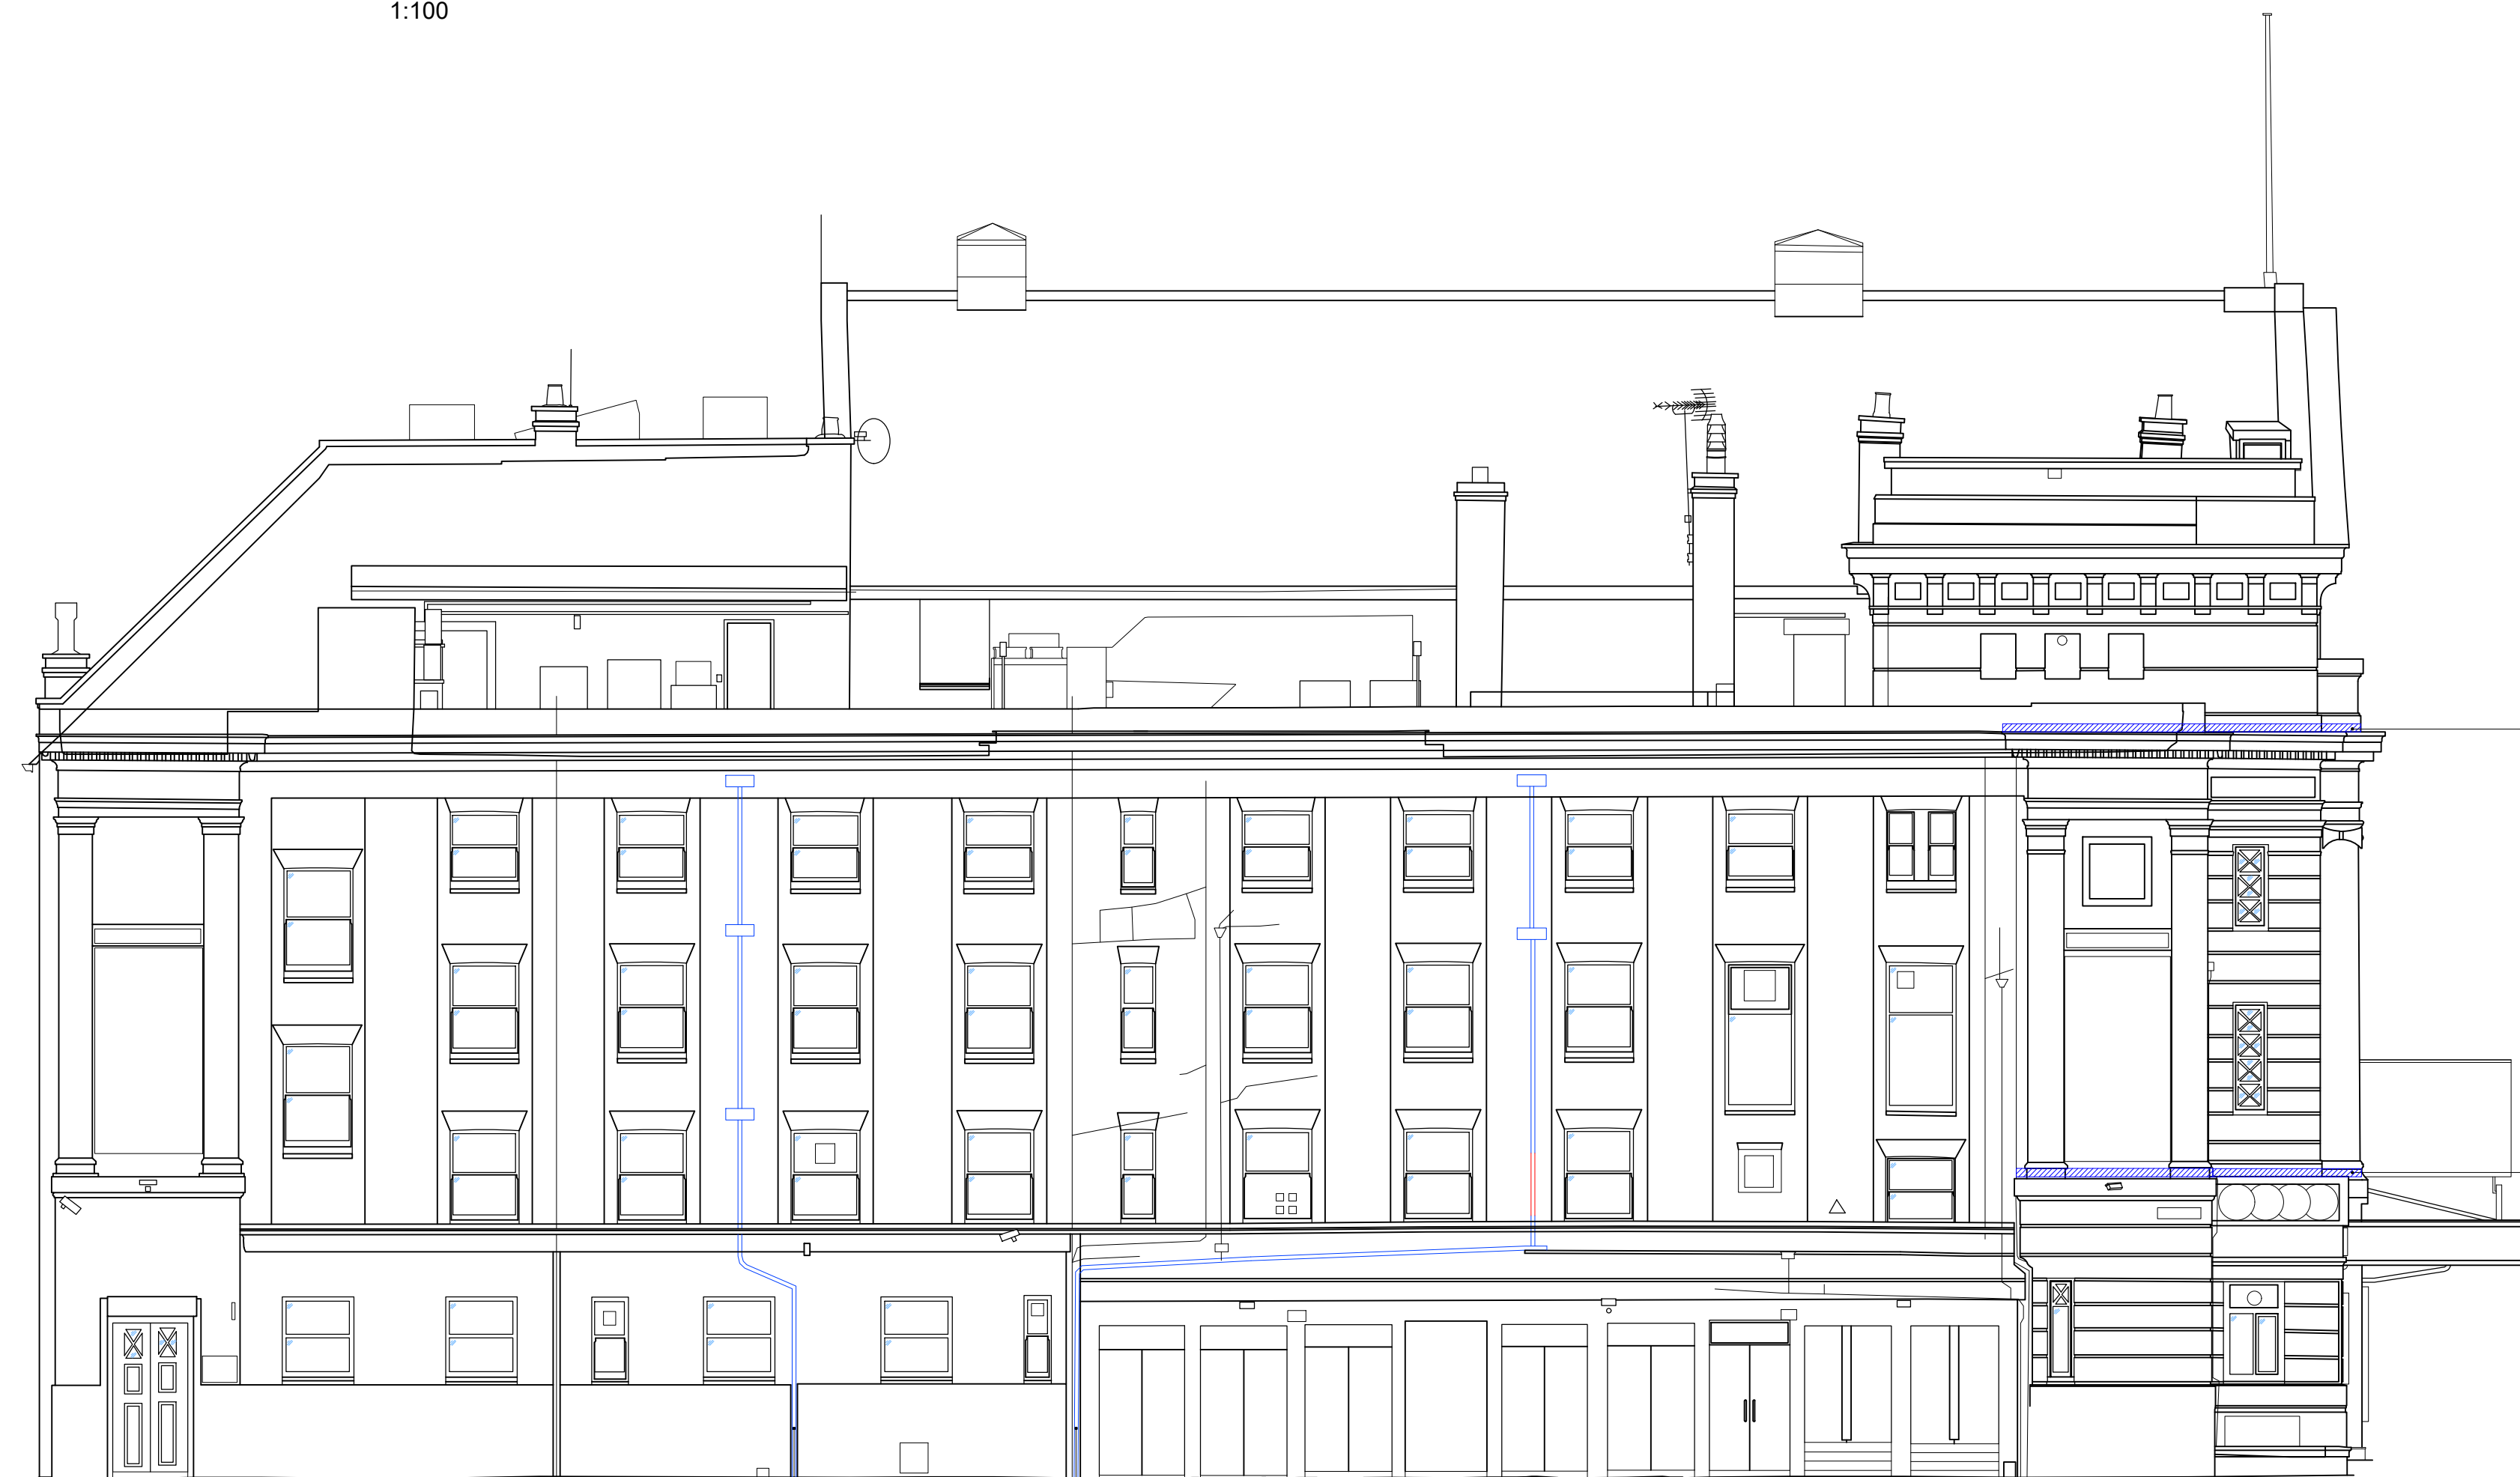


EXISTING BYROM STREET ELEVATION
1:100

Existing cast iron rainwater down pipes to be checked for leaks. Replace any damaged or leaking parts with cast iron replacement and paint finish to match existing. N.B Visually identified areas requiring replacement indicated in red.

Existing cast iron rainwater down pipes to be checked for leaks. Replace any damaged or leaking parts with cast iron replacement and paint finish to match existing. N.B Visually identified areas requiring replacement indicated in red.

0 metres 5 10
Scale 1:100

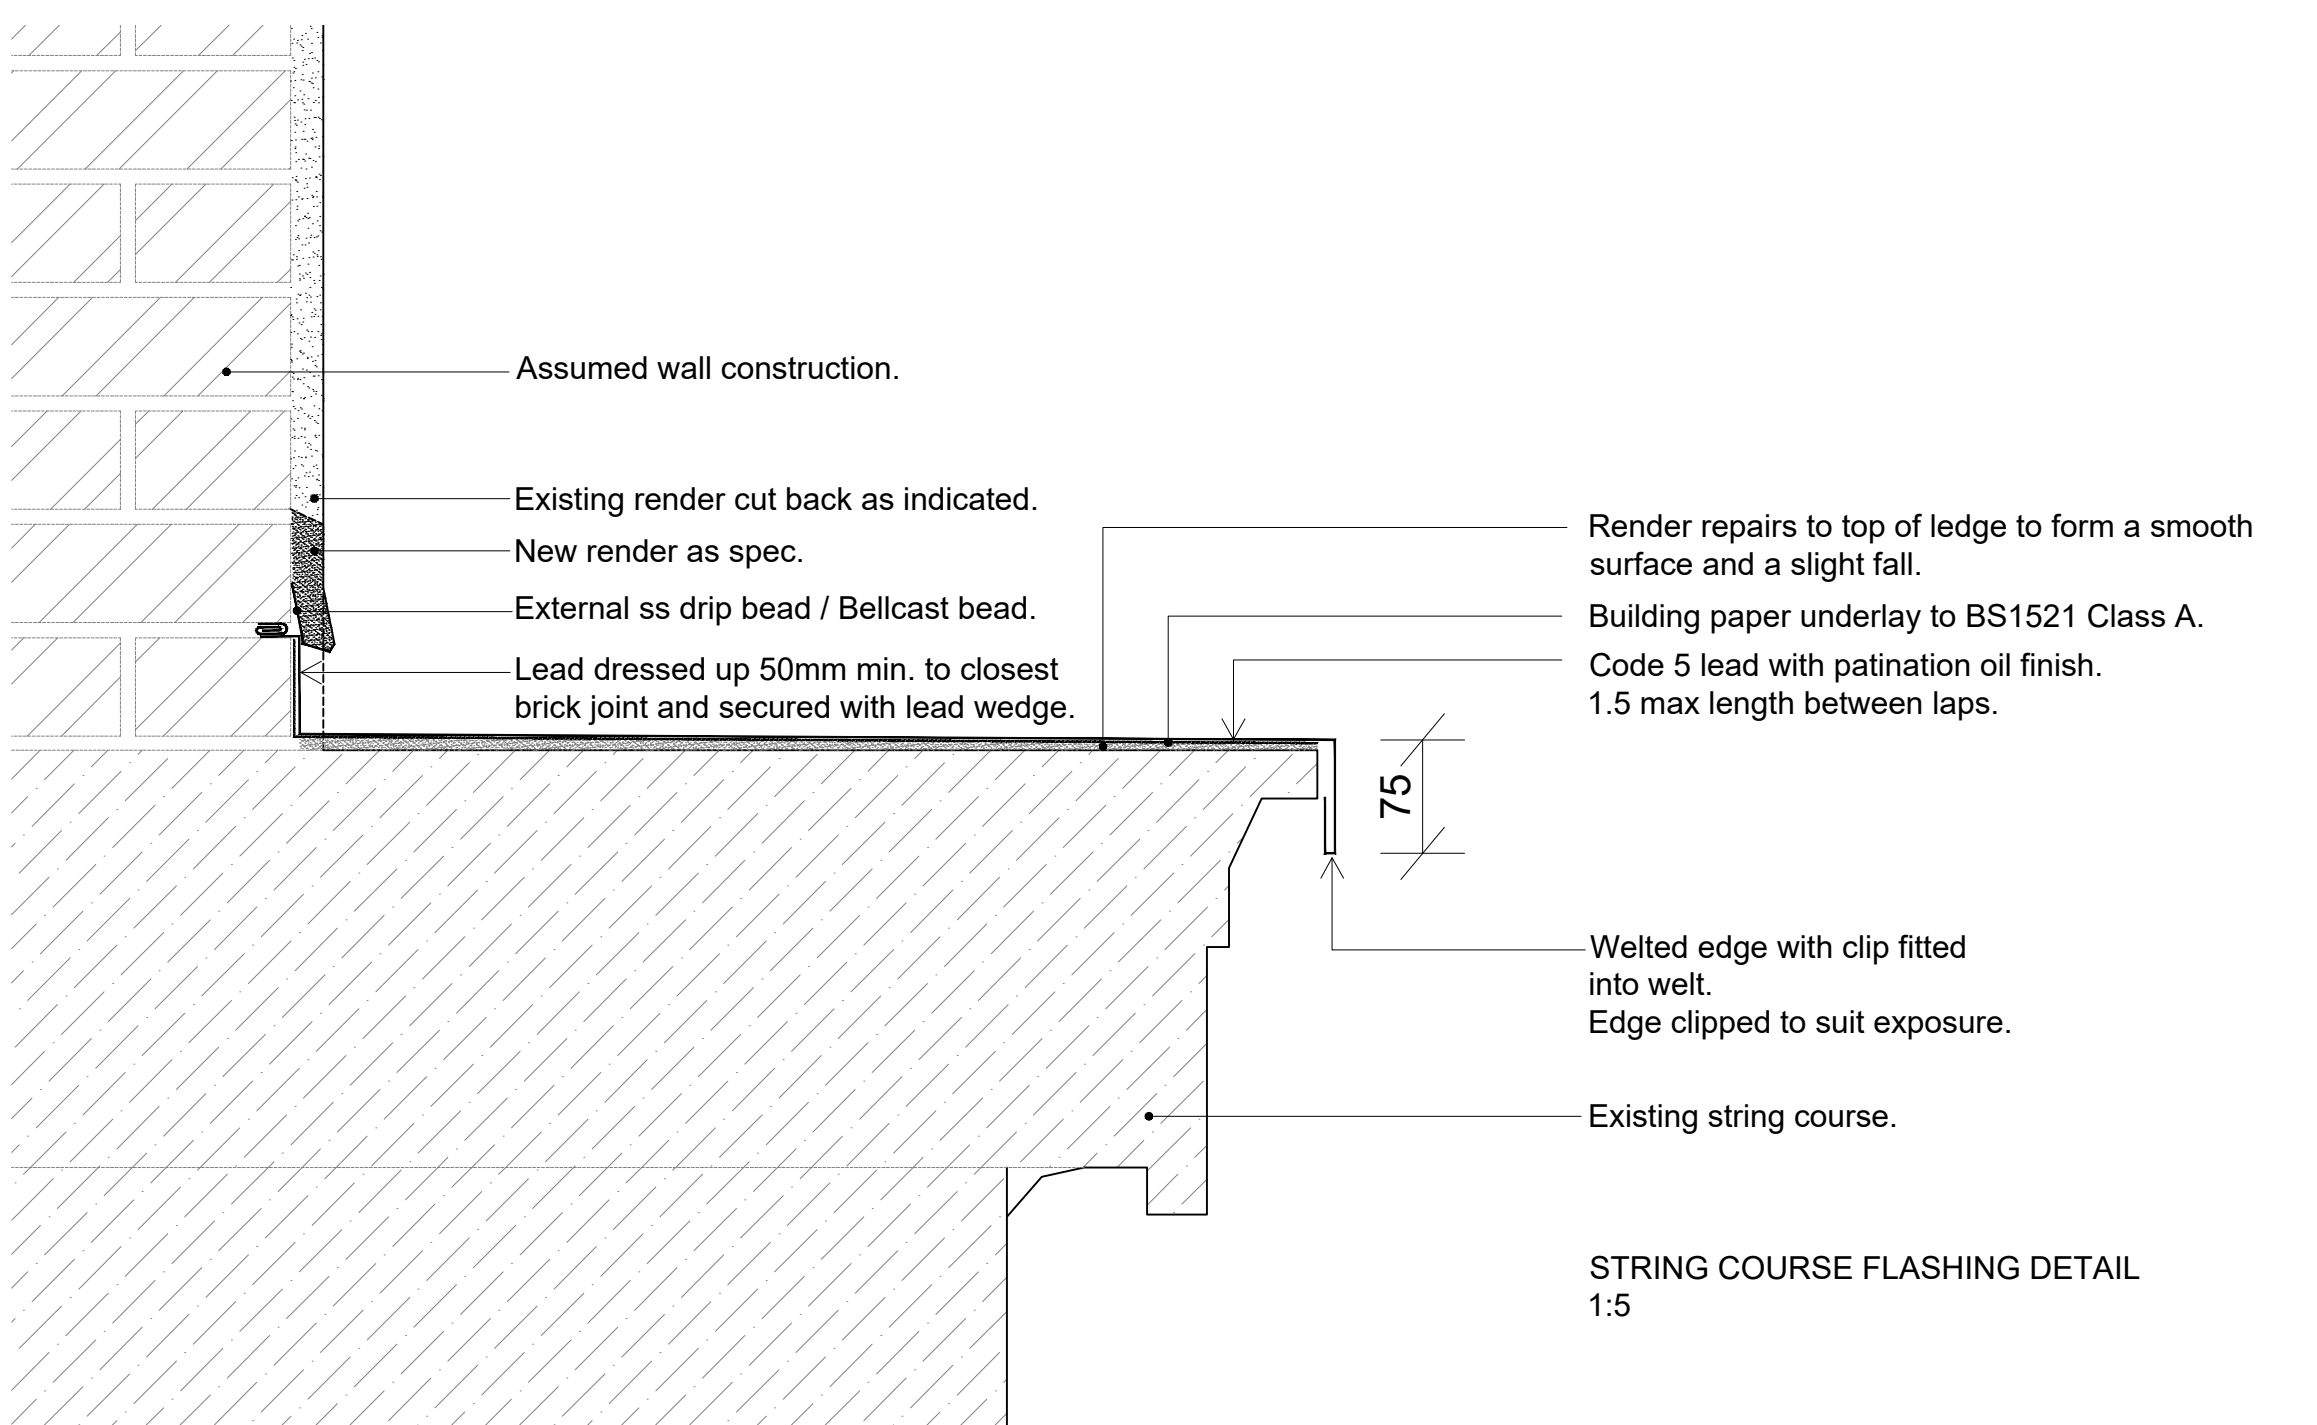

GENERAL NOTES

1. Do not scale from this print or use as a template.
2. All dimensions must be verified on site before any work is put in hand and any discrepancies must be reported to the Architect. Where any variations occur between small scale and detailed drawings, detail drawings should be worked from.
3. Copyright of this drawing is reserved by Osbornes and is issued on condition that it is not copied or disclosed to any third party either wholly or in part without the consent of Osbornes in writing.

