


Use Dimensions - DO NOT SCALE

The Contractor is to check all dimensions at all times. Contractor to check the dimensions & conditions on site before commencing. Subject to professional survey.

All errors and omissions to be reported prior to commencement. This drawing must be read in conjunction with the relevant specification clauses. This drawing must not be used for purposes other than that for which it is provided. All drawings subject to statutory authority approval.


This Drawing Is Copyright of DMWR Architects LTD

Scale Bar		To be used as guidance only	
1:5	mm	50	150 250
1:10	mm	100	300 500
1:20	mm	200	600 1000
1:50	mm	500	1500 2500

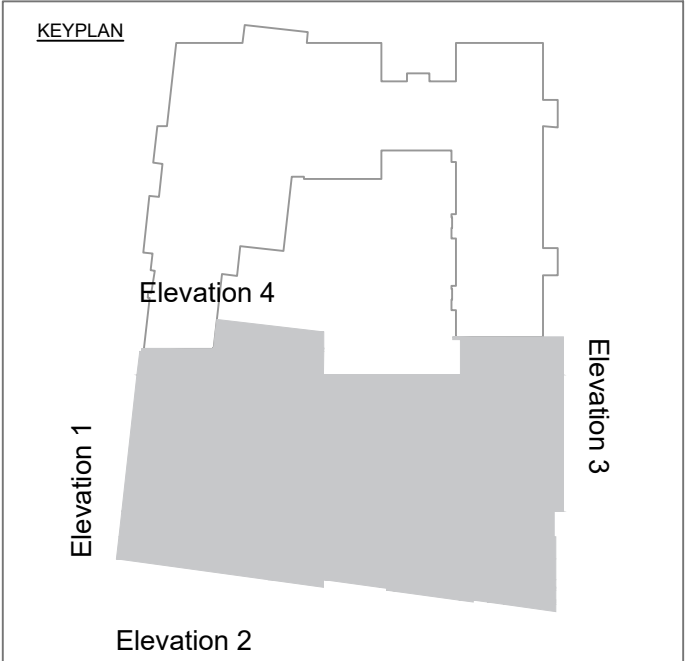

NOTES

KEY

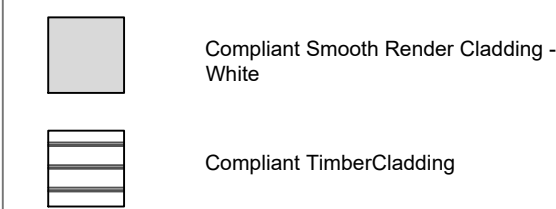[illegible]

Project Name Design House Block 5	North 	
Client Client Name		
Drawing Title Proposed Elevation 2 Sheet 1 of 2	Client Job No Client No	
	DMWR Job No 3685	
Drawing Reference. 3685-DR-101	Revision Rev	
Drawn Date 30.09.2020	Scale 1:50@A1	1:100@A3
	Drawn By PB	
Drawing Status FOR INFORMATION	Checked By CL	



Fourth Floor
41 Spring Gardens
Manchester M2 2BG

0161 413 4656
mail@dmwr.co.uk
www.dmwr.co.uk