Copyright of this drawing is vested in Jon Matthews Architects and it must not be copied or reproduced without written consent. Figured dimensions only are to be taken from this drawing. Do not scale from this drawing.

All Contractors must visit the site and are responsible for taking and checking all dimensions relative to their work. Jon Matthews Architects are to be advised of any variation between drawings and site conditions.

Electronic data/ drawings issued as 'read only' and should not be interrogated for measurement. All dimensions and levels should be 'read only' from those values stated in text, on the drawings

CONSTRUCTION - It is considered that the proposed works are within the scope of a competent Contractor and as such no unusual hazards have been identified, refer to relevant Key/ Schedule/ Designers Risk Assessment

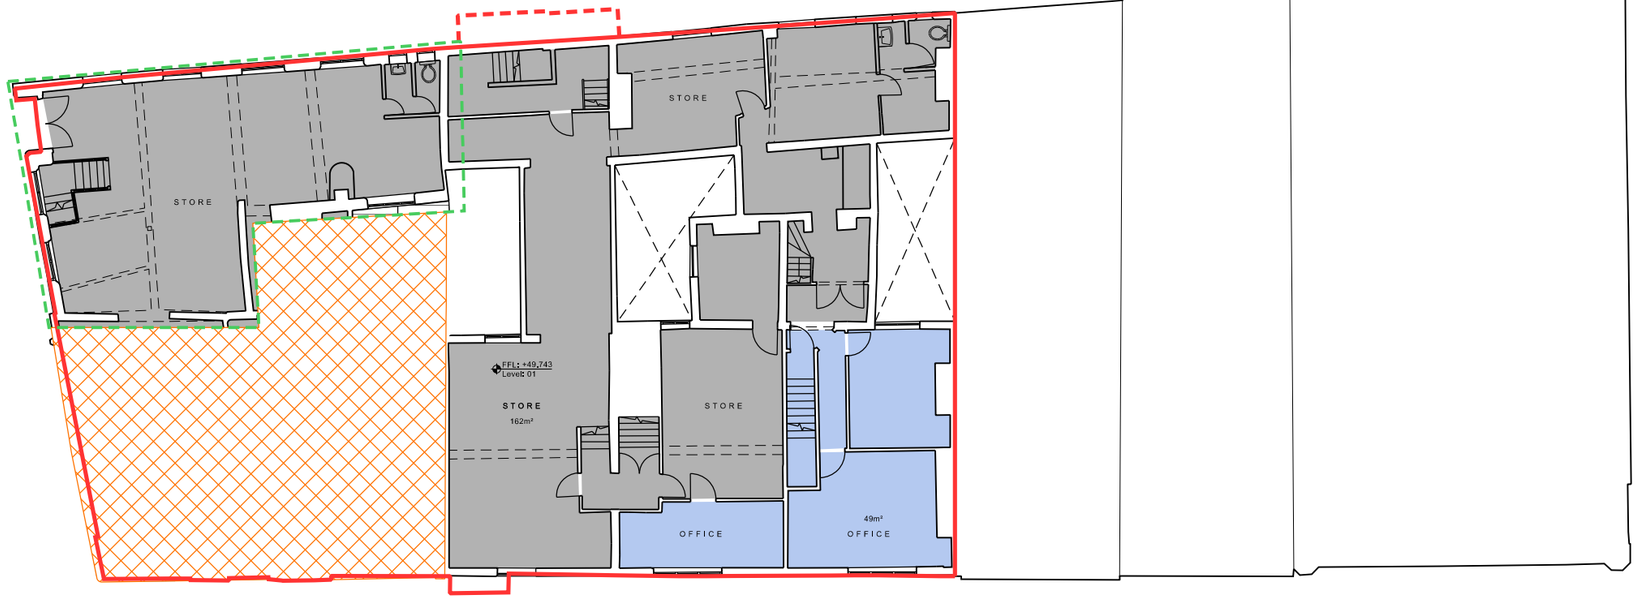

Site Boundary

Extent of Listed Building

Demolished 48-50 Thomas Street

Note:

Existing level varies - General level

Information based on topographical and building survey recieved on 17.03.16 by N D Oliver & Co.

REV:	DATE:	DETAILS:
B	02/06/21	Issued for Planning
A	29/06/18	Stage 3 Issue

22A City Tower
Piccadilly Plaza
New York St
Manchester
M1 4BT

Jon Matthews Architects

PROJECT:
42 - 50 Thomas Street

TITLE:
Existing General Arrangement Plan
1st Floor Plan

SCALE:	ORIGIN DATE:	DRAWN:	CHECKED:
1:200 @ A3	02/06/16	RW	JC

STATUS:
Planning

PROJECT	DRAWING NO:	REV:
05013	B1_02_2001	B