



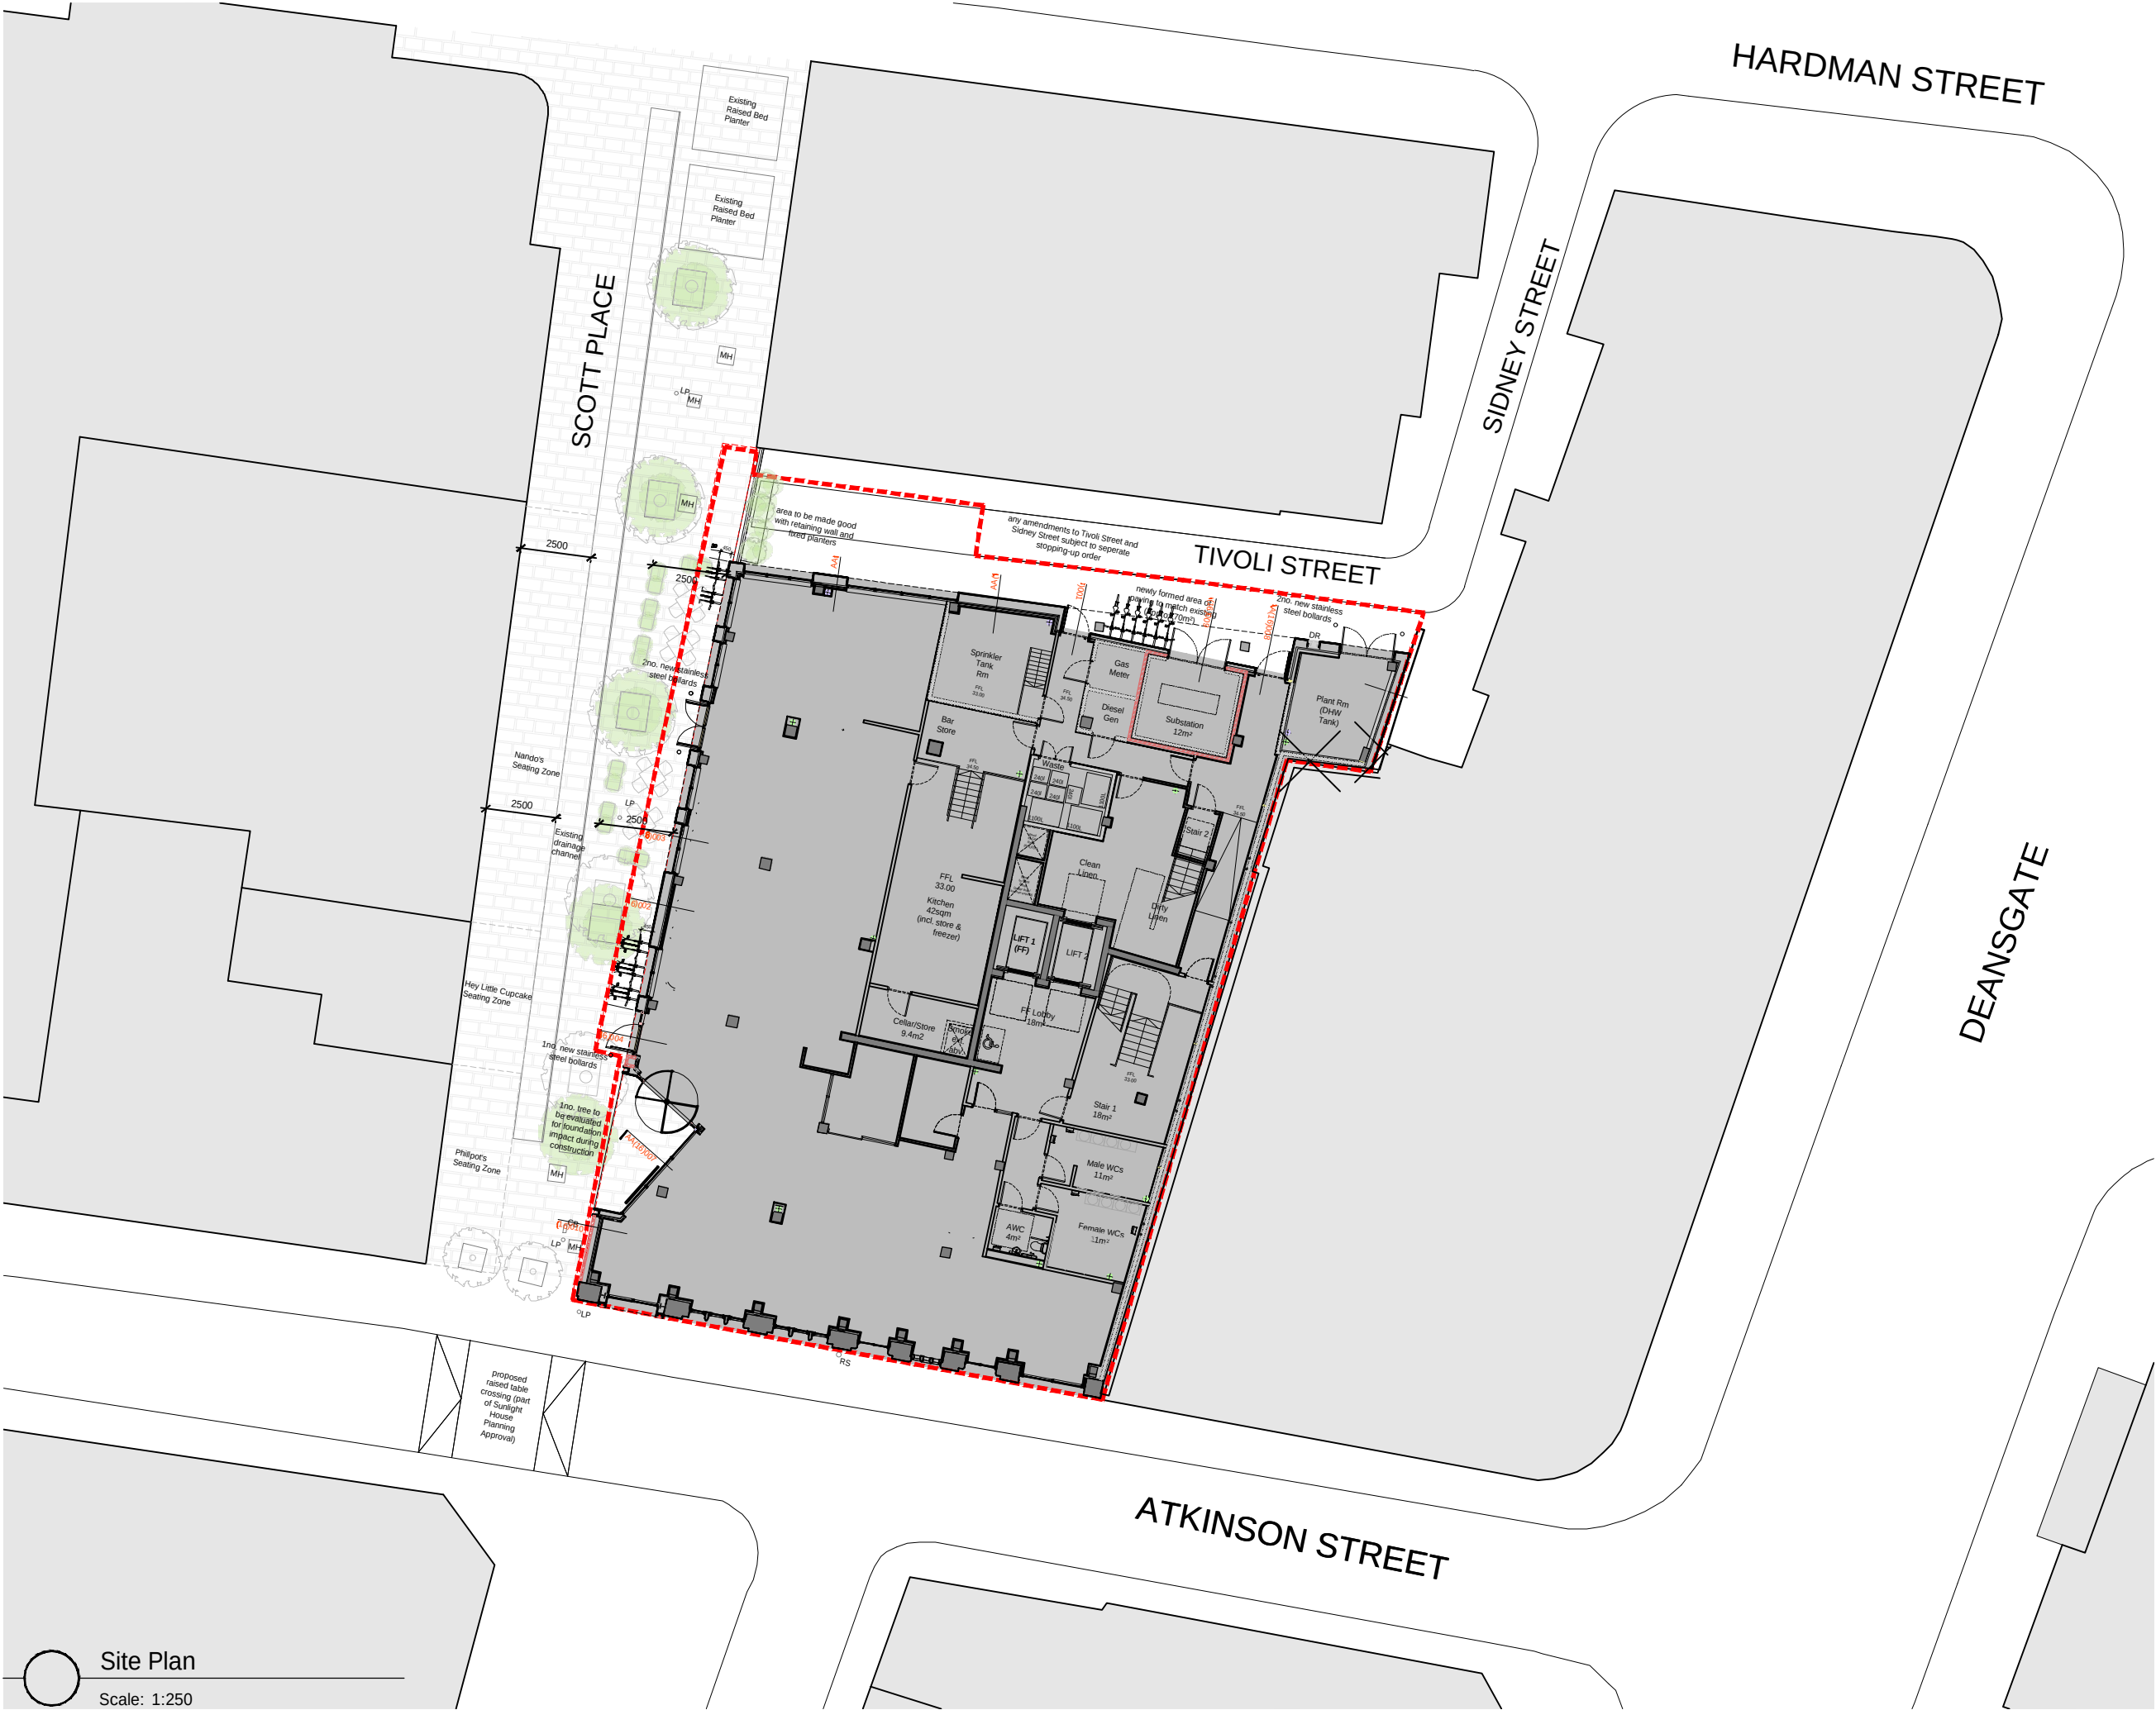

Ica Architects Ltd.  
registered in Scotland company no 267727

Do not scale from this drawing. If in doubt, ask.  
This drawing is the property of ica and must not  
be copied, reproduced or disclosed without  
written permission.

| revisions //                                                                       | by // | date //  |
|------------------------------------------------------------------------------------|-------|----------|
| Rev -<br>PLANNING SUBMISSION                                                       | NVR   | 31.03.17 |
| Rev A<br>Updated to reflect entrance change                                        | VM    | 05.10.17 |
| B<br>Tivoli Street steps replaced with retaining wall<br>to match existing layout. | VM    | 14.11.17 |

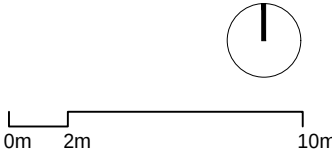

Merchant Exchange  
20 Bell Street  
Glasgow  
G1 1LG

+44(0)141 552 2194  
weareica.com



project title //  
Invicta House  
Manchester  
Moxy Hotel

drawing title //  
Proposed Landscaping

issue stage //  
PLANNING

| date //    | drawn //      | scale @ A3 // |
|------------|---------------|---------------|
| JAN17      | NVR           | 1:250         |
| project // | dwg number // | revision //   |
| 781        | PL(90)001     | B             |