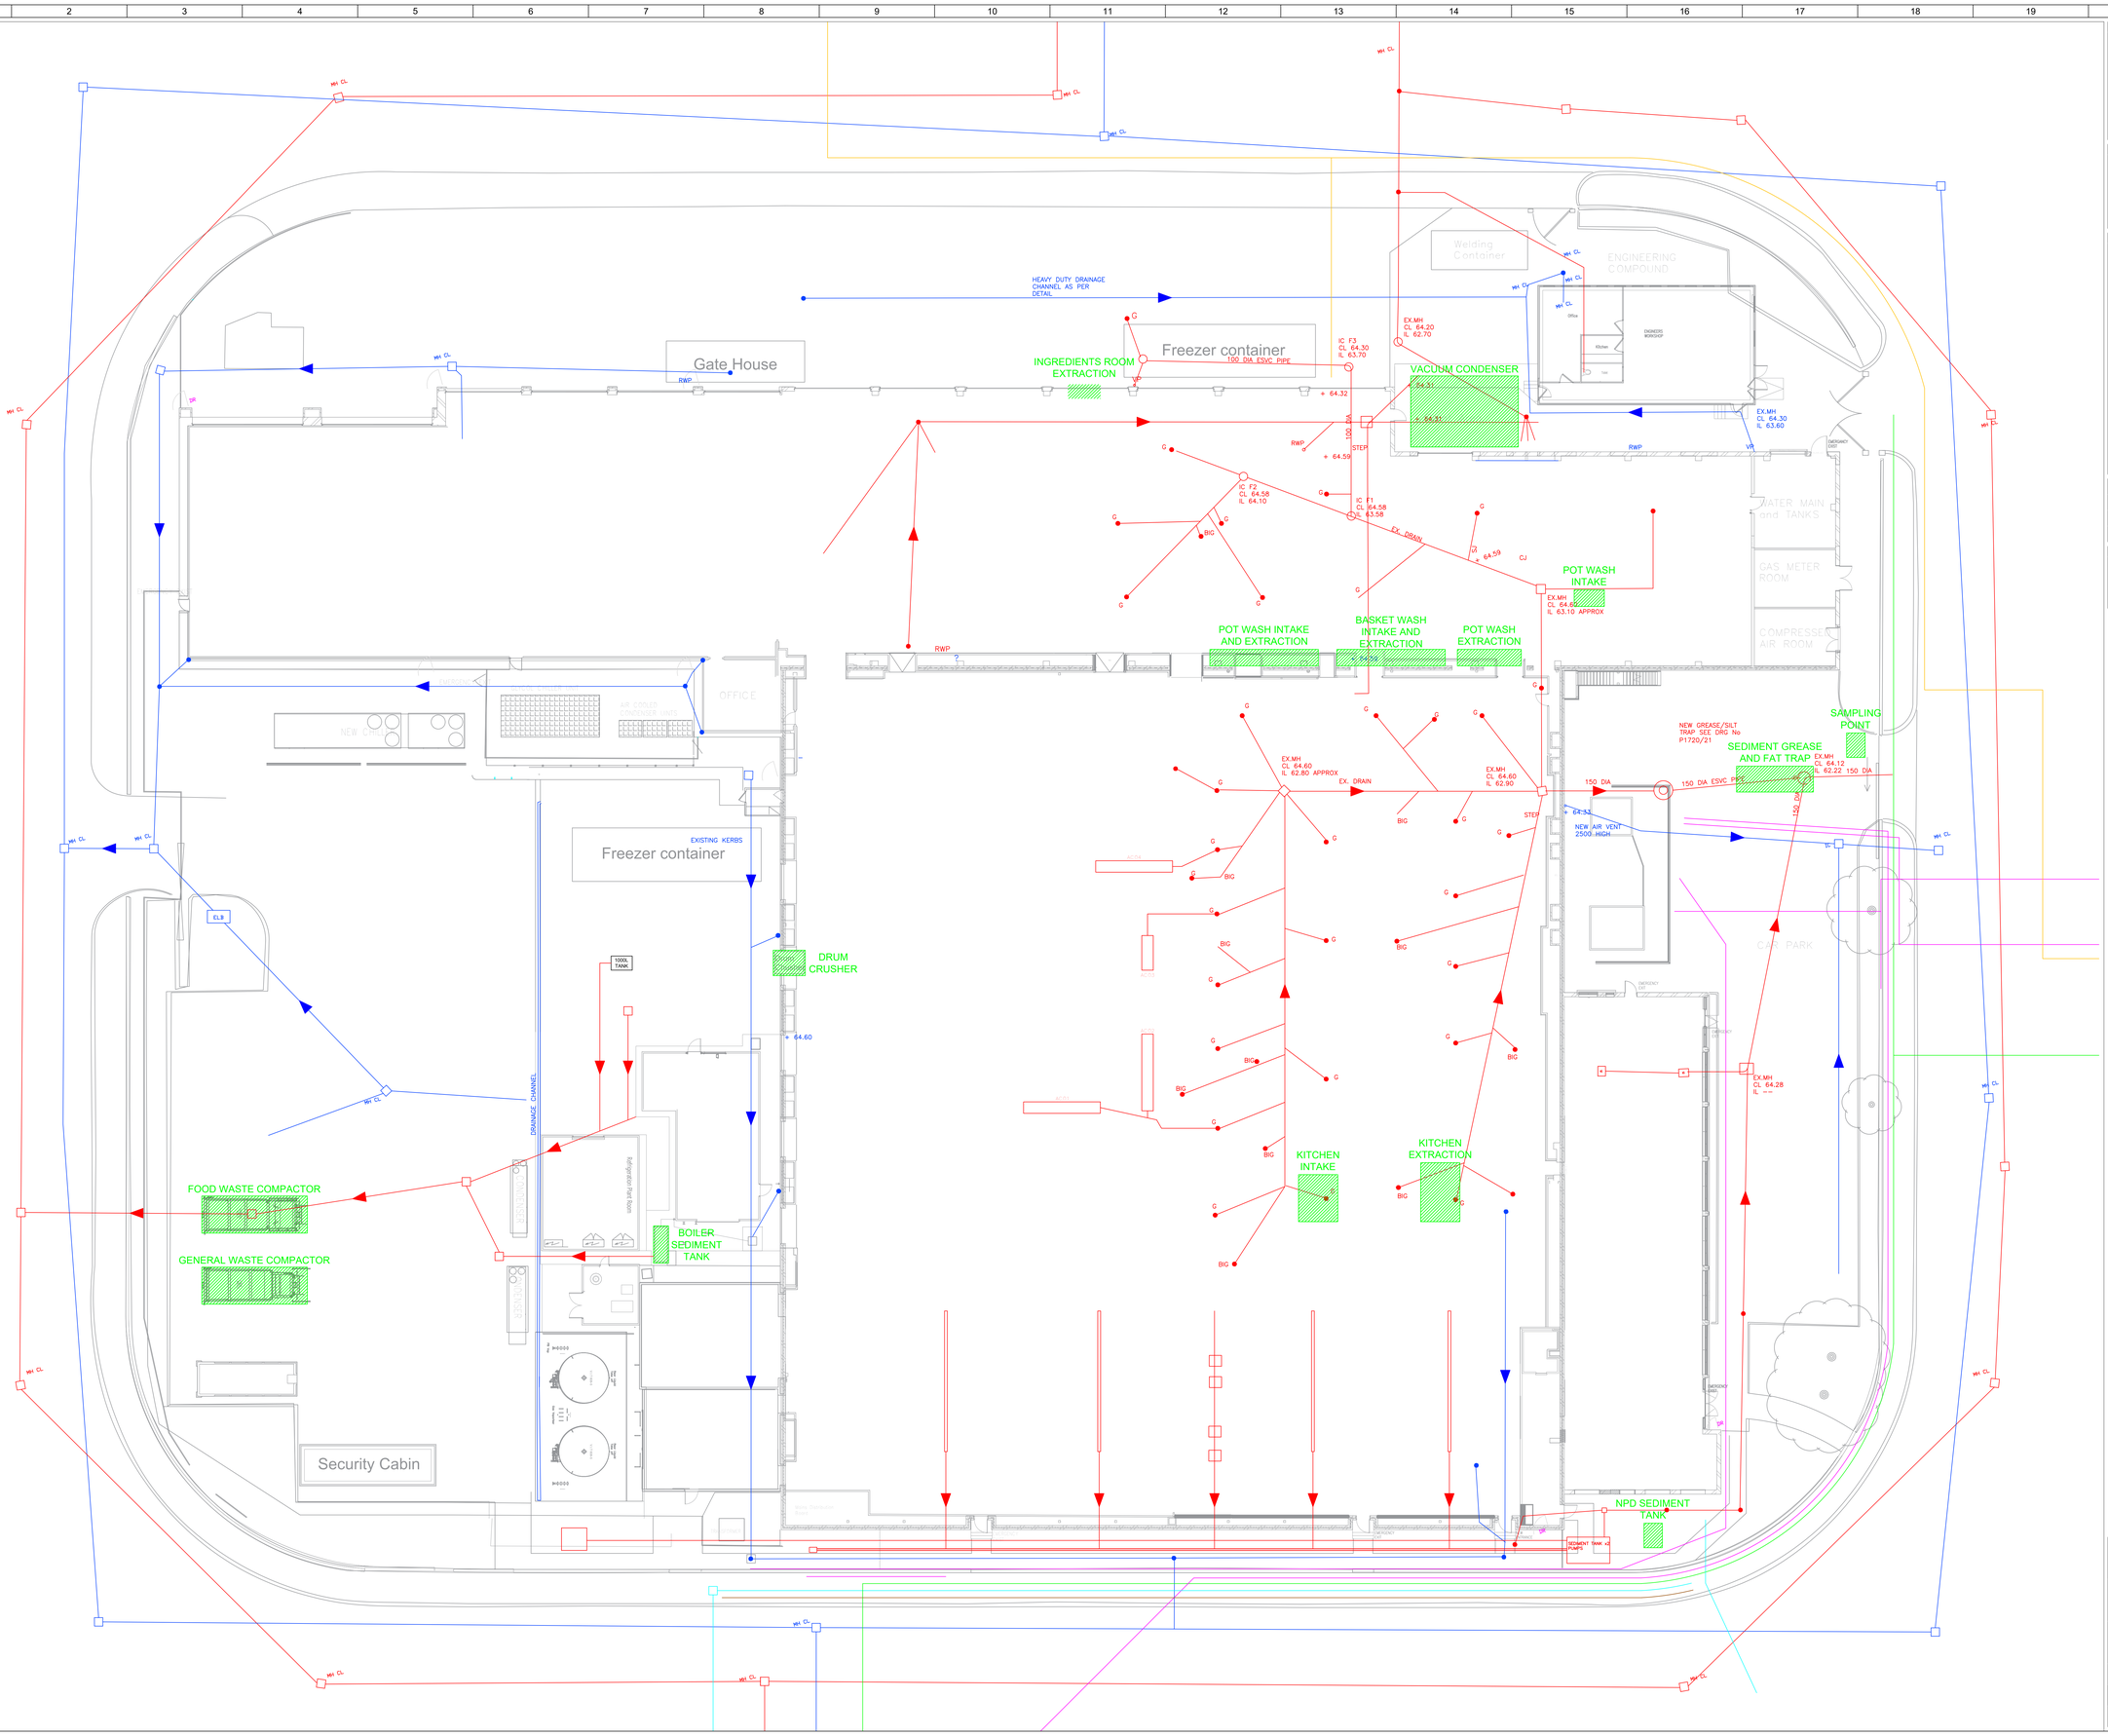

IMPORTANT DOCUMENT NOTICE

PARENT DOCUMENTS AND COPY DOCUMENTS ARE SUBJECT TO TERMS OF USE.

THIS DRAWING SHEET IS A COPY DOCUMENT, AND MAY NOT BE AN EXACT COPY OF THE PARENT DOCUMENT.

THIS DOCUMENT IS UNDER STRICT CONTROL. NO-ONE IS PERMITTED TO COPY, ISSUE OR STORE THIS DOCUMENT WITHOUT FOLLOWING THE DOCUMENT CONTROL PROCEDURES AVAILABLE FROM 'WEB SIGHT'.

BY USING THIS DOCUMENT YOU AGREE TO THE DOCUMENT CONTROL PROCEDURES WHICH ARE AVAILABLE FROM 'WEB SIGHT'.

SIGHT-PACK INFORMATION

THIS DOCUMENT FORMS AN INTEGRAL PART OF A *SIGHT-PACK* AND IS SUBJECT TO STRICT CONTROL. THE INFORMATION IN THE *SIGHT-PACK* MUST REMAIN AS A COMPLETE ITEM. IF THIS DOCUMENT IS REMOVED FROM THE PACK FOR REFERENCE IT **MUST** BE RETURNED AFTER USE. SEE IMPORTANT DOCUMENT NOTICE ABOVE.

IF THIS DOCUMENT IS FOUND UNATTENDED, PLEASE CONTACT A SUPERVISOR OR THE PIPES-ON-SIGHT OFFICE.

GENERAL NOTES

1. DOCUMENTS WHICH **ARE NOT** RECORDS ARE INTENDED TO BE USED AS SURVEY DRAWINGS FOR PIPES-ON-SIGHT USE ONLY. DRAWINGS WHICH **ARE** RECORDS ARE INTENDED TO BE USED FOR OFFICIAL SITE DOCUMENTS. DOCUMENTS WHICH **ARE NOT** RECORDS MAY BE USED IN A TEMPORARY SIGHT-PACK BUT **MUST NOT** BE USED FOR ACCURATE REFERENCE.
2. PIPES-ON-SIGHT LTD DEEM THIS DOCUMENT AN ACCURATE REPRESENTATION OF THE SYSTEM AT THE TIME OF SURVEY ONLY. PIPES-ON-SIGHT LTD ARE NOT RESPONSIBLE FOR THIS DOCUMENT BEING INACCURATE AS A RESULT OF ANY PIPEWORK SYSTEM ALTERATIONS THAT HAVE OCCURRED SINCE THE DATE OF SURVEY. YOU ARE ADVISED TO CHECK THE SYSTEM FOR ALTERATIONS BEFORE MAKING ANY DECISIONS BASED ON THIS DOCUMENT.
3. PIPES-ON-SIGHT LTD. ARE NOT RESPONSIBLE FOR THE DESIGN, SPECIFICATION, INSTALLATION, OPERATION, MAINTENANCE OR REGULATION COMPLIANCE OF ANY SYSTEM SHOWN.
4. SOME OF THE PIPING SYMBOLS SHOWN ON THIS DOCUMENT ARE SPECIFIC TO PIPES-ON-SIGHT LTD ONLY. REFER TO THE *PIPES-ON-SIGHT COMPONENT SYMBOLS* DOWNLOADABLE FROM WWW.PIPES-ON-SIGHT.CO.UK.
5. PIPES-ON-SIGHT LTD ARE NOT RESPONSIBLE FOR THE BUILDING PLAN LAYOUT. THEREFORE ANY MEASUREMENTS MUST BE CHECKED ON SITE.

REV No.	REVISION DETAILS
01	
REV DATE 14/05/2021	1000L TANK & GRID ADDED OUTSIDE BOILER HOUSE, MAIN LINE CHANGED TO FOUL FROM HERE.
REV BY NM	
REV JOB No. X	

DRAWING NOTES

1. SERVICES ON THIS DRAWING TAKEN FROM 'SITE ENGINEERING PERSONNEL LTD' DRAWING, JOB No. 09668, DATE 07/03/2014.
2. ALL INTERNAL DRAINAGE LINES SHOWN ARE APPROXIMATE LOCATIONS ONLY.

- SURFACE WATER
- FOUL WATER
- UNDERGROUND GAS MAINS
- UNDERGROUND COMM'S CABLING
- UNDERGROUND COMM'S CABLING (BT)
- UNDERGROUND ELECTRICAL CABLING
- UNDERGROUND FUEL OIL
- EXTRACTION POINTS

NORTH

Iceland MANUFACTURING LTD

Working Together

DELIVERING SYSTEM INTELLIGENCE

pipes on sight ®

Tracing & Recording of Industrial Systems

The Stable, The Grange Business Park, West Hewish, Weston-Super-Mare, BS24 6RR.

Tel: 01934 835672
email: office@pipes-on-sight.co.uk
www.pipes-on-sight.co.uk

Client :
ICELAND MANUFACTURING, HAMMERSTONE ROAD, MANCHESTER, M18 8EQ.

Project :
RE-DRAWING OF DRAINAGE SYSTEM FROM EXISTING DRAWING SUPPLIED BY ICELAND MANUFACTURING.

Drawing Title :
OVERALL SITE PLAN SHOWING DRAINAGE ROUTES AND SERVICES UNDERGROUND. TAKEN FROM SEP LTD DRAWING.

Drawing No: ILM-8EQ-USV-SP1A-DR01-01

This Survey	Sheet Size	Scale	Drawn By
02/09/2020	A0	1 : 150	POS
Revision Due	Checked	Document Status	
SEP 2023	NM	RECORD	

14/05/2021 17:38:00