


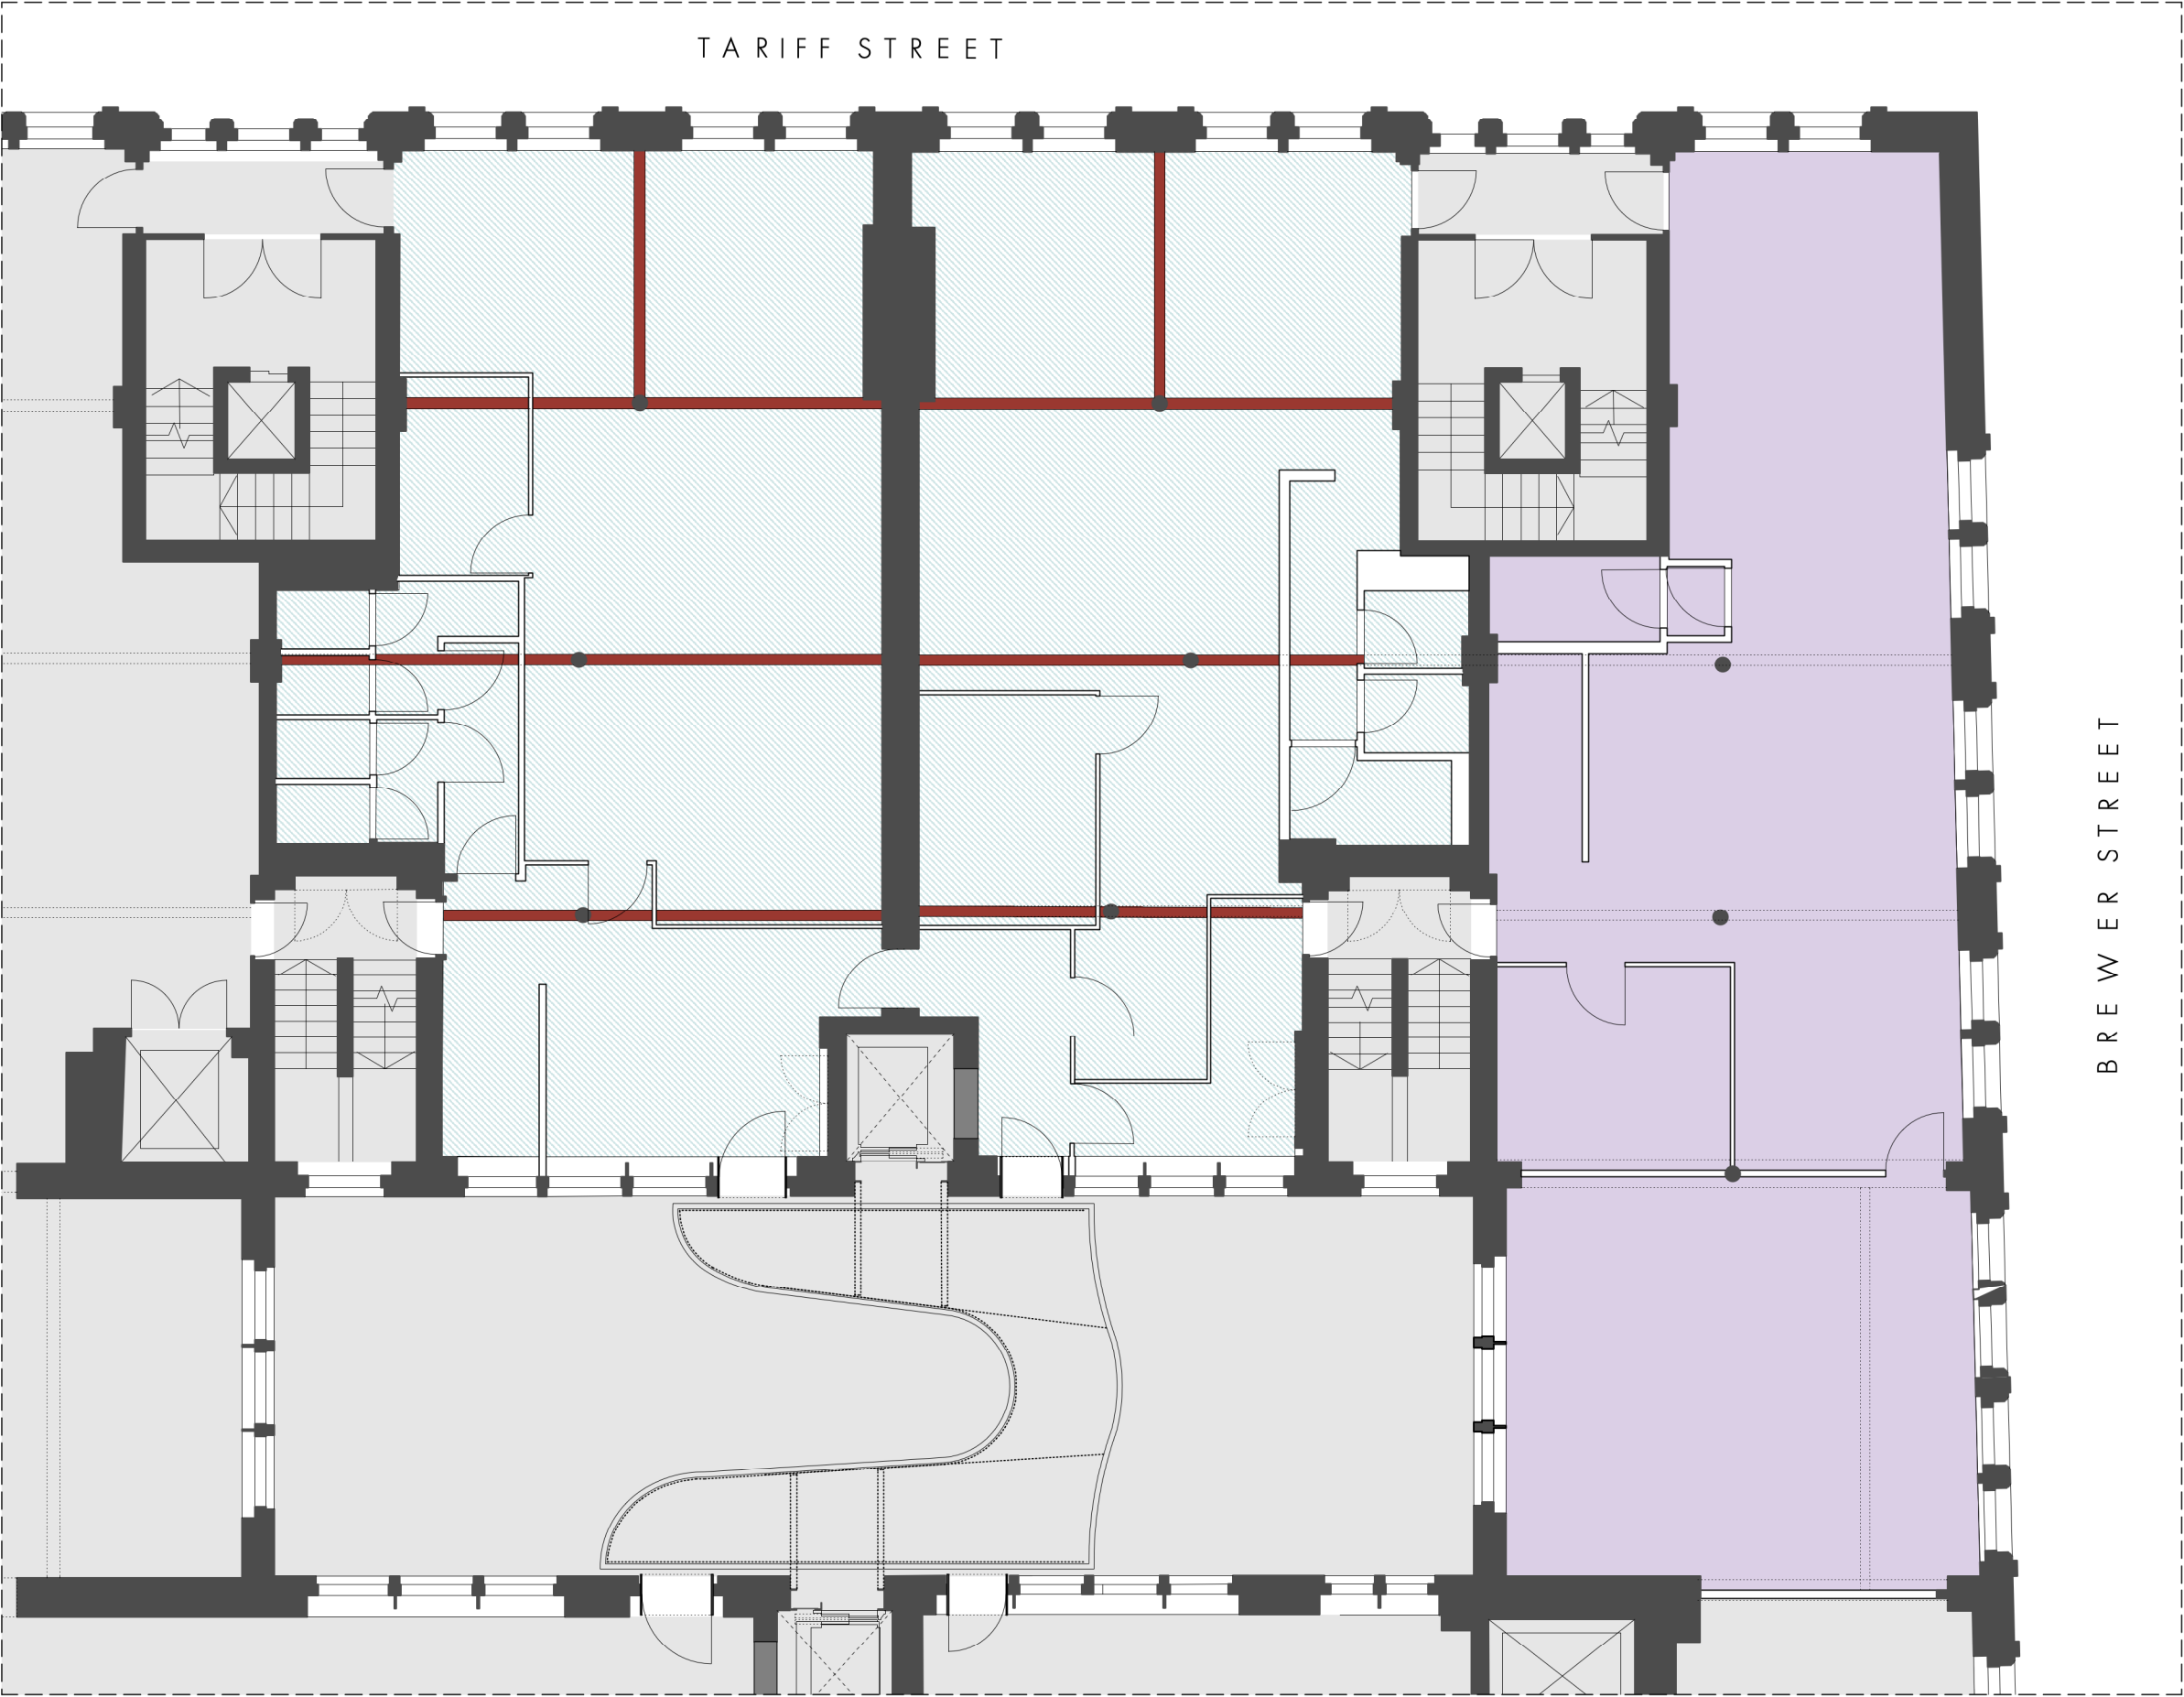

FOURWAYS HOUSE, SECOND FLOOR
EXISTING REFLECTED CEILINGS PLAN

1:100 @ A3

REVISION	DATE	DESCRIPTION
-	15.04.21	DRAFT ISSUE
-	06.05.21	PLANNING ISSUE

REFLECTED CEILINGS KEY



EXISTING PLASTERED CEILING




EXISTING TILES LAID IN GRID SUSPENDED CEILING



ORIGINAL STEEL BEAMS EXPOSED



AREA NOT SUBJECT OF THIS APPLICATION
SEE APPLICATIONS No.s 122935/LO/2019&
123242/FO/2019

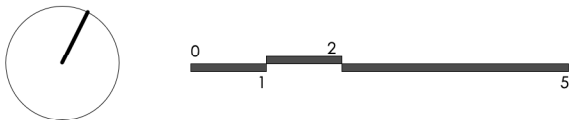

PLANNING

OMIArchitects

31 Blackfriars Road, Salford, Manchester, M3 7AQ
+44(0)161 832 3242 / info@omiarchitects.com / www.omiarchitects.com

PROJECT	FOURWAYS HOUSE				
DRAWING	SECOND FLOOR - EXISTING CEILINGS PLAN				
DATE	APR' 21	DRAWN BY	KT	SCALE	1:100@A3
JOB NO.	1412	DWG.NO.	L 2211		