




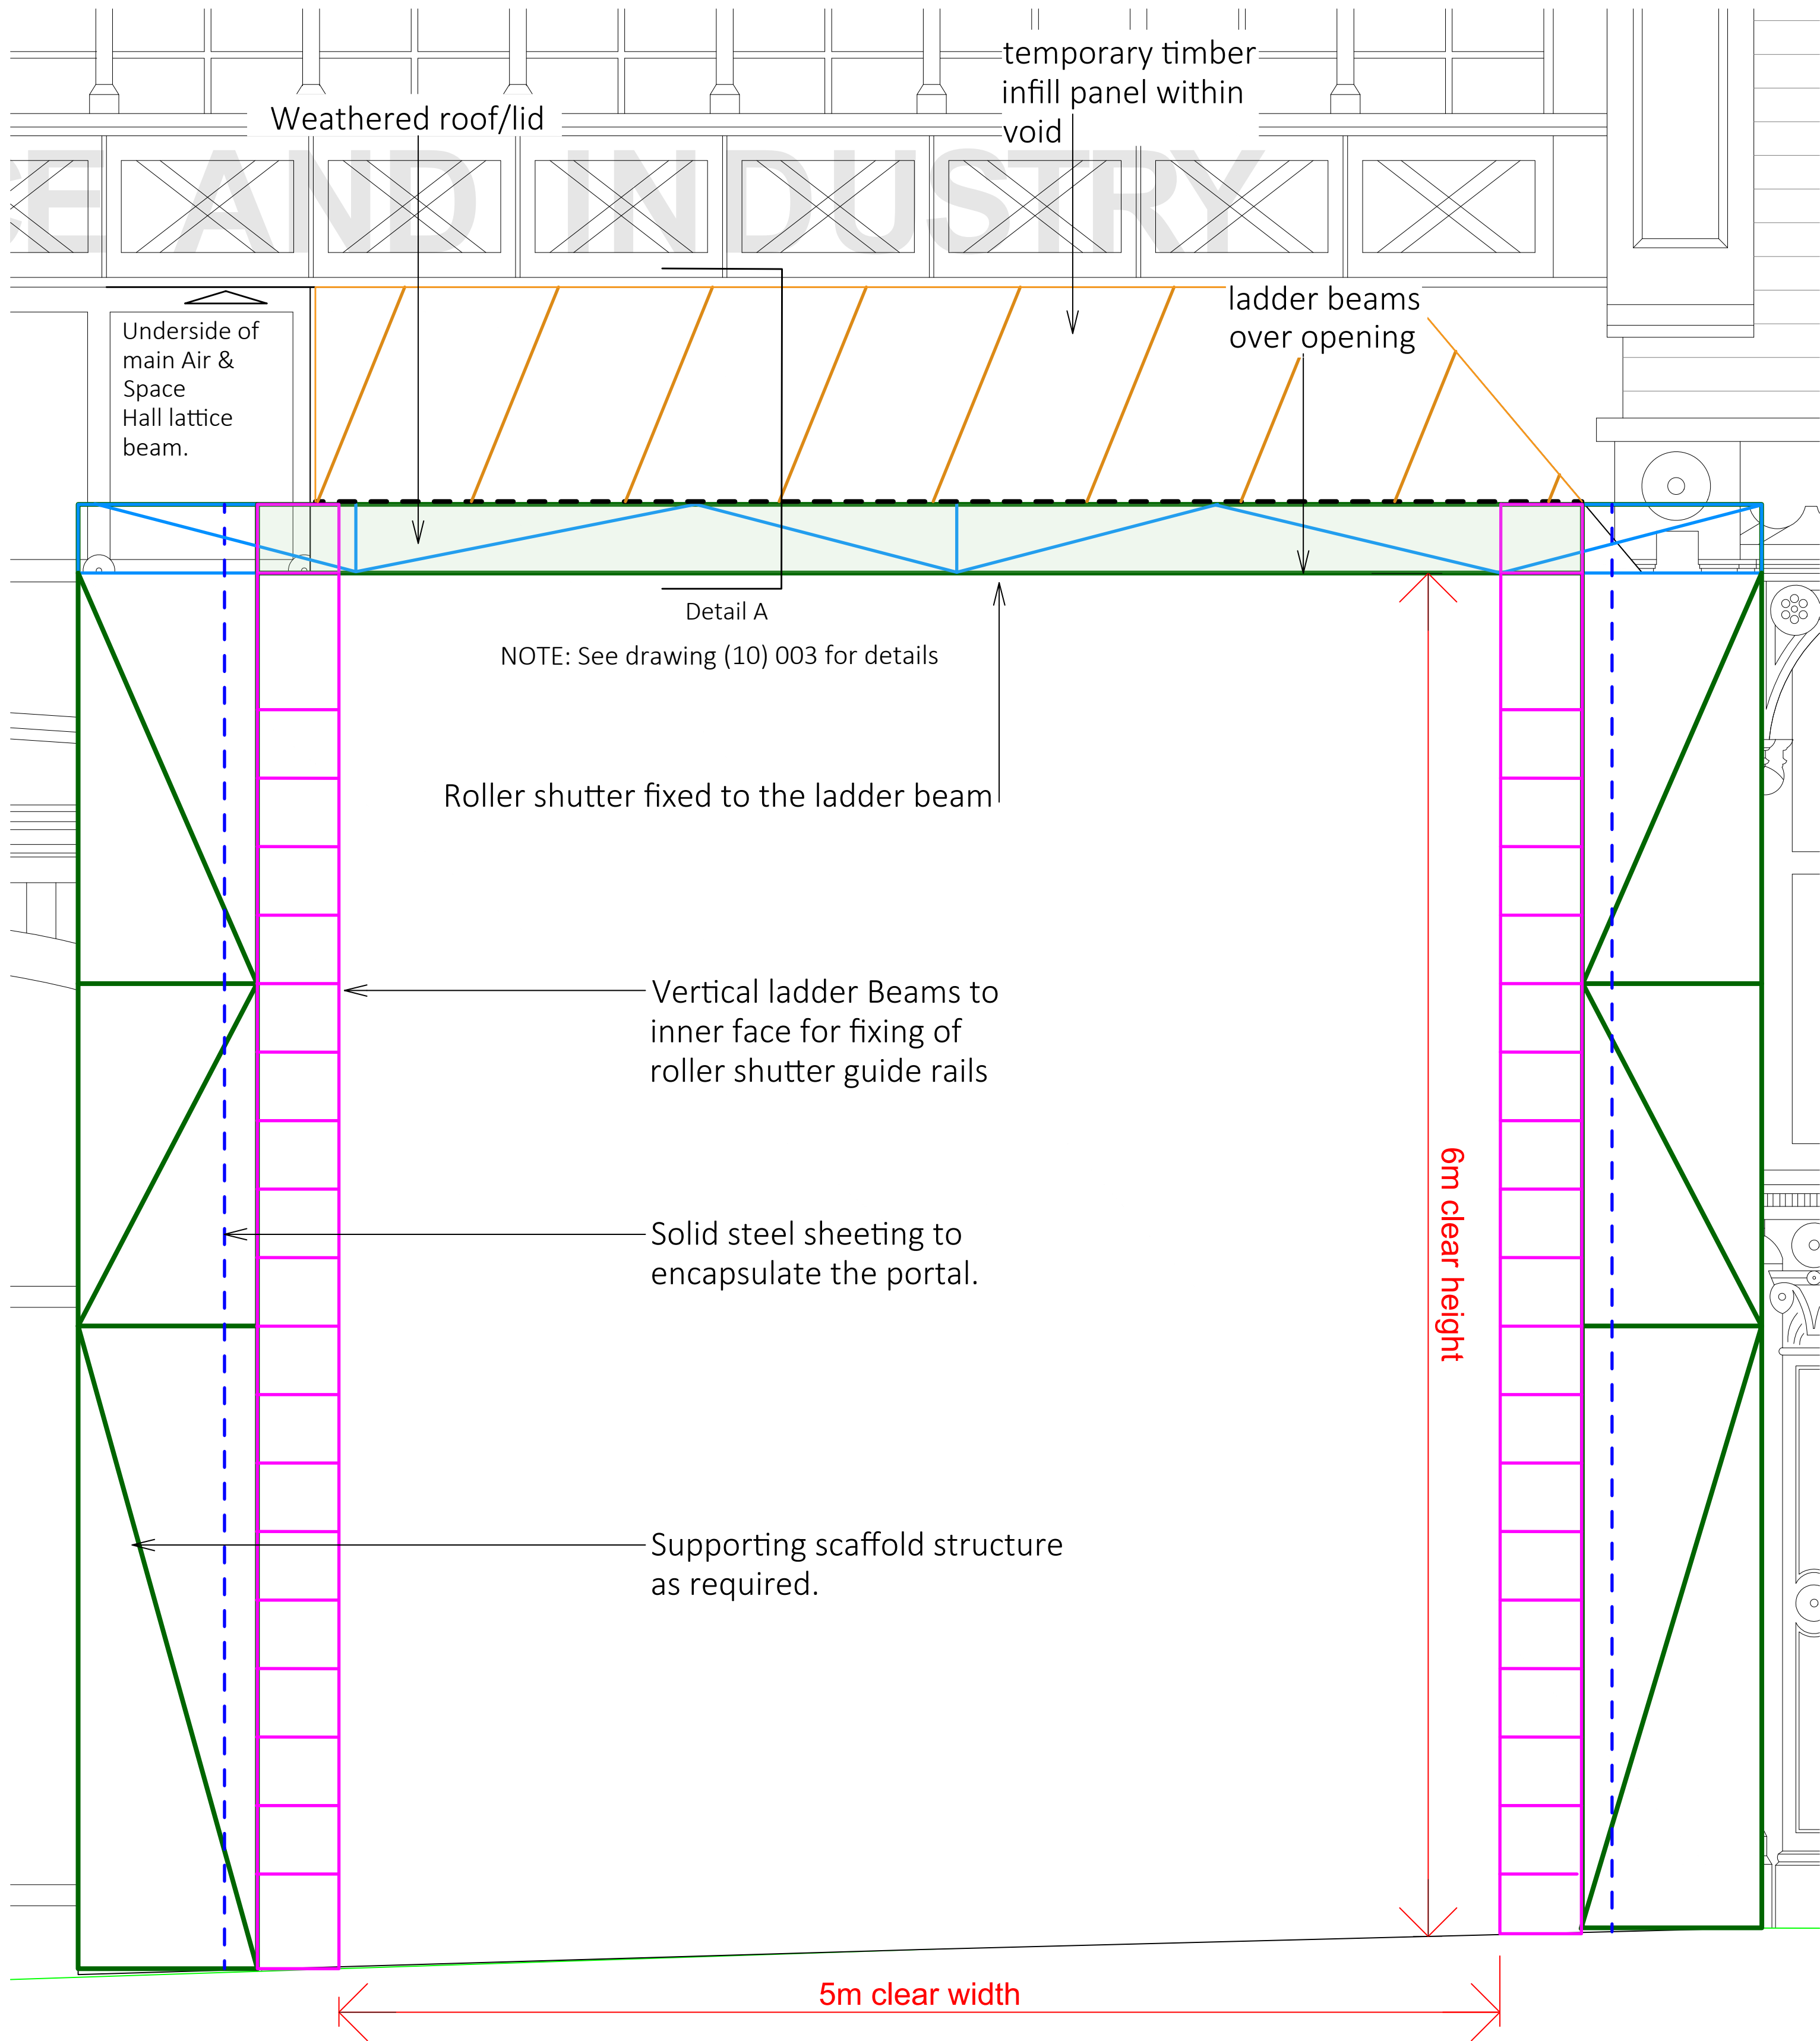


Vehicular Portal Elevation
Design Intent 1:20

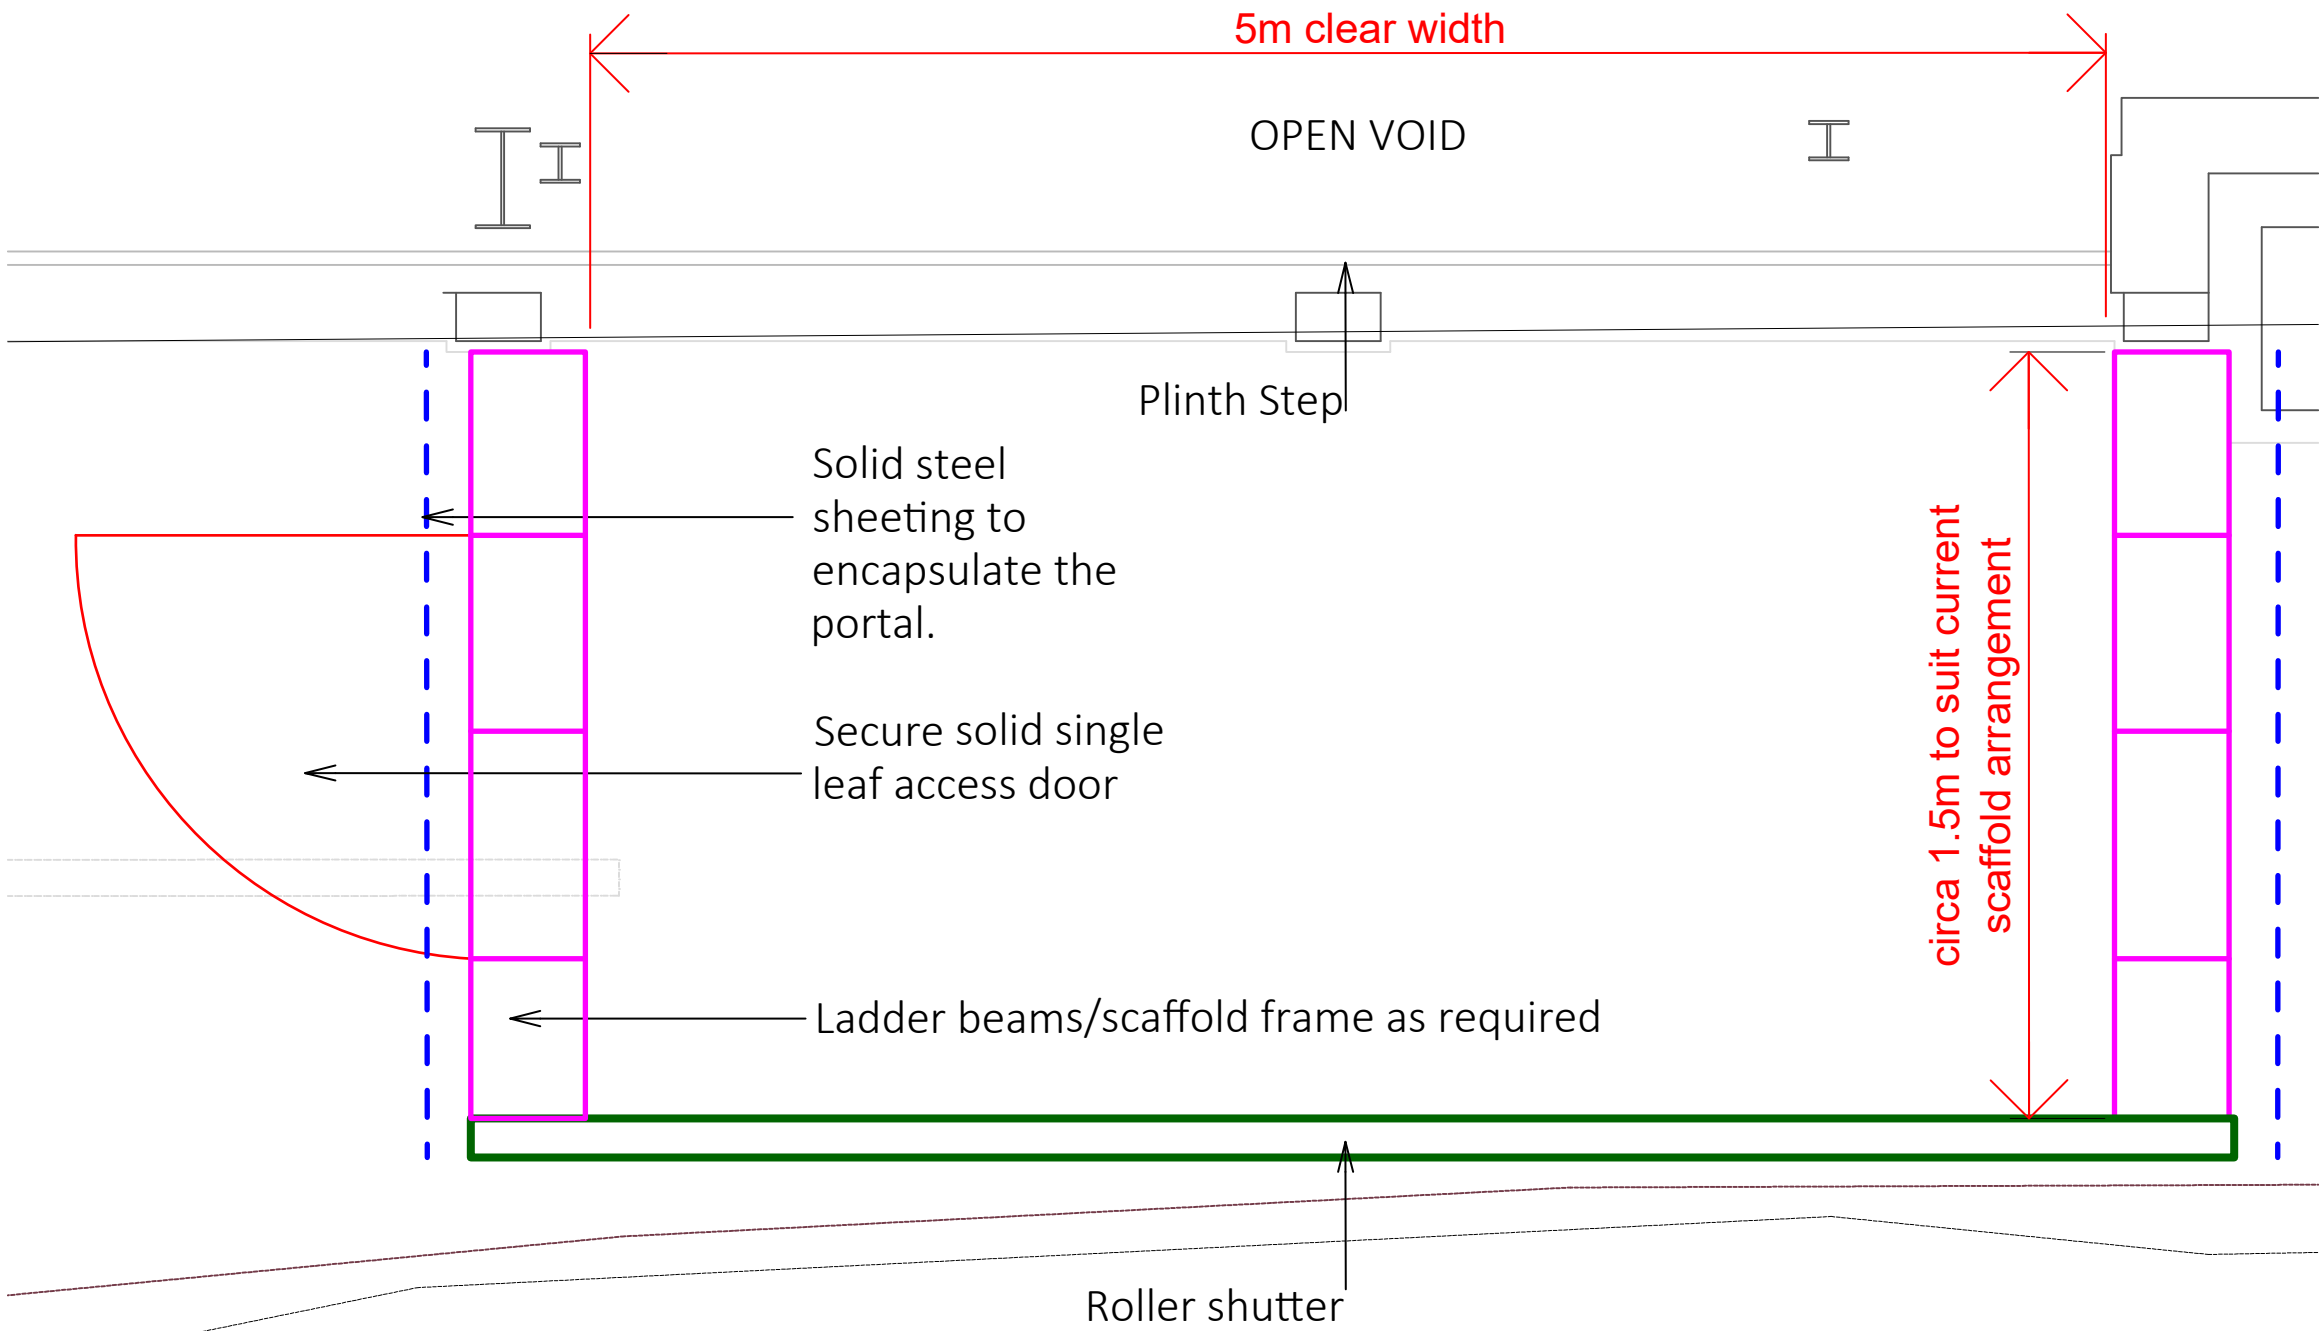

Vehicular Portal Plan
Design Intent 1:25

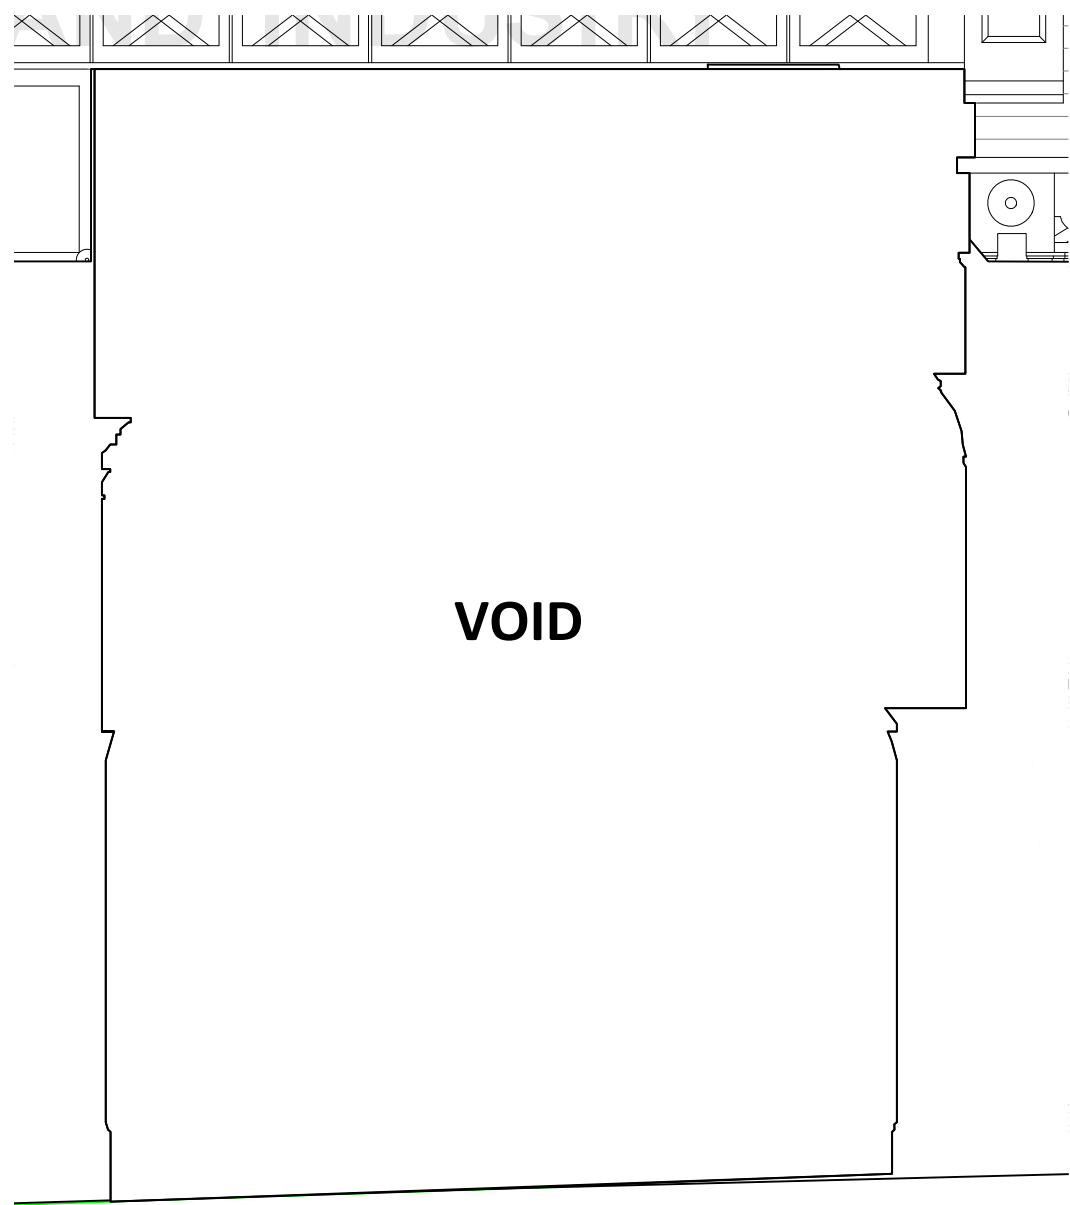

Elevation-Void 1:50

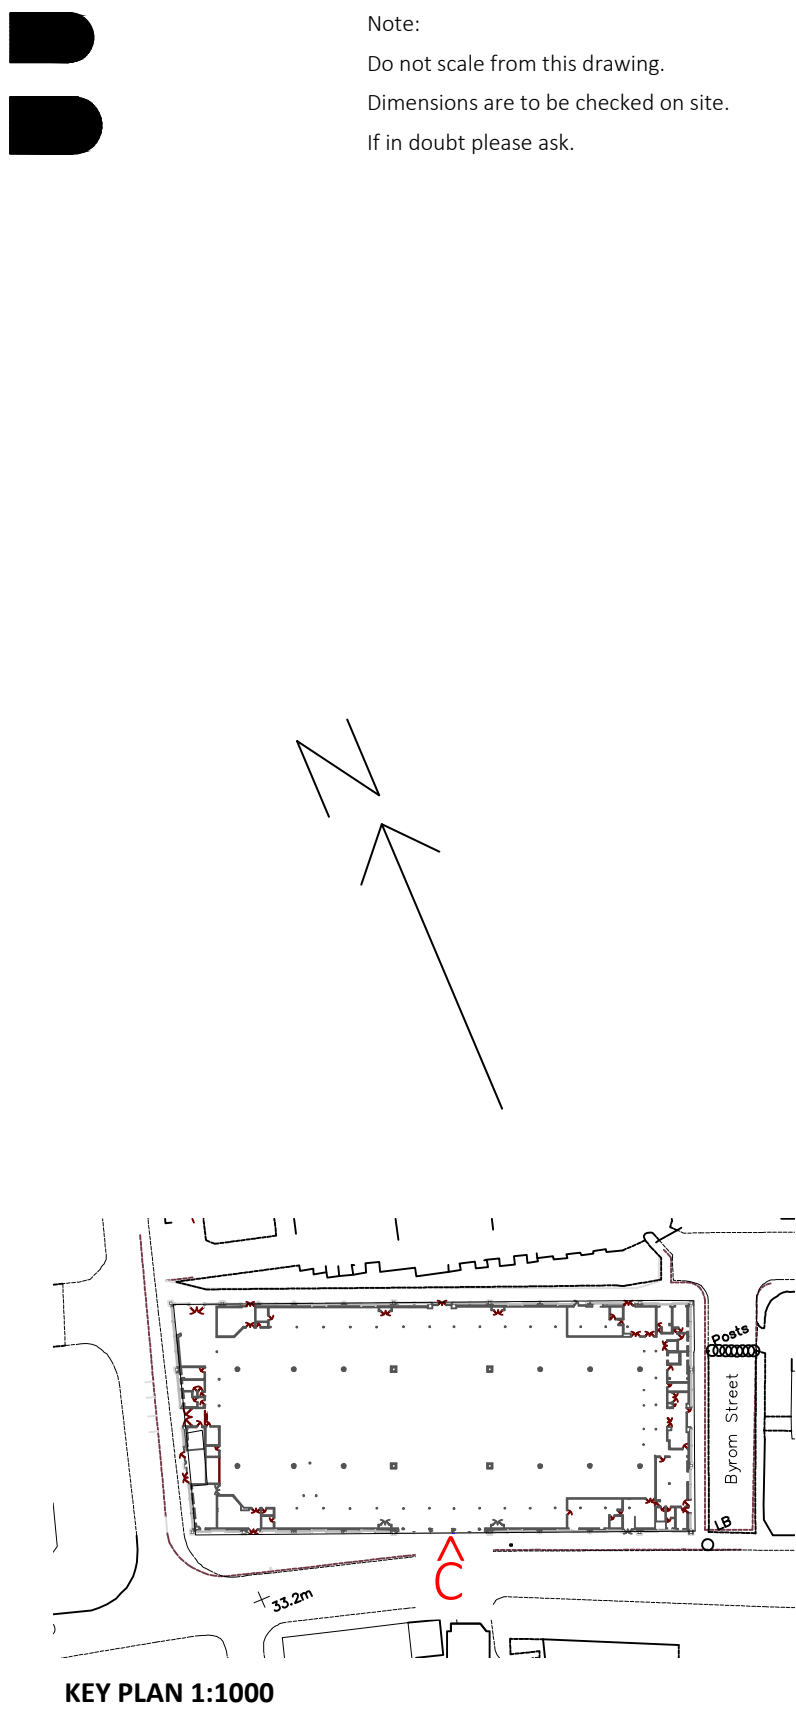

Rev	Date/Intls	Details
© The moral rights of the author are hereby asserted. This drawing and design is the sole property of Buttress Ltd and must not be reproduced without permission. Business Ltd is Registered in England and Wales: 1343712		

SCIENCE
MUSEUM
GROUP

Buttress

41, Bengal St
Manchester
M4 6AF

T 0161 236 3303
E contact@buttress.net
W www.buttress.net

Project Title	8869 MSI AIR & SPACE DECANT		
Client	SIM		
Location	MANCHESTER		
Drawing Title	Vehicular Portal Intent		
	-		
	-		
Date	17/97/20	Scale	1:50 ; 1:20 & 1:25
Checked	AS	Orig Paper Size	A1
	Status TENDER		
Drawing ref	Job No	Drawing No	Revision
	8869	(10) 002	Rev