
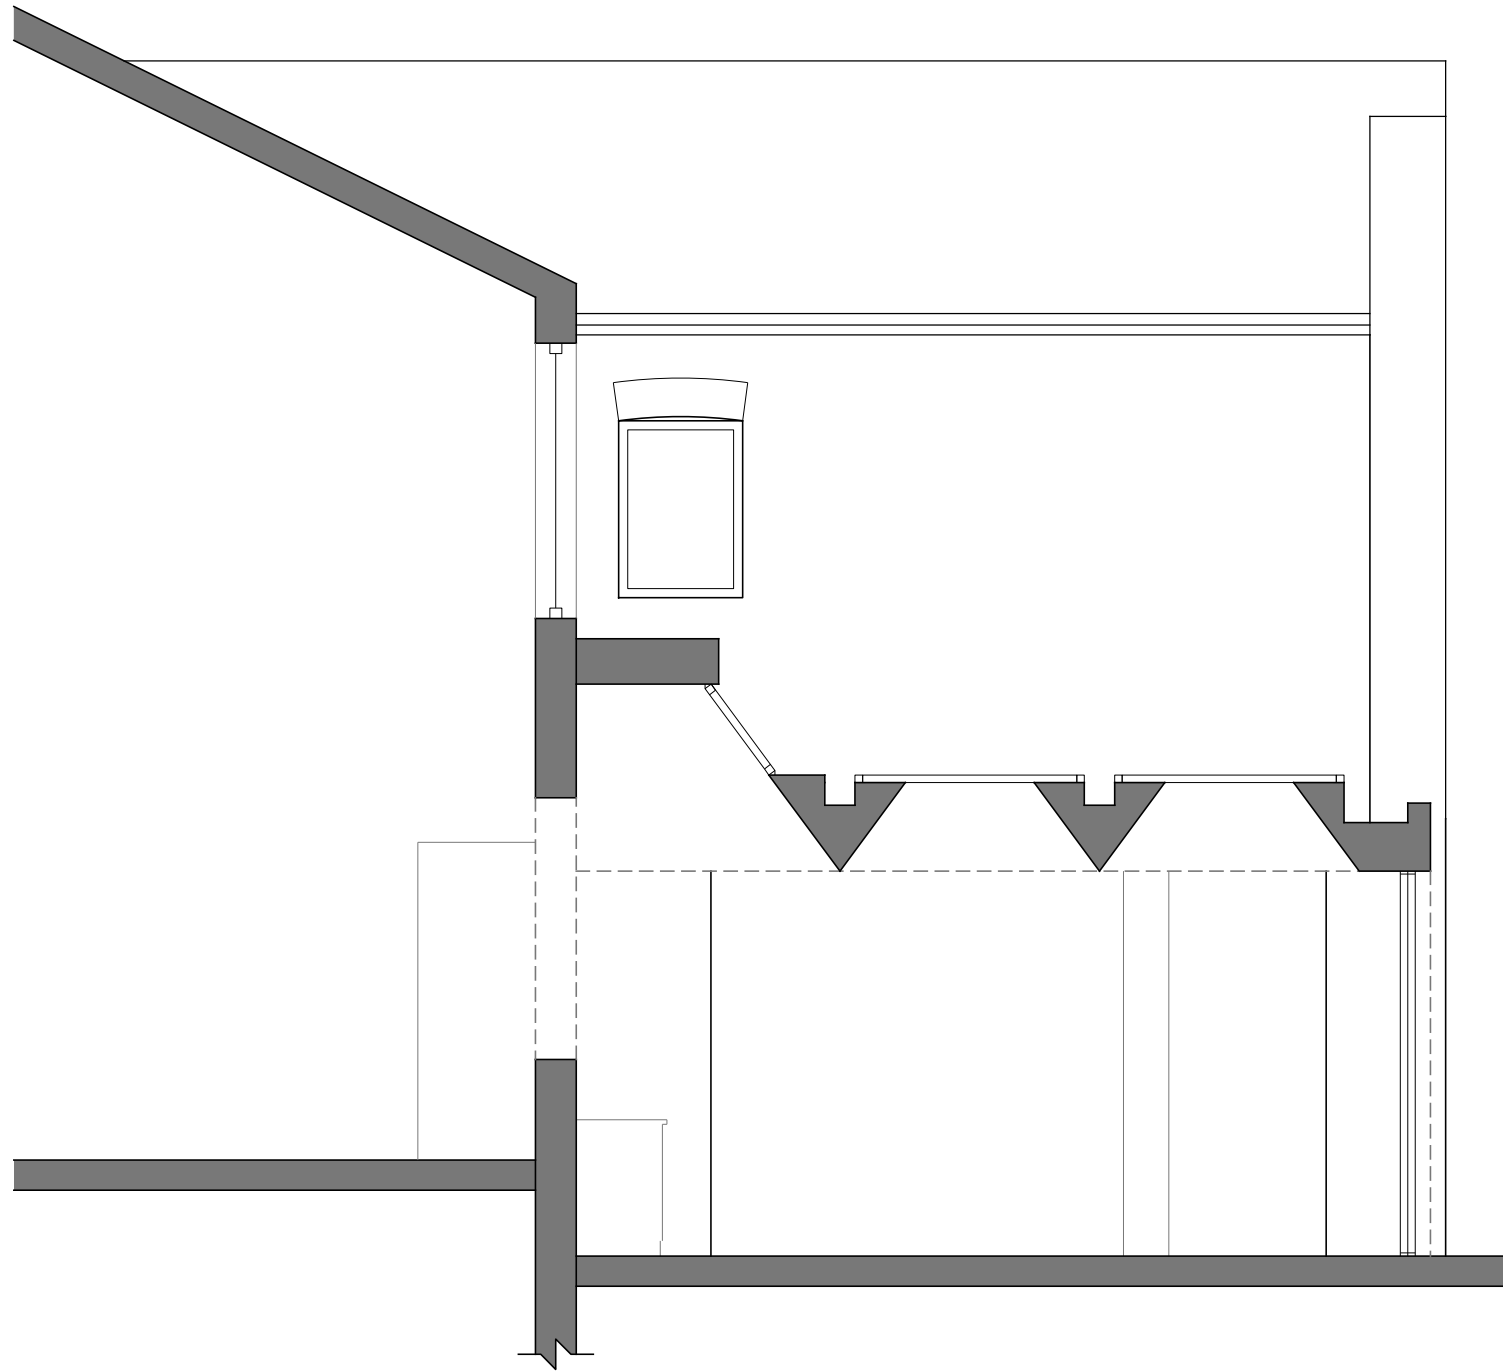


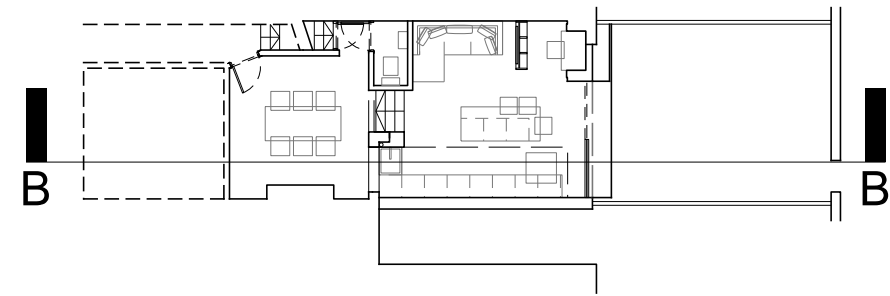

▽ VERGE +2.36

▽ GF FFL 0.00
▽ EX. KITCHEN FFL -0.15

▽ PRO. KITCHEN FFL -0.63
▽ GARDEN FFL -0.78

5m

1m

Project **18 WILTON ROAD, CHORLTON**

Title **PROPOSED SECTION B-B**

Project No. **21-04** Drawing No. **L(-3)004** Status **PLANNING**

Scale **1:50@A3** Date **JUN 2021** Rev

ARCDARC.COM

ARCD
ARCHITECTS & DESIGNERS