

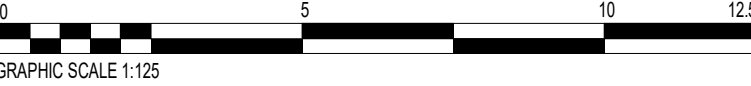


Notes :
1. This drawing should not be scaled, figured dimensions only to be taken
2. should any discrepancies be found with this drawing, please inform this office.
3. Copyright of this drawing is owned by JM Architects.

Structural information indicative only. To be confirmed by Structural Engineer.

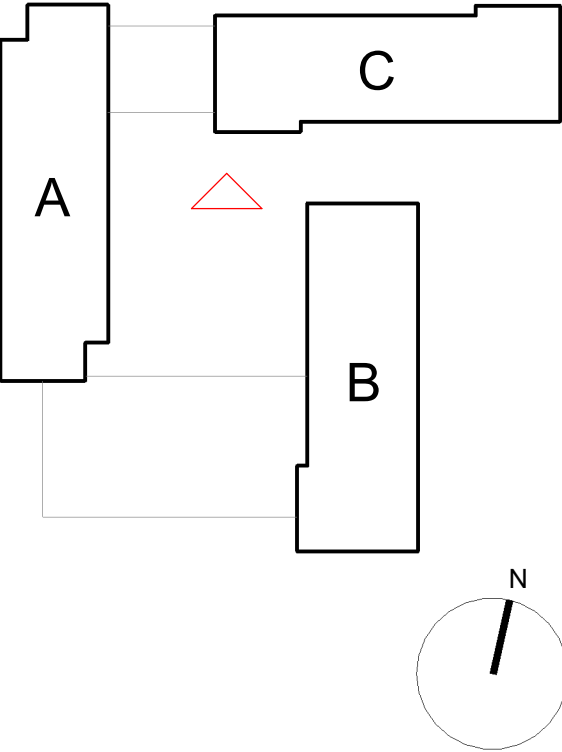

17 - SSL	86180			
16 - SSL	83255			
15 - SSL	80330			
14 - SSL	77405			
13 - SSL	74480			
12 - SSL	71555			
11 - SSL	68630			
10 - SSL	65705			
09 - SSL	62780			
08 - SSL	59855			
07 - SSL	56930			
06 - SSL	54005			
05 - SSL	51080			
04 - SSL	48155			
03 - SSL	45230			
02 - SSL	42305			
01 - SSL	39380			
00b - SSL	35180			
00a - SSL	34880			

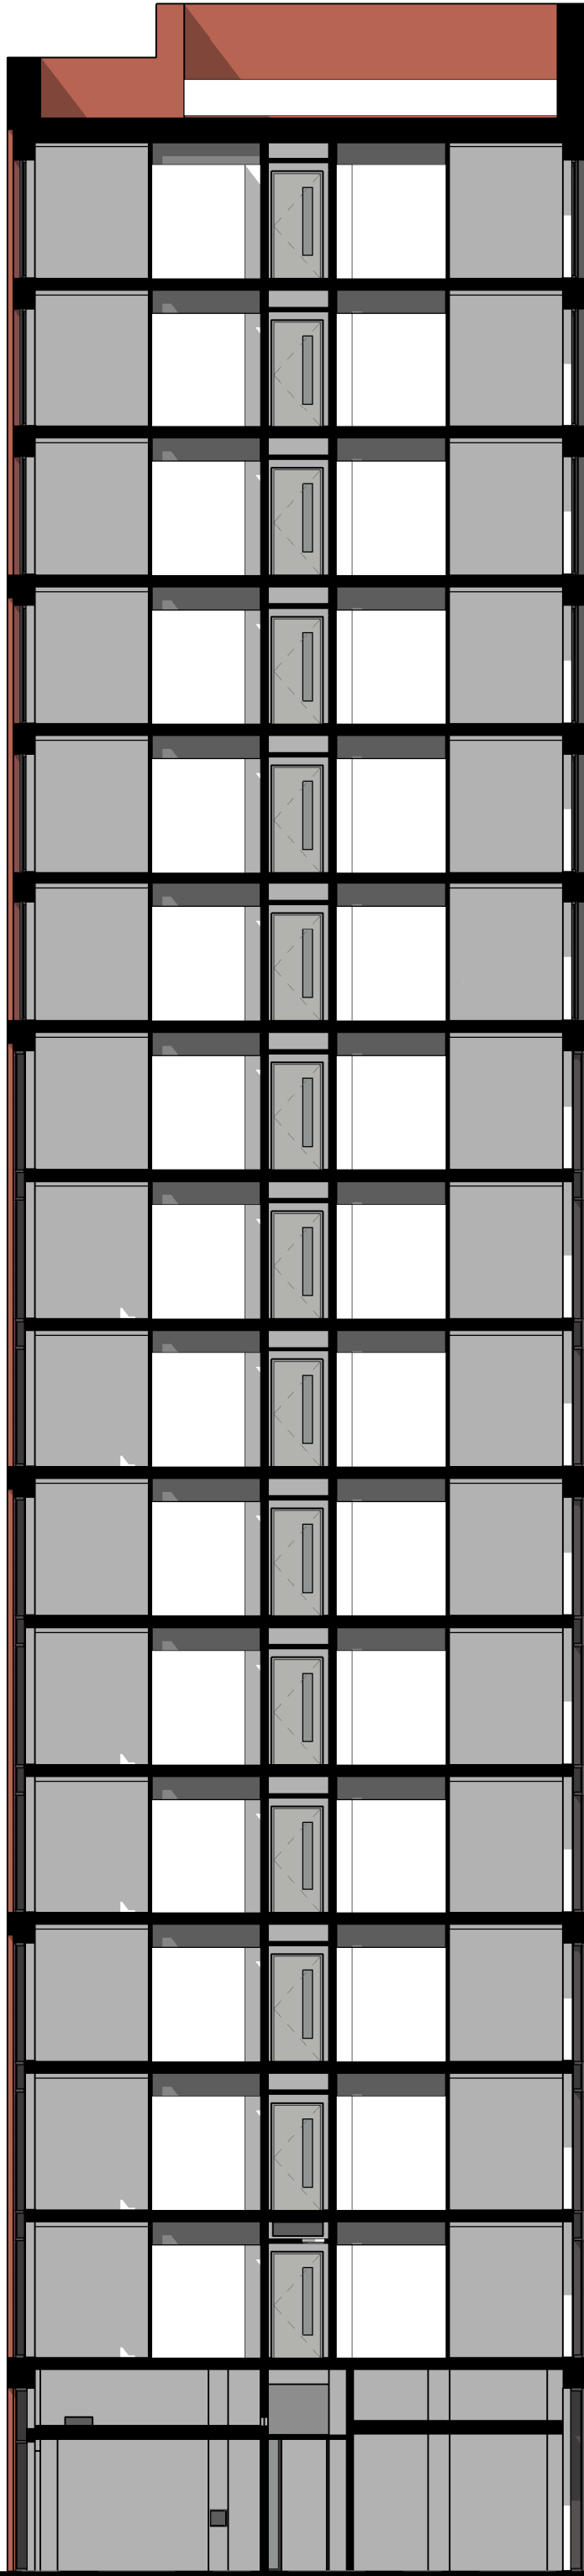

Materials

- Brickwork - Red Multi Stock
- Brickwork - Red Stock
- Brickwork - Black Wirecut Dragfaced
- Brickwork - Soldier Band Coursing
- Full brick length recessed joint
- PPC aluminium windows with side opening vent and perforated aluminium screen
- PPC aluminium picture window to cluster kitchen
- PPC aluminium curtain wall glazing
- PPC aluminium entrance doors with metal panel
- PPC aluminium louvre
- PPC aluminium faced doors to plantrooms with louvred ventilation panel over
- PPC aluminium curtain wall glazing with louvred ventilation panel over

P05	Issued for planning amendment	2021-06-11	DJ	DJ
P04	Colour of PPC aluminium amended to RAL 7016	2021-01-25	DJ	DJ
P03	Roof layout amended	2019-05-30	KZ	DJ
P02	Issue for Planning Amendments	2019-05-29	KZ	DJ
P01	Building A moved	2019-04-26	KZ	DJ
Rev	Description	Date	Drn By	Chk By

jmarchitects

Project	Birley Fields	3a, 54 Princess Street Manchester M1 6HS
Title	Elevation - Courtyard North	T : 0161 200 6300
Client	Kier Construction	man@jmarchitects.net www.jmarchitects.net
Purpose :	for Planning	Scale : 1:125 @ A1

Drawing Number	Project - Originator - Volume - Level - Type - Role - Class&Number	Status	Revision
1180B-JMA-00-ZZ-DR-A-00	2015	S4	P05

Elevation - Courtyard North
1 : 125