


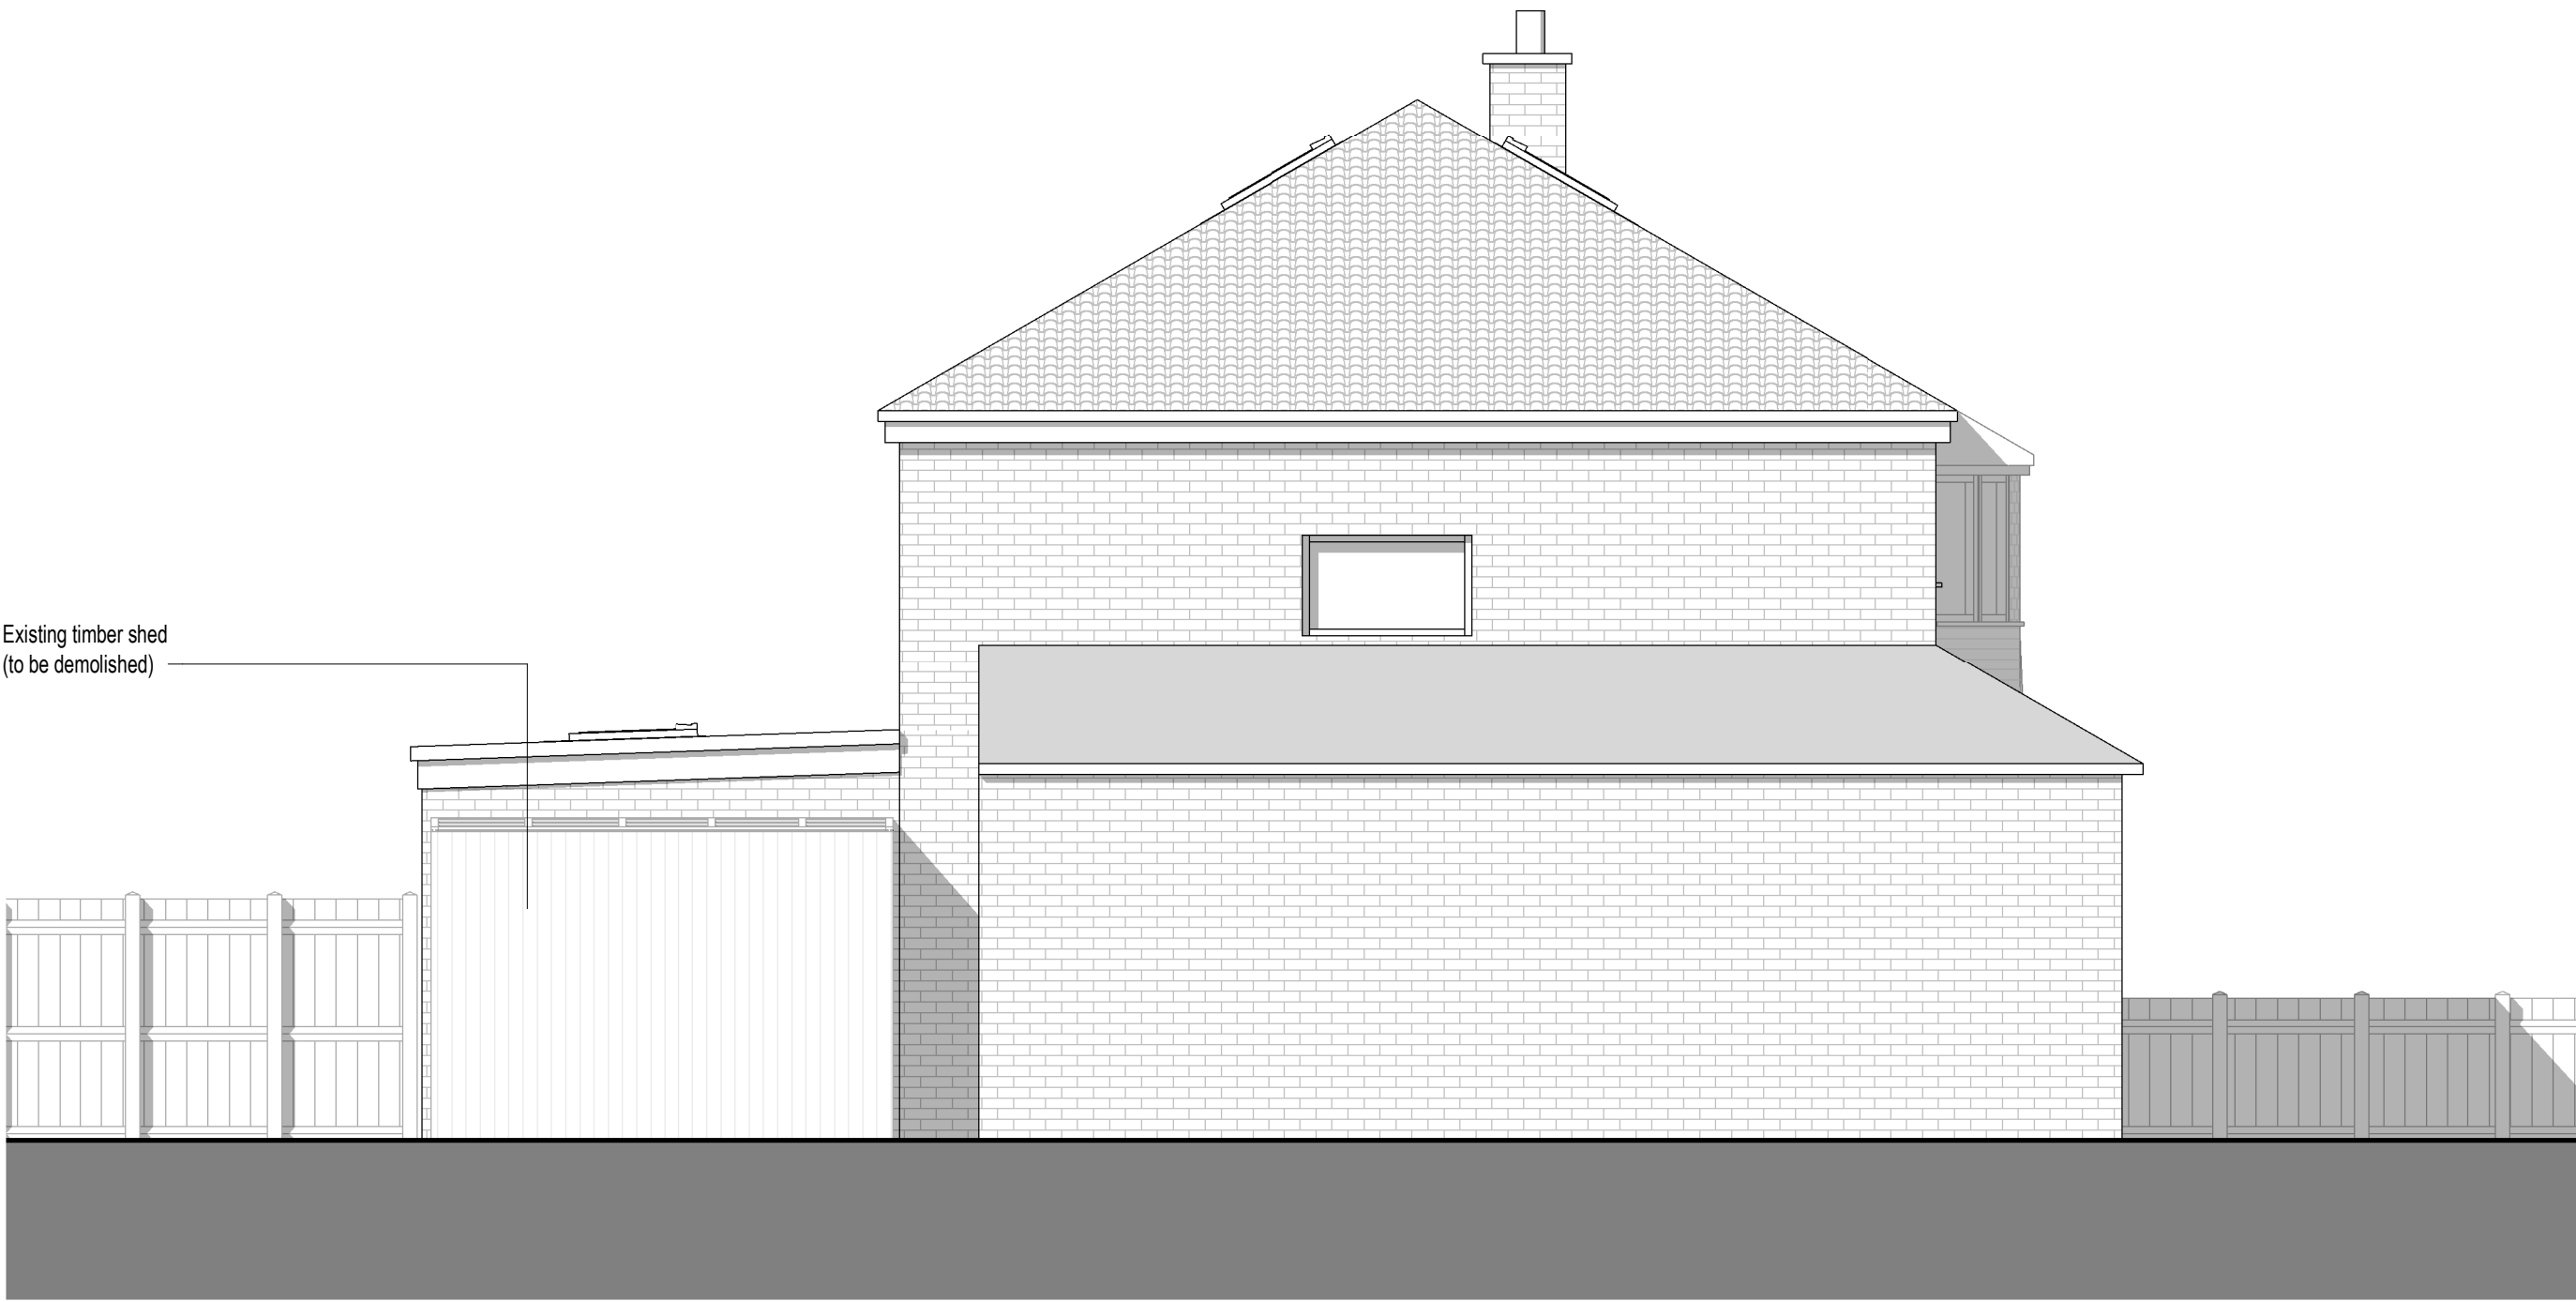


01 EXISTING ELEVATIONS - NORTH-EAST
1 : 50




02 EXISTING ELEVATIONS - SOUTH-EAST
1 : 50



03 EXISTING ELEVATIONS - SOUTH-WEST
1 : 50

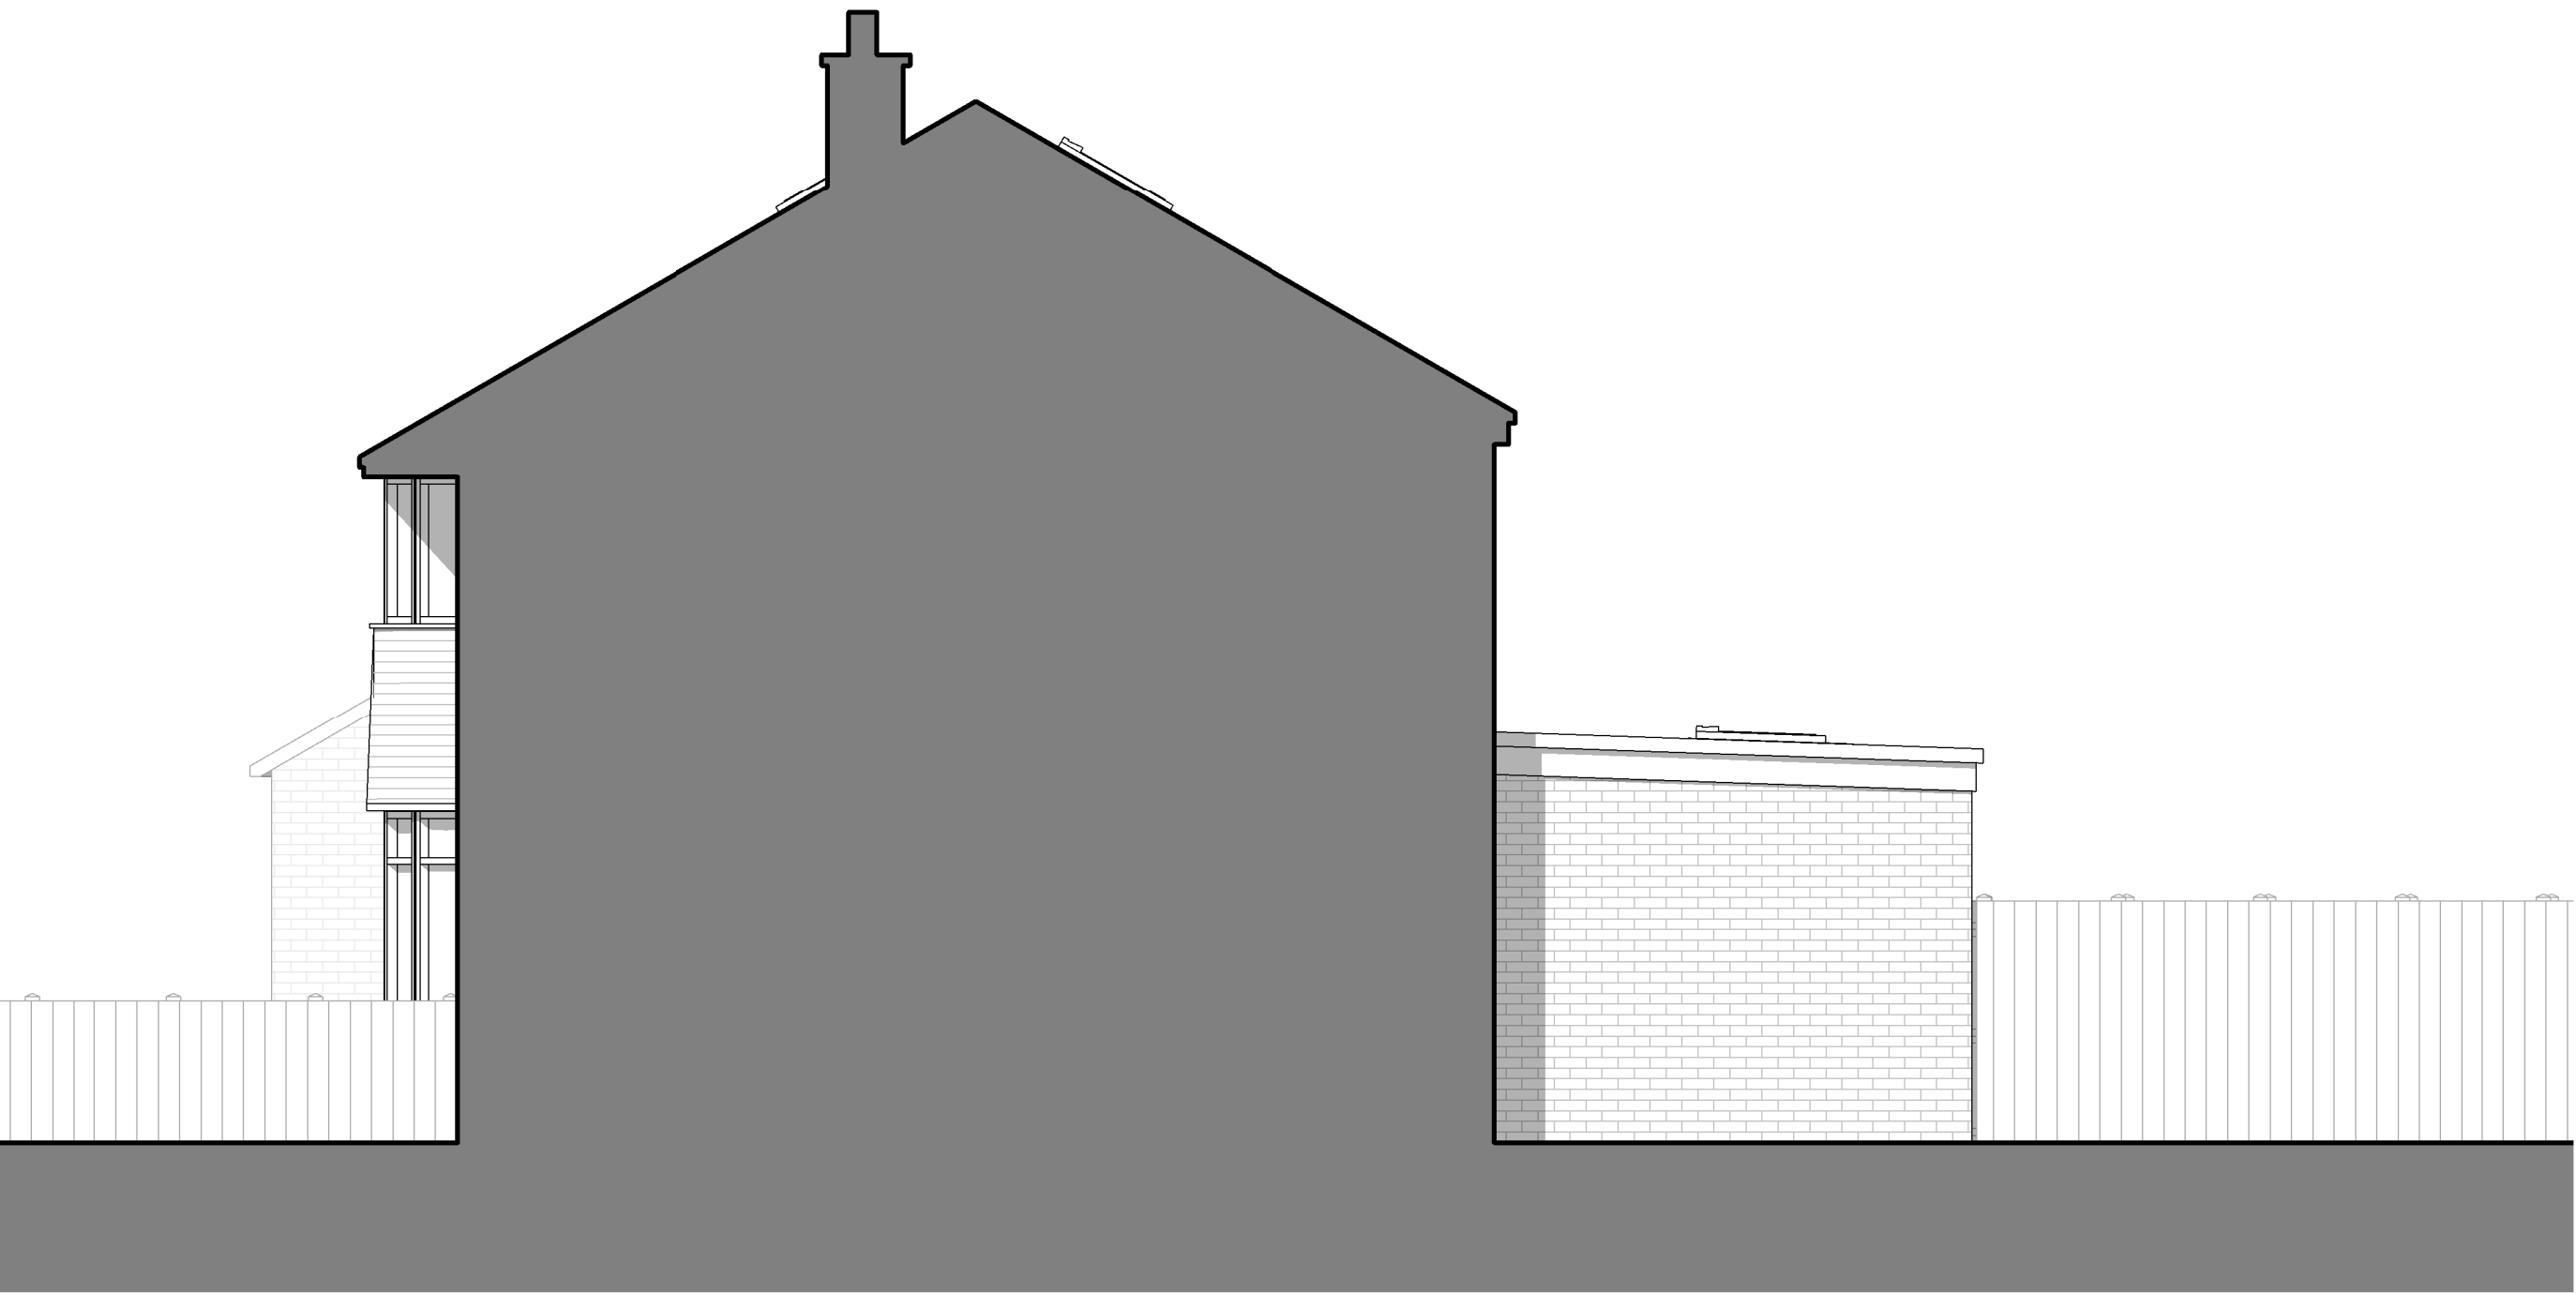

04 EXISTING ELEVATIONS - NORTH-WEST
1 : 50

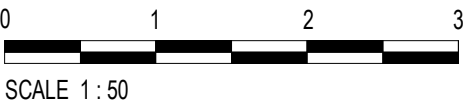

The contractor must verify all dimensions on site before commencing any work orabrication drawings. If this drawing exceeds the quantities taken in any way GTA North are to be informed before the work is initiated. Only figured dimensions are to be taken from this drawing. Do not scale off this drawing. Drawings are based on Ordnance Survey and / or existing record drawings - design and drawing content is subject to detailed Site Survey, Structural Survey, Site Investigations, Planning and Statutory Requirements and Approvals. Authorised reproduction from Ordnance Survey Map with Permission of the Controller of Her Majesty's Stationery Office. Crown Copyright reserved. GTA North Limited Copyright. Guy Taylor Associates s a trading name of GTA North Limited.

Drawing Notes:

Rev	Description:	Revised By:	Issue Date:
P1	PLANNING ISSUE	AM	03.06.2021

Project:
63 BUCKINGHAM ROAD, MANCHESTER,
M21 0QT

Drawing Title:
EXISTING ELEVATIONS

Scale: 1 : 50@A1	Original Issue
Original Drawn By: AM	Date: Original Checked by: CJR

Drawing Number: 21-0016-10-101	Revision P1
-----------------------------------	----------------

Reason For
Issue:
PLANNING