
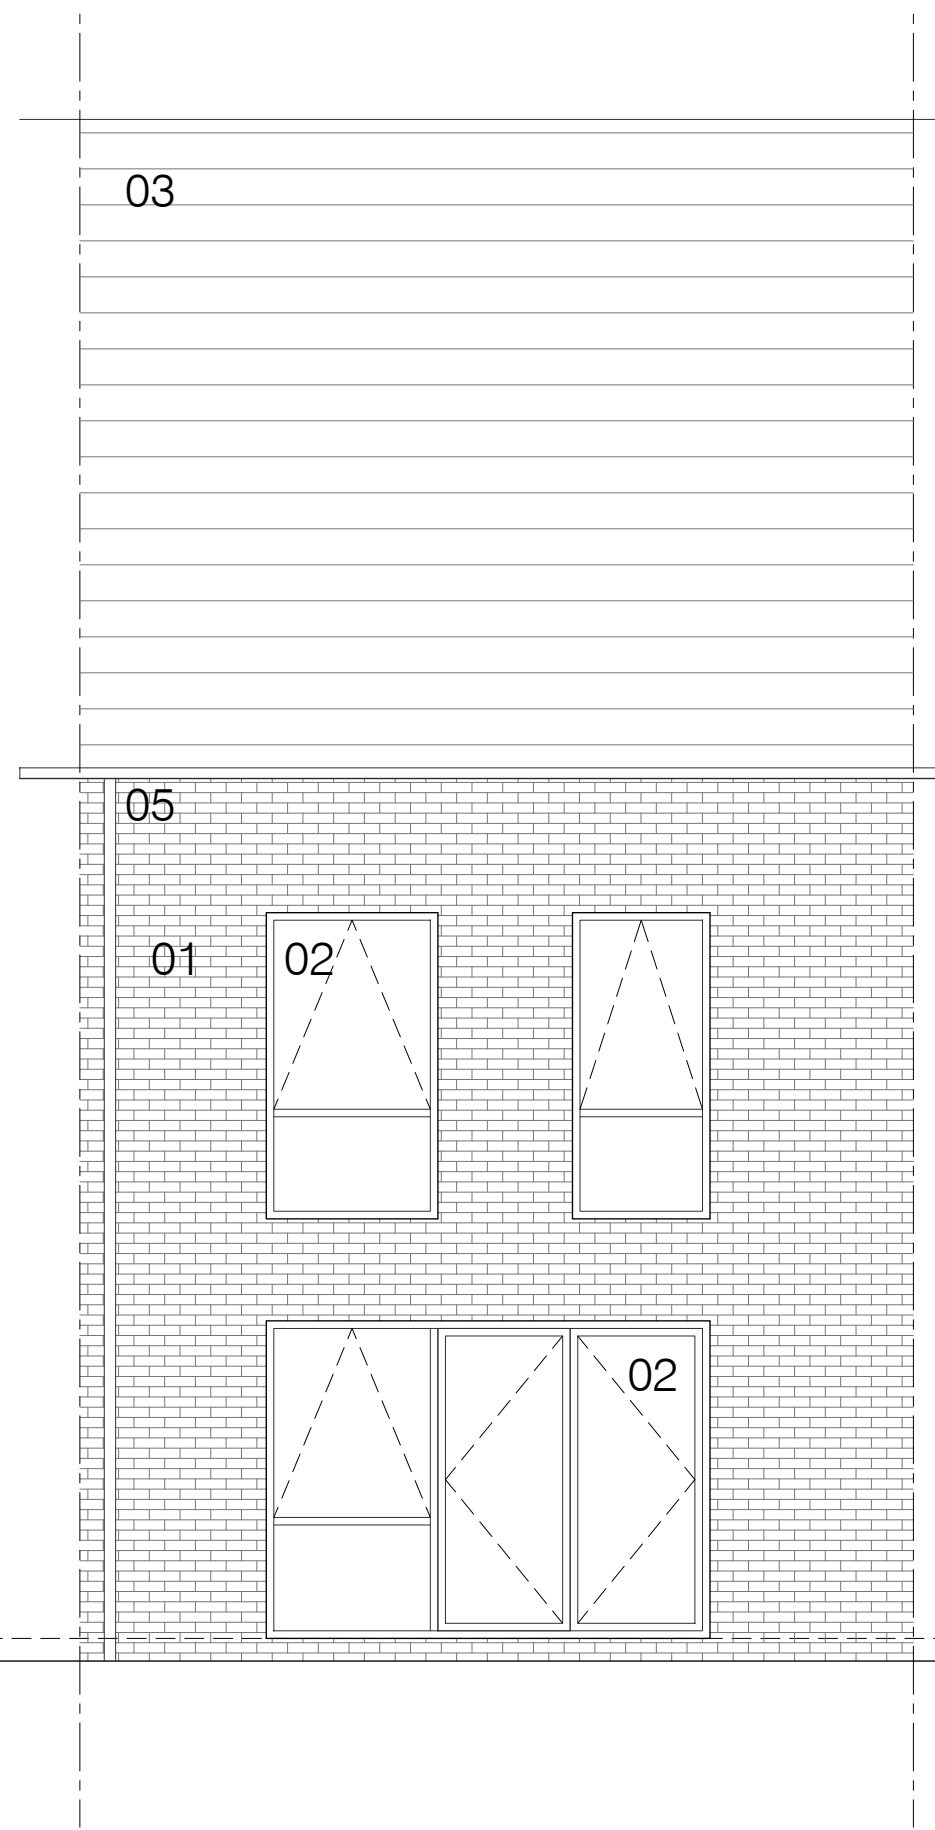
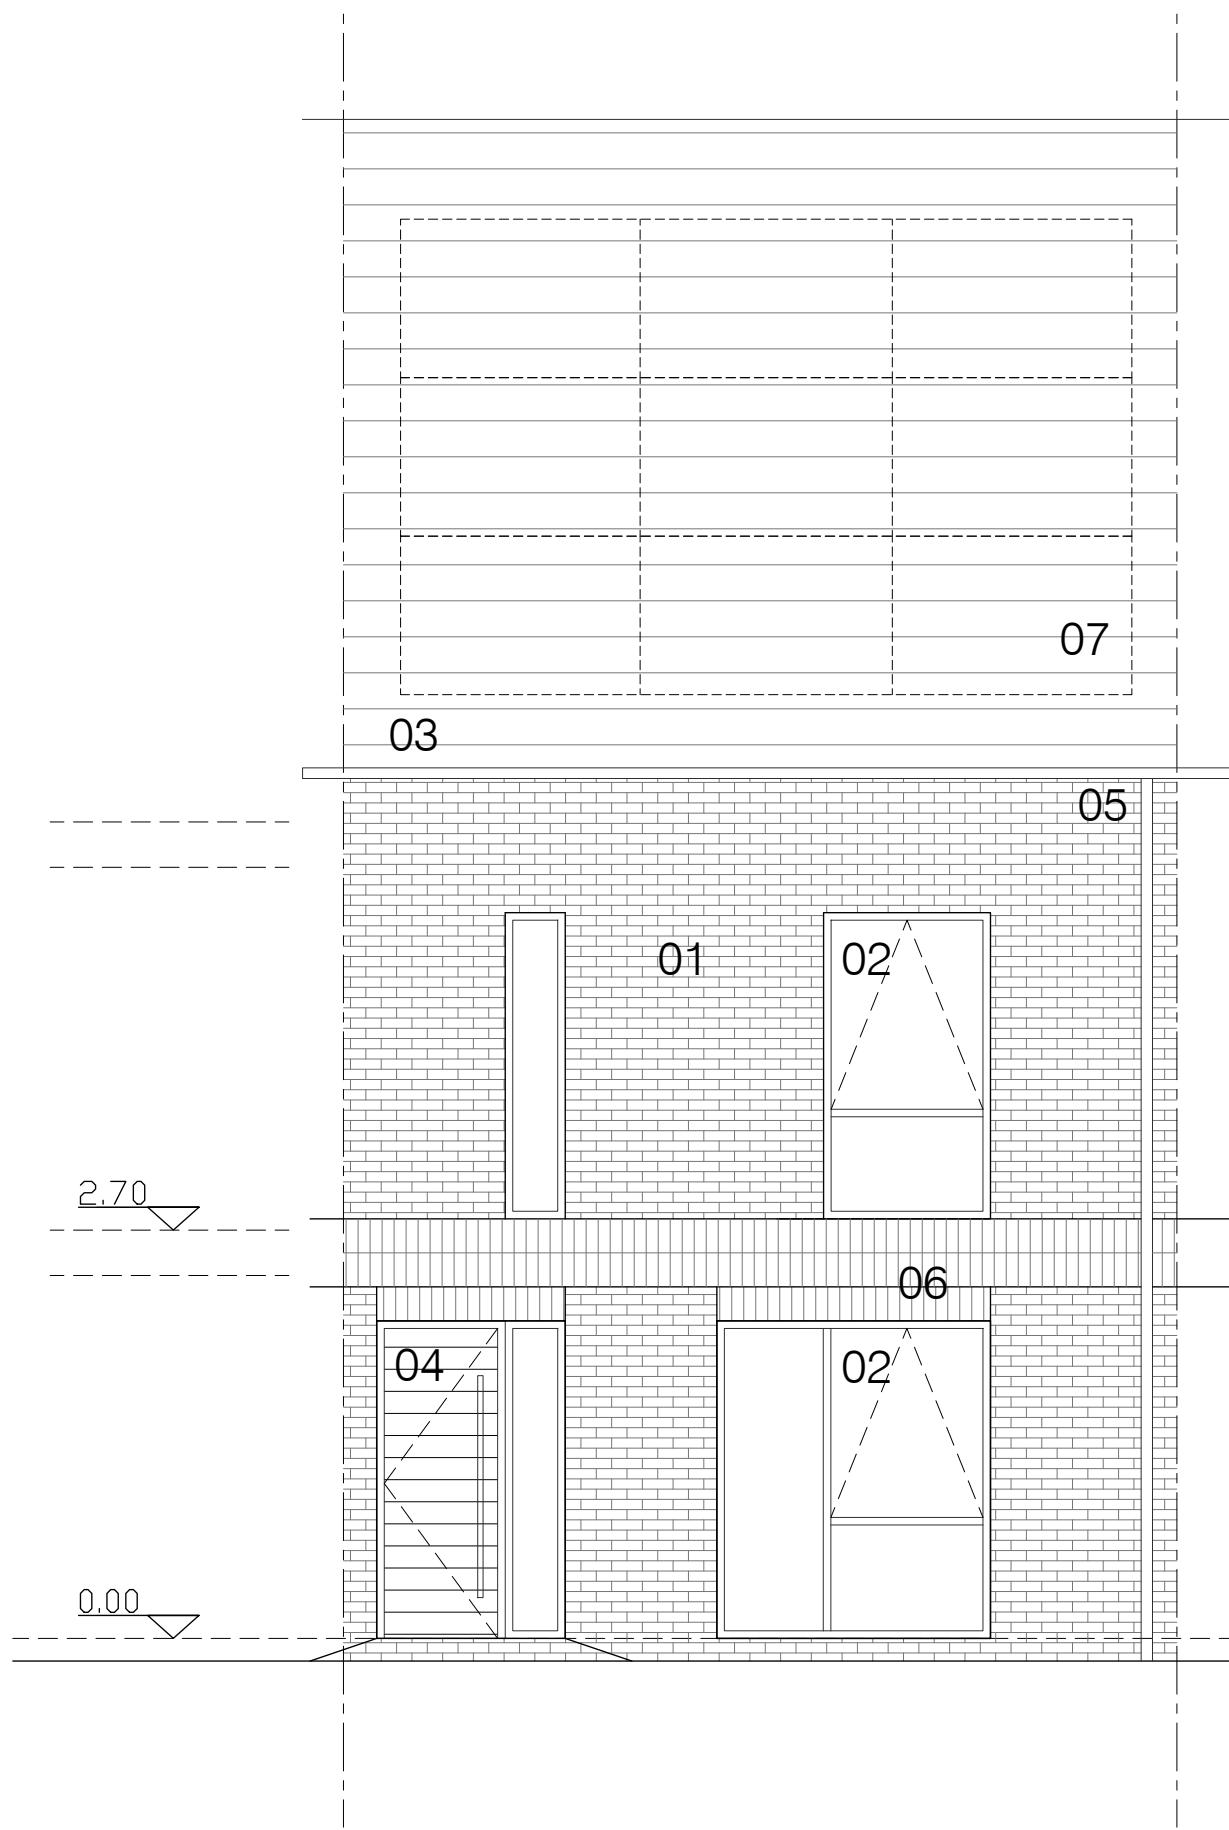
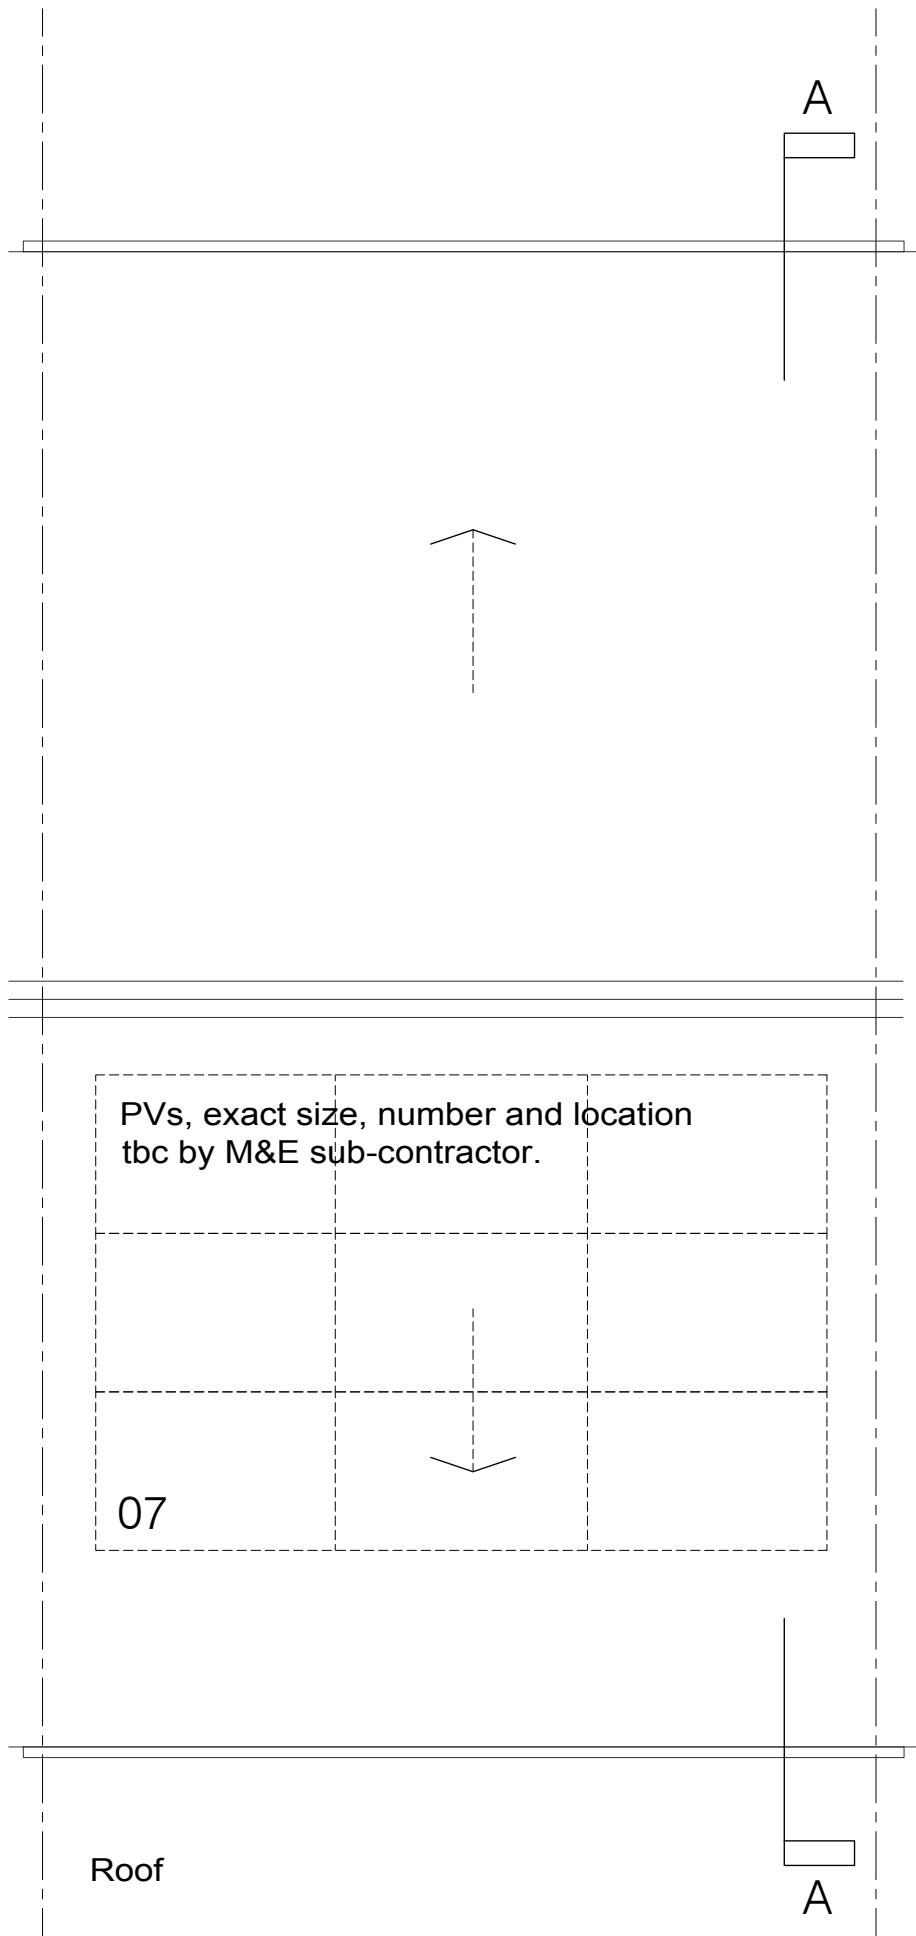
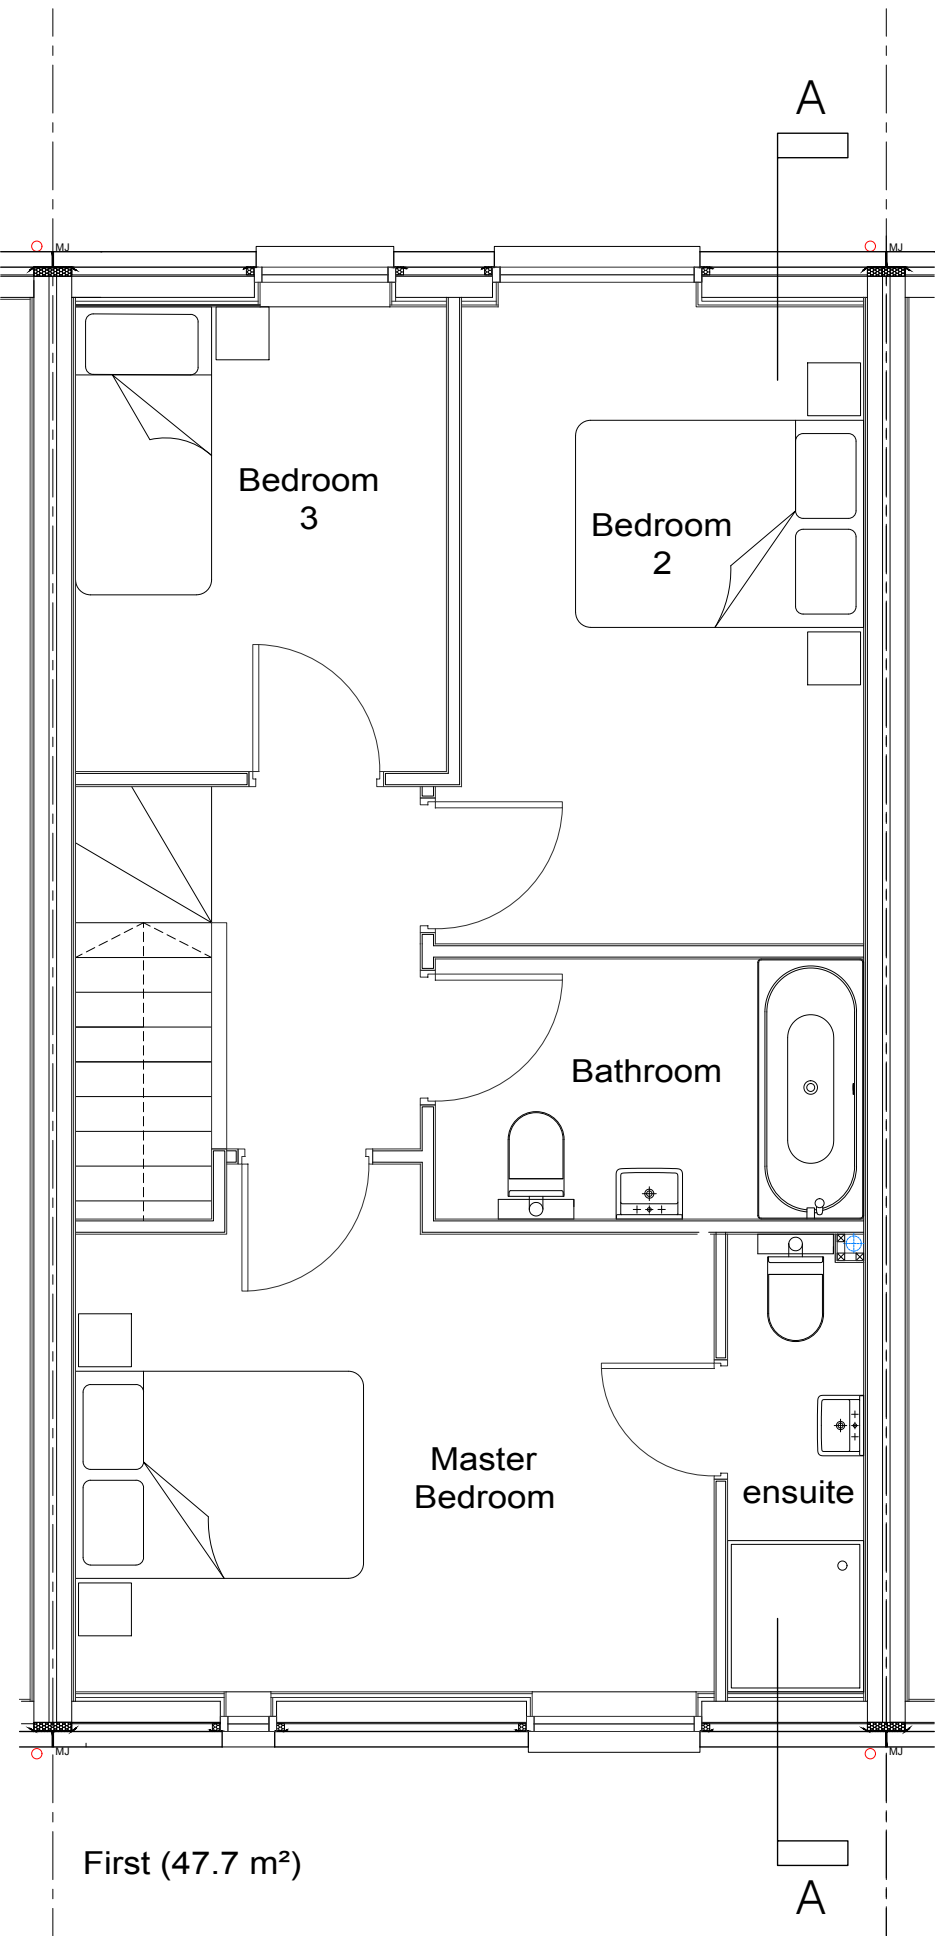


HT-3.2 As (Mid Terrace)
3 Bed 5 Person (96.1 m²)

Contractors are not to scale dimensions from this drawing

Rev	Description	By	Date
P01	For comment	MM	23/04/21
P02	For comment	MM	11/05/21
P03	Planning Issue	MM	21/05/21

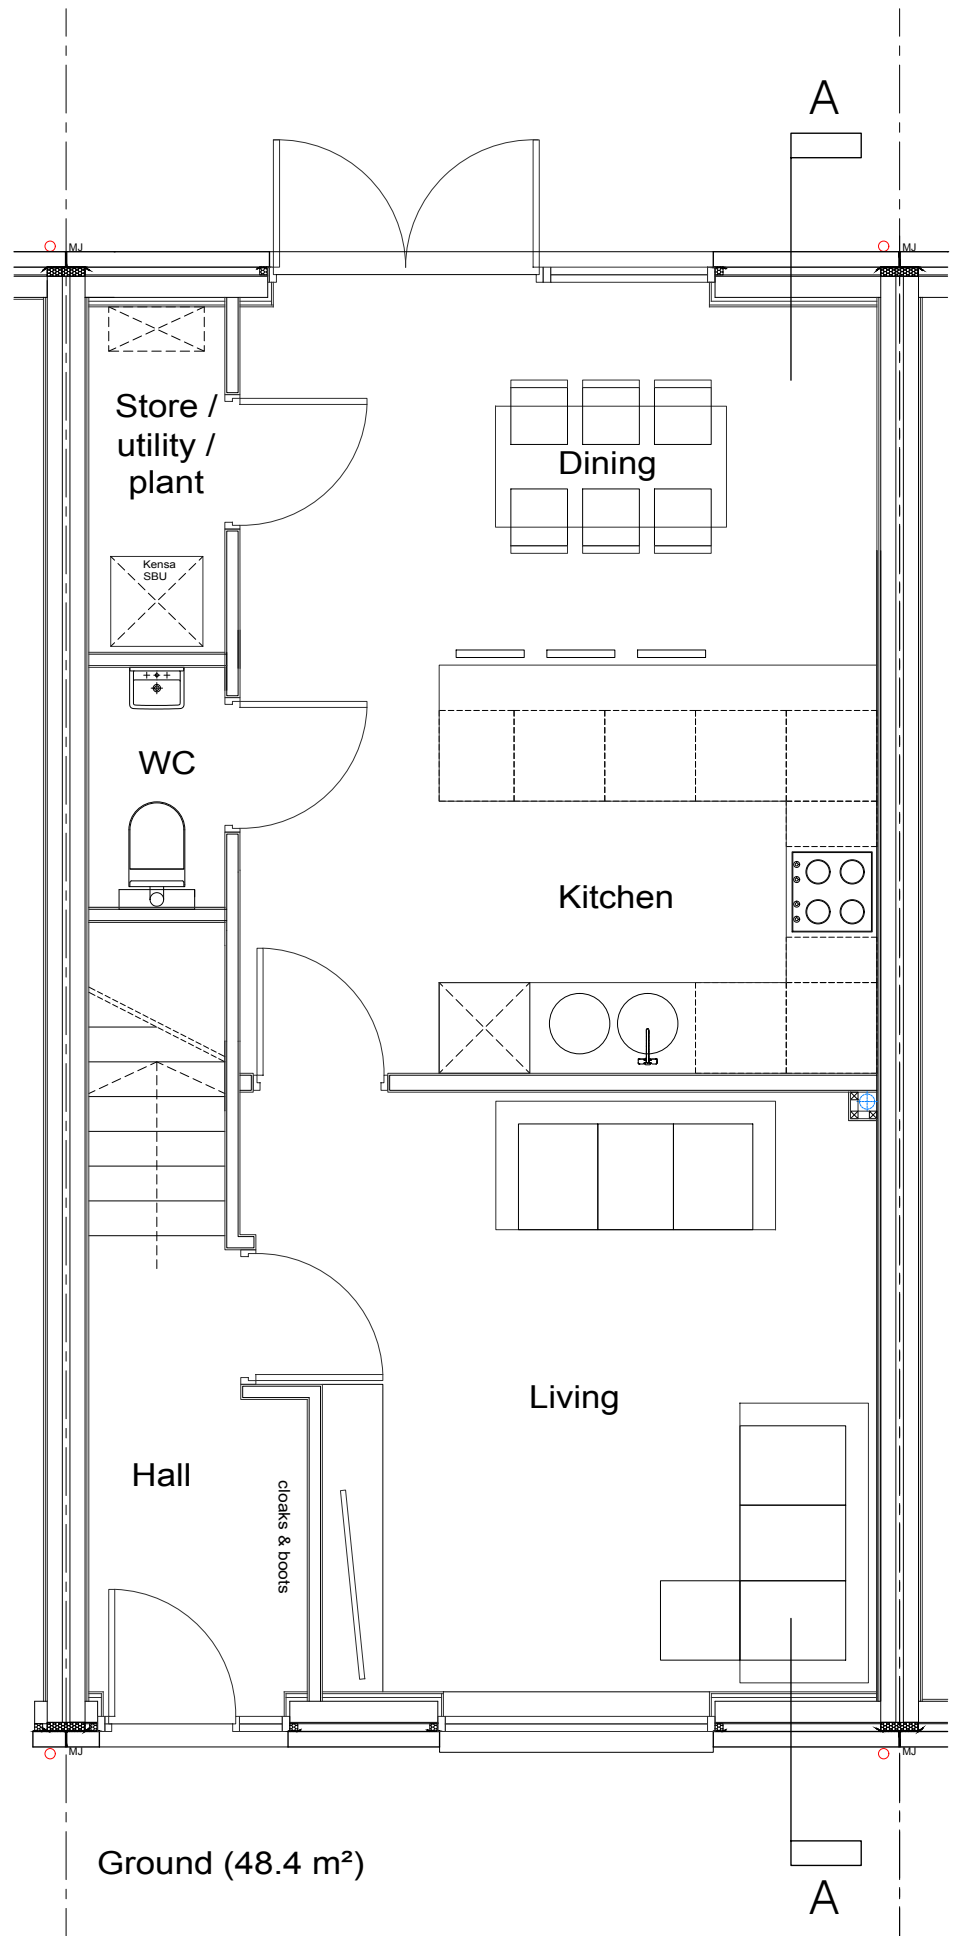

Note: Design/Layouts/Areas are indicative only at this stage and subject to detailed design.

0m 1m 2.5m

Outline Material Specification:

01. 65mm facing brick stretcher bond (spec tbc)
02. Double Glaze uPVC Windows/patio doors (RAL 7015)
 - All Reveals, soffits, jambs to be 102.5mm deep (half brick)
03. Grey fibre cement slate effect roof tiles (spec tbc)
04. GRP Front doors (Spec tbc)
 - All Reveals, soffits, jambs to be 102.5mm deep (half brick)
05. Rainwater goods (black uPVC)
06. 65mm vertical stack bonded brickwork (spec tbc)
07. Solar PV panels (spec tbc)

MC AU Modern City Architecture & Urbanism
Eastgate, 2 Castle Street
Castlefield
Manchester
M3 4LZ
0161 974 7203
info@mcau.co.uk
www.mcau.co.uk

Client
Rowlinson
Project
Silk Street, Manchester
Description
GA Proposed House Types
HT-3.2 (typical mid terrace)
Plans and Elevations

Status
Planning
Scale
1:50 @ A1
Job number
1184
Drawn
MM
Drawing number
03-HT3.2-001
Date
Apr 21
Revision
P03

Copyright MODERN CITY | Architecture + Urbanism