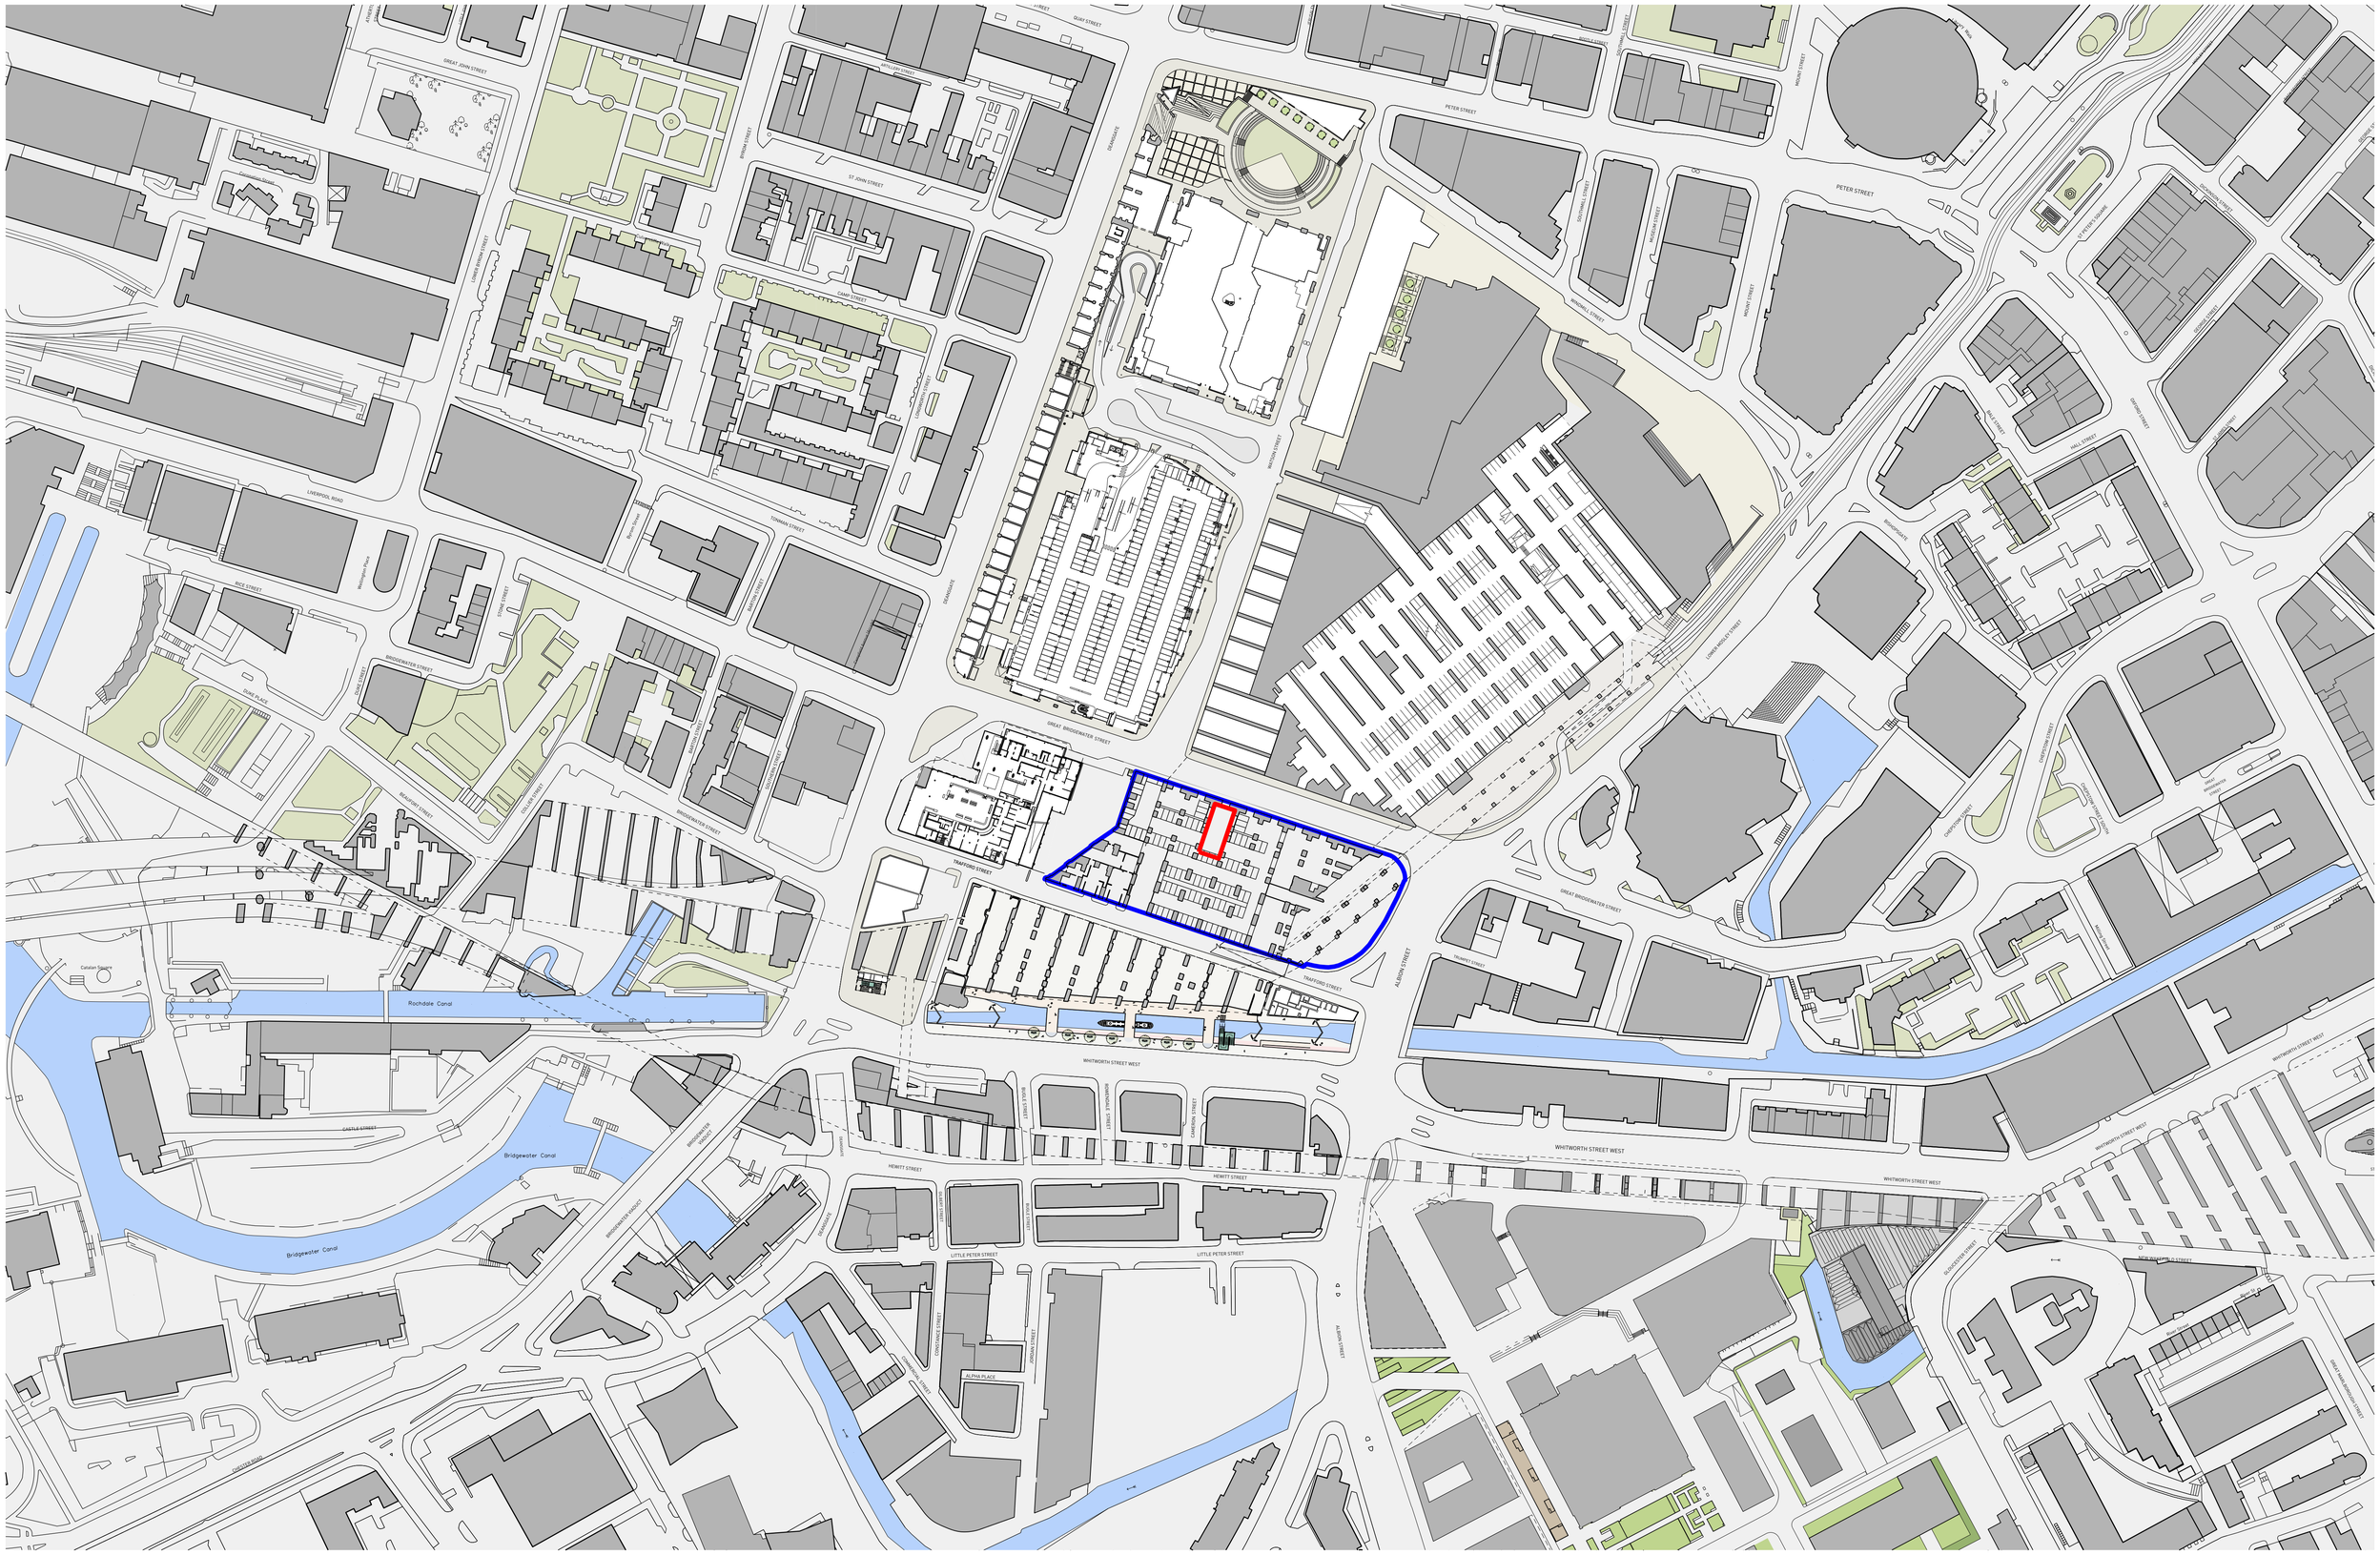


This drawing is copyright
Do not scale off dimensions.
All dimensions to be checked on site by contractor.
Contractor to report any dimensional discrepancies, errors or omissions prior to commencing on site.

0 20 40 100m

Rev	Date	Description
00	10-05-2021	Planning Issue

North

Project Title: Former Bauer Millet Site

Status: Planning

Scale: 1:2500 @ A3 / 1:1250 @ A1

Date: May 2021

Drawing Title: Existing Site Location Plan- Level 00

Job No: 10053

Drawing No: 10053-TC-A-B5D9-G000-XP-00-001

Revision: 00

simpsonhaugh

MANCHESTER
Riverside, 4 Commercial St
Manchester M15 4RQ
+44 (0)161 835 2345
www.simpsonhaugh.com

LONDON
5-8 Roberts Place
London EC1R 0BB
+44 (0)20 7549 4000
mail@simpsonhaugh.com

© SimpsonHaugh 2017