


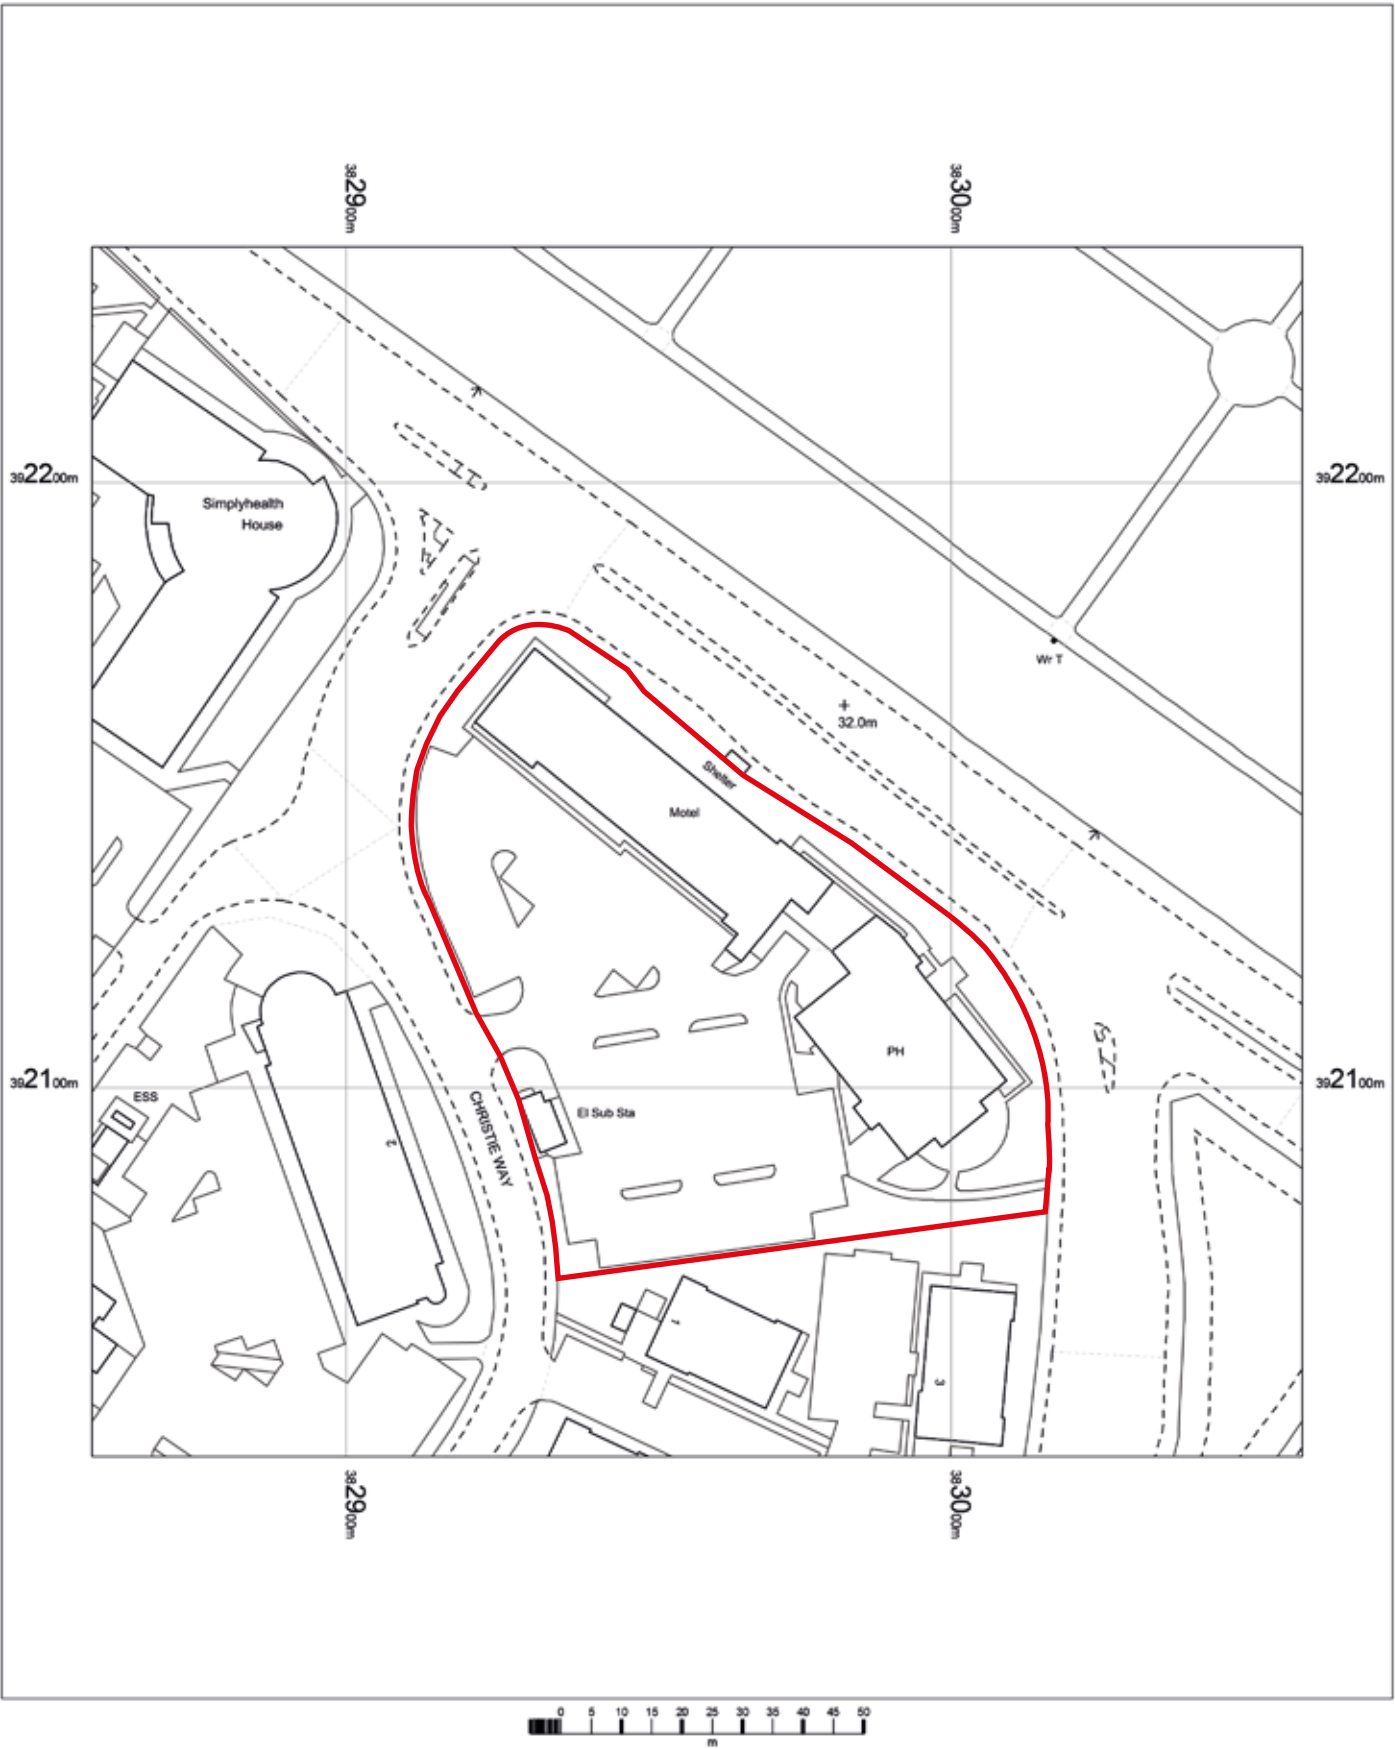


WHITBREAD

PREMIER INN
MANCHESTER WEST DIDSBURY
CHRISTIE FIELDS OFFICE PARK
DERWENT AVENUE
WEST DIDSBURY
M21 7QS

164416 (REV -)
05/01/22 - SRL

COPYRIGHT :
THE ATTACHED DESIGNS AND ILLUSTRATIONS
ARE INTENDED SOLELY FOR, AND SHOULD
ONLY BE USED BY, THOSE TO WHOM THIS
DESIGN SPECIFICATION IS ADDRESSED.

THE CONTENTS ARE STRICTLY
PRIVATE AND CONFIDENTIAL.
ANY FORM OF REPRODUCTION,
DISSEMINATION, COPYING, DISCLOSURE,
MODIFICATION OR DISTRIBUTION IS STRICTLY
PROHIBITED WITHOUT THE PRIOR WRITTEN
CONSENT OF ASHLEIGH SIGNS LTD
(COMPANY NUMBER : 1325080)
WHOSE REGISTERED ADDRESS IS:
ASHLEIGH HOUSE, BECKBRIDGE ROAD,
NORMANTON INDUSTRIAL ESTATE,
NORMANTON. WF6 1TE

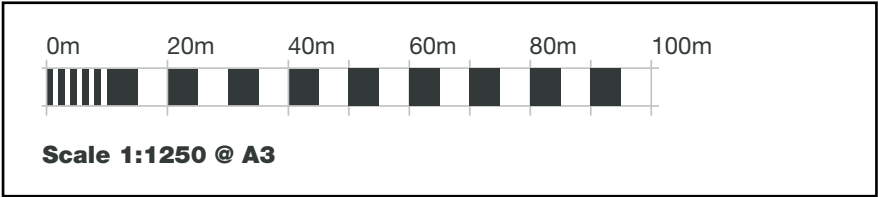

OS MasterMap 1250/2500/10000 scale
Friday, December 17, 2021, ID: CM-01009294
www.centremapslive.co.uk
1:1250 scale print at A4, Centre: 382958 E, 392139 N
© Crown Copyright Ordnance Survey. Licence no. 100019980

