

BARCX
BILLBAS ARCHITECTS

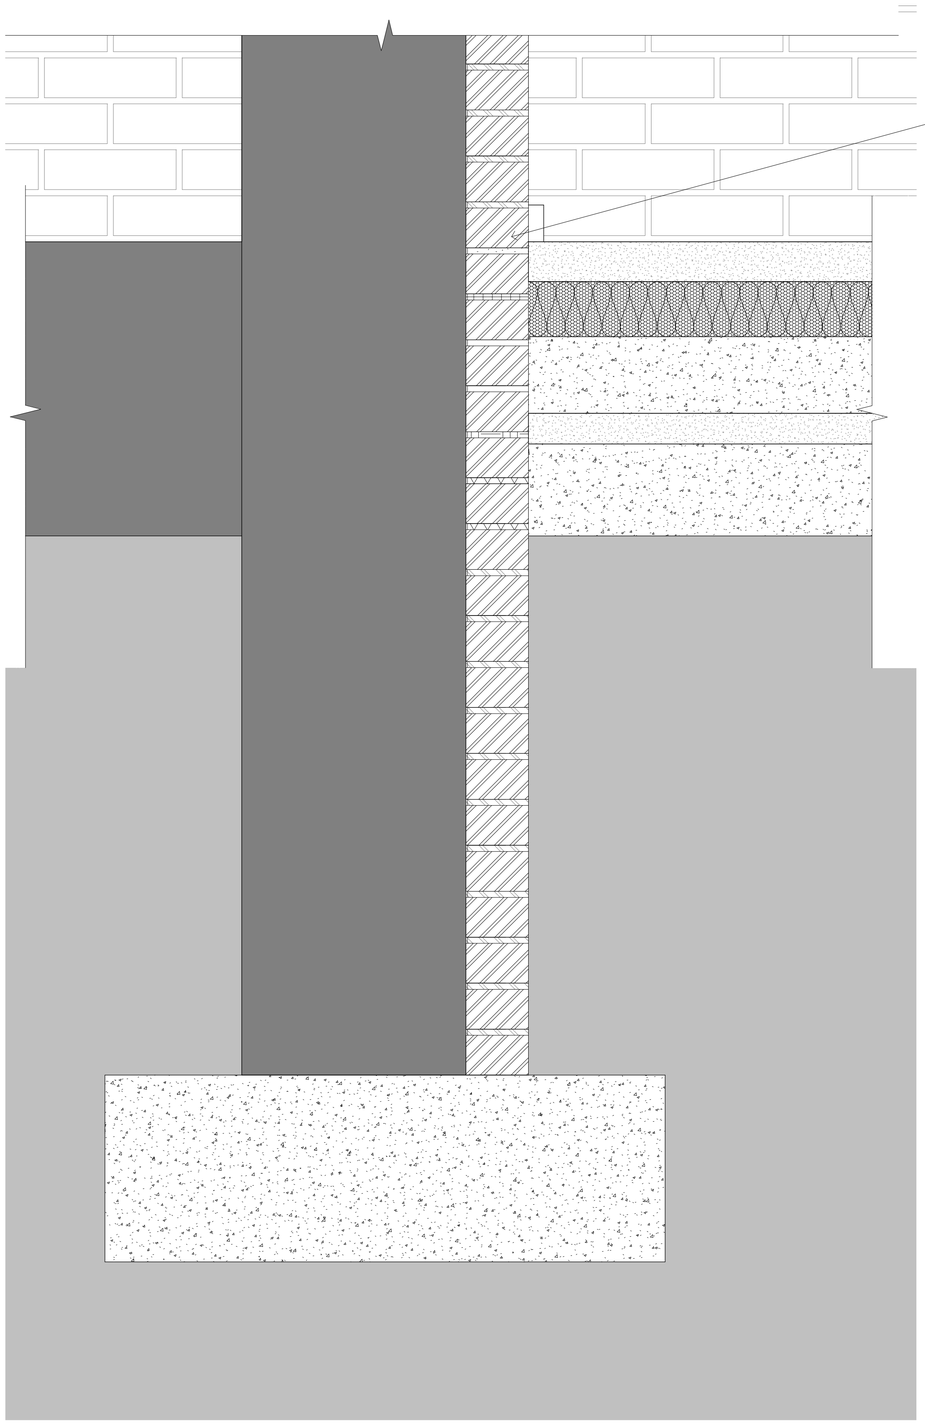

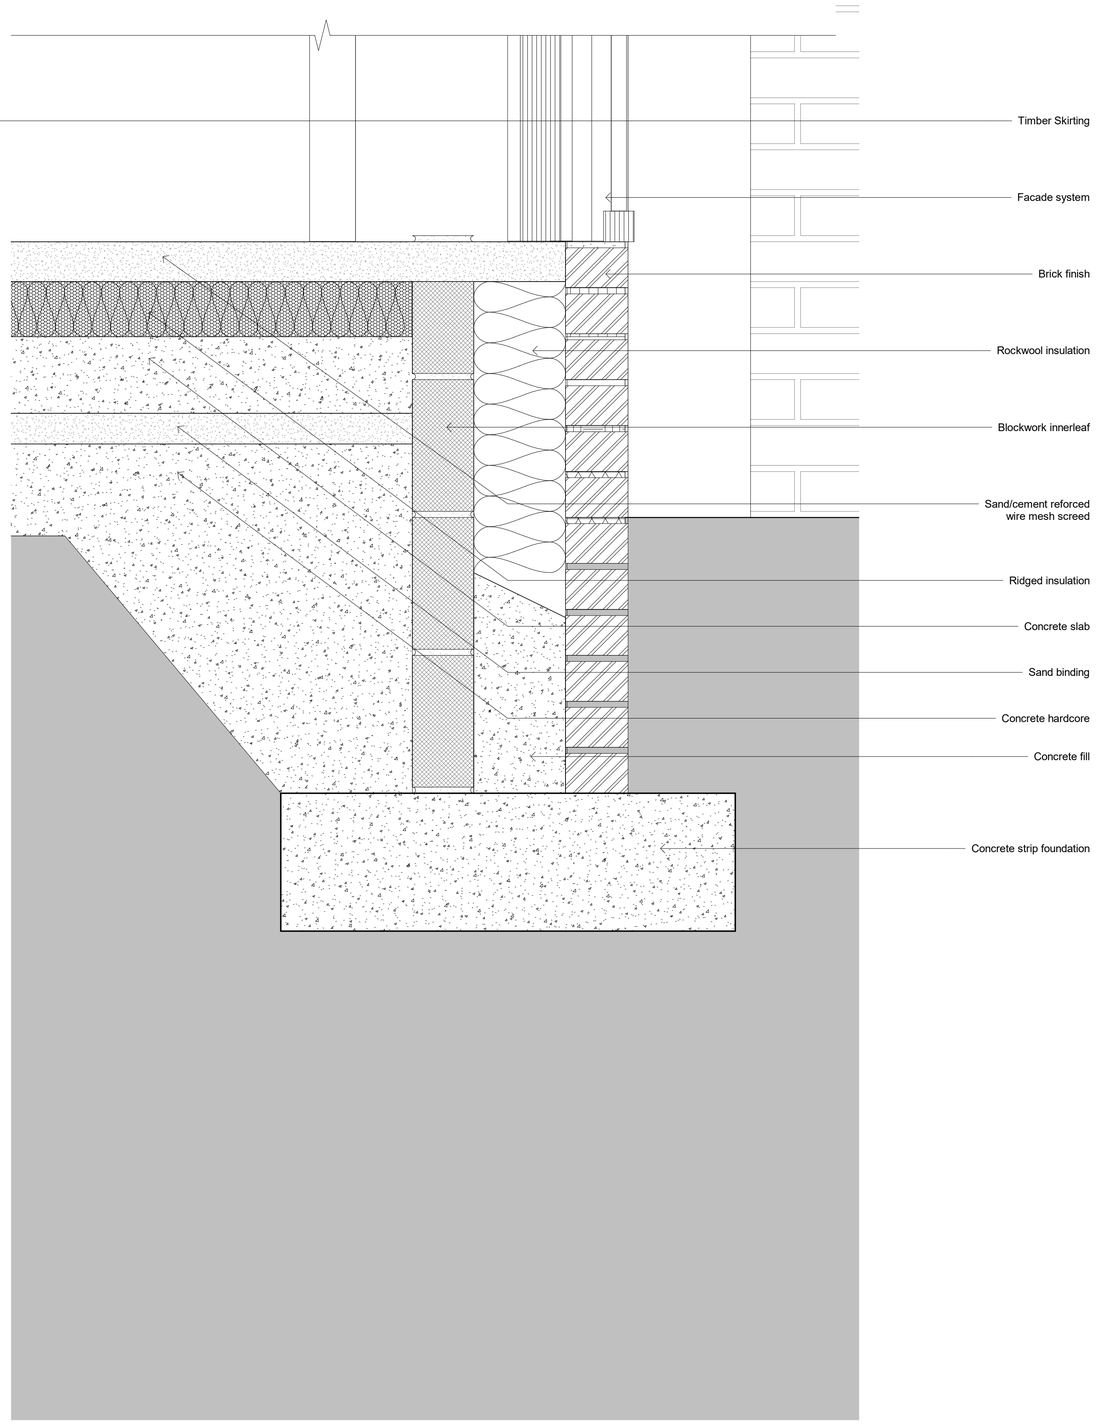

revision	date	drawn	description
-	17.06.21	SB	Updated as per LAs comments

Do not scale from drawings unless by agreement with architect. Use figured dimensions only. Check all dimensions on site prior to commencing the works. Drawing to be read in conjunction with other relevant consultant information.

This drawing is the copyright of BARCX Ltd and must not be copied or reproduced in part, or in whole, without the express permission of the architect. Drawing to be read in conjunction with specification.

0mm 100mm 200mm 300mm 400mm

Extension External wall ground floor detail

B-0230-8005-Extension External wall ground floor detail - revision

MKCC Parsonage St

1:5 @ A1 scale

0230 job reference

KH drawn

Planning