
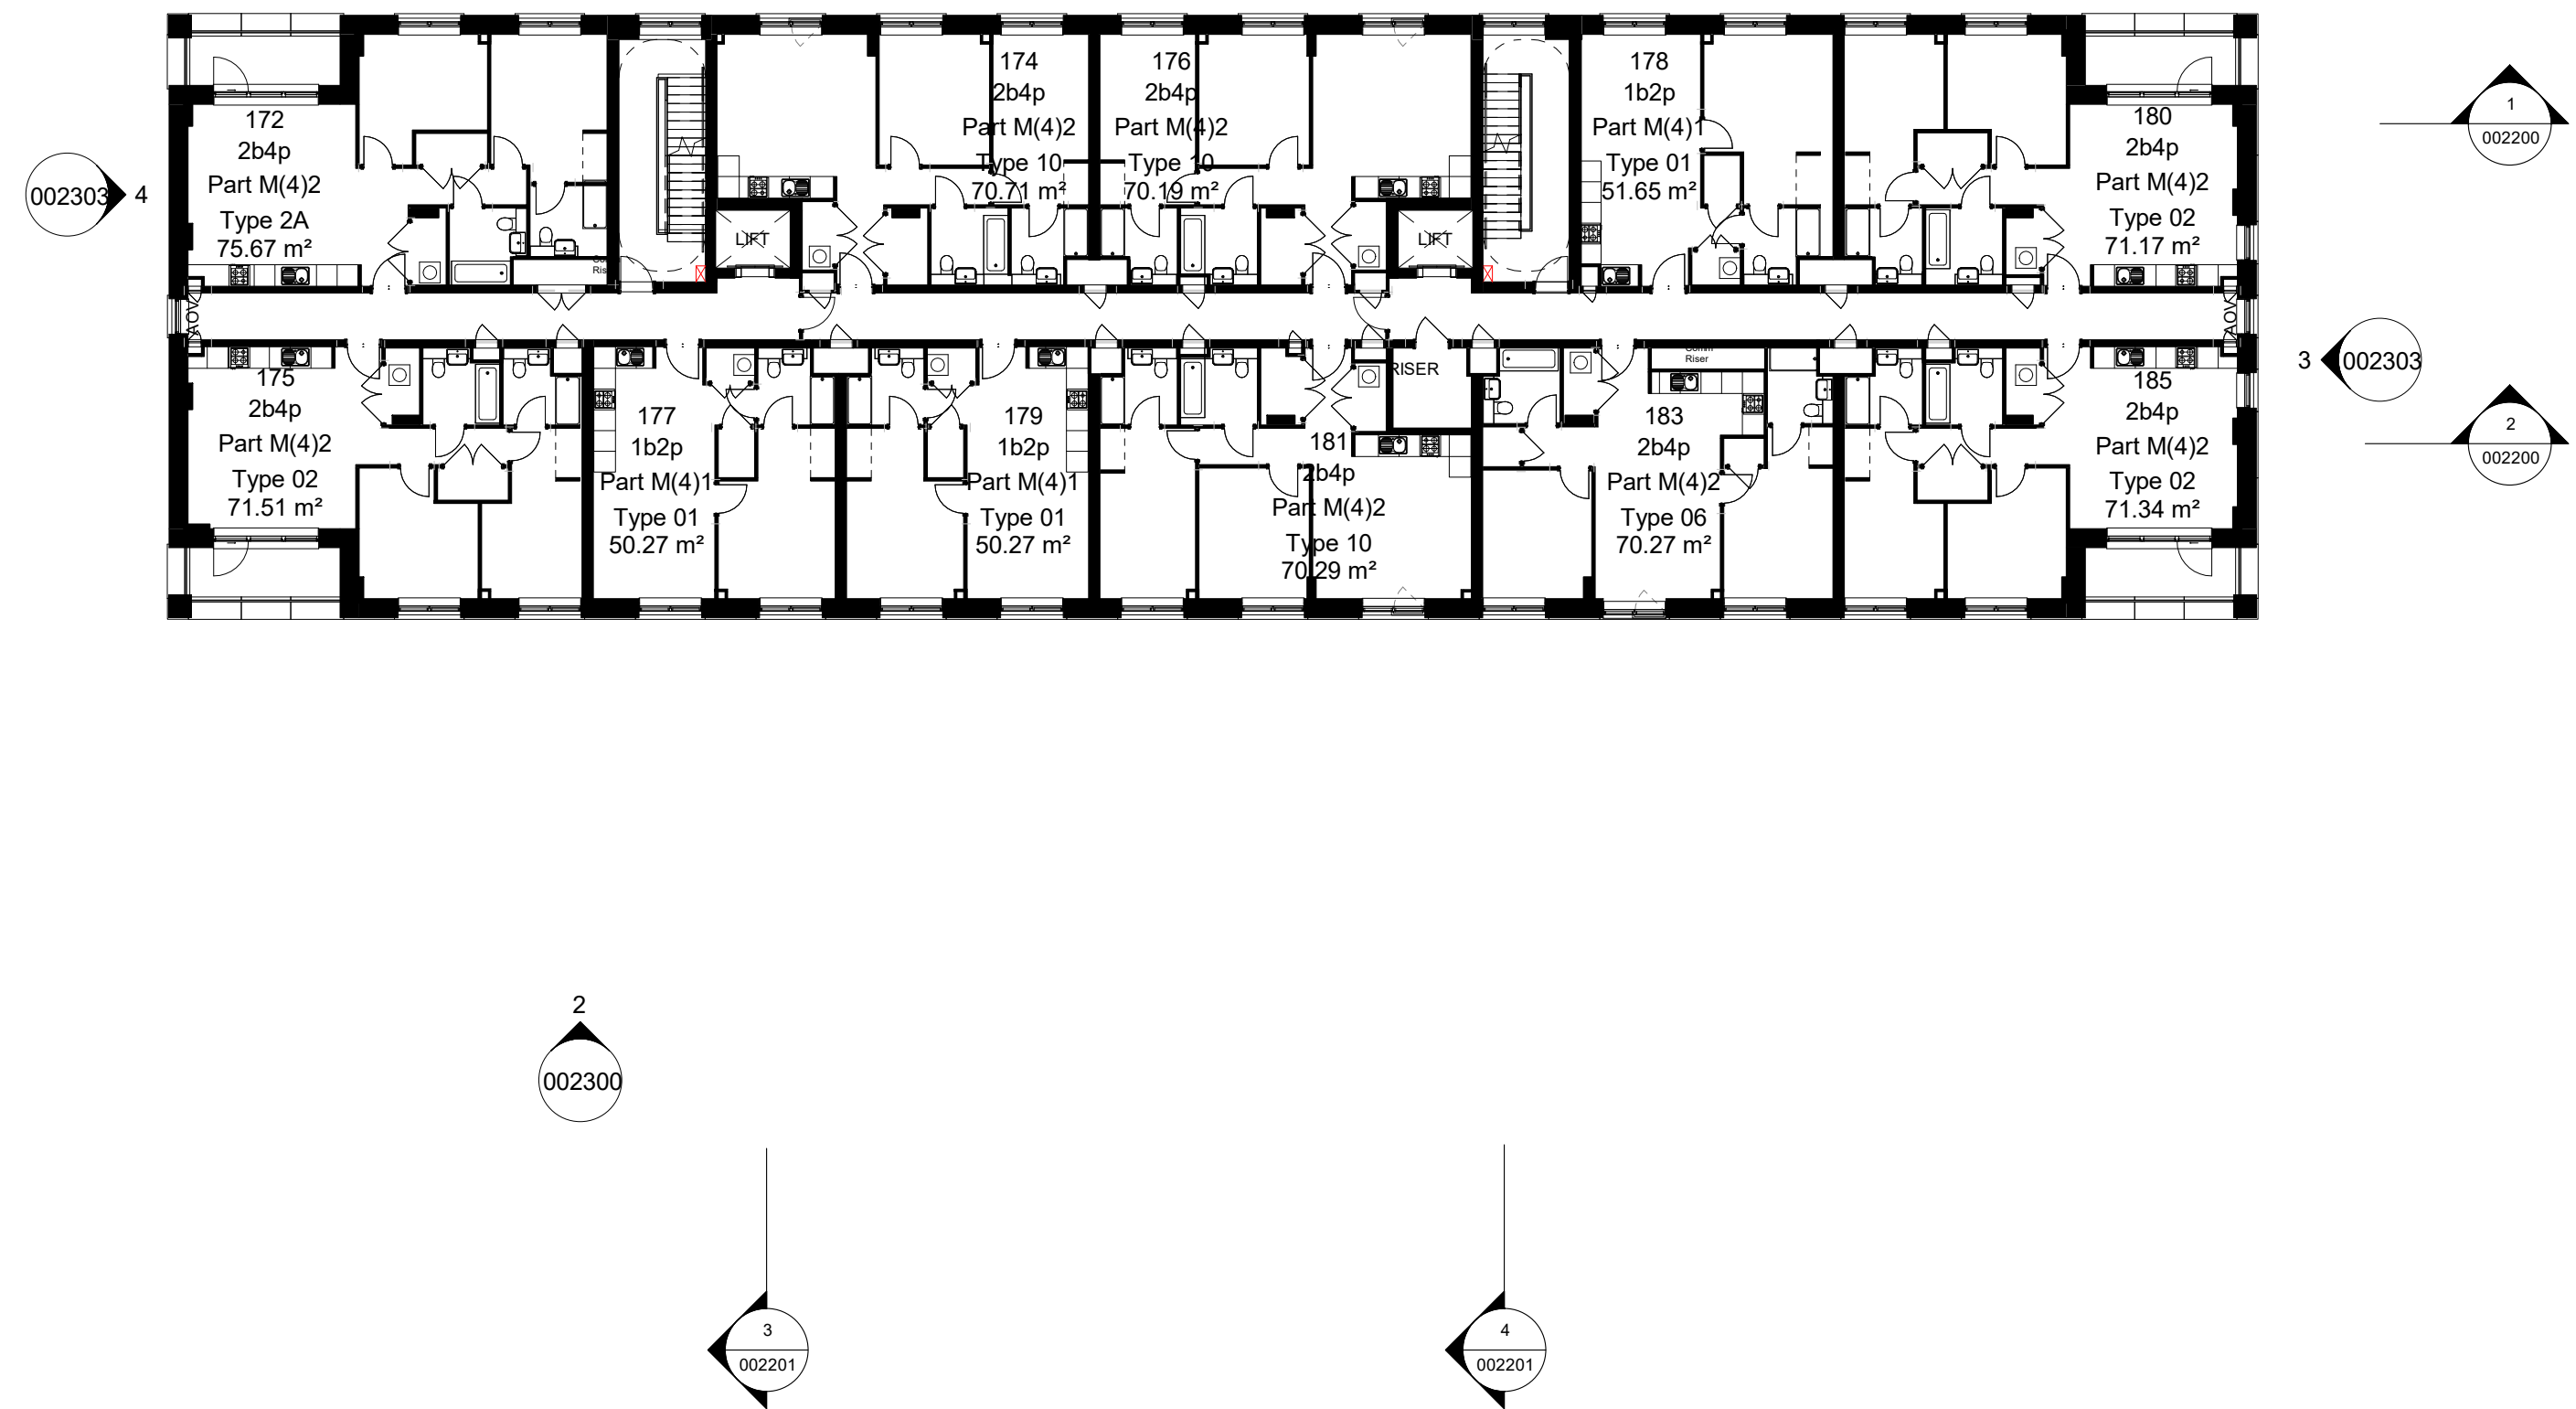


0m 5m 10m 15m

CDM REGULATIONS 2015. All current drawings and specifications for the project must be read in conjunction with the Designer's Hazard and Environment Assessment Record. All intellectual property rights reserved.

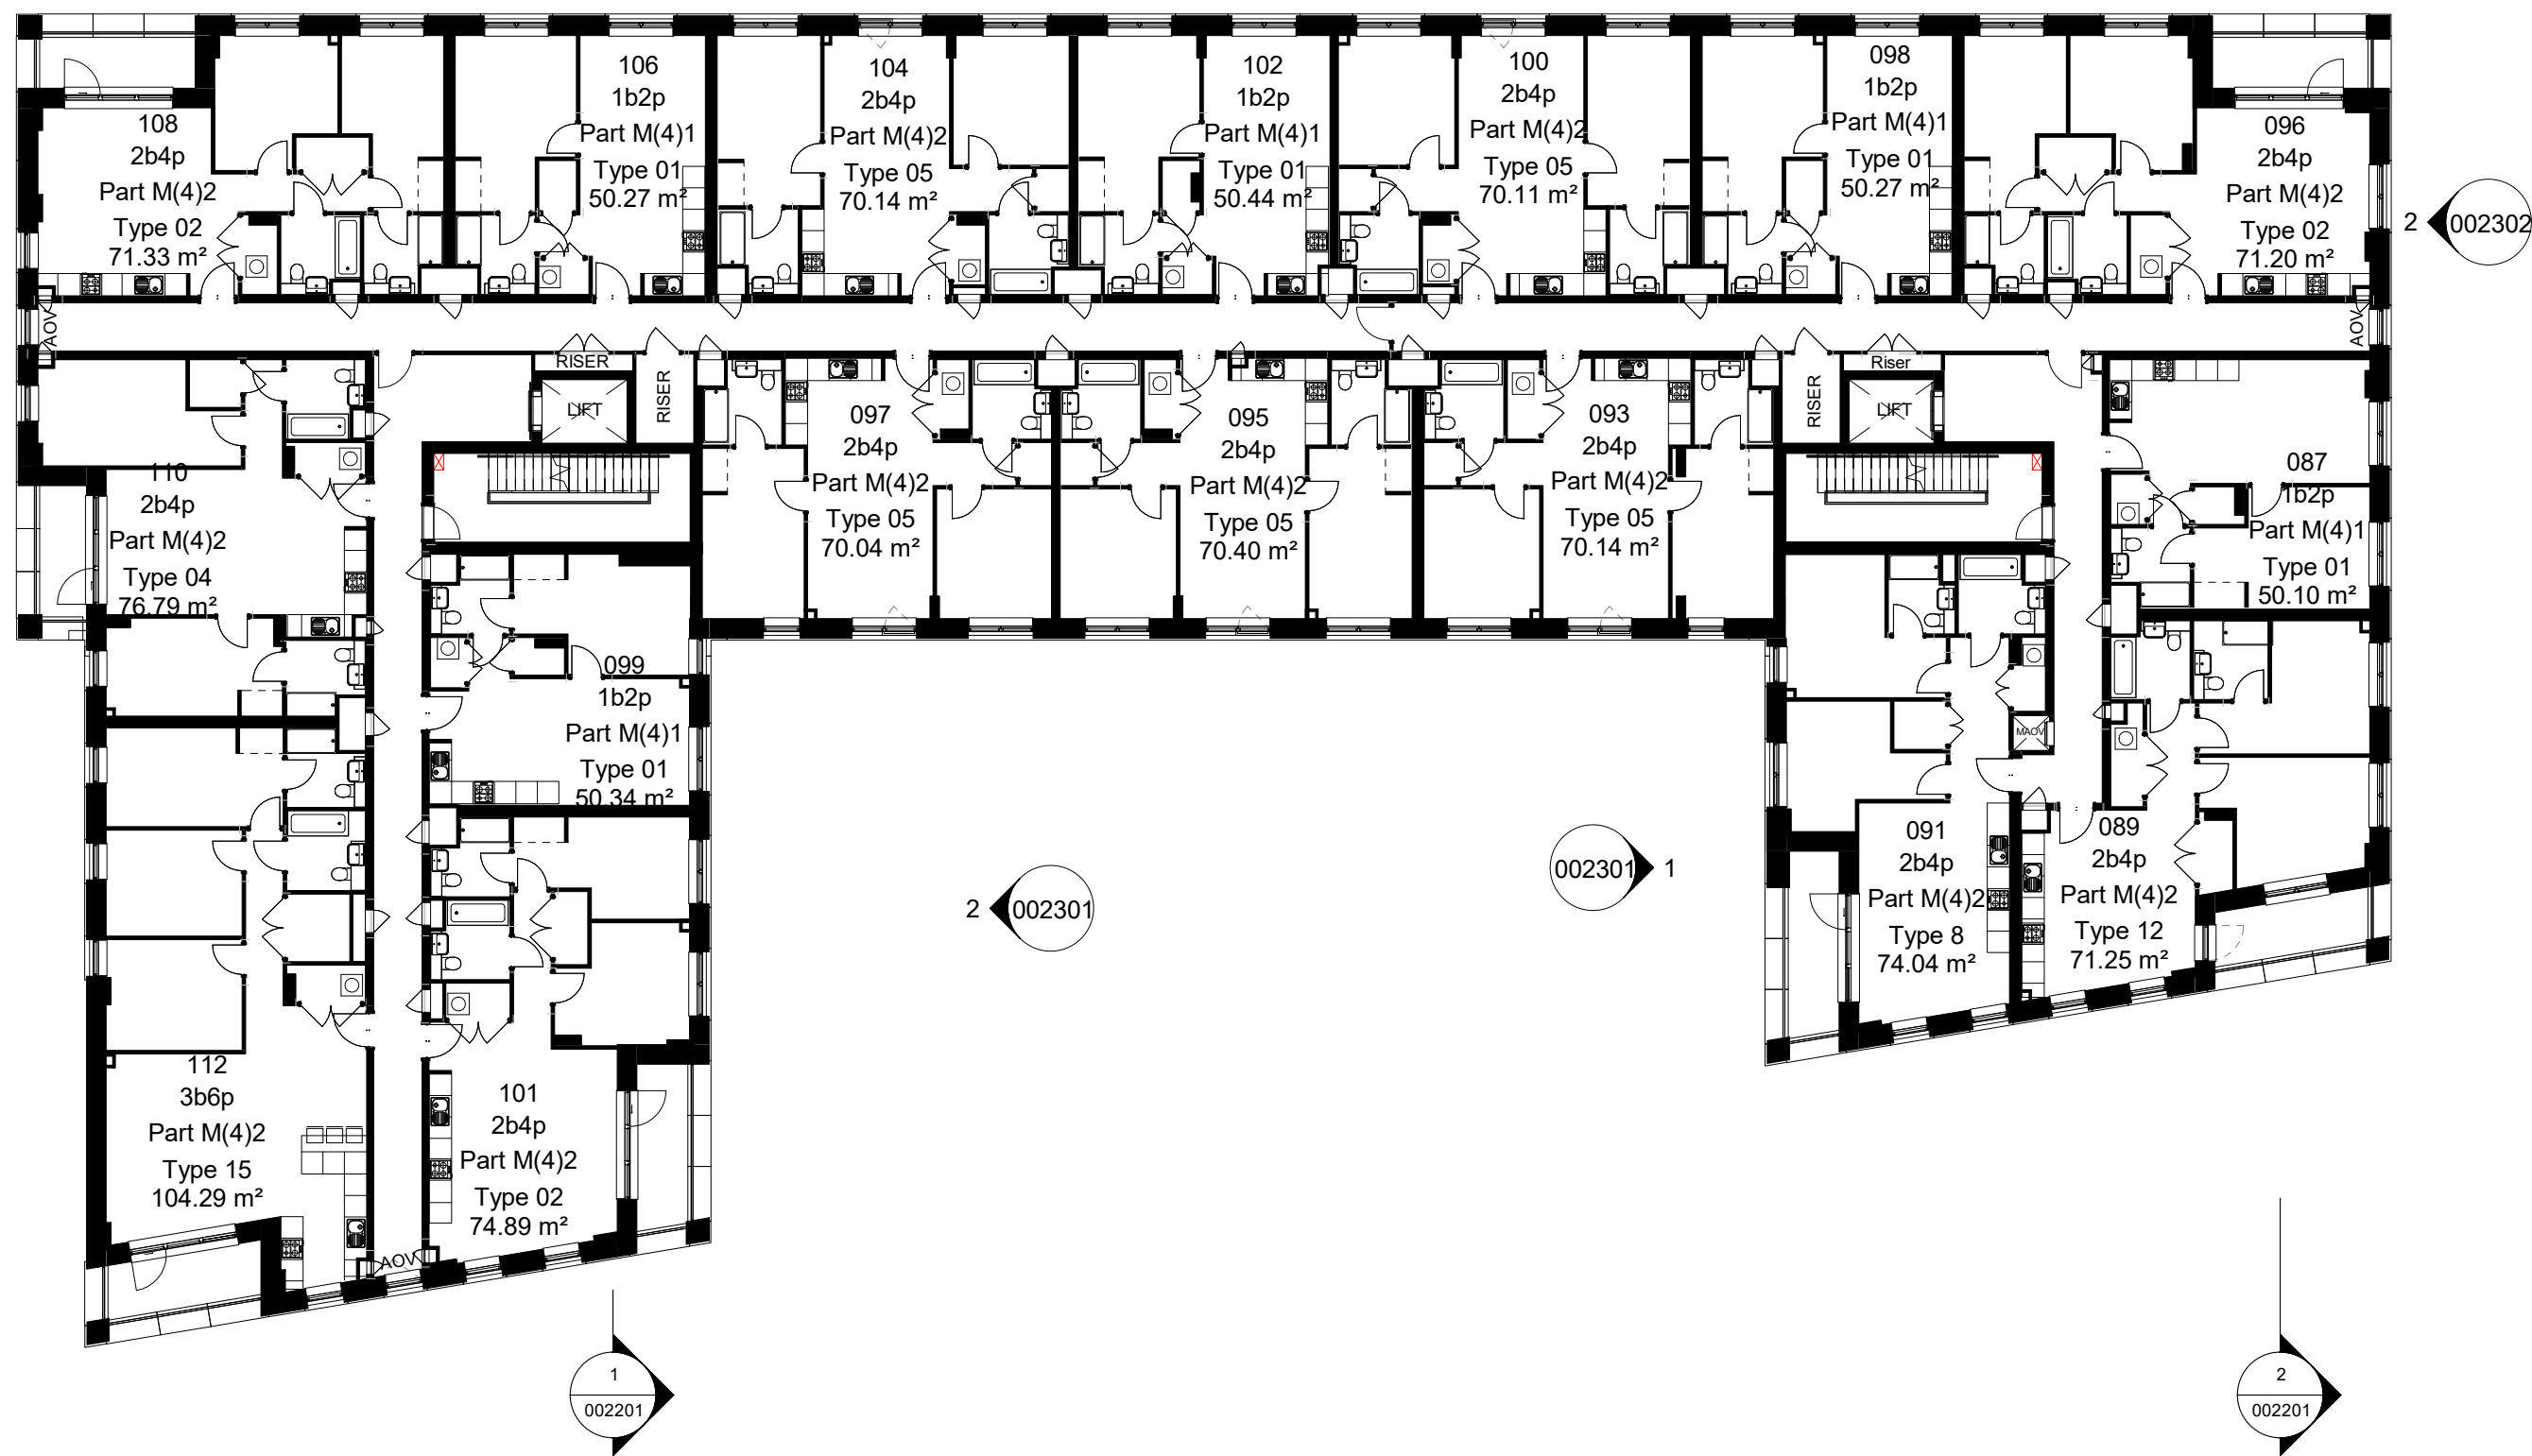

Rev	Date	Description
A	29.04.2022	Issued for planning

Dwn	Ckd	Drawn	SK
SK	AH	Checked	AH
		Date	11/15/21
		Scale @ A1	1 : 200

Jersey Wharf - Ancoats
(BA9225)
Proposed Sixth Floor Plan

Project	Origin	Volume	Level	Type	Role	Number
JWA - PRP - A1 -	06 -	DR - A -	002106			
Revision	Status					
A -	PLANNING ISSUE -					

PRP