



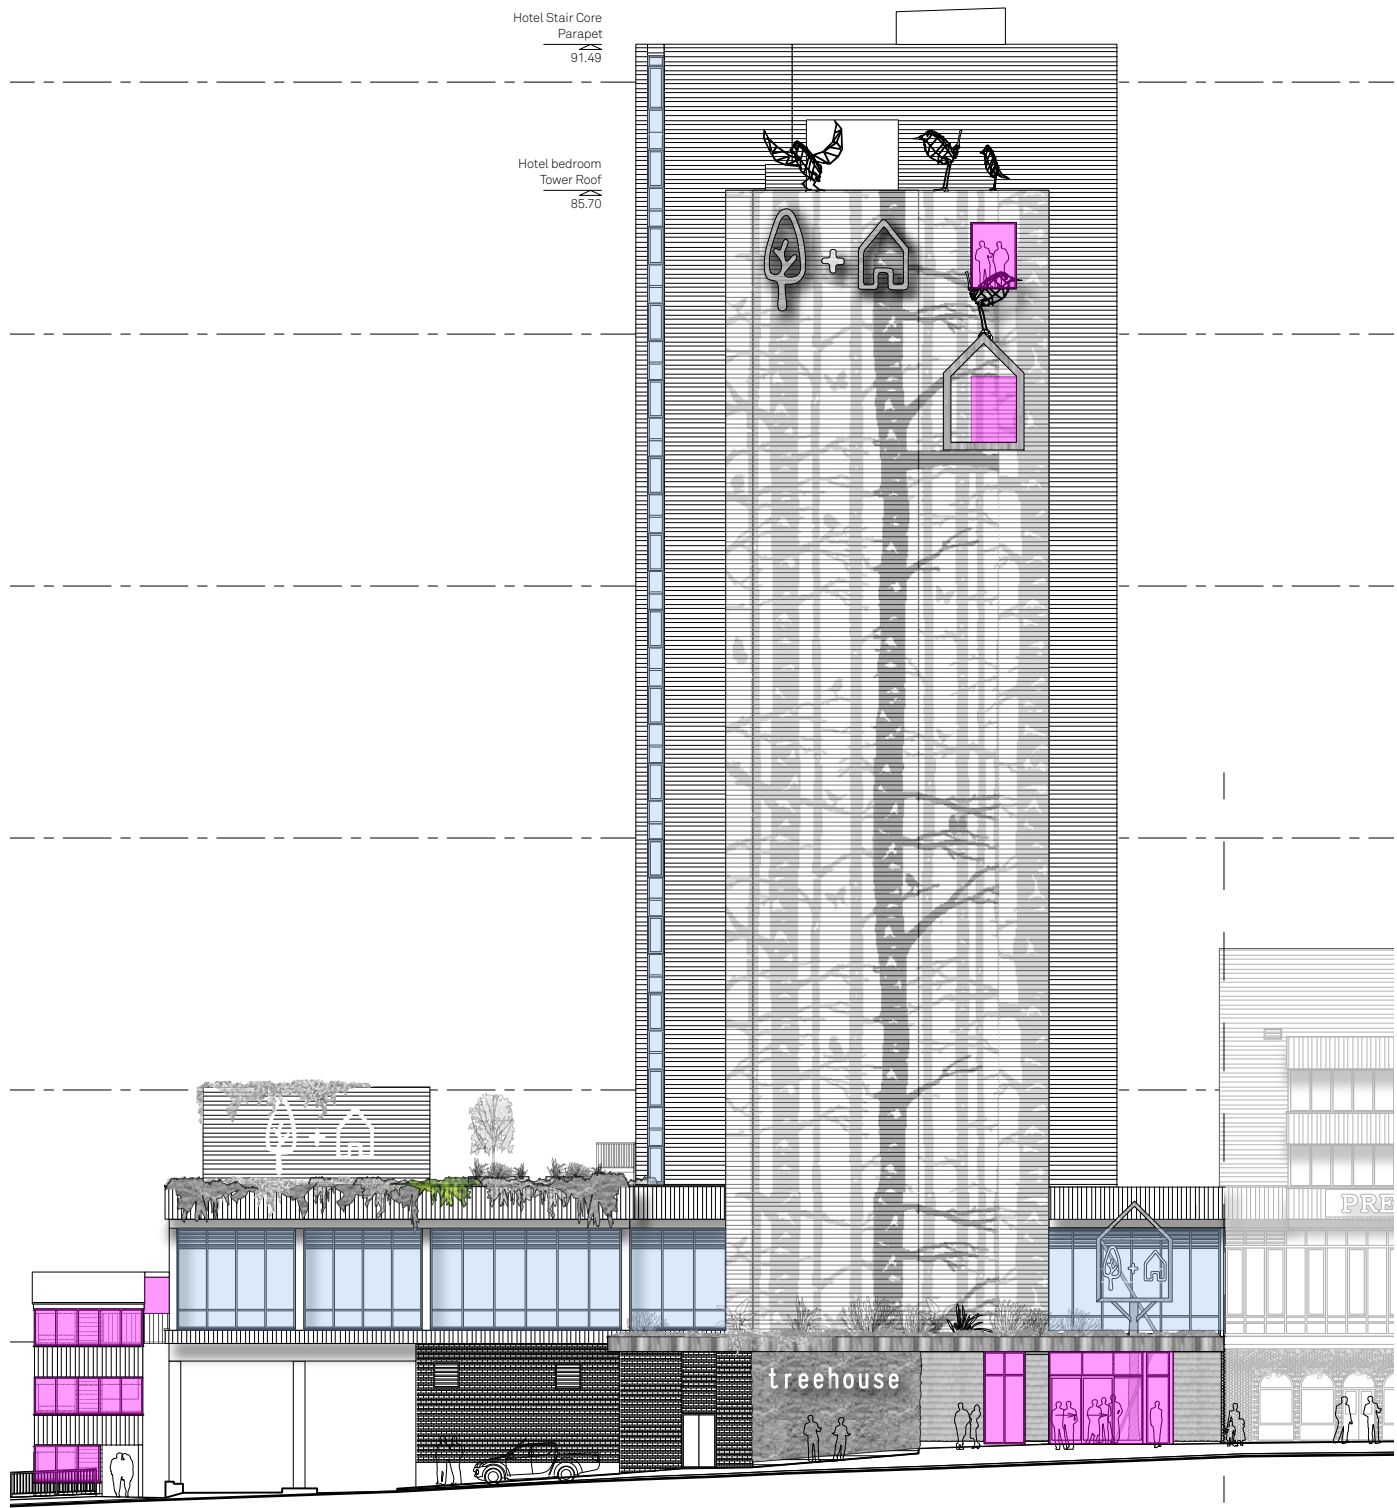


Proposed Blackfriars Elevation; Scale NTS
Key indicating replacement glazing only - see notes & individual elevations for further details



Proposed Deansgate Elevation; Scale NTS
Key indicating replacement glazing only - see notes & individual elevations for further details

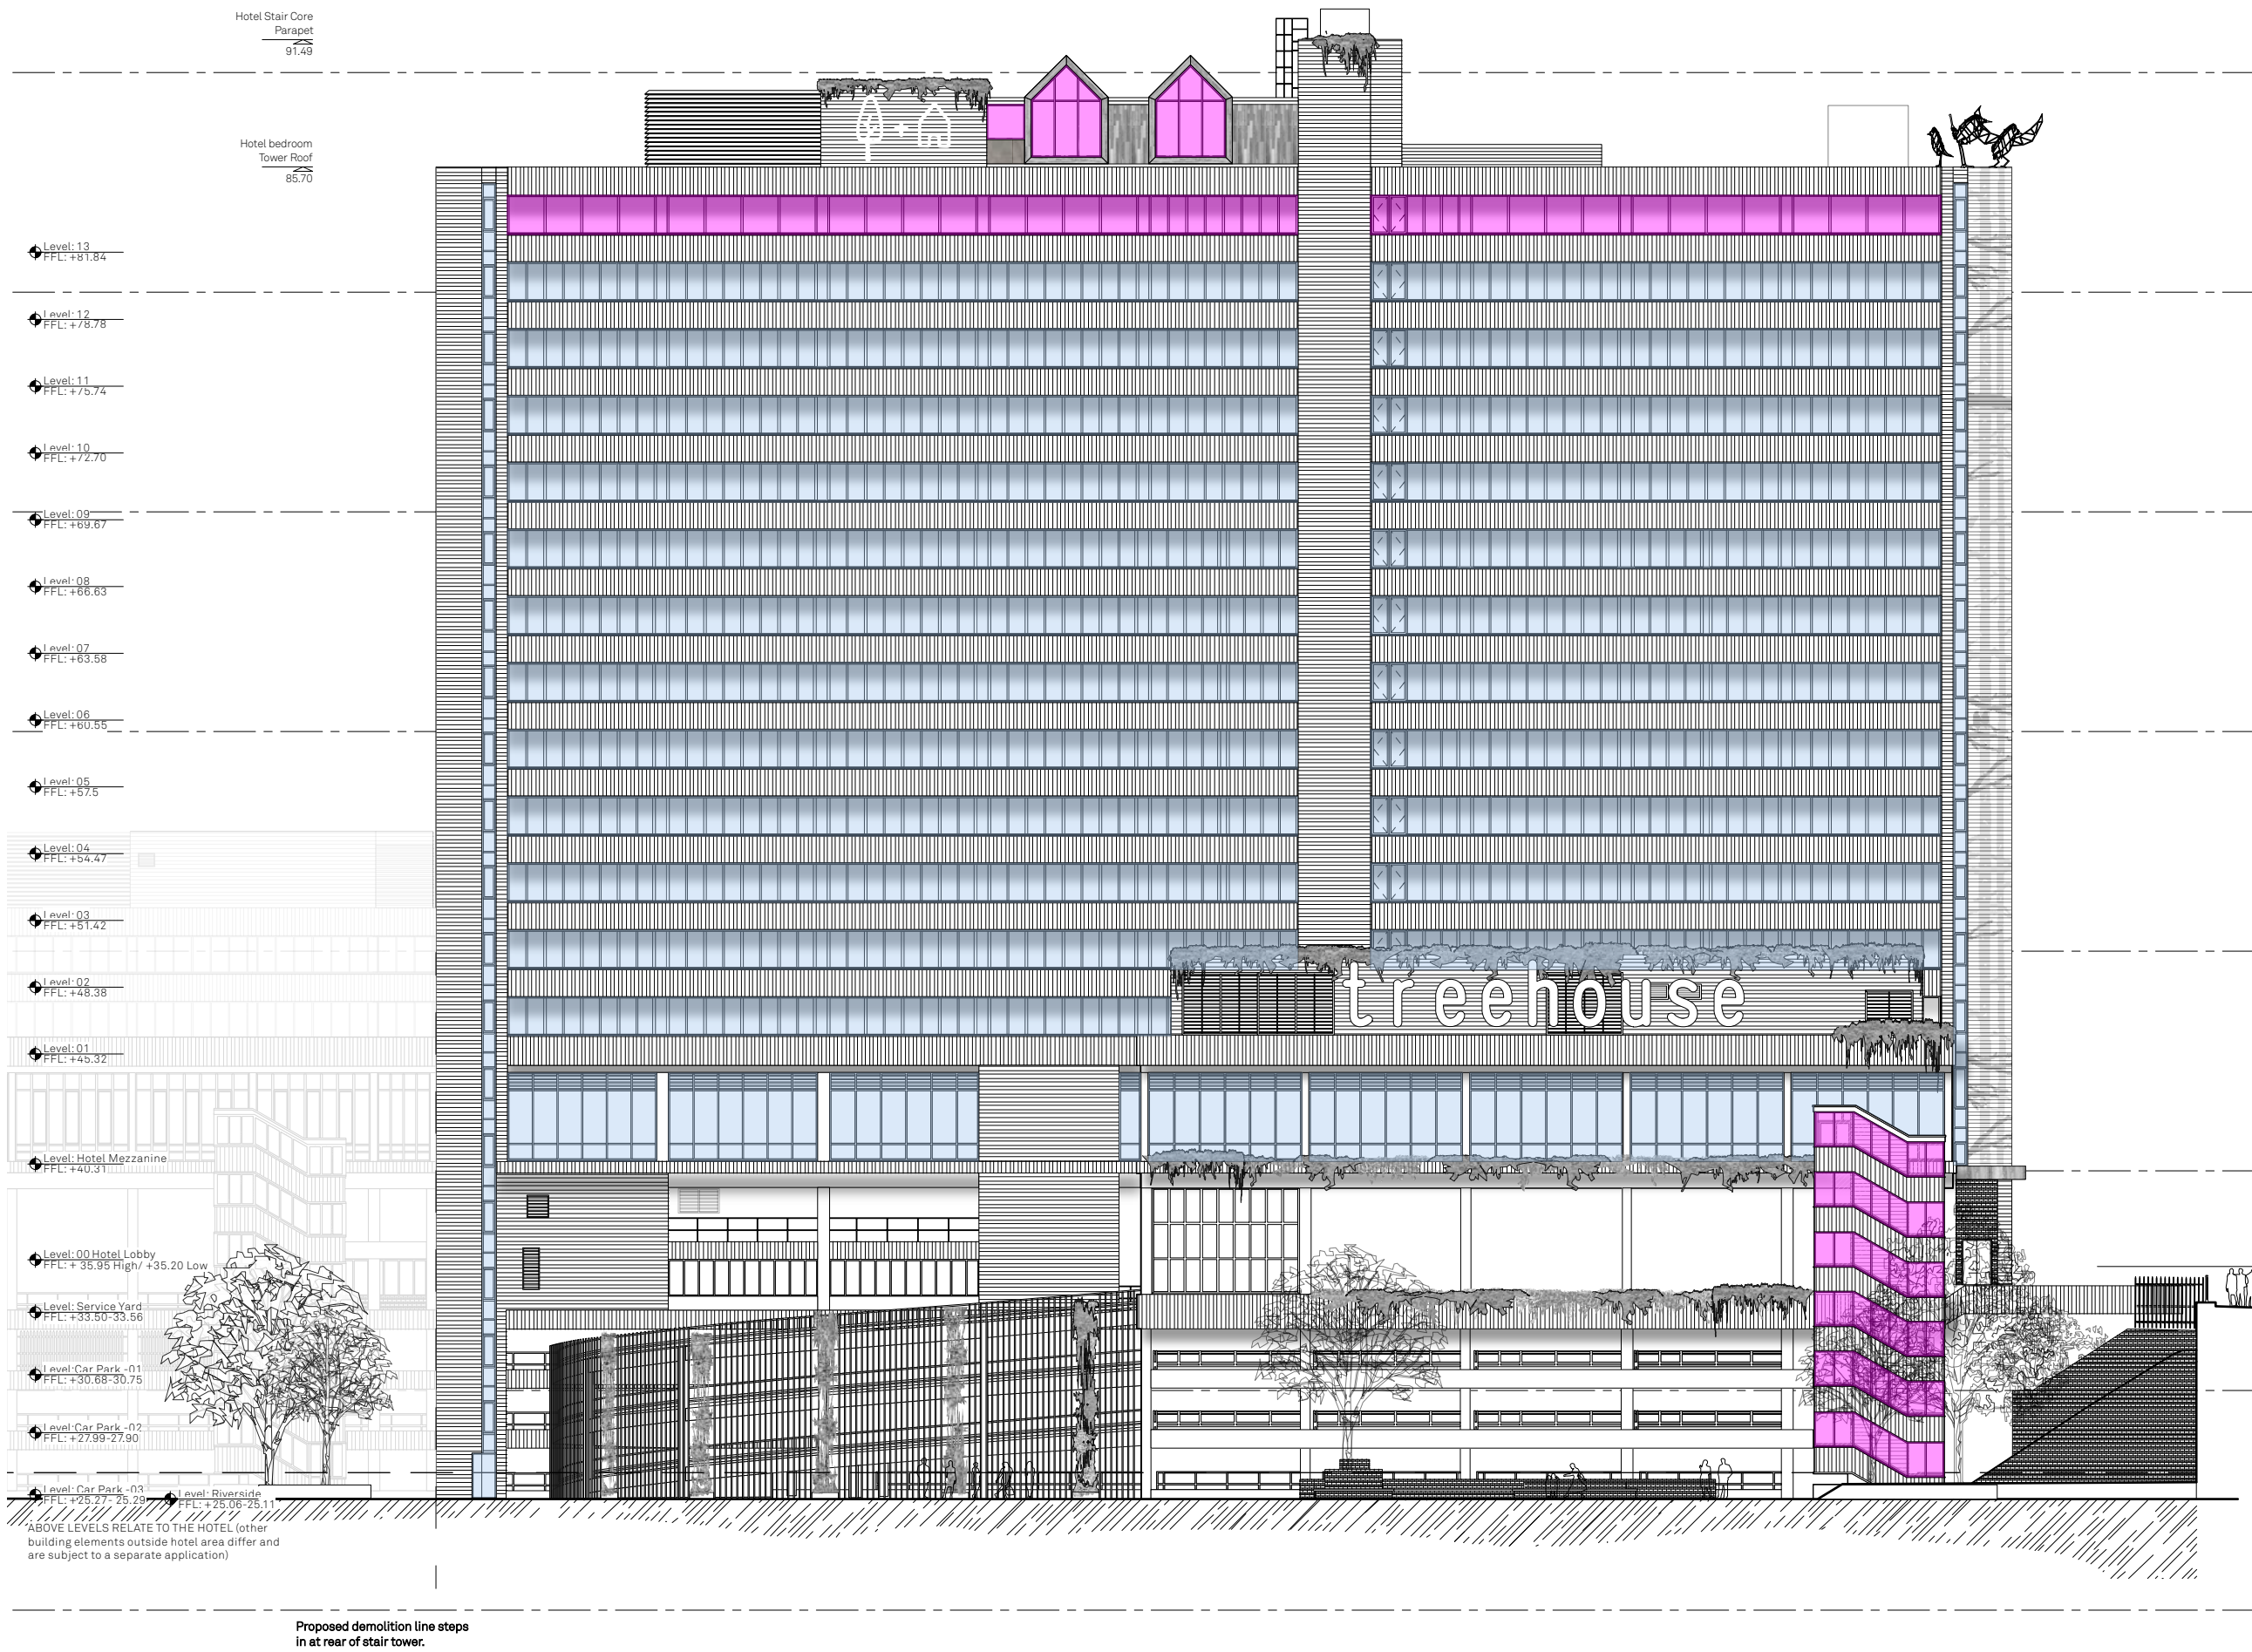

Proposed River Irwell Elevation; Scale NTS
Key indicating replacement glazing only - see notes & individual elevations for further details

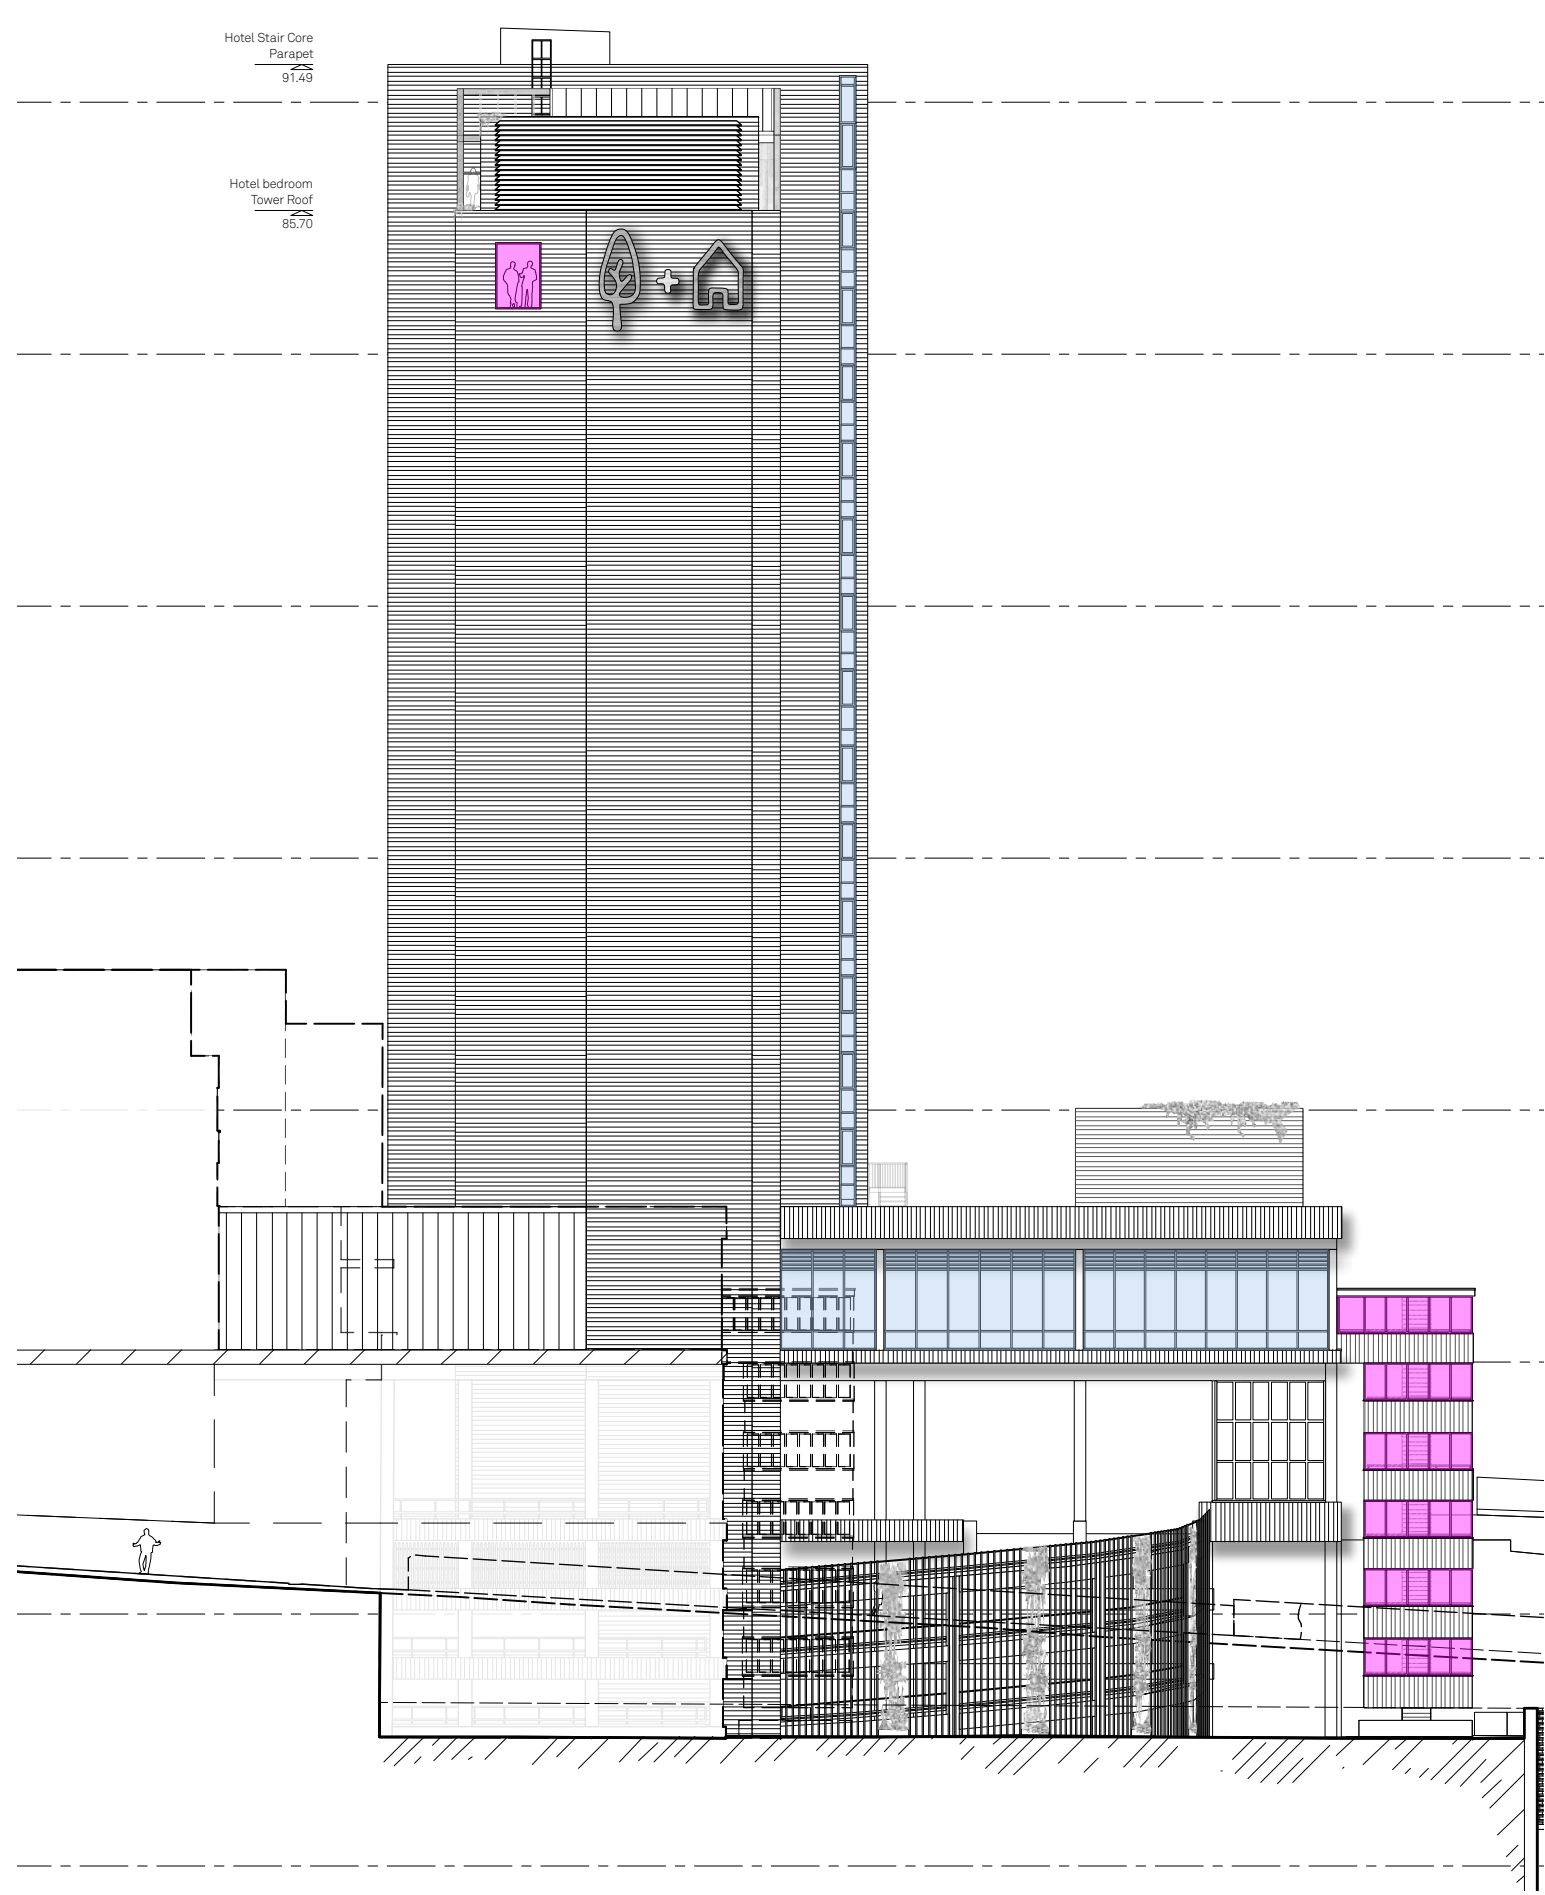

Proposed Victoria Bridge Elevation; Scale NTS
Key indicating replacement glazing only - see notes & individual elevations for further details

KEY:
Proposed Elevations Scale 1:300 / NTS
Read in conjunction with proposed
elevations drawings B3_04_2200-2203

Drawing indicates the extent of glazing
previously submitted under application
number 129468/FO/2021 vs that
requested in this application

- Pink shade denotes glazing submitted
included in this application
- Blue shade denotes glazing submitted
under 129468/FO/2021

Notes:
REPLACEMENT GLAZING FOR HOTEL BEDROOM FLOORS 1-12 AND
CONFERENCE AND MEZZANINE LEVELS PREVIOUSLY SUBMITTED
FOR APPROVAL UNDER SEPARATE APPLICATION 129468/FO/2021

Project Name:		Title:			
Renaissance		Hotel- Block 3			
Proposed Elevations; Glazing Replacement Key					
Drawn:	Checked:	Status:	Project:	Drawing No:	Rev:
DB	RG	Planning	150	B3_04_2214	-
Details:		Issued for Planning		Scale:	
07/04/21				NTS @A1	

Jon Matthews Architects

22 City Tower, Picadilly Plaza, New York St, Manchester, M1 4BT 0161 974 3690

Copyright of this drawing is vested in Jon Matthews Architects and must not be copied or reproduced without
written consent. Figured dimensions only are to be taken from this drawing. Do not scale from this drawing. For
full company disclosure please visit www.jonmatthewsarchitects.com