





Front Elevation 1:50

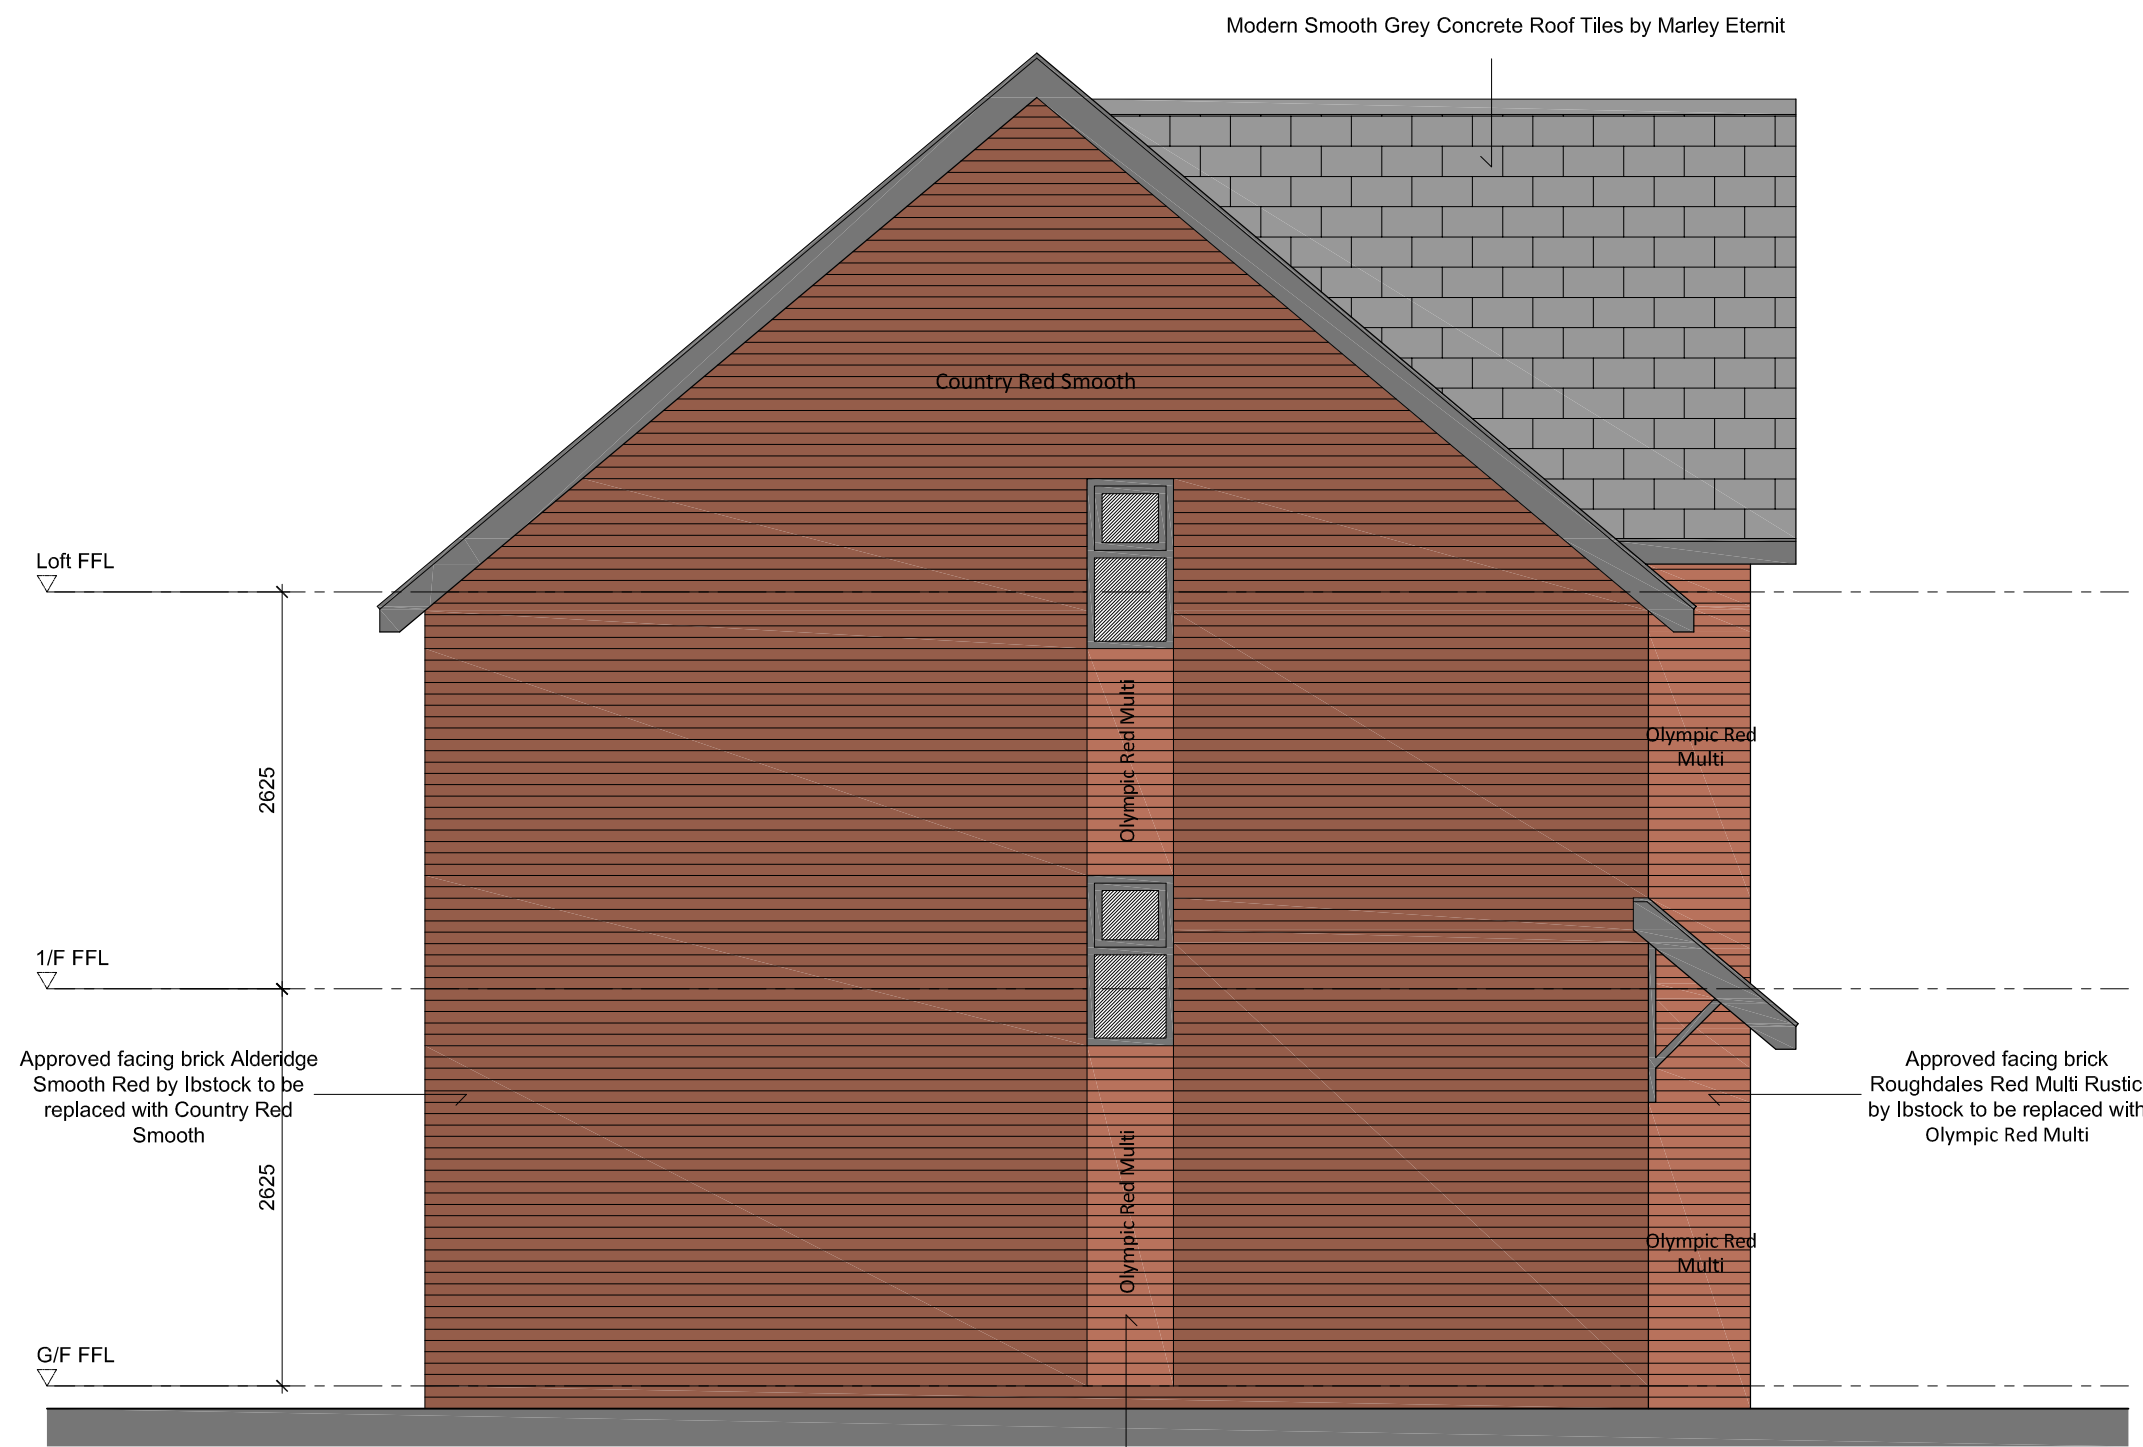

Side Elevation 1 1:50



Rear Elevation 1:50

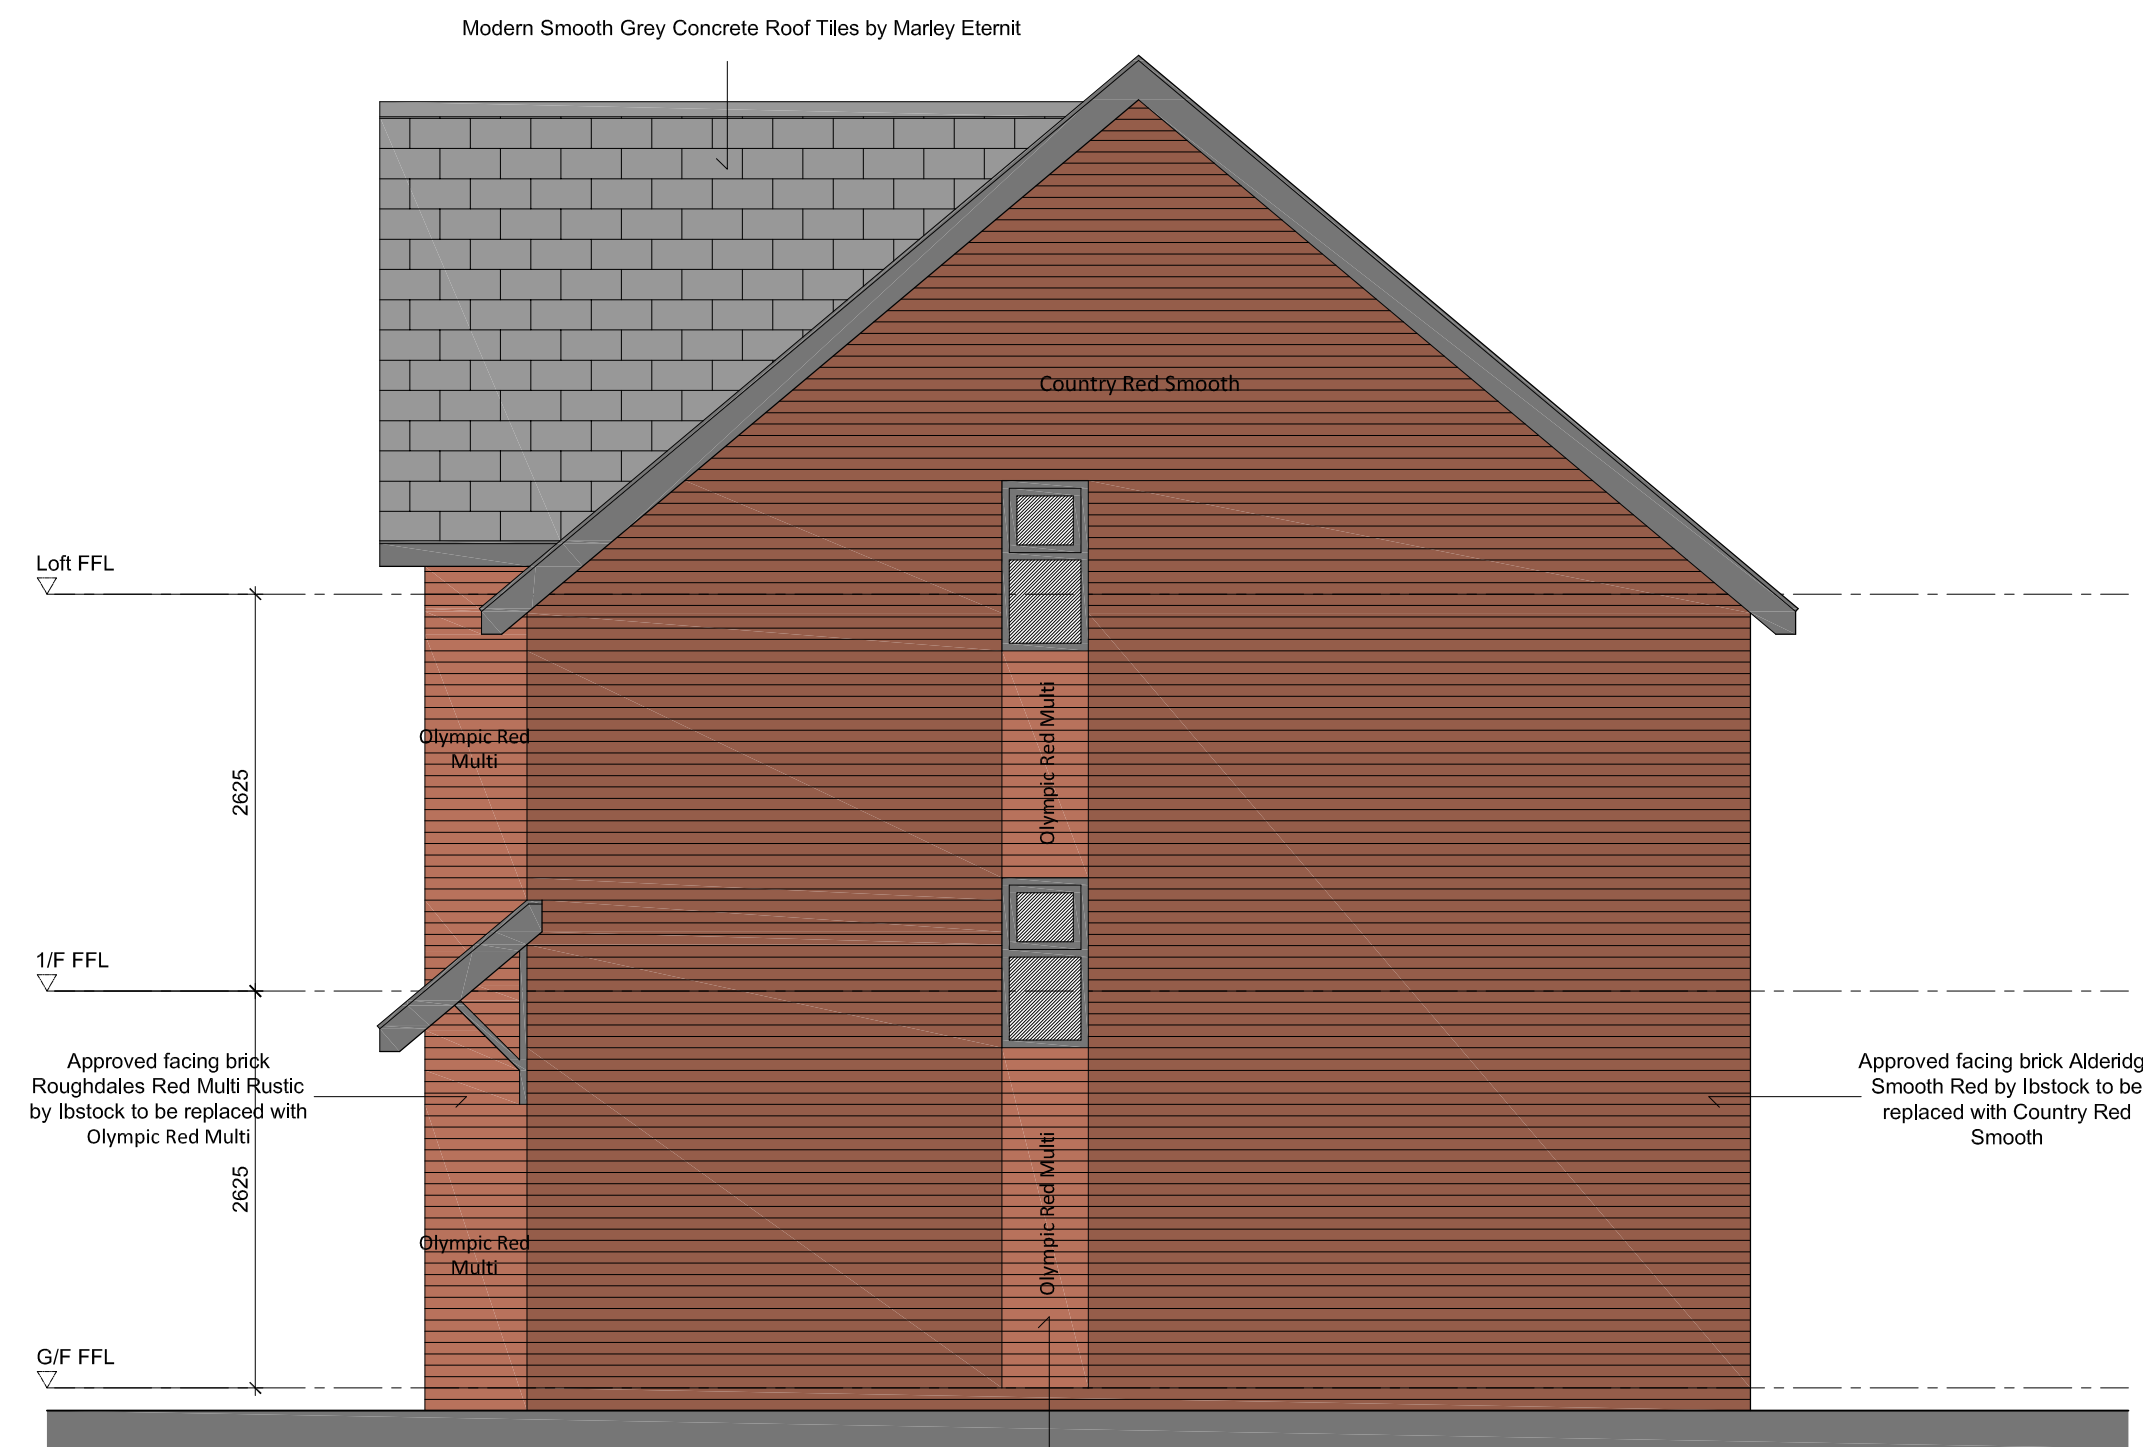

Side Elevation 2 1:50