



HOUSE 2+3 Semi detached - 3 Bed Rooms

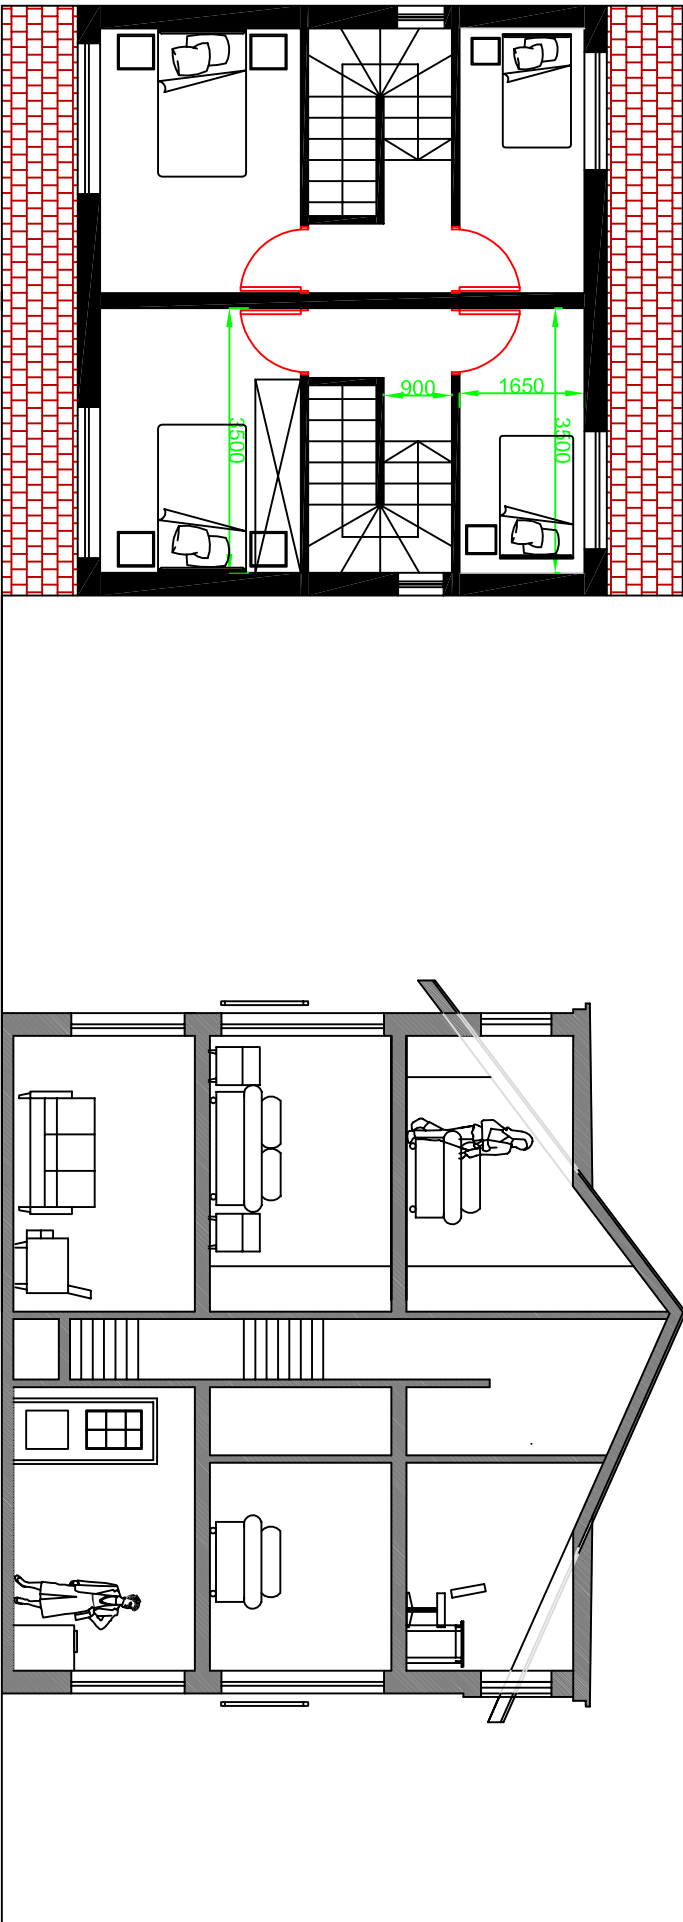


PROPOSED
LOFT PLAN

PROPOSED
Typical Esection

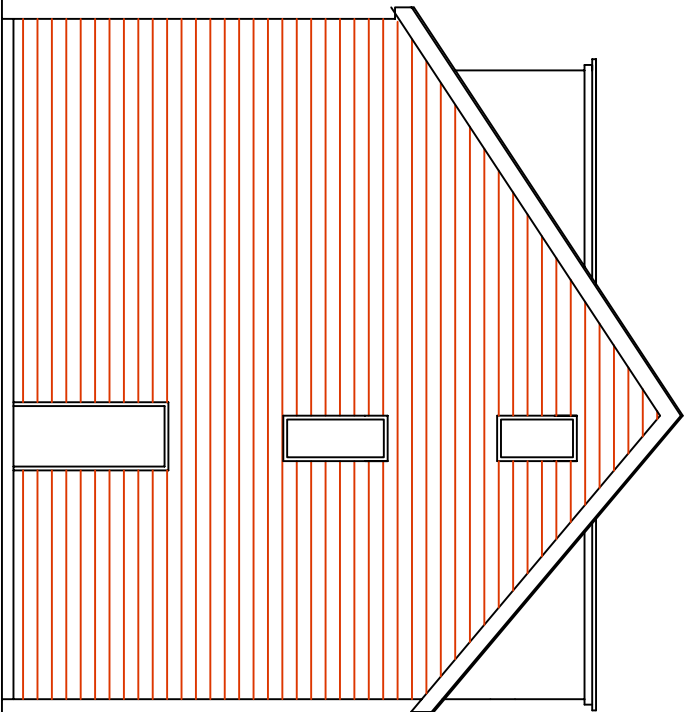

PROPOSED
SIDE ELEVATION B

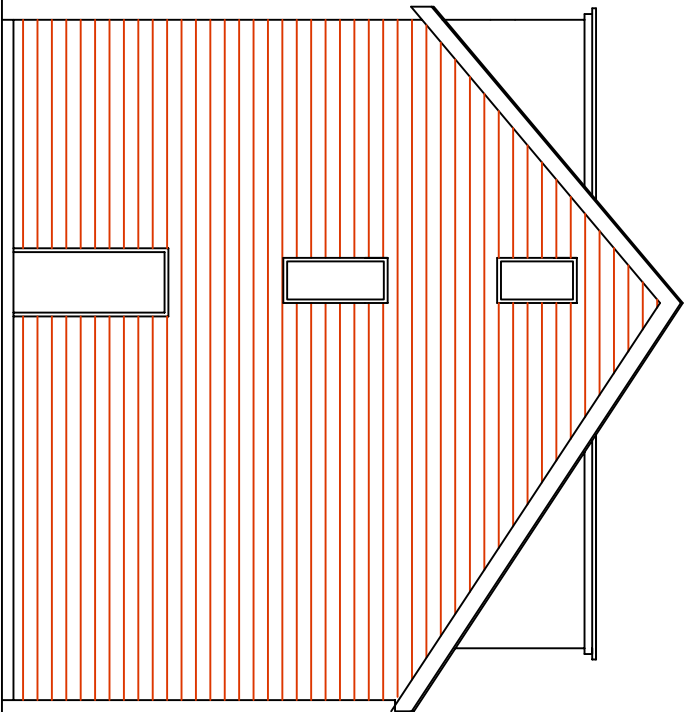


PROPOSED
SIDE ELEVATION A

PROPOSED

Dimensions to suit overall existing
dimensions.
Applicant to confirm boundary.
Drawings to be read in conjunction.
This drawing is for the purpose of
obtaining Local Authority approvals
only and may not contain a full
specification of the works.

Applicant should be aware that The
Party Wall Act may apply where
building work is on or near the
boundary.

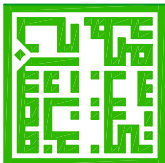

NAGEBAL
BA House Design ARCHITECT RIBA
ARCHITECT

REV A 6/2/16

CLIENT

26 Culbreth Lane
Manchester
M40 1LU

Architects
NAGEBAL
4 Rutlers Lane
Hazel Grove
Stockport
SK7 5AY
Tel: 0161 419 - 9757
najibgedalarchitects@hotmail.com

DRAWING TITLE

Proposed Plans
Type C

DRAWING NO	SP 05	REV
SCALE	DATE	
I:200@A3	15.09.15	