




A DEMO SECTION
D.301 SCALE 1:50

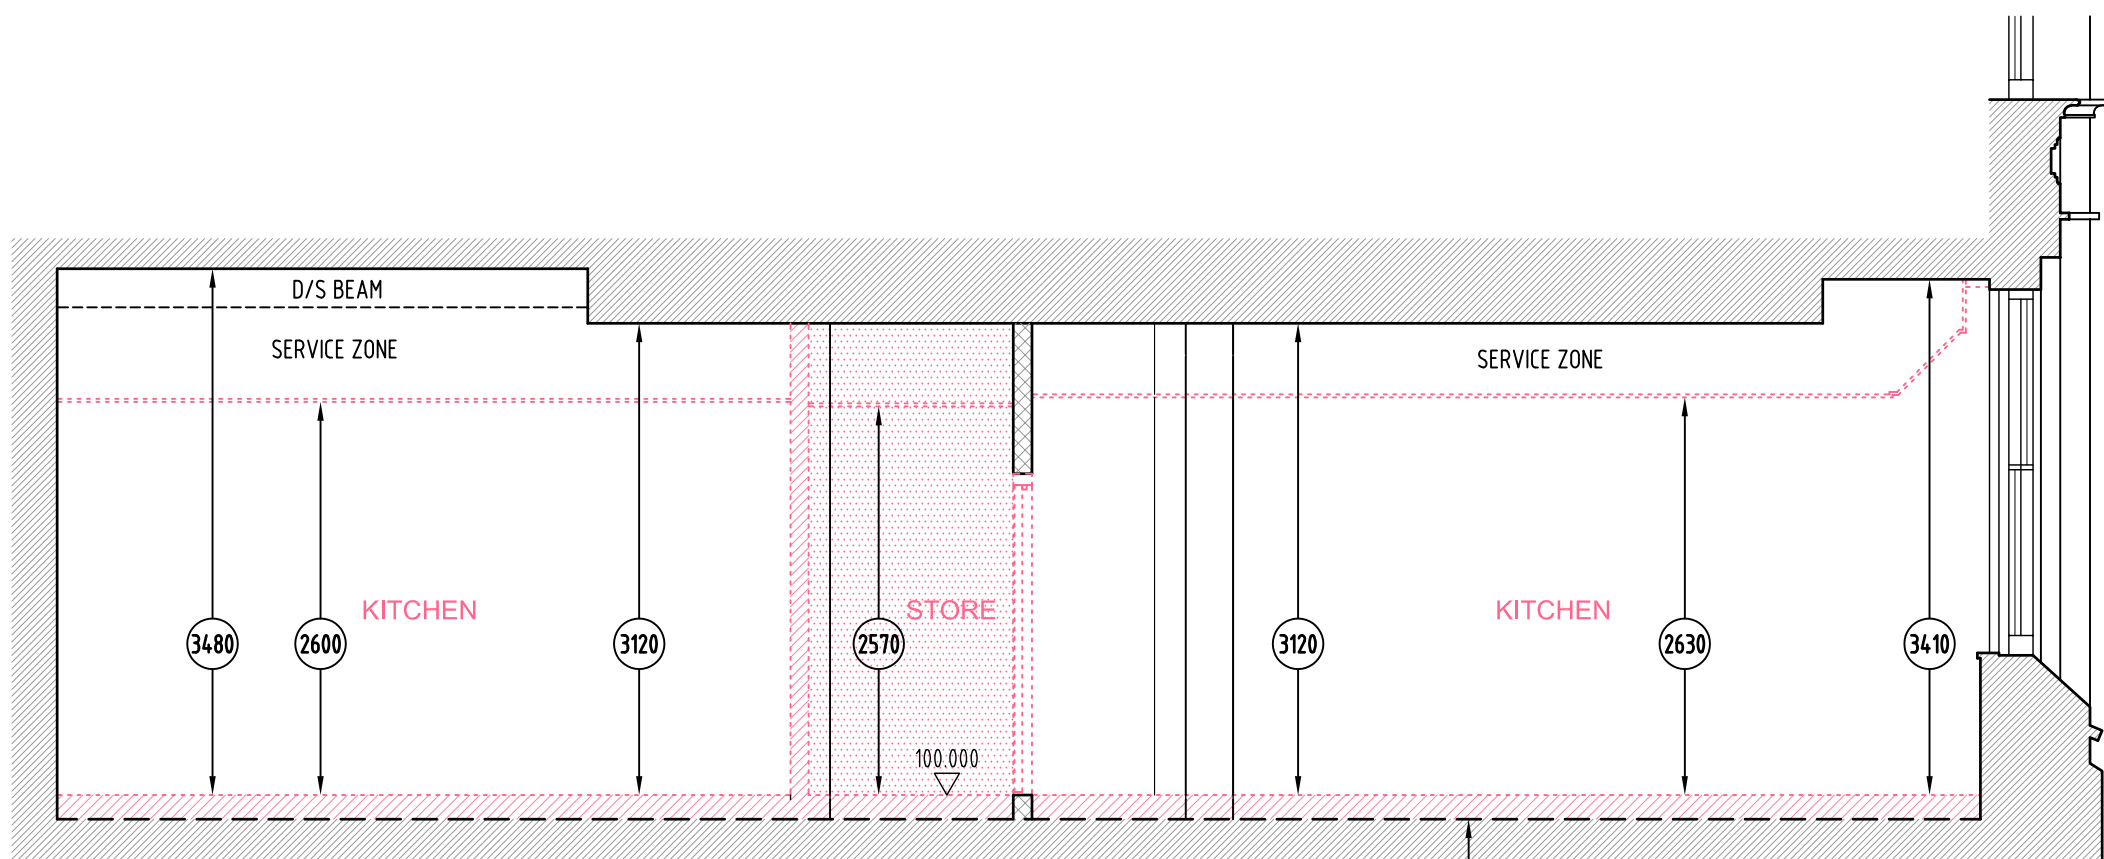


B DEMO SECTION
D.301 SCALE 1:50

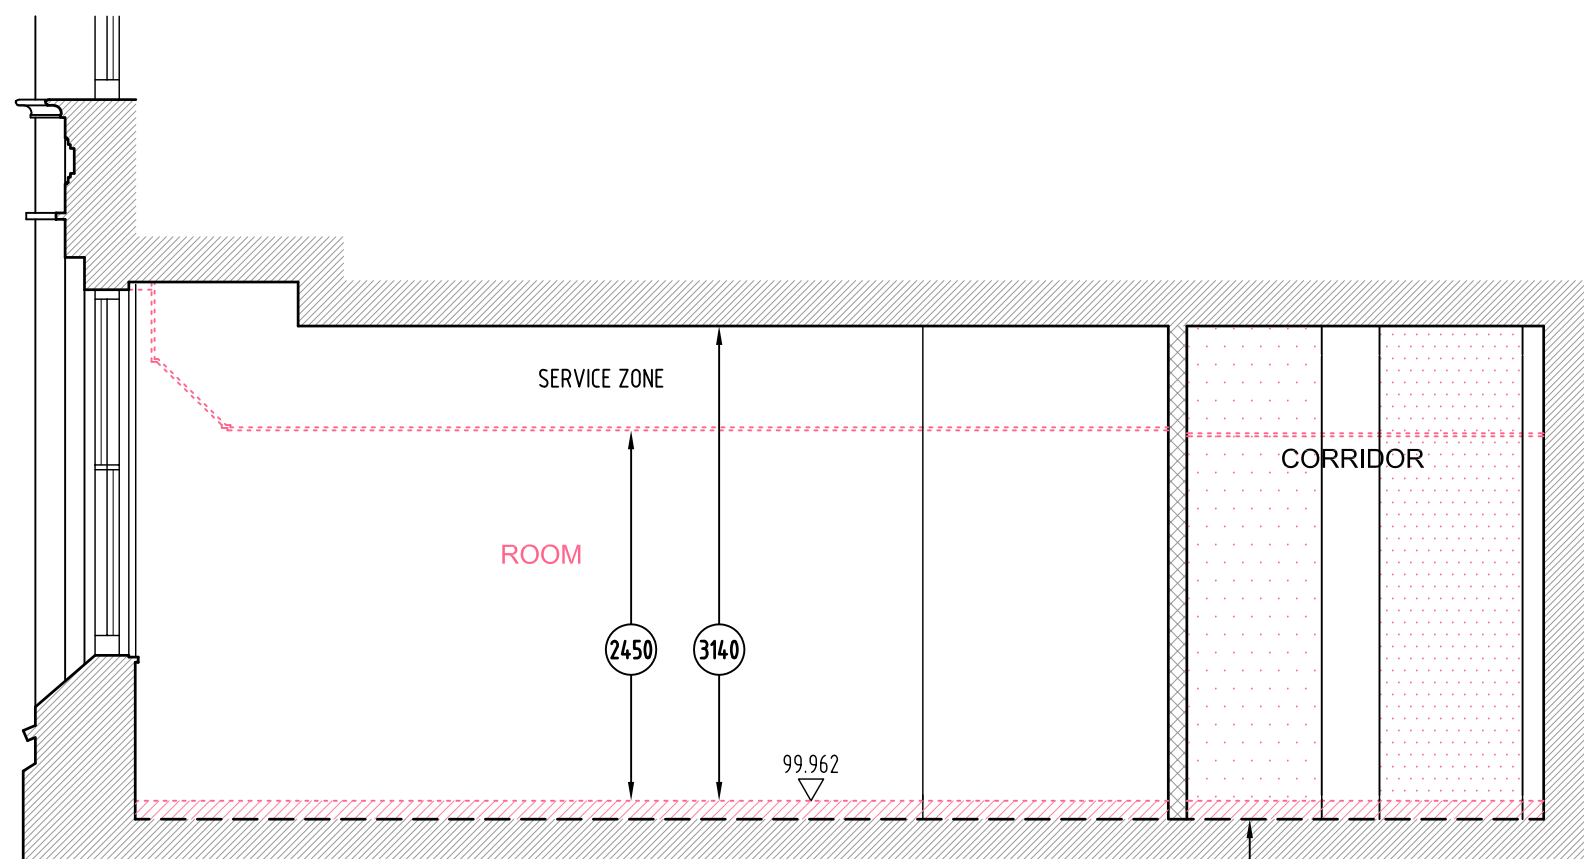


C DEMO SECTION
D.301 SCALE 1:50

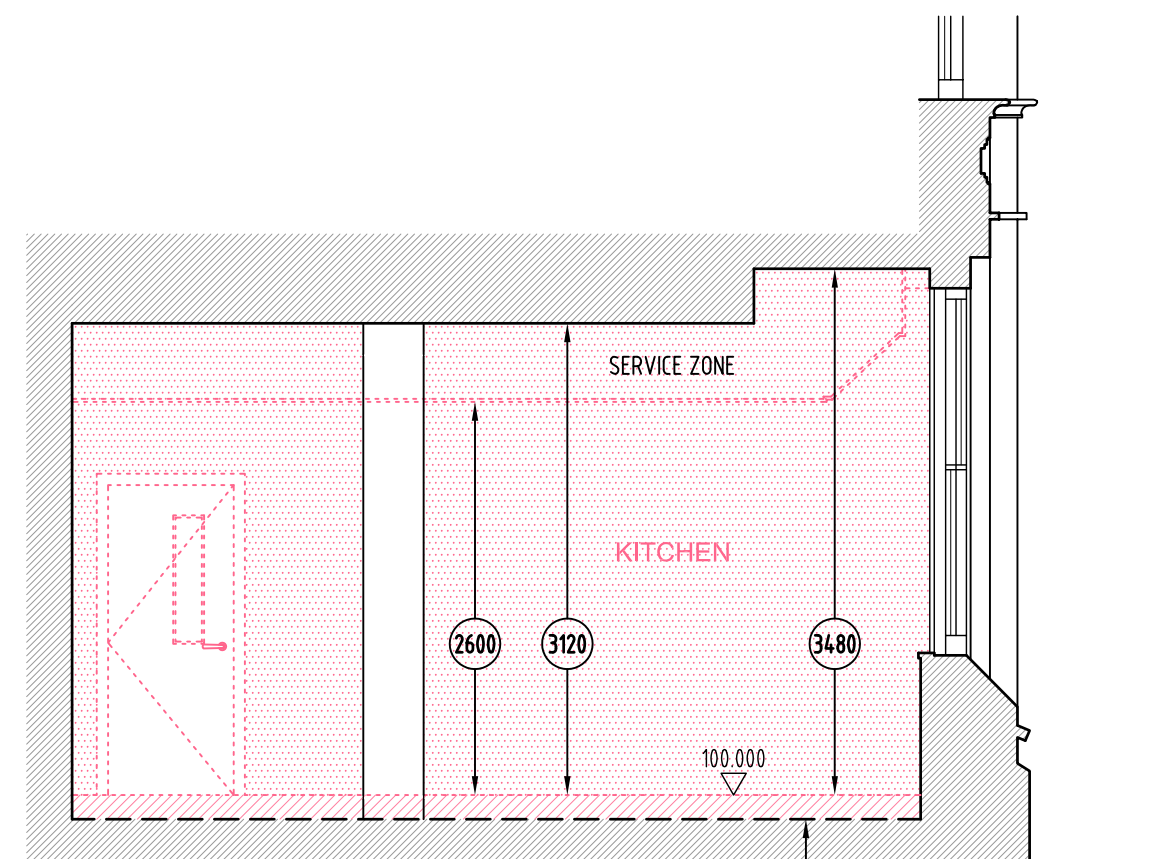

D DEMO SECTION
D.301 SCALE 1:50

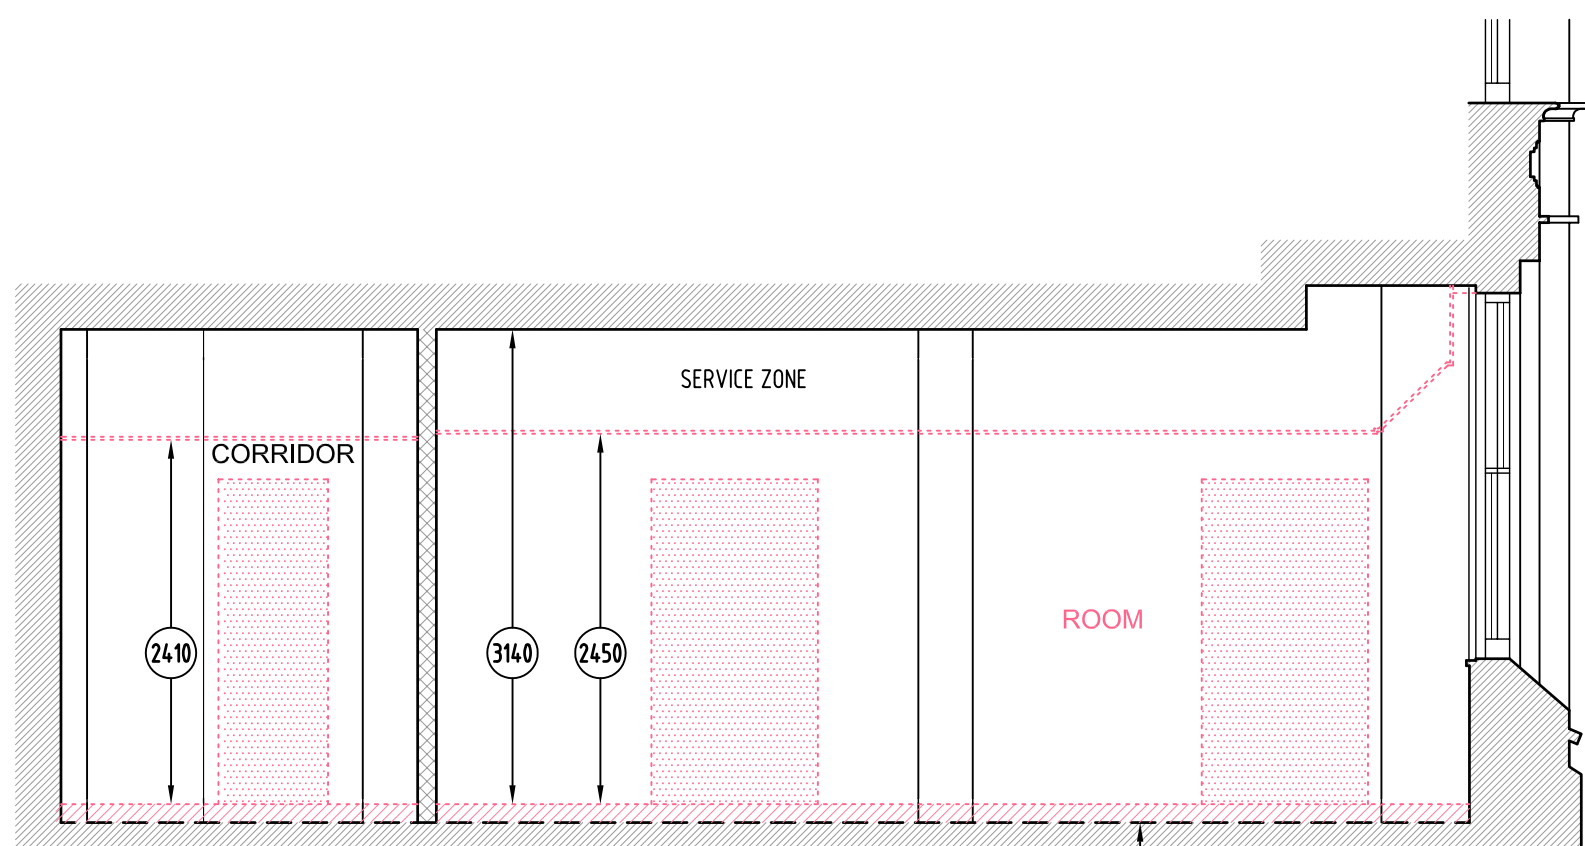

E DEMO SECTION
D.301 SCALE 1:50

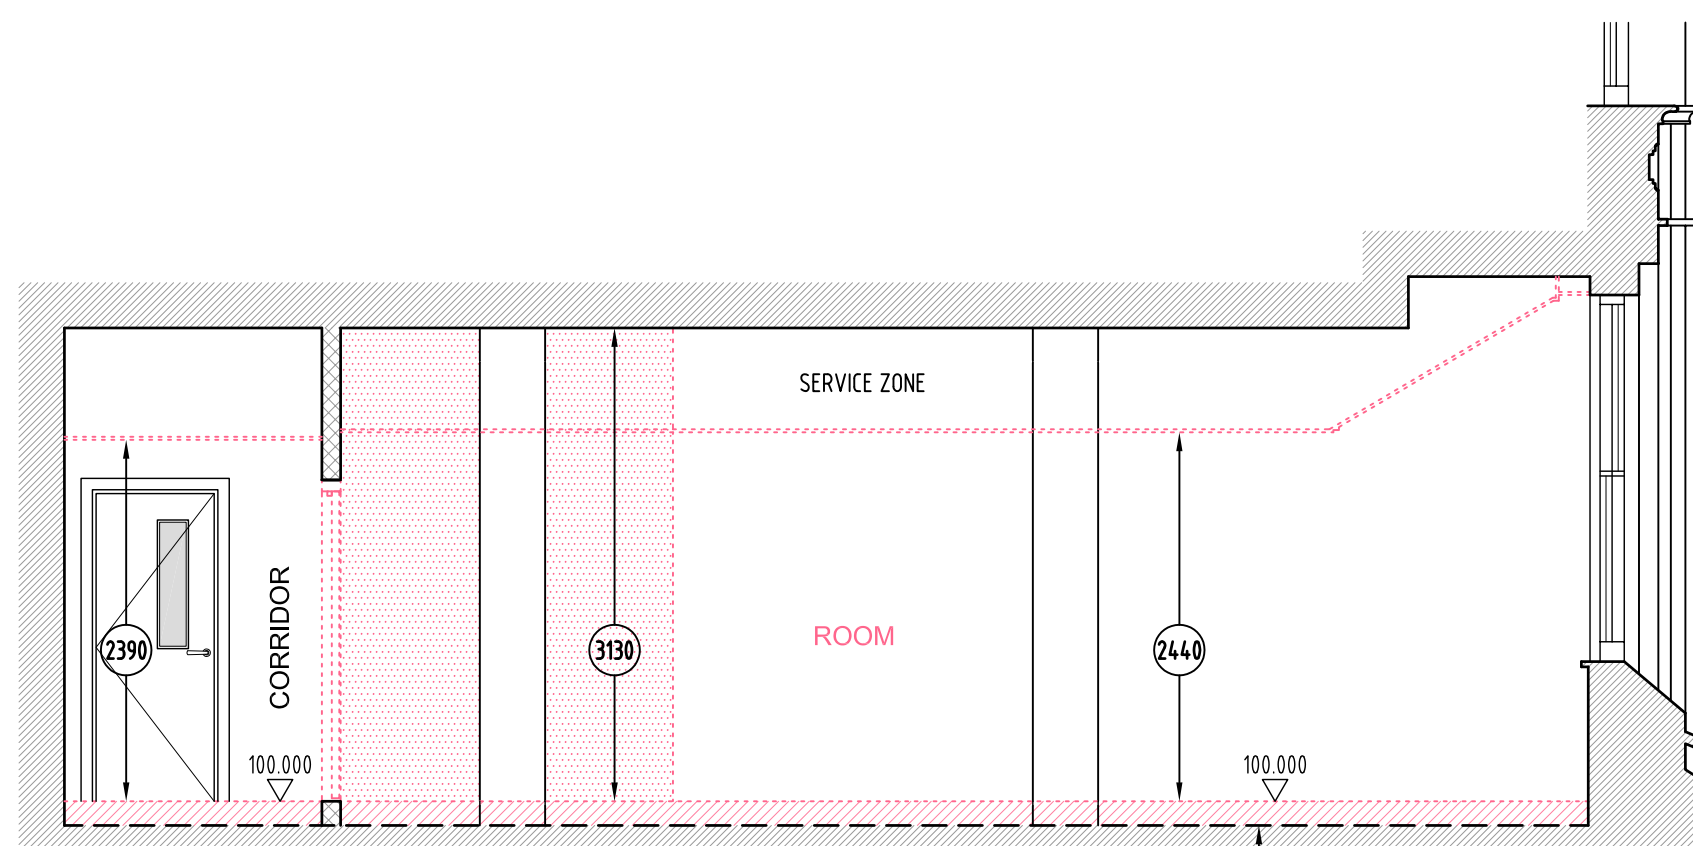

F DEMO SECTION
D.301 SCALE 1:50

LEGEND (DEMO):

	DENOTES ORIGINAL EXISTING WALL
	DENOTES NON-ORIGINAL EXISTING WALL
	DENOTES DEMOLITION WORKS

NOTE: ALL CEILING FINISHES AND WALLS HAVE BEEN DETERMINED BY NON-INTRUSIVE VISUAL INSPECTION.

NOTES

1. GENERAL:
- 11 DO NOT SCALE FROM THIS DRAWING. CHECK ALL DIMENSIONS AND CONDITIONS ON SITE.
- 12 ALL WORKS TO BE CARRIED OUT IN ACCORDANCE WITH CURRENT HEALTH & SAFETY (INCLUDING COM) REGULATIONS. ALL WORKS TO COMPLY WITH CURRENT BRITISH STANDARDS, CODES OF PRACTICE, BUILDING REGULATIONS AND APPROPRIATE EUROPEAN STANDARDS.
- 13 ALL STRUCTURAL WORK IS TO BE CARRIED OUT IN ACCORDANCE WITH THE STRUCTURAL ENGINEER'S DETAILS AND CALCULATIONS.
- 14 PRECISE POSITIONS OF ALL FIXTURES AND FITTINGS IS SUBJECT TO CONFIRMATION ON SITE.
- 15 THIS DRAWING IS PRODUCED FOR PLANNING APPLICATION ONLY AND SHOULD NOT BE USED FOR ANY OTHER PURPOSES.

SCALE BAR
(1:50 @ A1)
(1:100 @ A3)



REV	DATE	DESCRIPTION	BY
DRG STATUS PLANNING			
DRAWN BY ISP DRAWING SOLUTIONS			
JOB TITLE YORKSHIRE BUILDING SOCIETY 17 PICCADILLY, MANCHESTER			
DRG TITLE SCHEME C – DEMOLITION WORKS SECTIONAL ELEVATIONS			
ISP DRAWING SOLUTIONS 21 MONKS CLOSE MIDDLESEX, HA4 9HX TEL: 0044 7886116912 EMAIL: info@ispdrawingsolutions.co.uk www.ispdrawingsolutions.co.uk			
JOB NO 1192	DRG NO D.330	REV /	SCALE 1:50 ● A1 1:100 ● A3 DATE IP 04/2021