



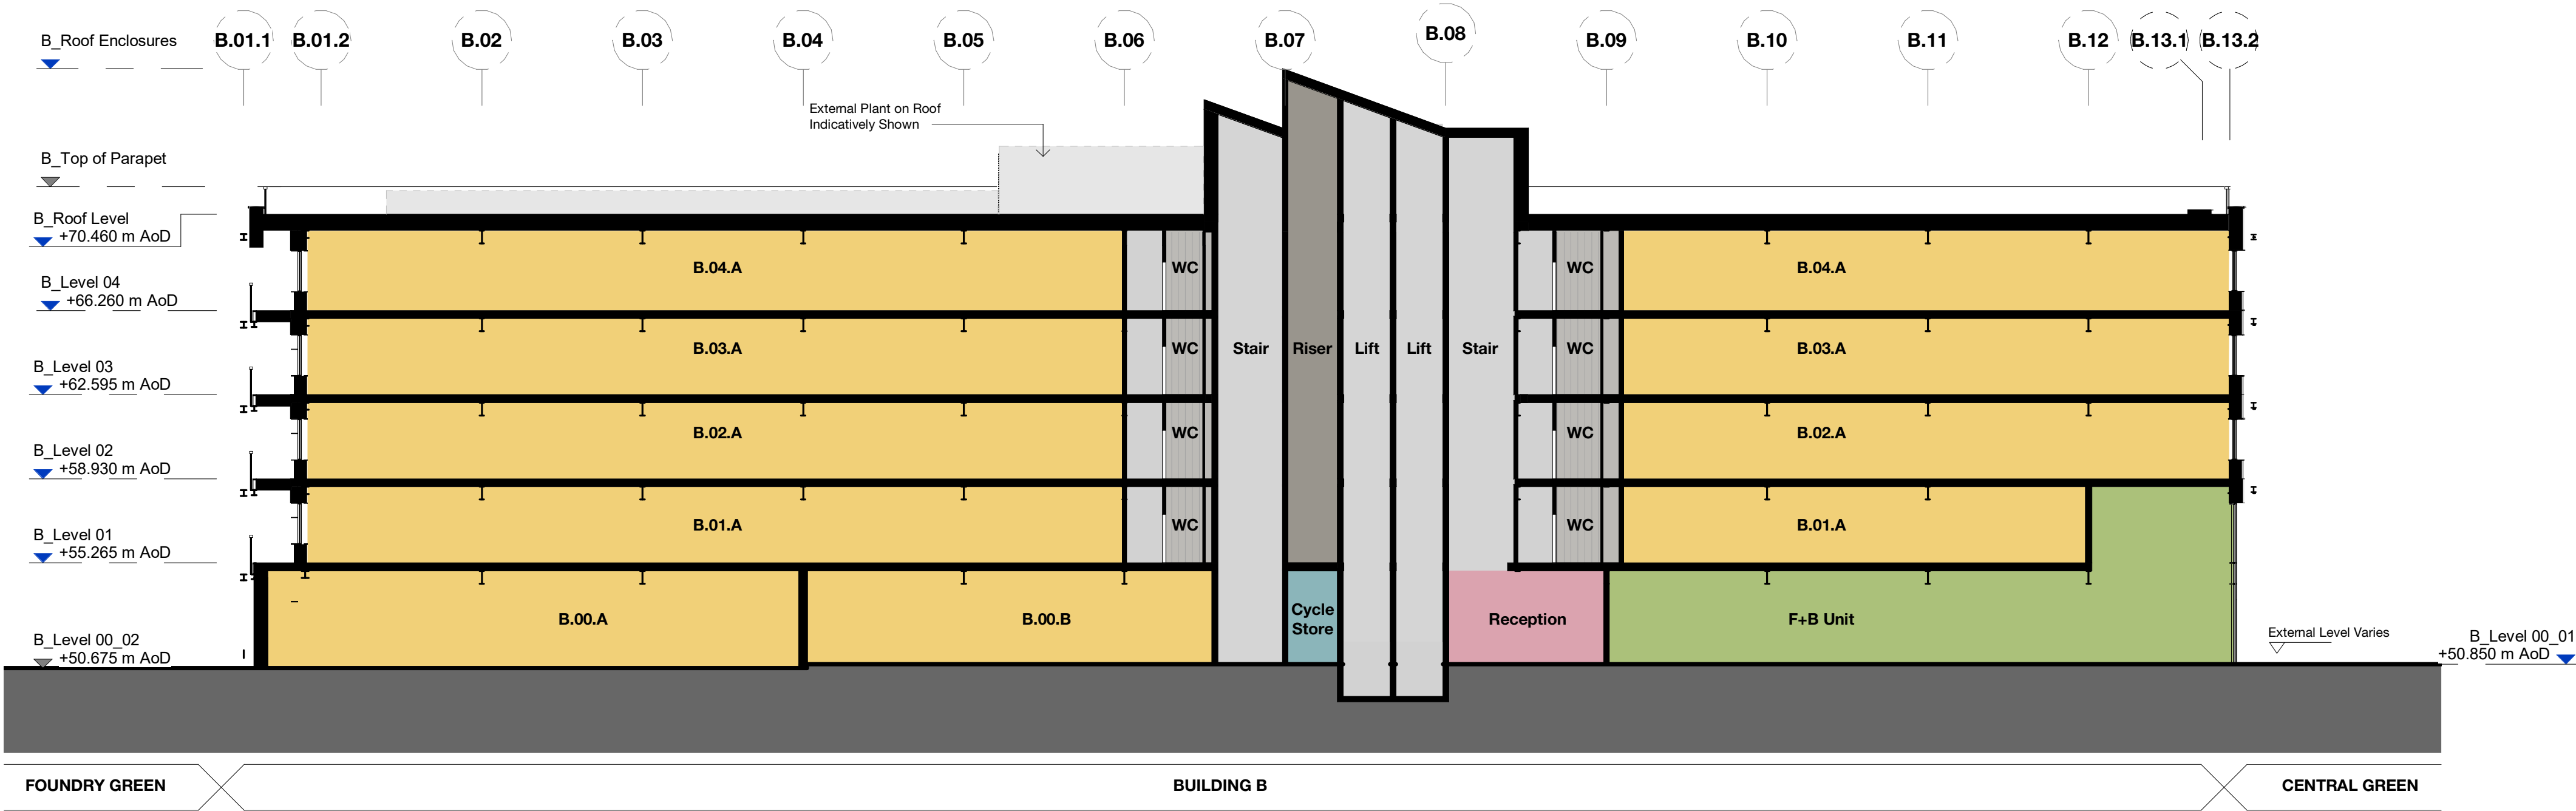

Building B - Section AA
1 : 200

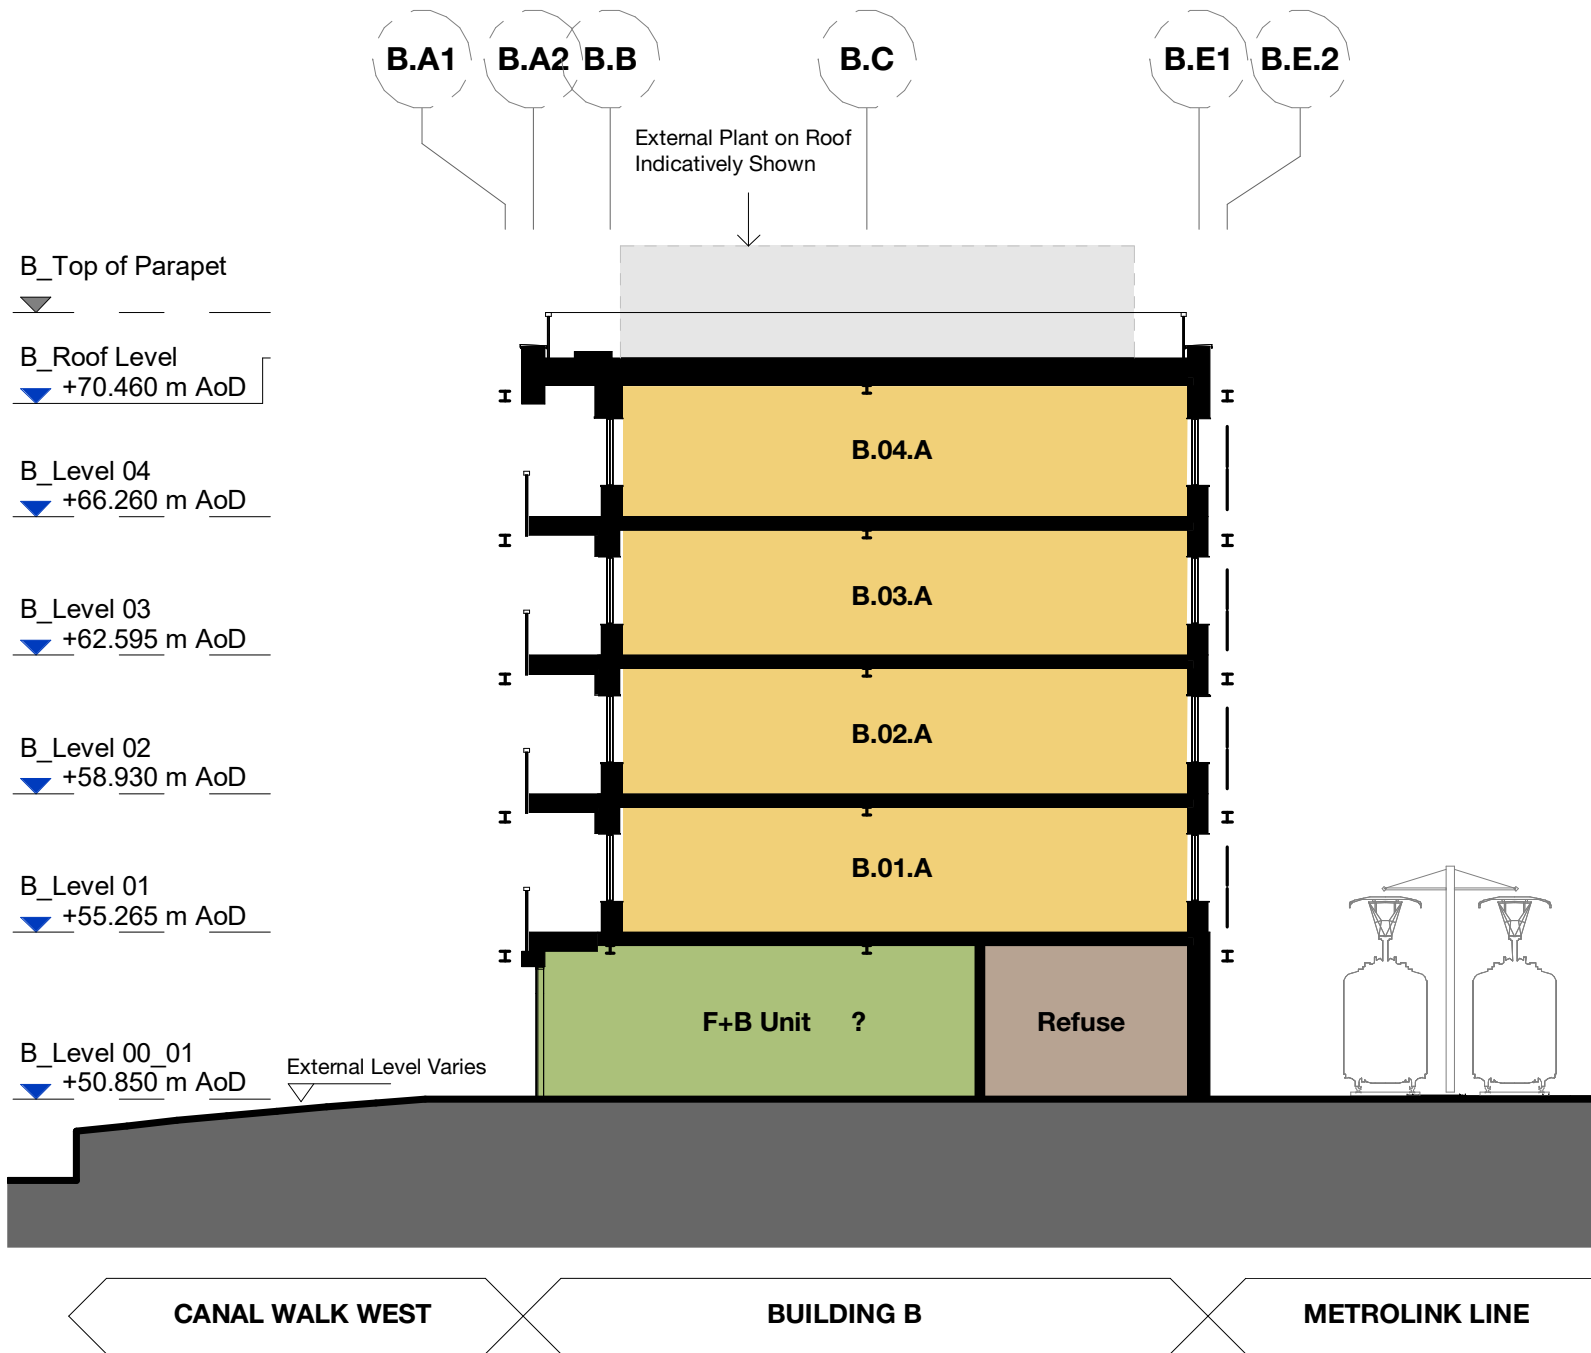


Building B - Section BB
1 : 200

Copyright Hawkins\Brown Architects
No implied licence exists. This drawing should not be used to calculate areas for the purposes of valuation. Do not scale this drawing. All dimensions to be checked on the site by the contractor and such dimensions to be their responsibility. All work must comply with relevant British Standards and Building Regulations requirements. Drawing errors and omissions to be reported to the architect. To be read in conjunction with Architect's specification and other consultant information.

Rev	Description	Date
P1	Issued for Planning	30.09.20
P2	Issued for NMA	09.05.20

- Plant
- F&B
- Refuse
- WC
- Rentable
- Cycle Store
- Circulation
- Cleaner's Store
- Reception

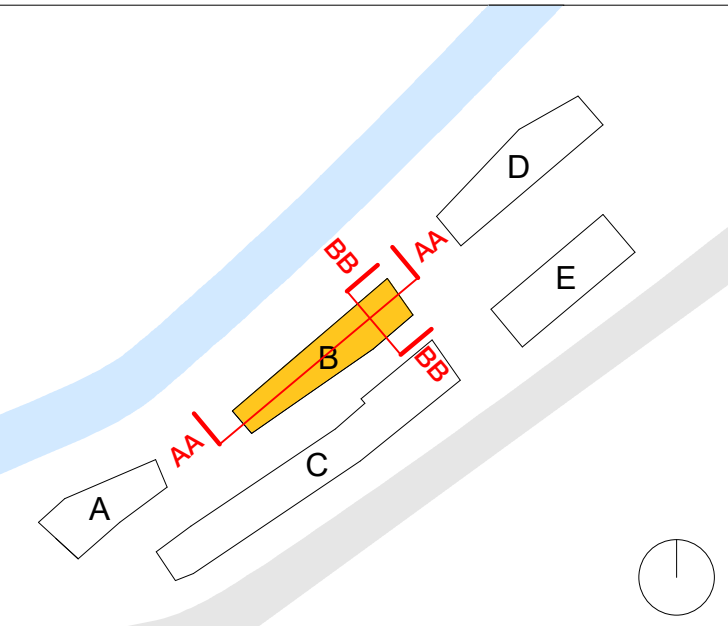

3C Tariff Street
Manchester M1 2FF
mail@hawkinsbrown.com
hawkinsbrown.com

Hawkins\Brown

Project
Pollard Street
New Islington

Drawing
Proposed Building B - GA
Sections

Scale @ A1
1 : 200
Scale @ A3
1:400
Date
September 2020

Drawn By
SB
Checked By
PD

Job Number
18013
Status
S2
Purpose of Issue
Planning

Drawing No.
PLS-HBA-B-ZZ-DR-A-08-0301
Rev
P2