



GROUND FLOOR (1:100)

5m

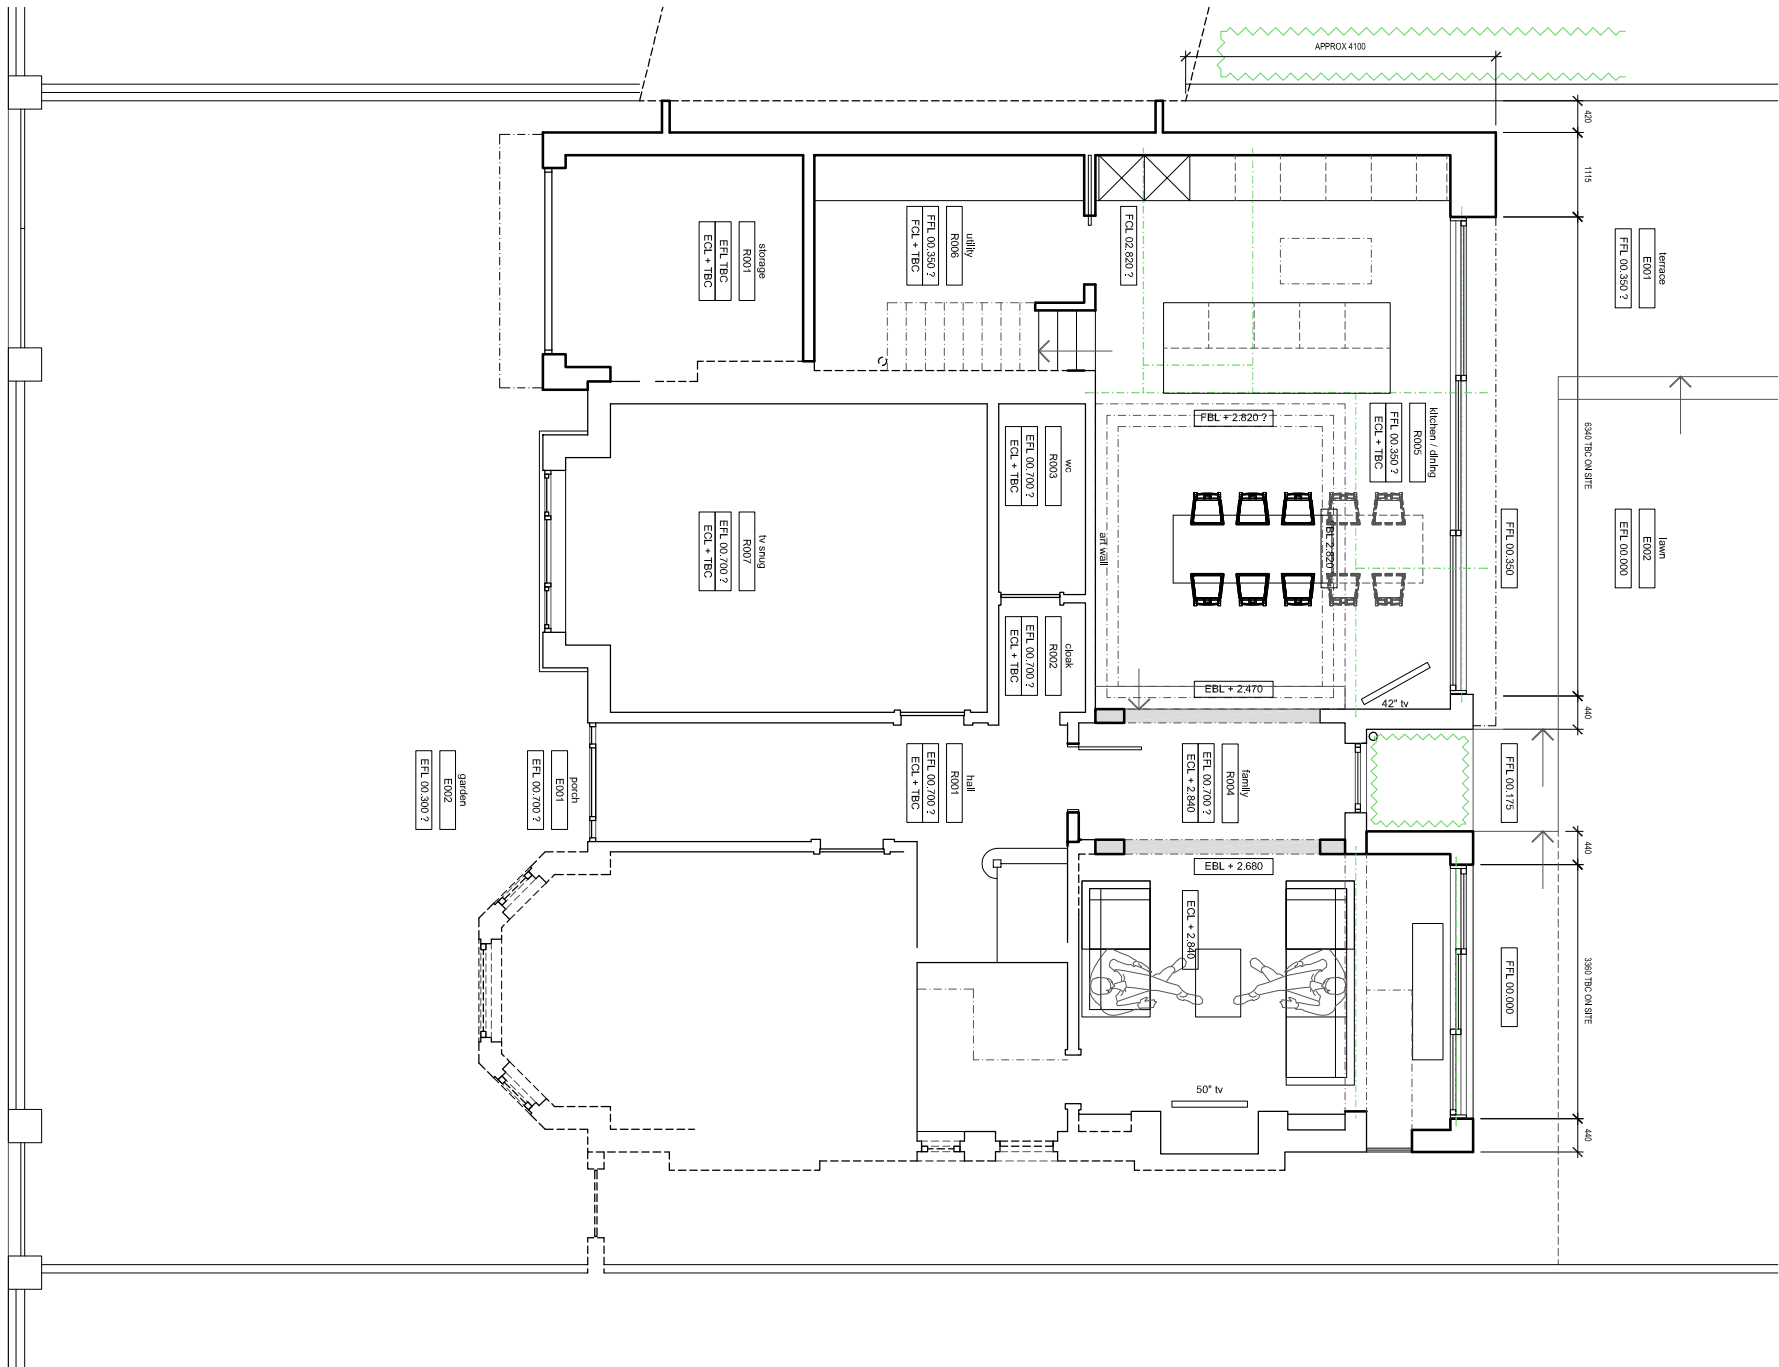

FIRST FLOOR (1:100)

5m

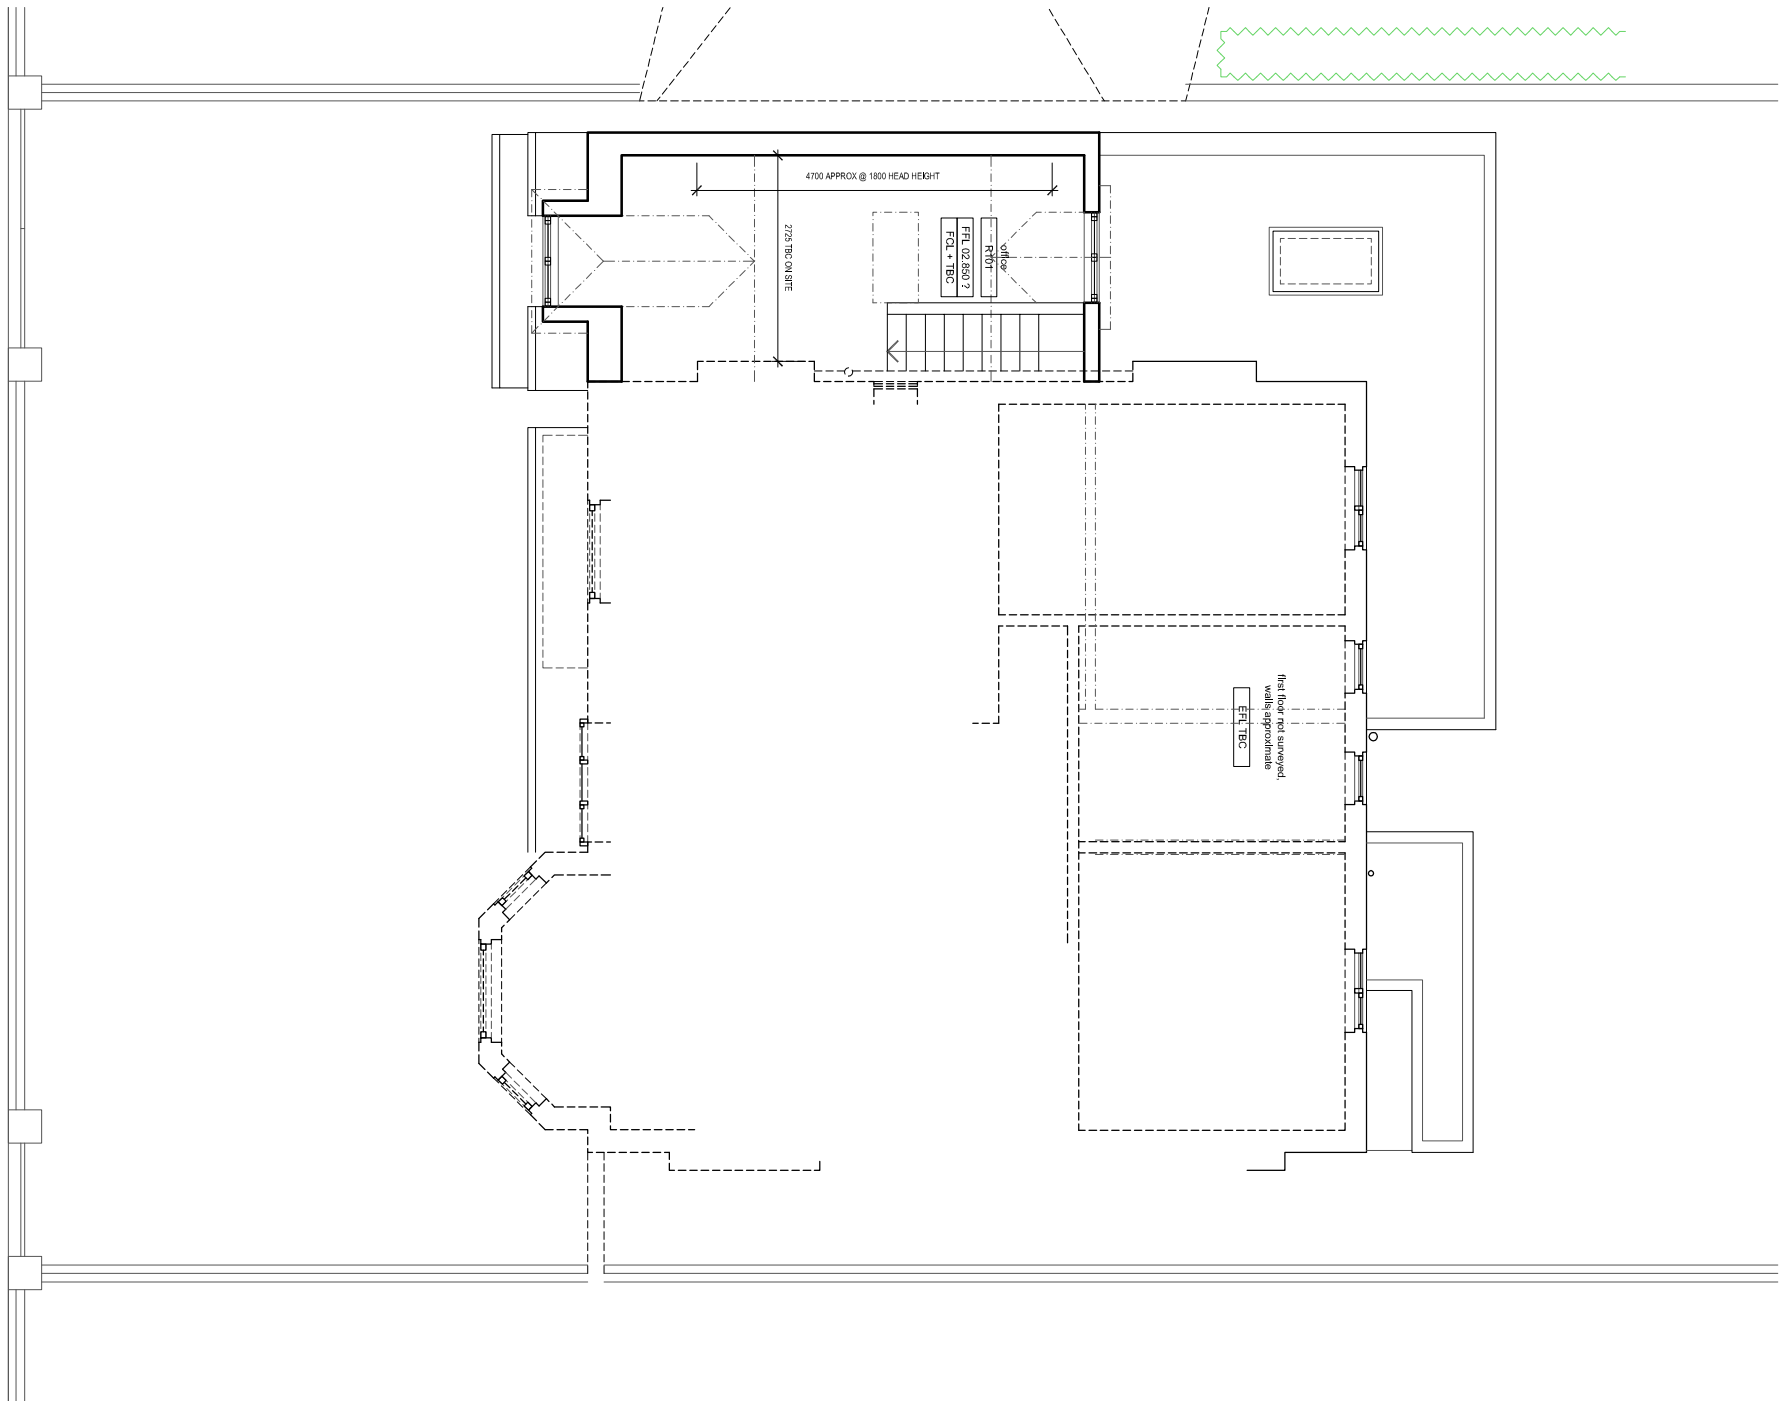

DWG	2023-P1301A
SCALE	DATE
1:100 (A3)	APR 21

1 RAYNHAM AVE | DIDSBUry | M20 6BW
PROPOSED GROUND & FIRST FLOOR

