




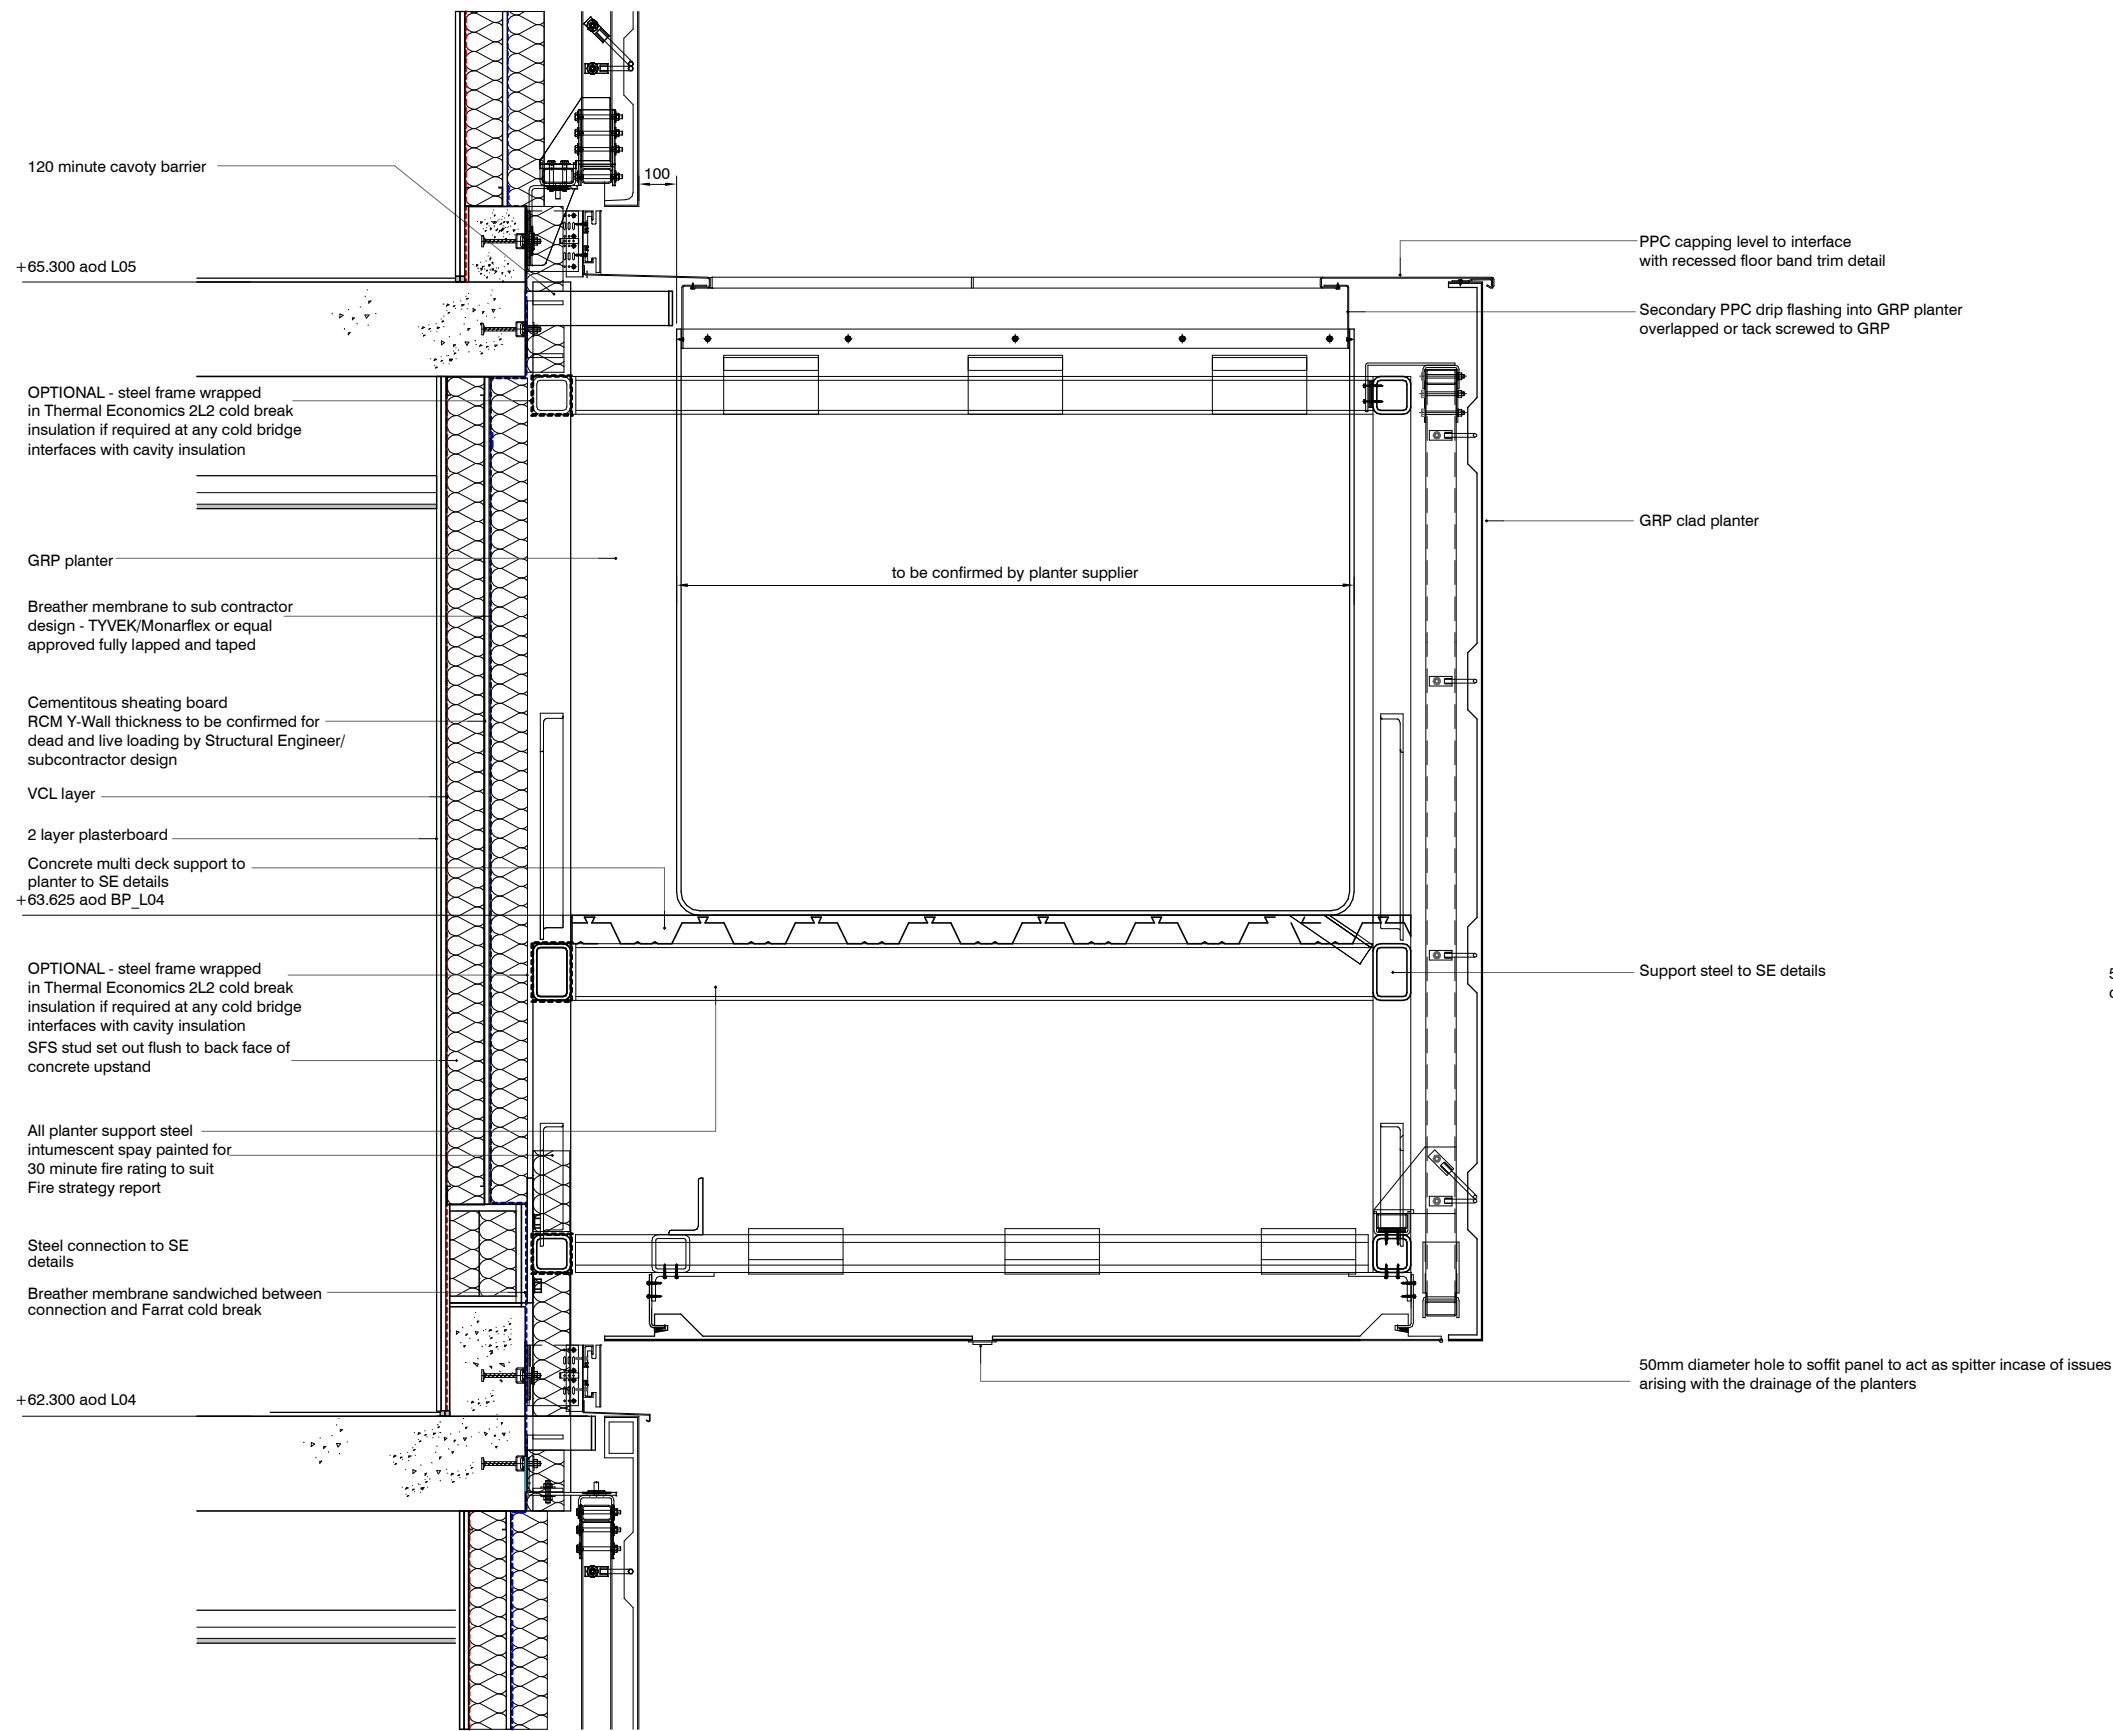

Typical Section
1 : 20

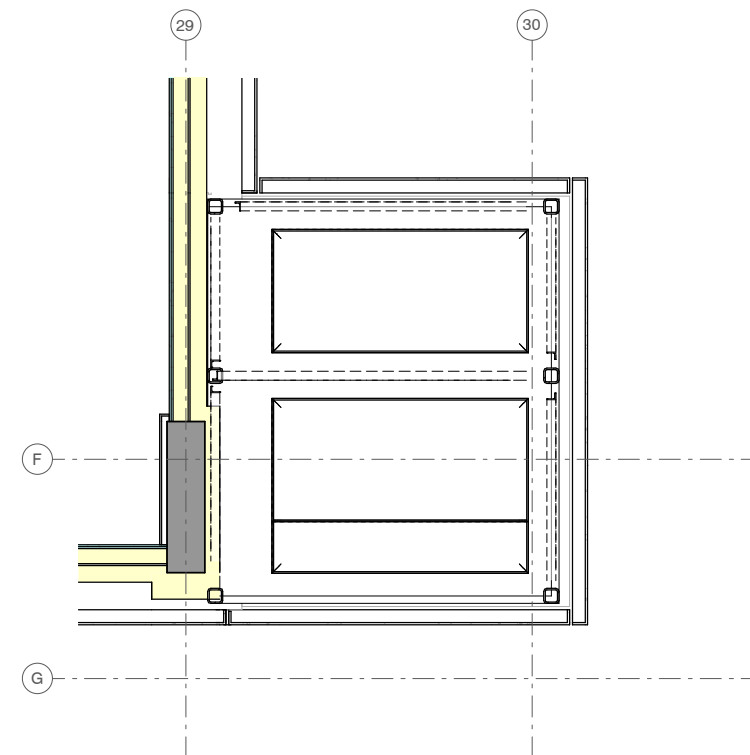

Plan Cut Through Planter
1 : 50

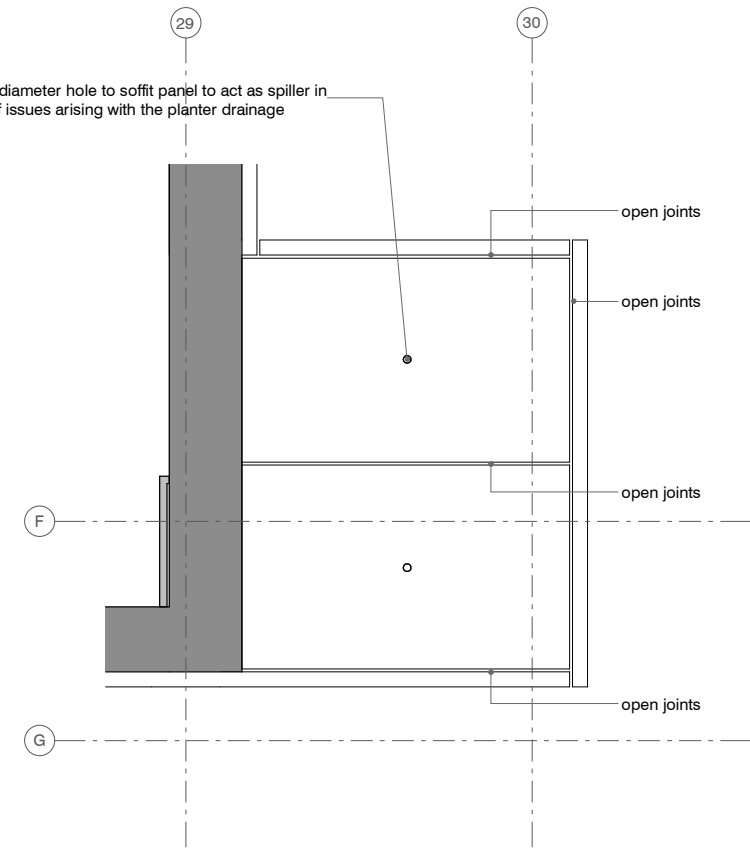

Soffit Plan
1 : 50

revision:	date:	note:
P1	2021.03.10	Preliminary Issue
P2	2021.05.20	General update. Flashing profiles updated.