


402500N

© Survey & Engineering Projects Ltd. 2022
 Reproduction in whole or in part by any means is prohibited
 without the prior permission of Survey & Engineering Projects Ltd.
 T: (01493) 729835 F: (01493) 725566 W: www.sesurvey.com E: info@sesurvey.com

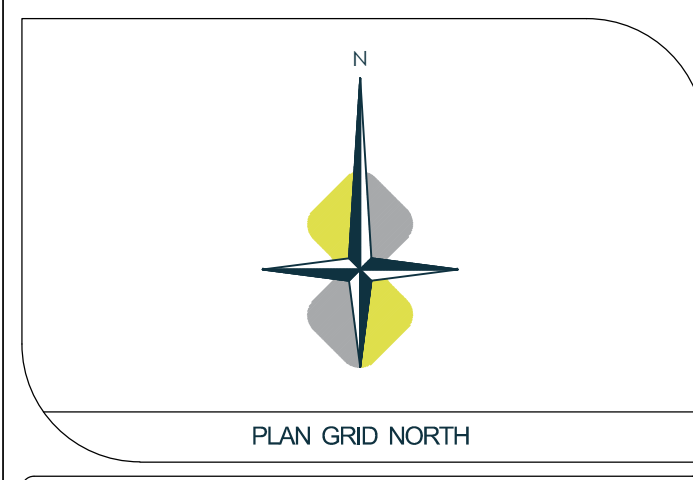

File Name: S23372-T 3D.dwg

LEGEND


[illegible]

LP	LAMP POST		DRP LINE
PA	PALISADE		WATER COURSE
W/M	WIRE MESH		KERB
B/W	BARRICADE		FENCE
C/P	CONC. PANEL		SURFACE CHANGE
P/W	POST AND WIRE		WALL
W	WALL		TOP BANK
I/R	IRON RAIL		BOTTOM BANK
C/B	CABLE BOARDS		ROAD
CH/L	CHMN LINK		BUILDING CANOPY
(99.99)	TOP OF FEATURE		OVER HEAD ELECTRICAL
D/T	DATE		OVER HEAD TELECOM
	STATION		
	BOREHOLE		HEDGE

NOTES:

NOTES:
All levels relate to O.S. (Newlyn) Datum, Established using network RTK.
Survey plotted on a plane local grid, orientated to National Grid.

SURVEY STATIONS			
Name	Easting	Northing	Height
SEP1	389179.892	402567.825	103.5
SEP2	389205.120	402525.267	103.4

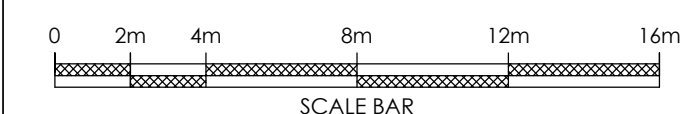[illegible]

Client
Conlon Construction Ltd
Charnley Ford Lane
Bamber Bridge
Preston
PR5 6BE

Project Title
Topographical Survey of Land at:
New Moston Primary School
Moston Lane East
Manchester
M40 3QJ

Surveyed T.Carroll		Drawn C.Holland		Checked R.Critchley		
Scale 1:200	Date Mar 22	Drawing Ref. 233372-T		No. 01	Size A1	Rev --