


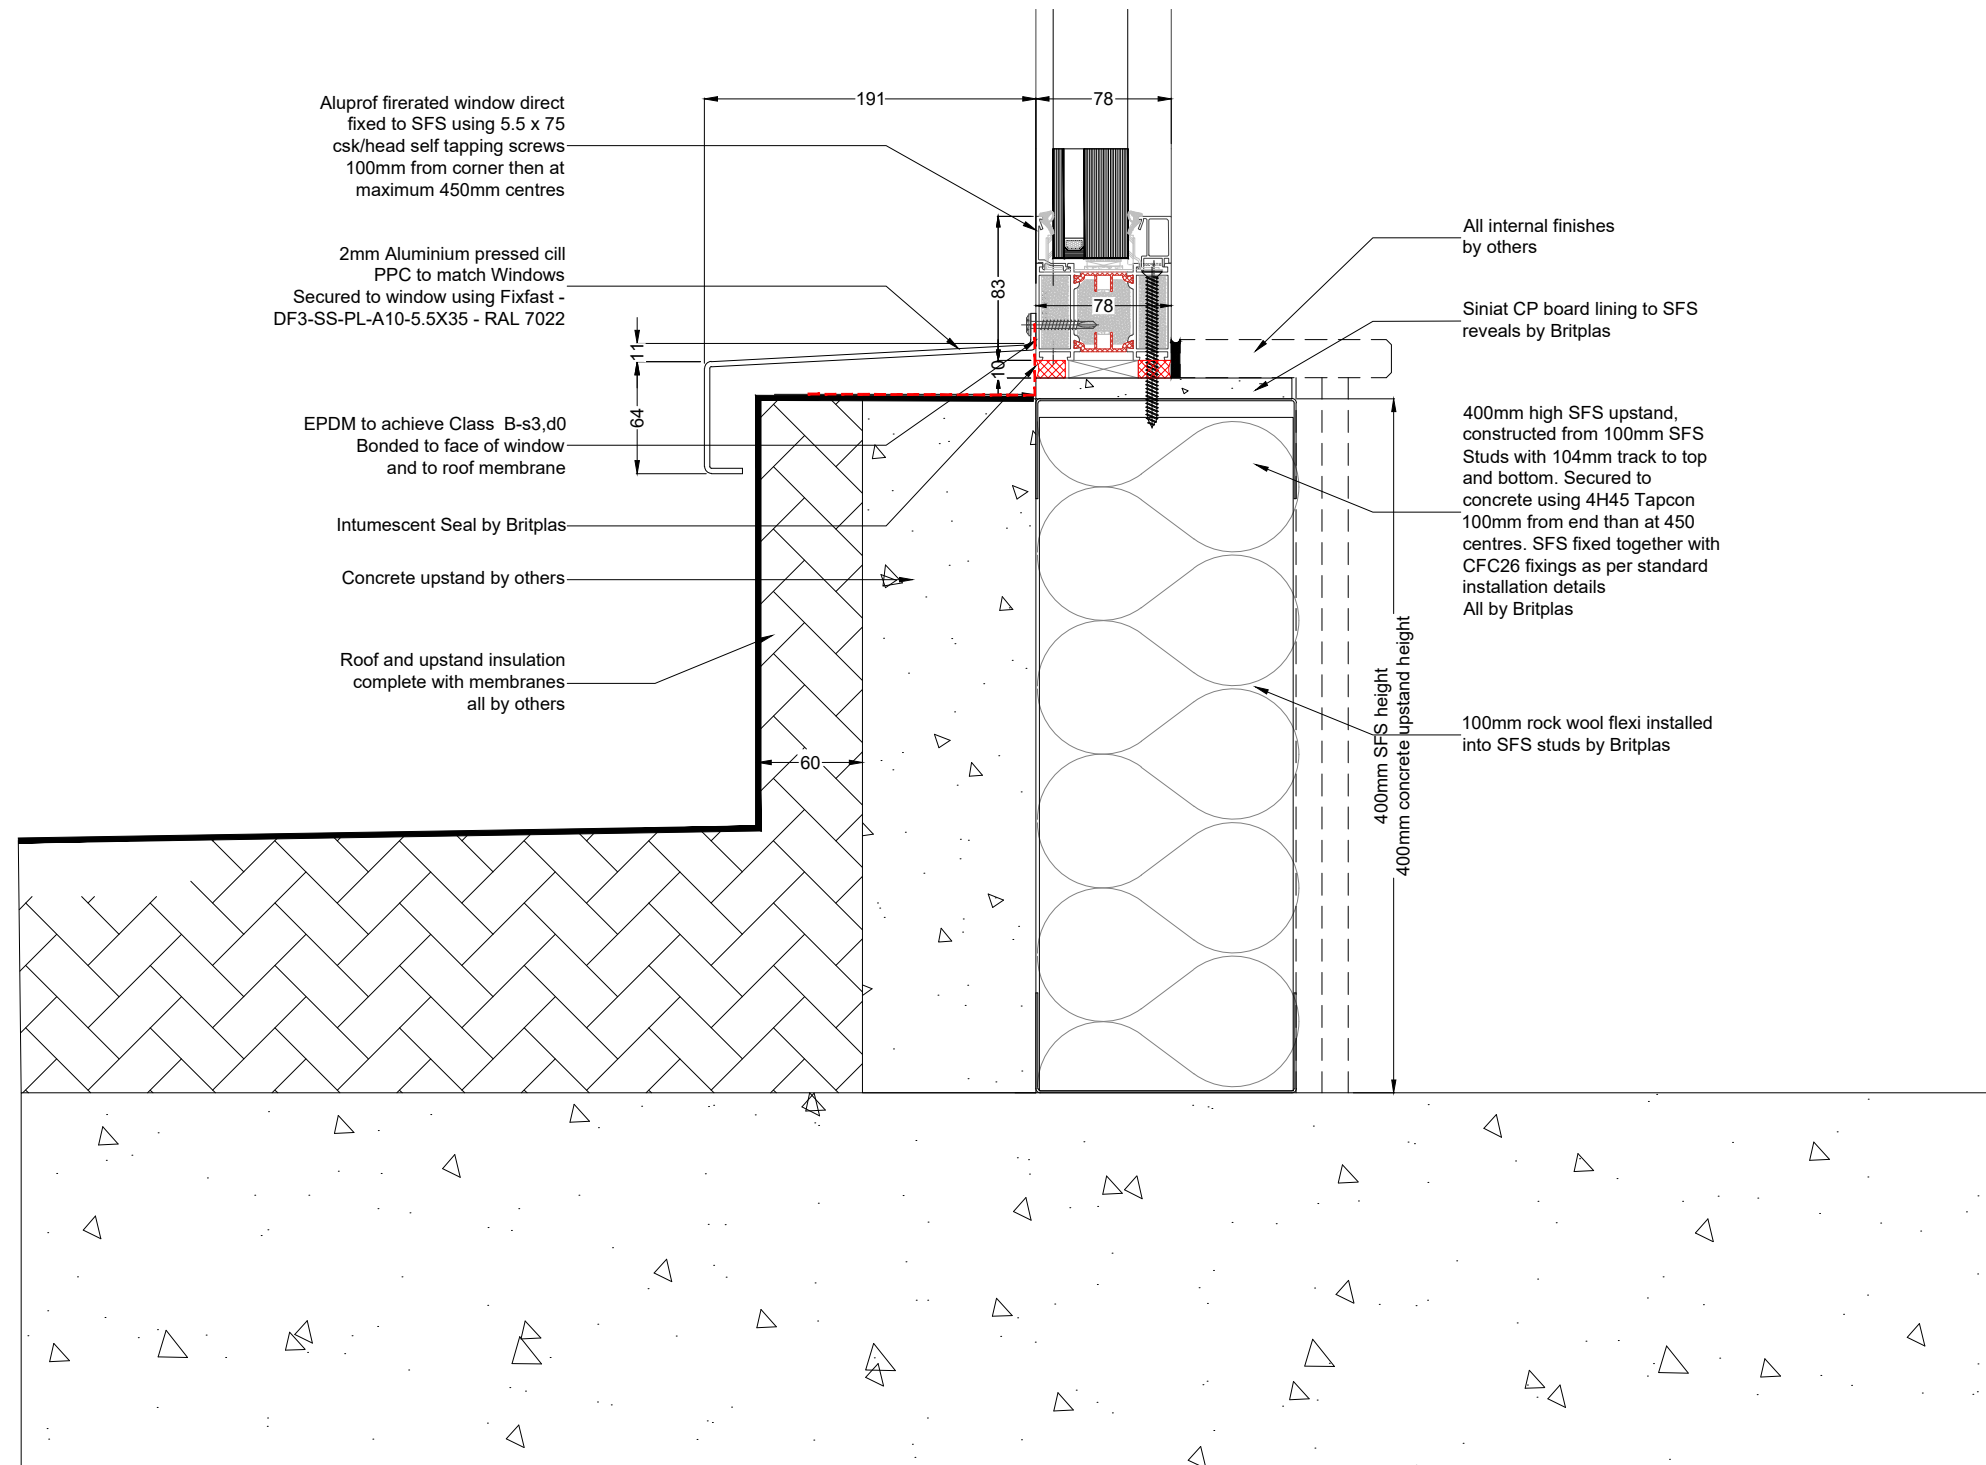

This drawing (or any part thereof) may not be copied, transmitted or disclosed to any third party or unauthorized person without the prior written permission of Britplas.
Patent Publication No. 2446730A.
This drawing is to be read in conjunction with all other relevant drawings prepared by consultants and sub-contractors.
Do not scale from this drawing. Work only to printed dimensions.
Report any discrepancies to the Architect or representatives thereof.

Notes:
Suitable Primary/ Secondary Steelwork not by Britplas. Steelwork/ Concrete structure tolerance +/-18mm in any direction Non-accumulative.

RECEIVED
14-JAN-2021
Gilbert-Ash
BOUCHER ROAD

C1	Construction Issue	14/01/21	AH
A1	Approval Issue	22/06/20	DG
Rev.	Description.	Date	Initials

Project Title

Moxy Hotel

Drawing Title

Window Detail 2

FOR CONSTRUCTION

britplas Unit 18 Kingsland Grange, Woolston, Warrington, Cheshire, WA1 4RW.
Tel - (+44) 01925 824317
Fax - (+44) 01925 284110

Britplas Commercial Ltd

Project No.	Scale	DWG Sheet Size
6602	1:4	A3
Drawn By	Checked By	Date
DG	AH	09-06-20

Drawing Number	Rev.
BP-6602-D101	C1